



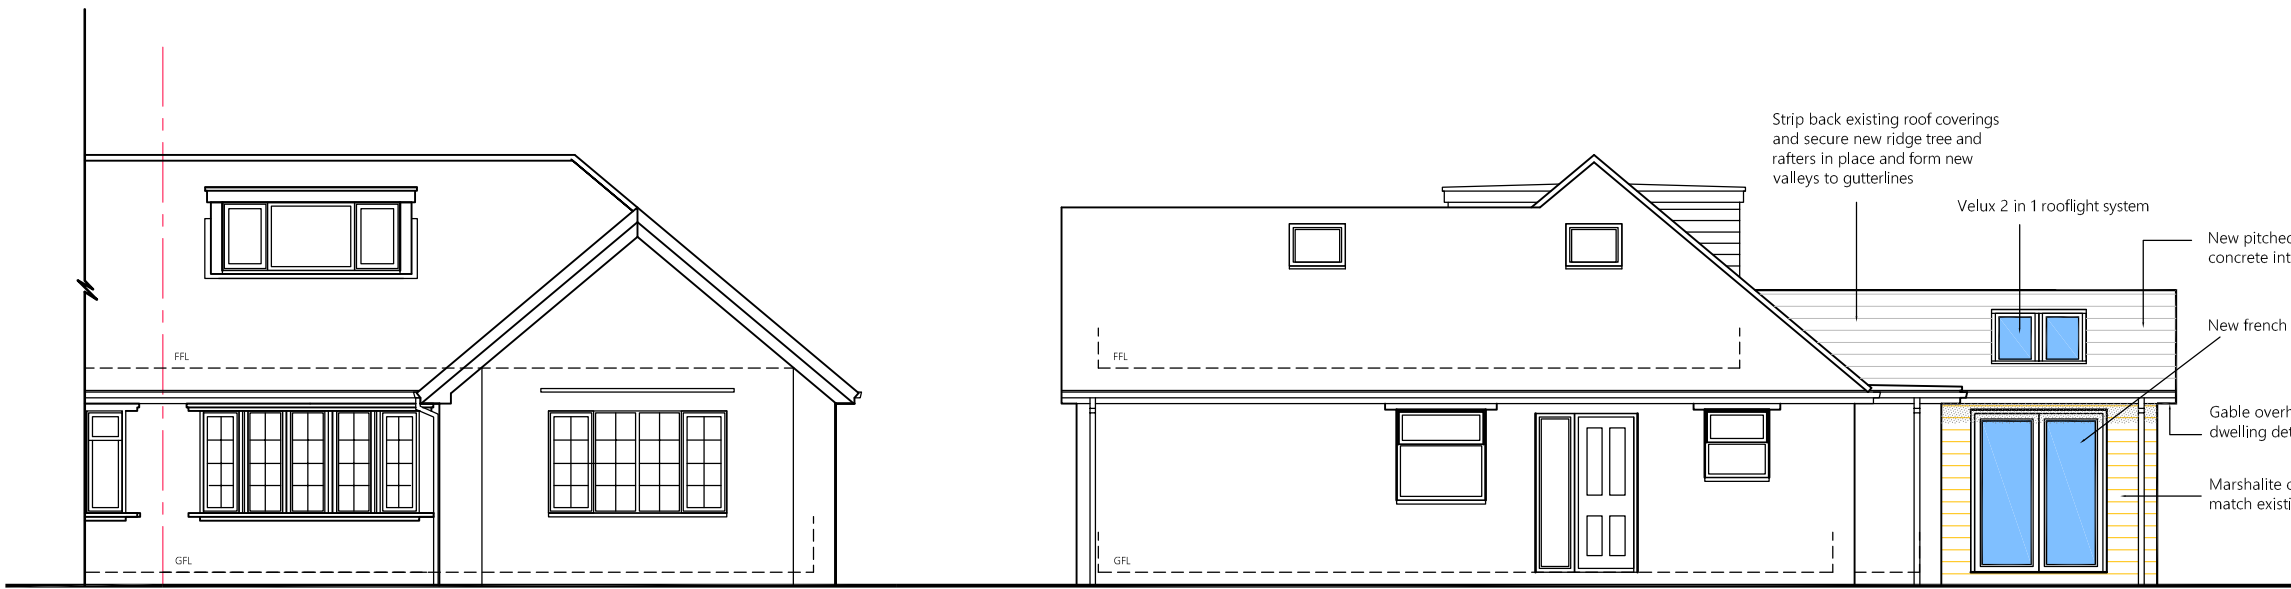


Proposed North West Elevation
15 Mountjoy Road

Proposed South West Elevation
15 Mountjoy Road

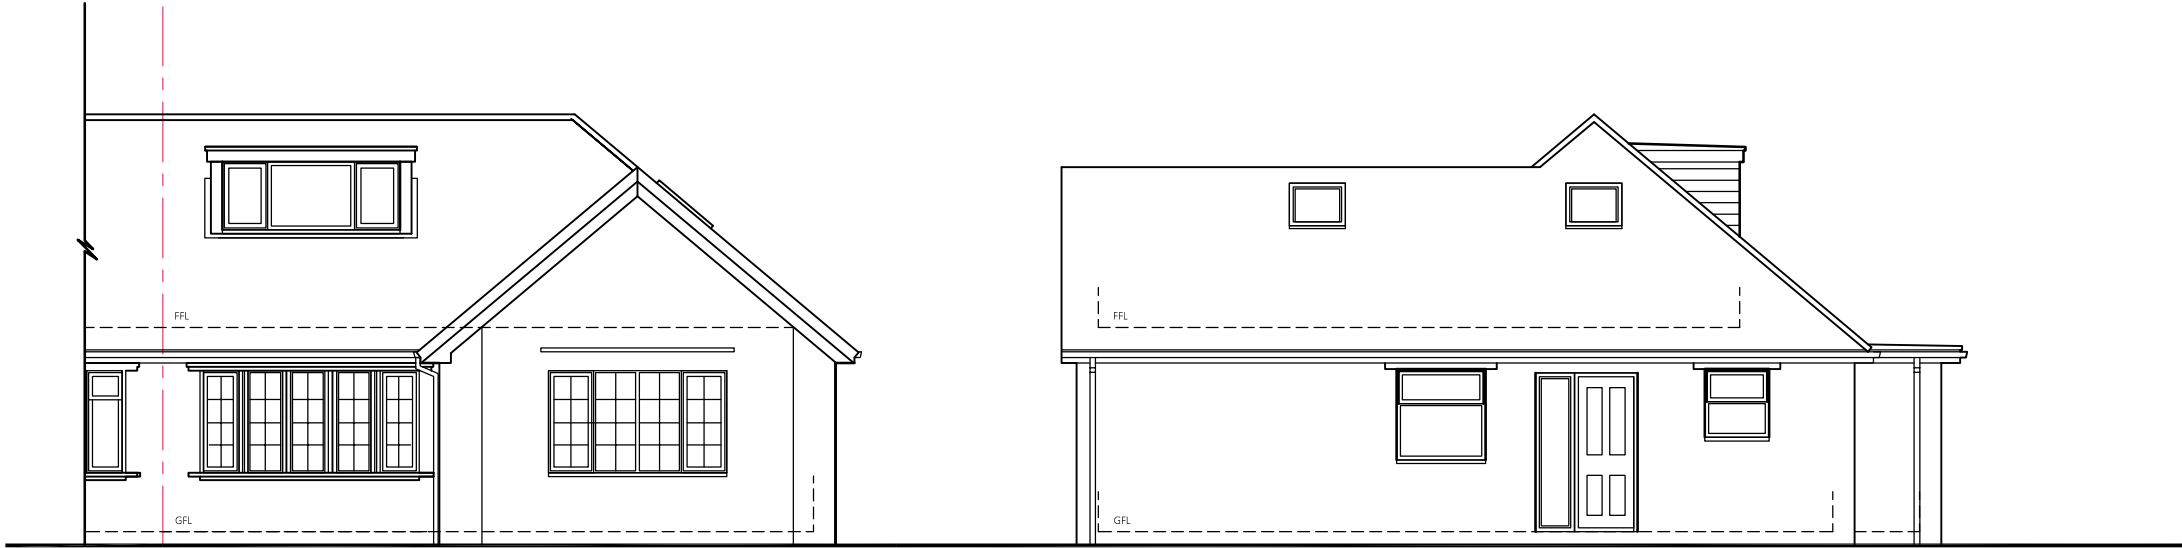

Existing North West Elevation
15 Mountjoy Road

Existing South West Elevation
15 Mountjoy Road

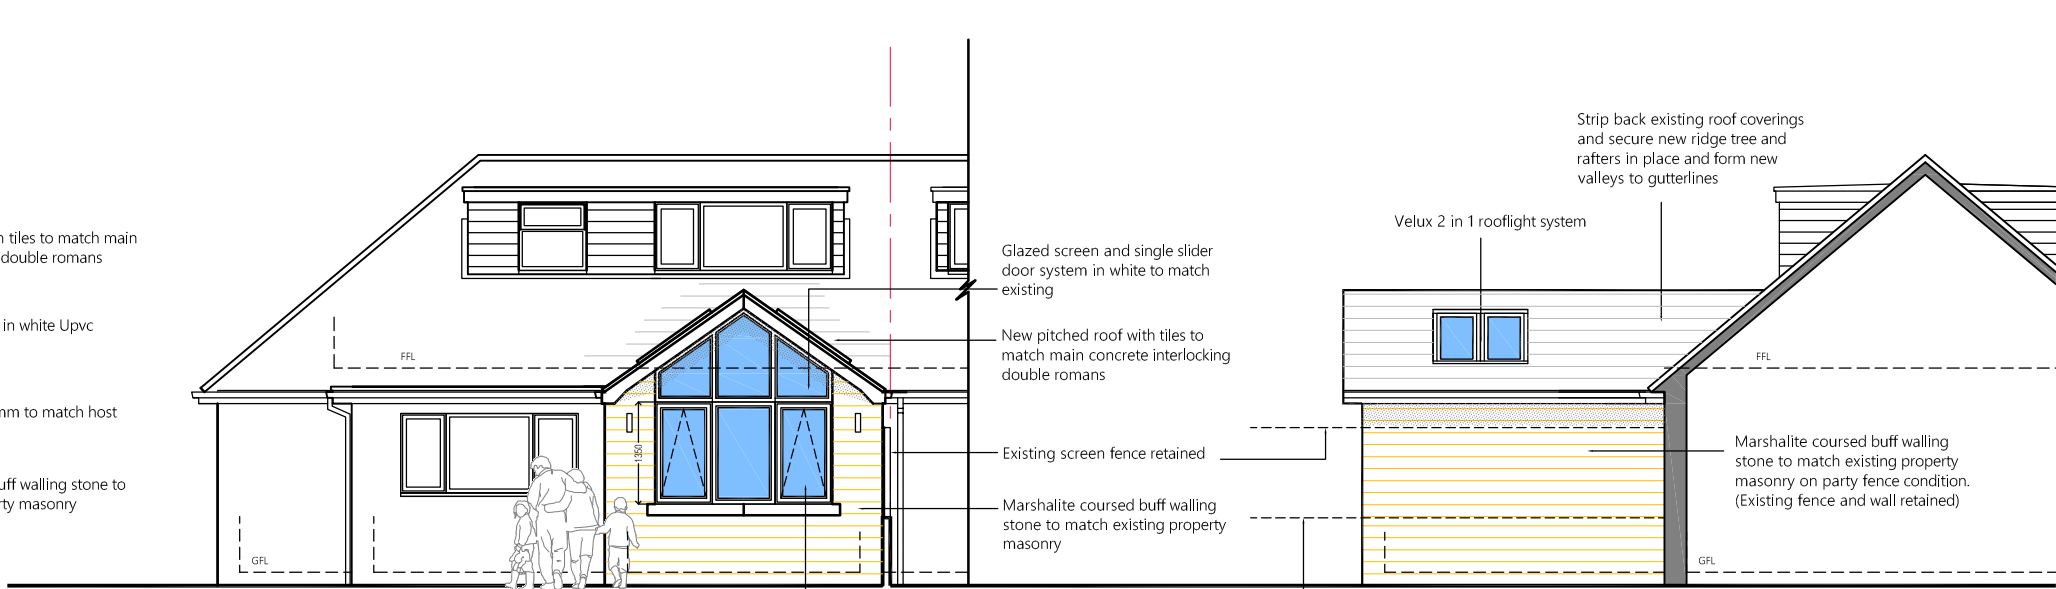

Proposed South East Elevation
15 Mountjoy Road

Proposed North East Elevation
15 Mountjoy Road




Existing South East Elevation
15 Mountjoy Road

Existing North East Elevation
15 Mountjoy Road



EXTENSIONS HATCHED GREY FOR
IDENTIFICATION

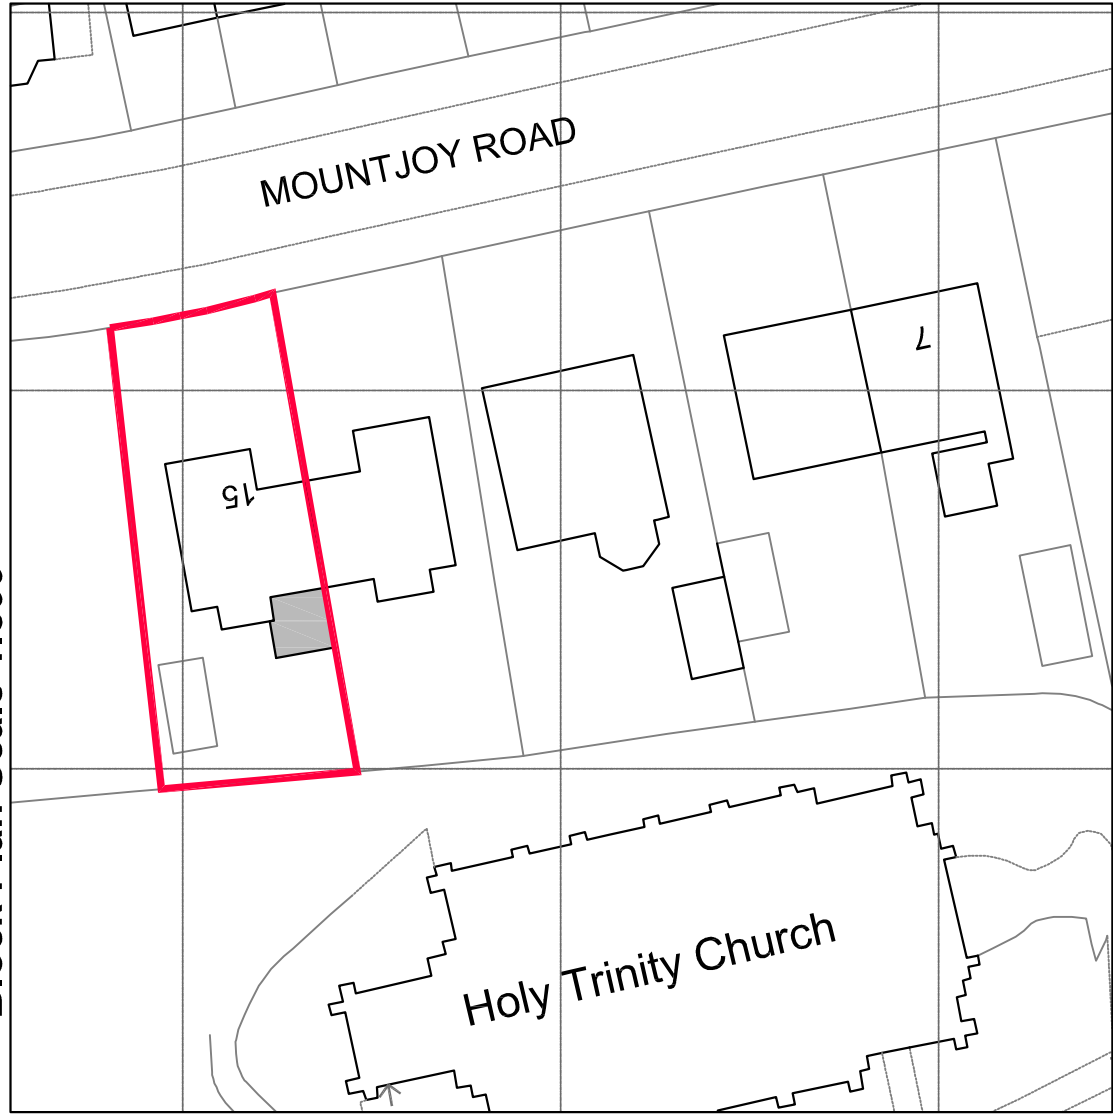


Block Plan Scale 1:500




Site Location Scale 1:1250


LOCATION OF SITE

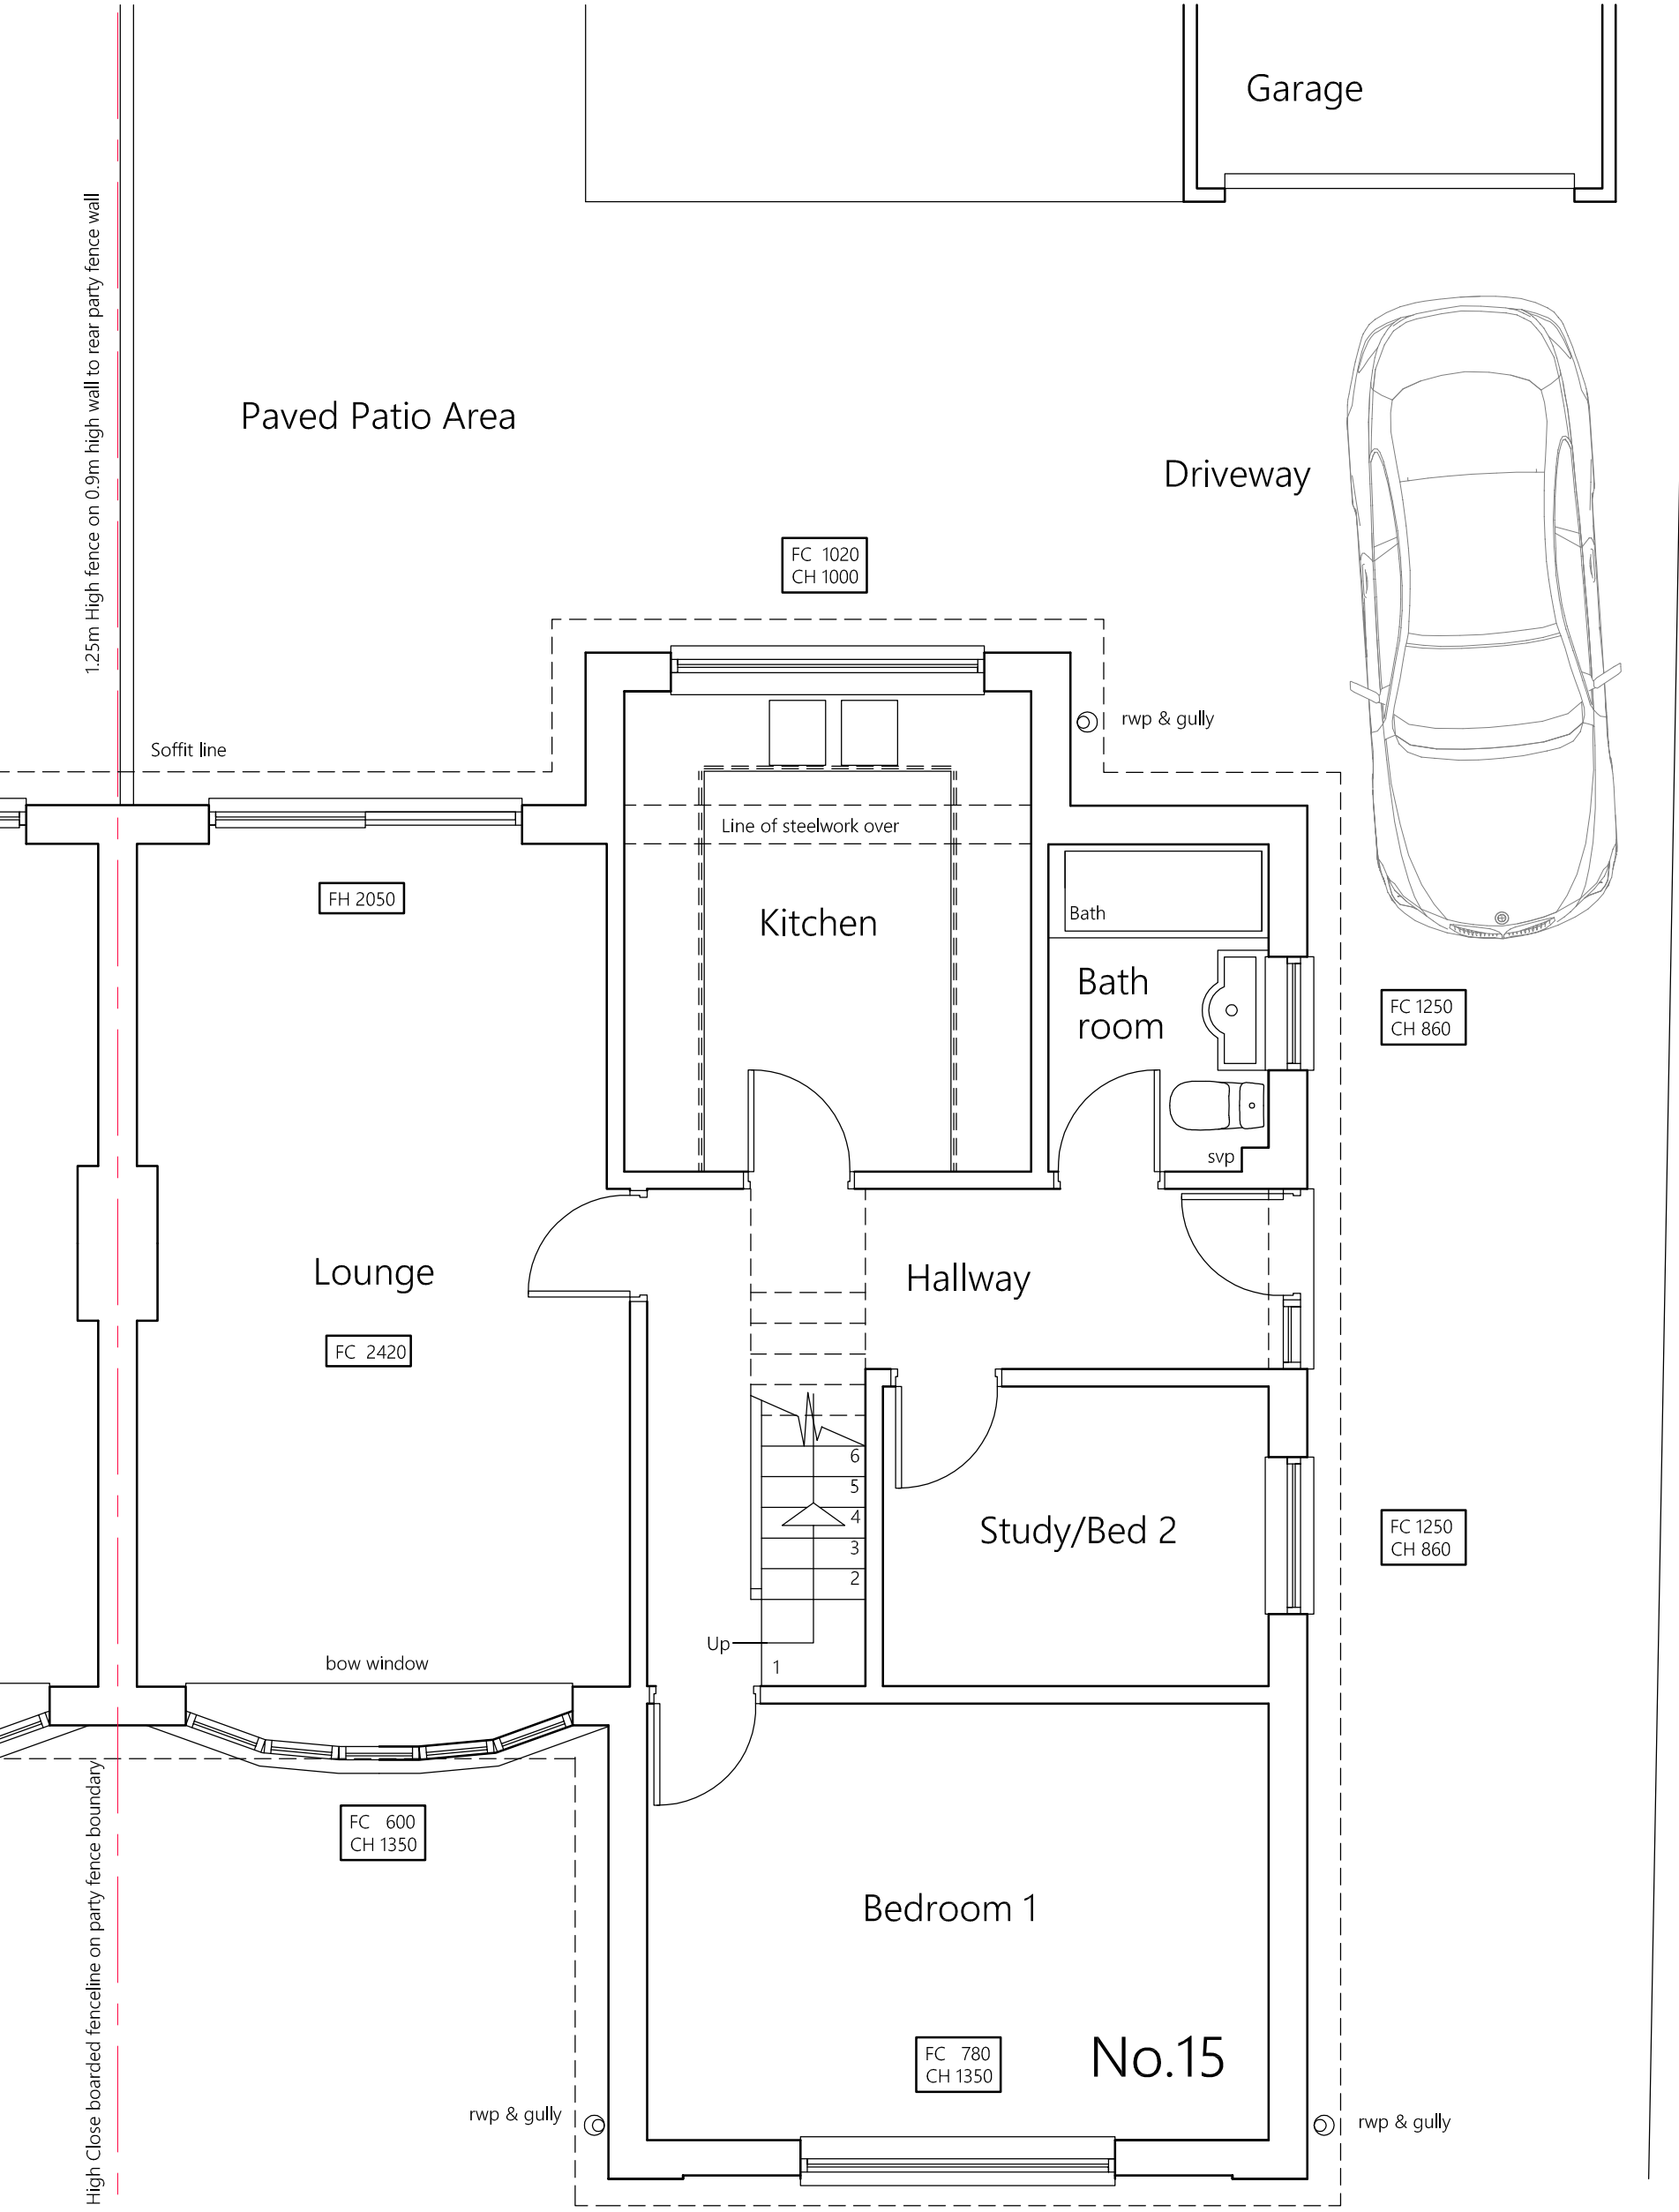

Existing Ground Floor Plan
15 Mountjoy Road

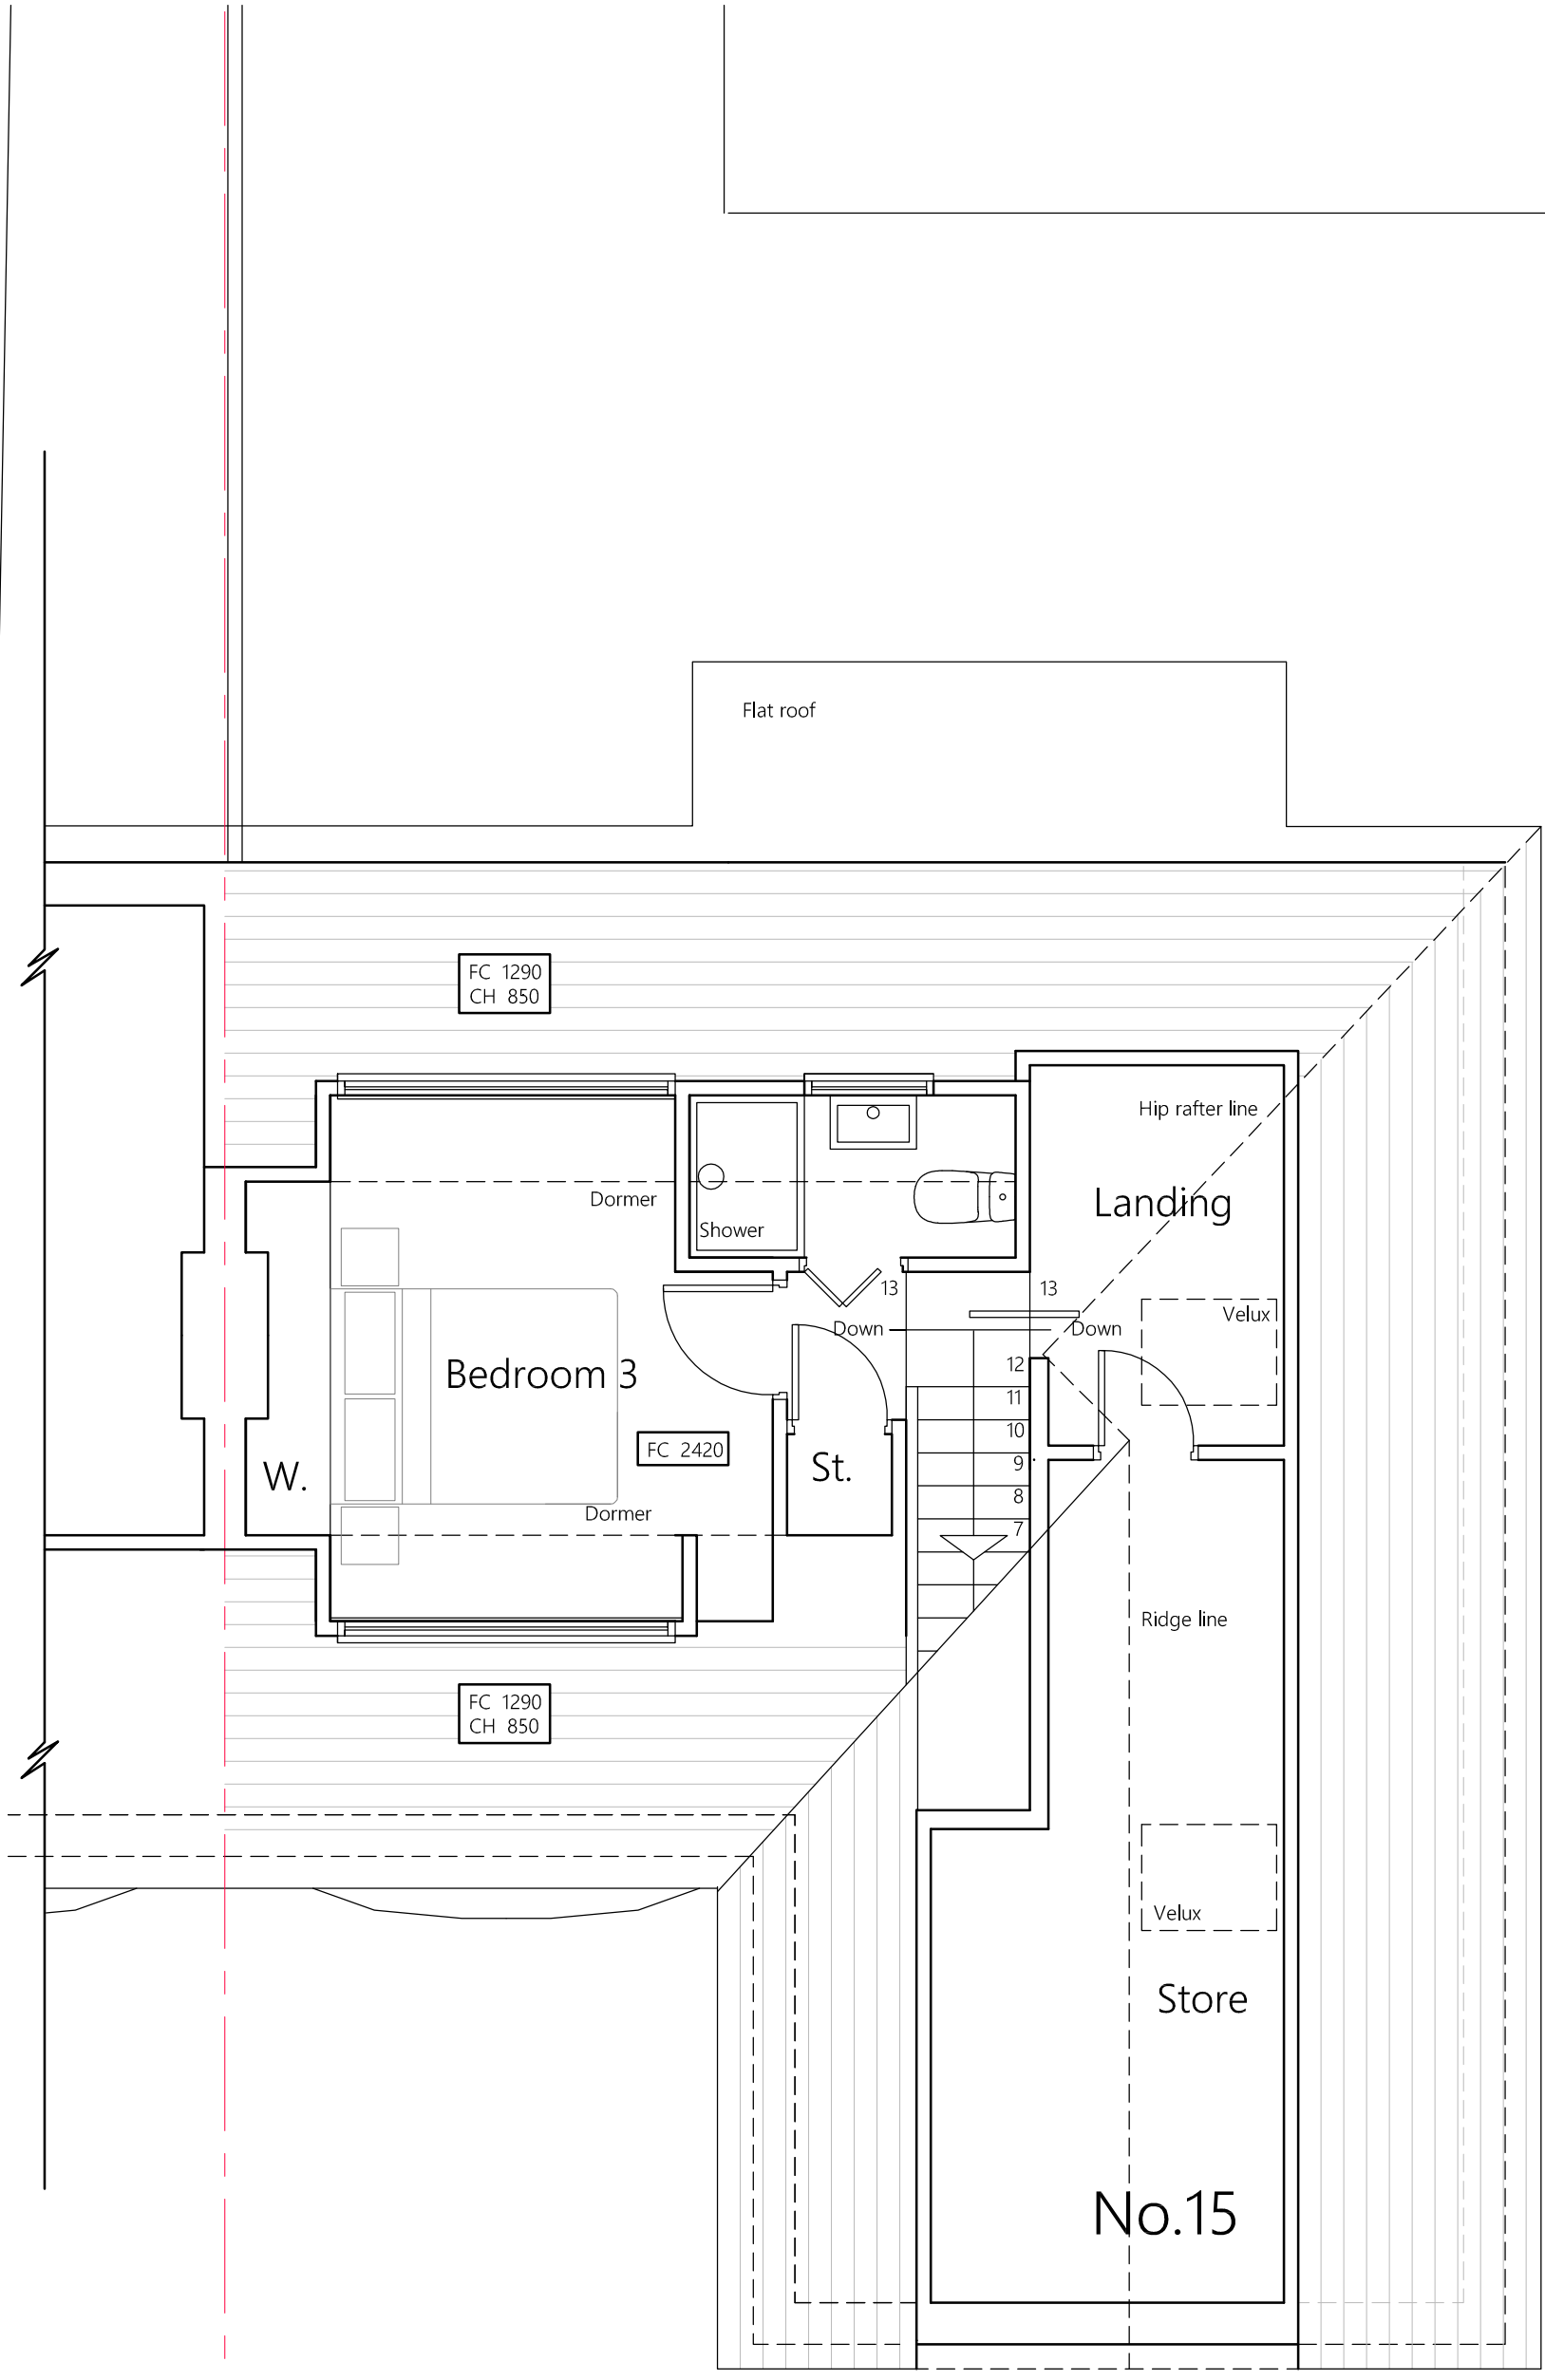

Existing First Floor Attic Roof Plan
15 Mountjoy Road

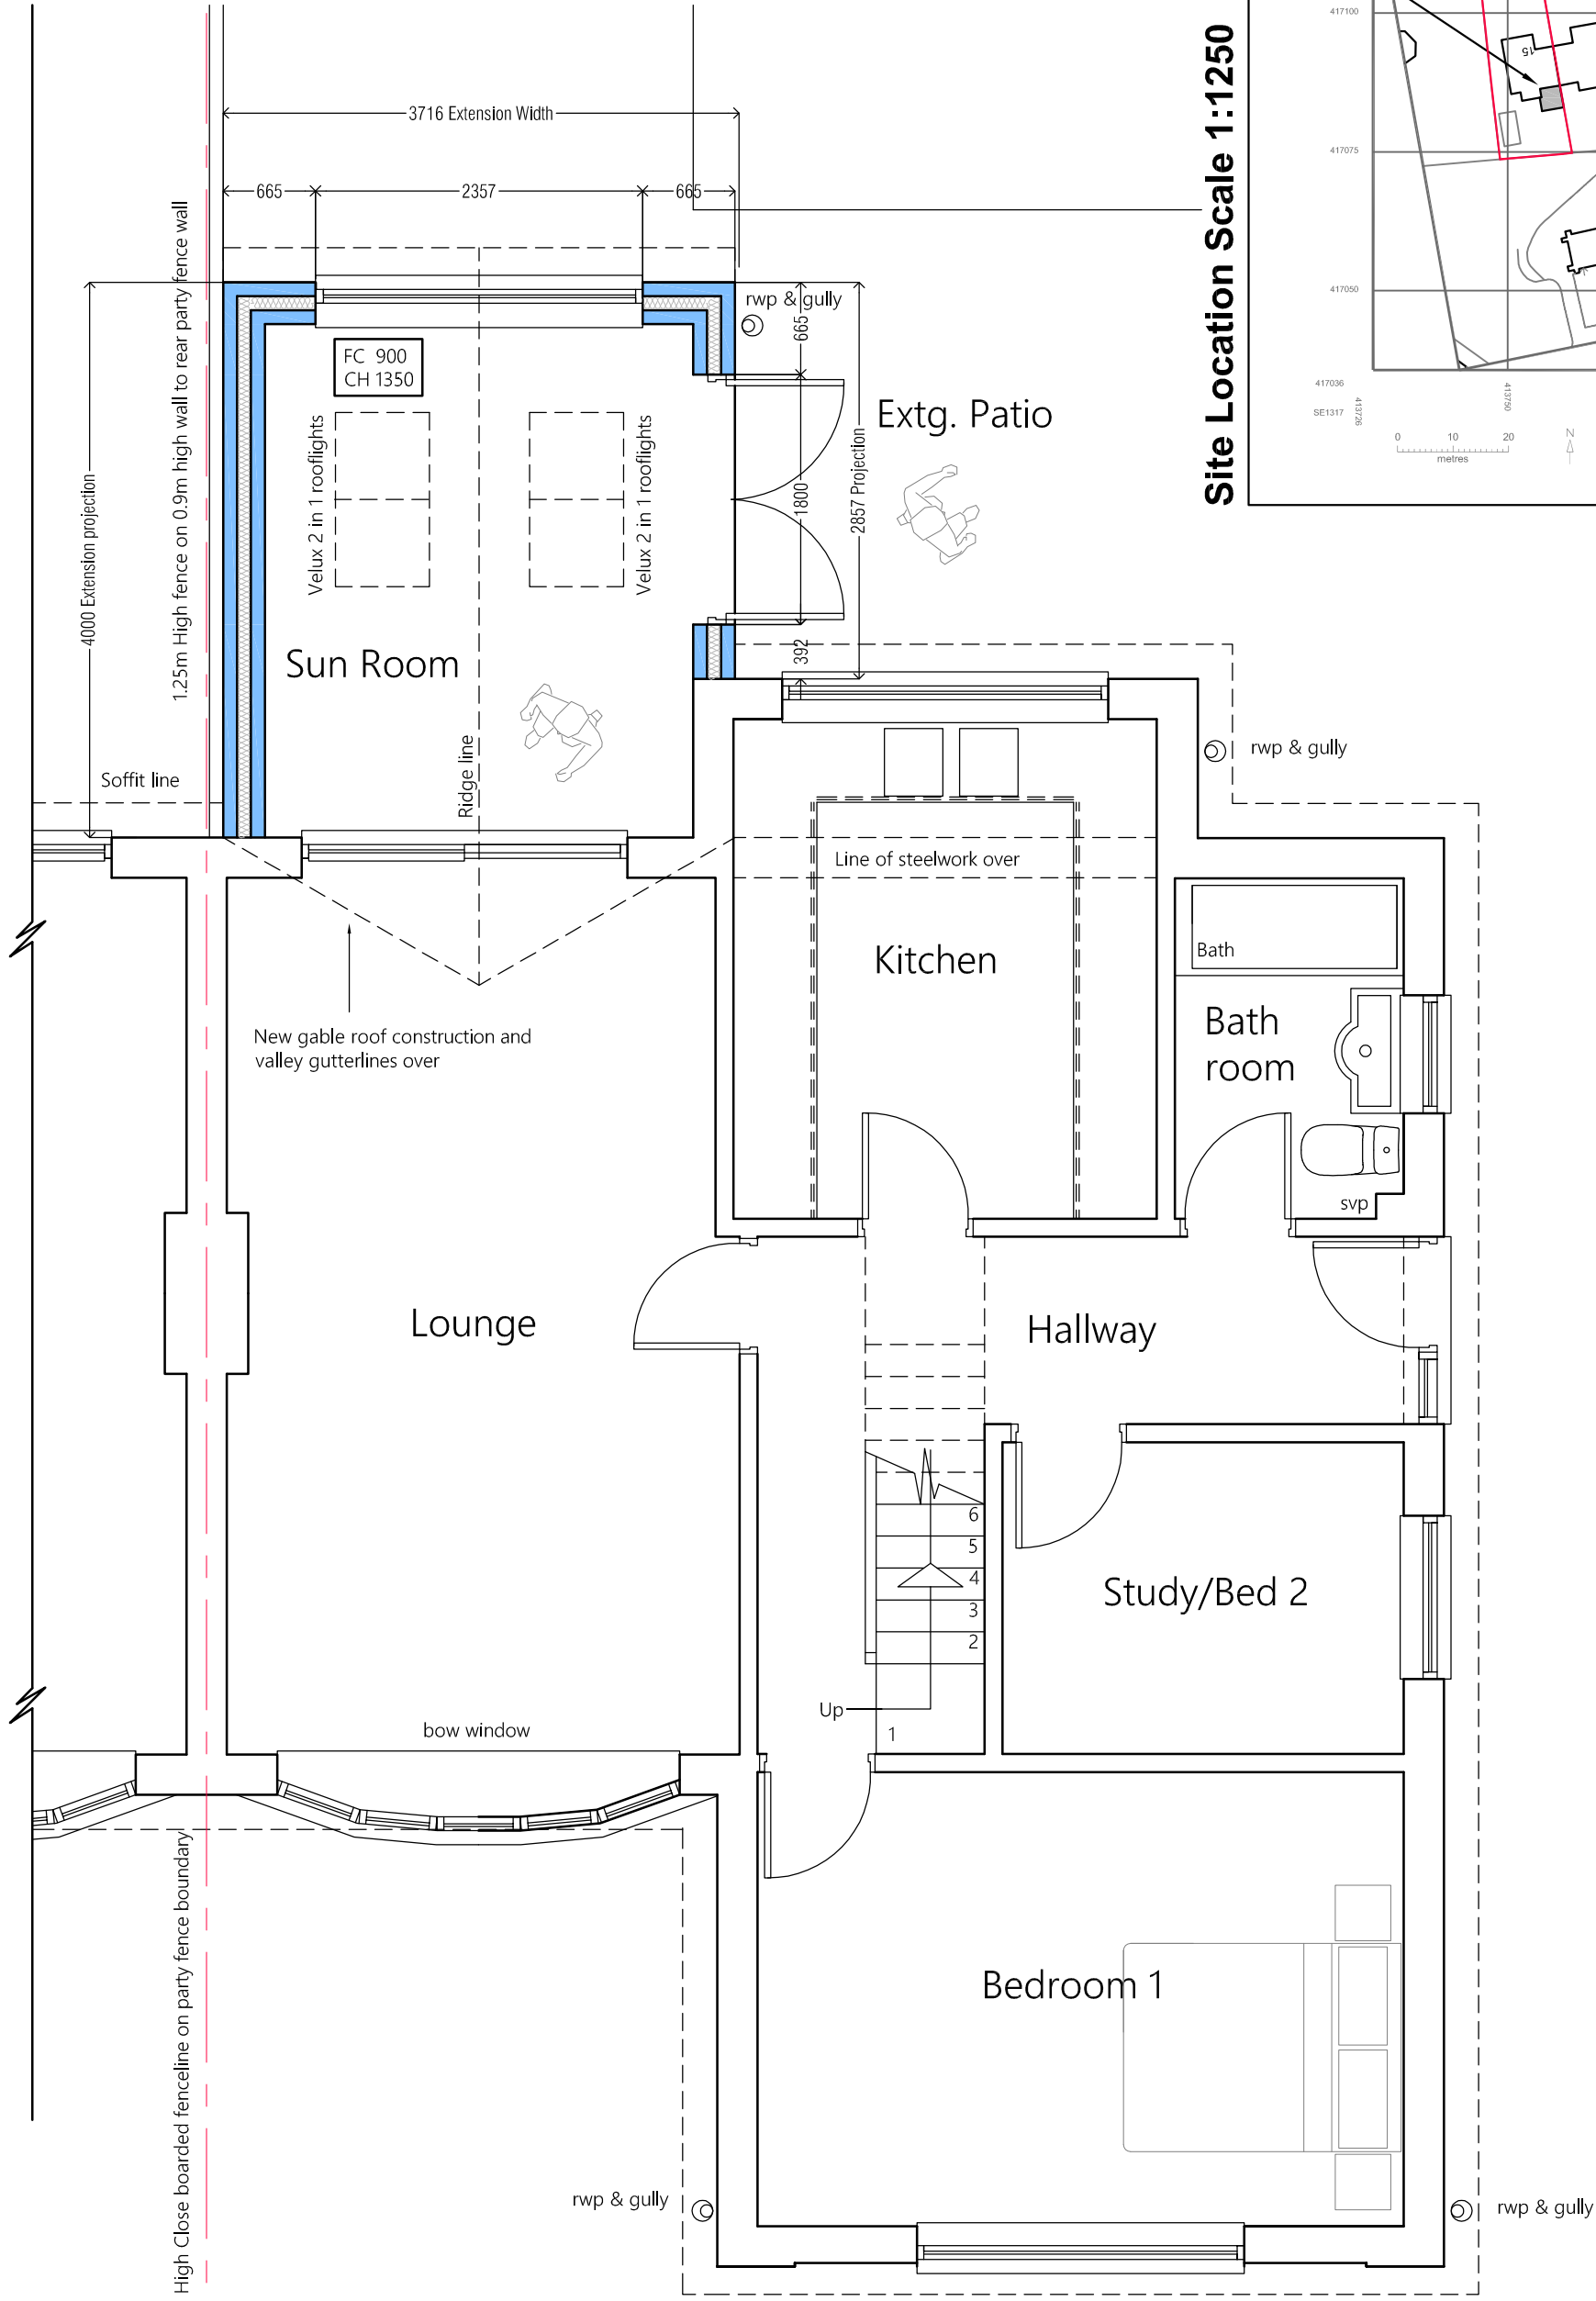

Proposed Ground Floor Plan
15 Mountjoy Road

PLANNING 2023

GENERAL NOTES:

1. THIS DRAWING SHALL BE READ IN CONJUNCTION WITH ALL RELEVANT STRUCTURAL AND MECHANICAL SERVICES DRAWINGS WHERE REFERENCED.

2. ALL MEASUREMENTS WHERE SHOWN TO BE CHECKED ON SITE AND VERIFIED PRIOR TO CONSTRUCTION AND ON SITE ASSEMBLY. THIS DRAWING IS COPYRIGHT AND PROPERTY OF DESIGN LINE AND SHALL NOT BE REPRODUCED OR COPIED IN ANY WAY WITHOUT PRIOR PERMISSION. IF YOU HAVE RECEIVED THIS DRAWING IN PDF FORMAT NEVER ASSUME IT IS TO SCALE ALWAYS CHECK WITH THE AUTHOR.

3. PLEASE DO NOT SCALE - THIS DRAWING IS FOR PLANNING PURPOSES ONLY. IF IN DOUBT ALWAYS ASK. FIGURED DIMENSIONS TO BE TAKEN IN PREFERENCE TO SCALED DIMENSIONS.

Y	BY	DATE	NOTE
1			
Title			
Proposed Sun Room Extension			
15 Mountjoy Road			
Edgerton			
Huddersfield			
West Yorkshire			
HD1 5QD			
for Mr. A. Khalil			
Existing & Proposed			
Design Line Huddersfield Ltd.			
62 Tom Lane, Crossland Moor			
Huddersfield, W. Yorkshire HD14 5SQ			
Telephone/Fax: 01484 644684			
Mobile: 07830 151721			
E-mail: info@designlinearchitectural.co.uk			
Date	Oct 2023		Drawn
Scale	1:50/1:100		Project No.
	DL829		Dwg. no.
	01		Checked
			Rev

