


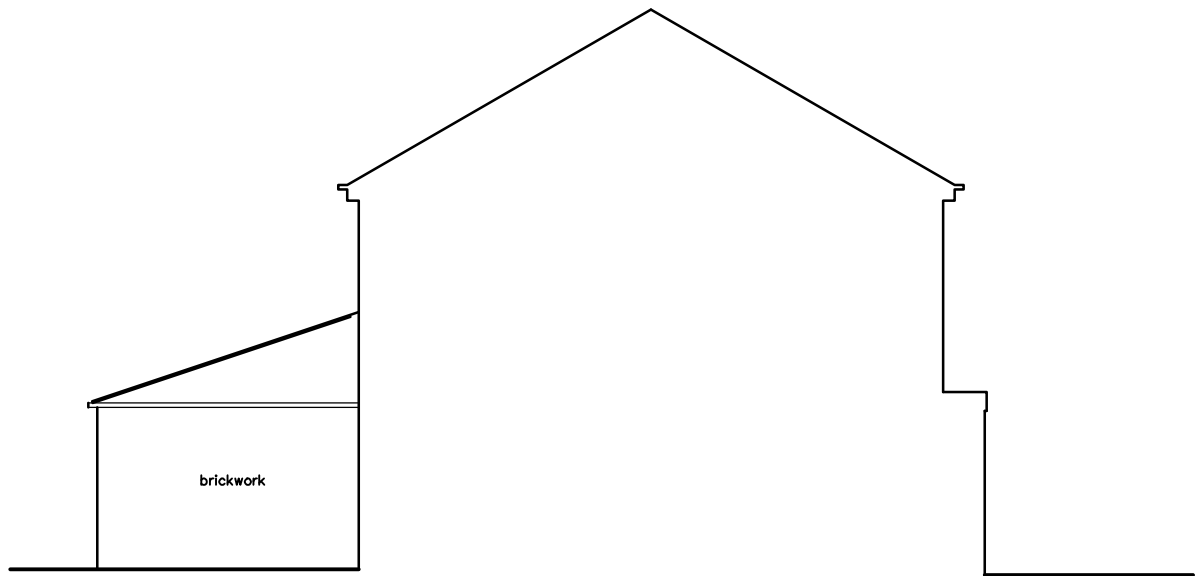


WEST ELEVATION




SOUTH ELEVATION




EAST ELEVATION

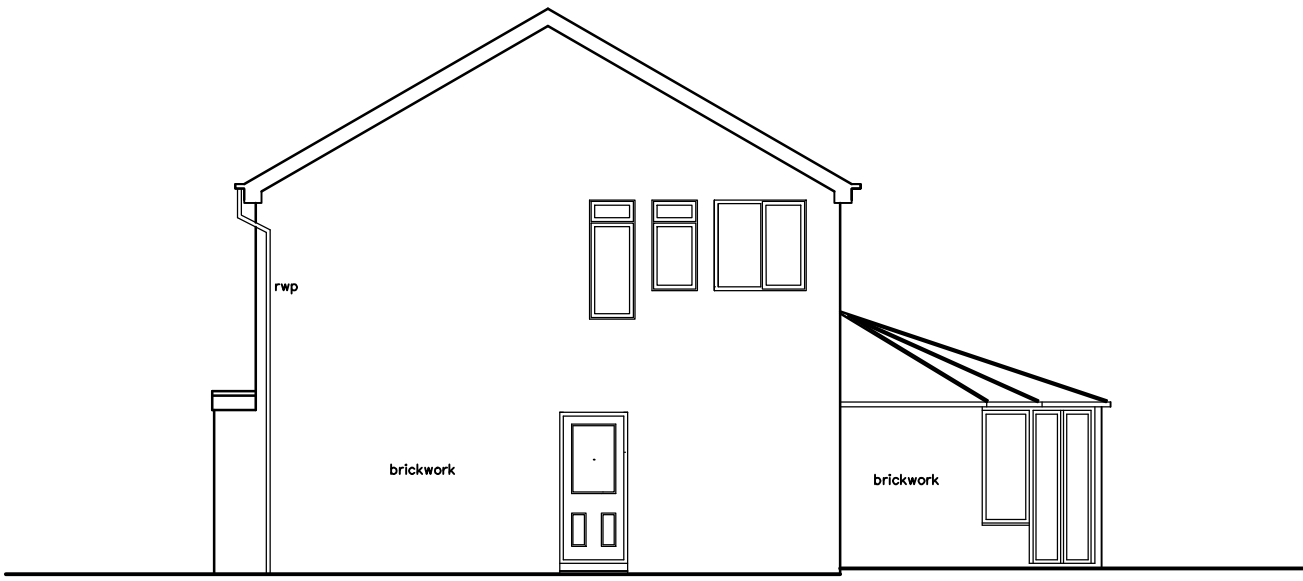


NORTH ELEVATION

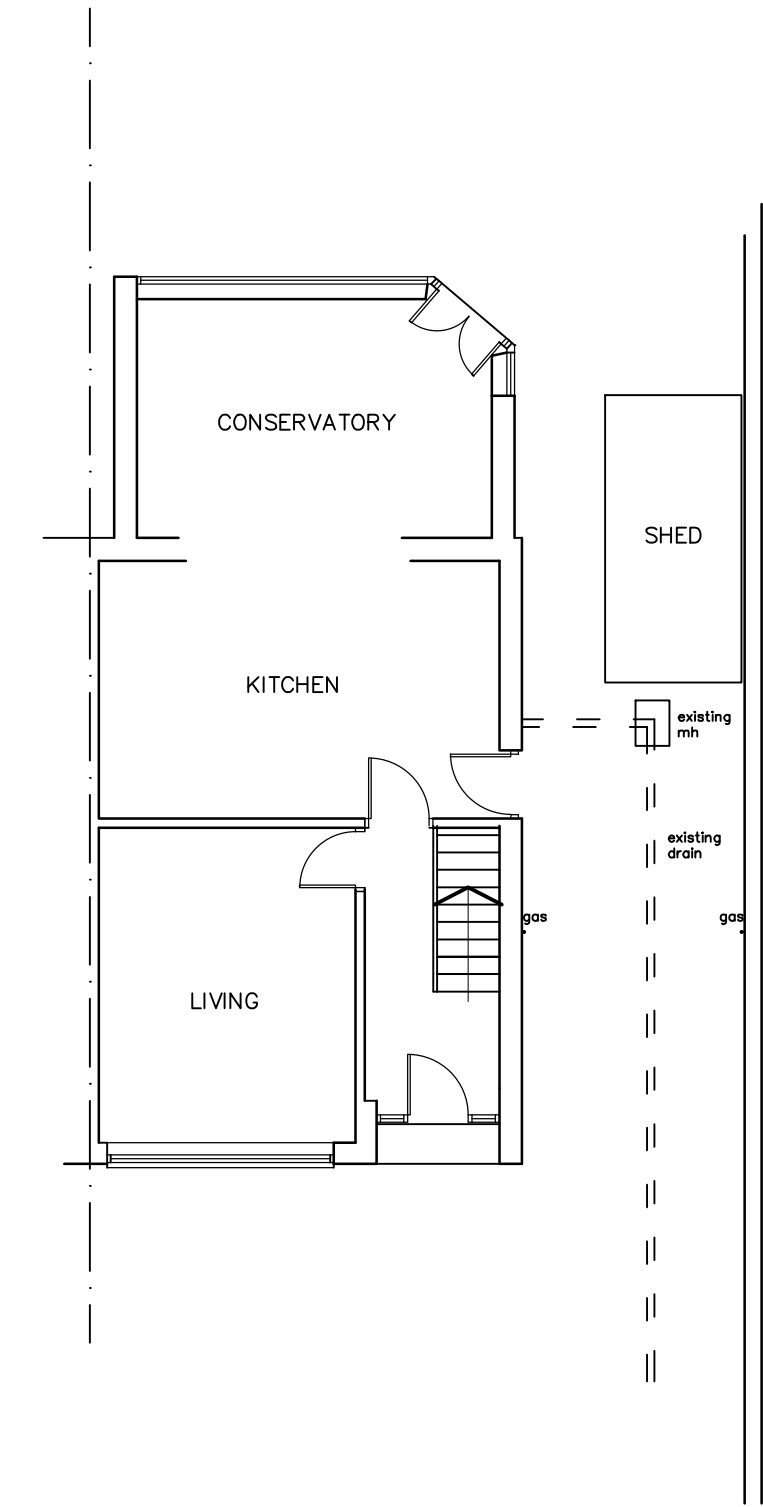


PLAN

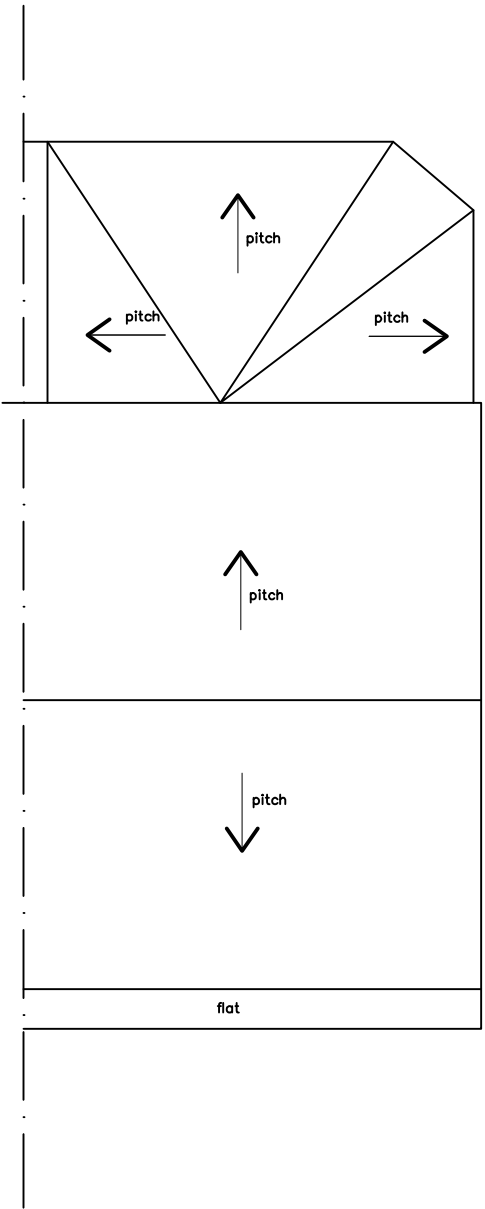

ROOF PLAN

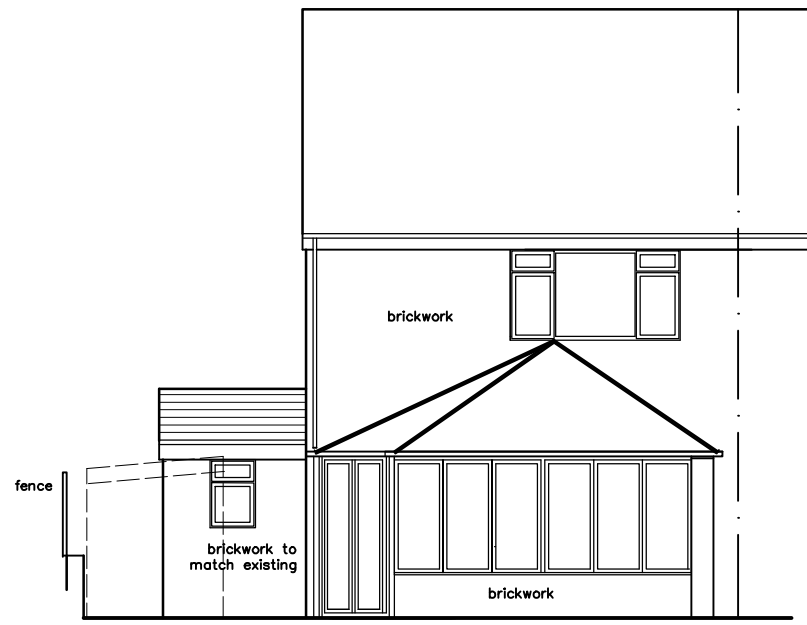


WEST ELEVATION

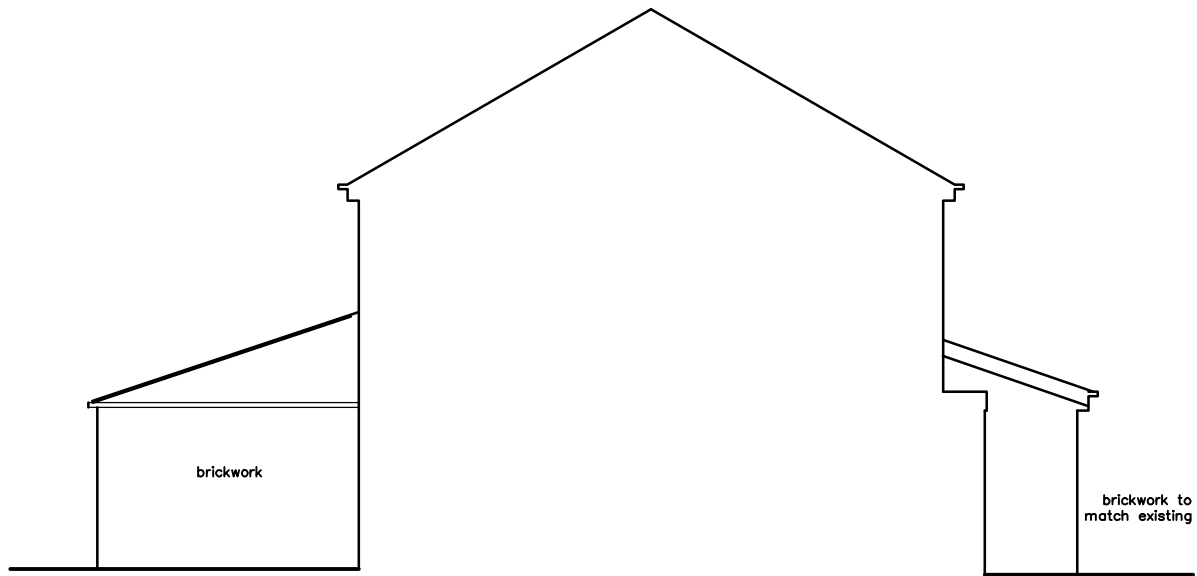


SOUTH ELEVATION




EAST ELEVATION

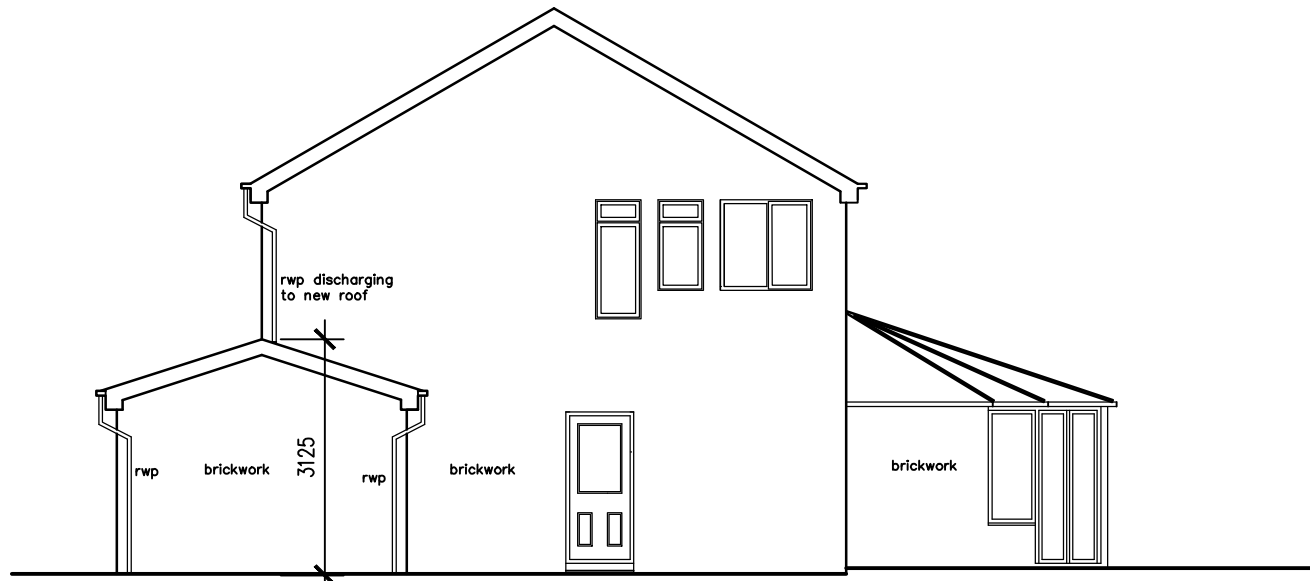

NORTH ELEVATION

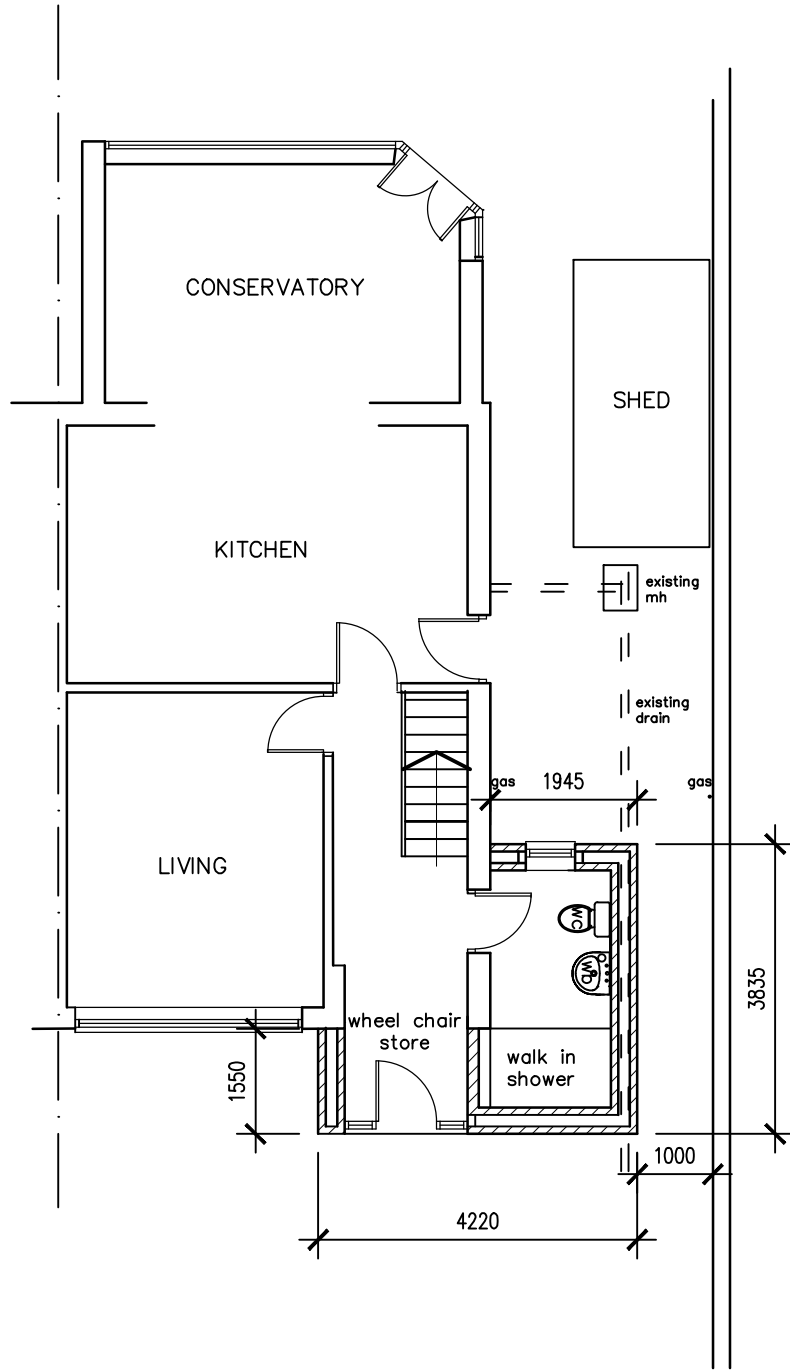

PLAN

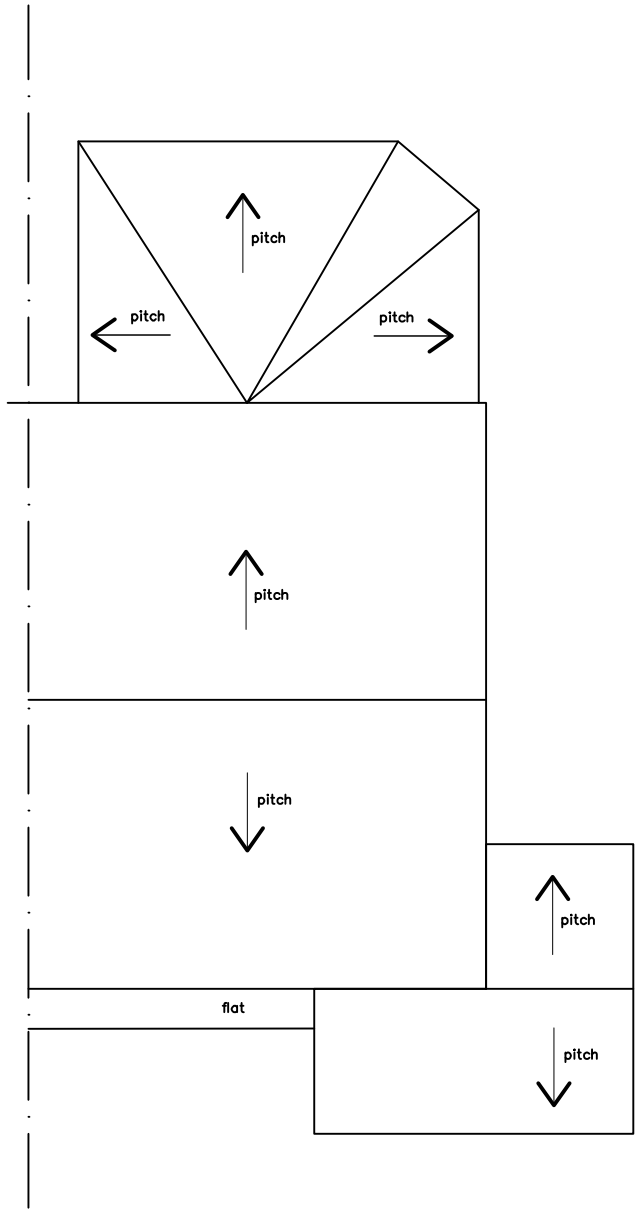

ROOF PLAN

Rev/Status	Description	Date	By

PROPOSED GROUND FLOOR PART FRONT/SIDE
EXTENSION TO FORM DISABLED WC/ SHOWER
FACILITIES
FOR
MR & MRS K BOOTHROYD
23 PEASELAND ROAD CLECKHEATON
BD19 3EZ

Scale	1:100 @ A1	Date	OCTOBER 2023
Drawn by	KS	Checked by	

Keith Stone Design
20 Thistle Close
Kelsall Tarporley
Cheshire
CW6 0GN
Mobile 07836 513427
E-mail keithstone23@yahoo.co.uk

Drawing No.	KB/23/01	Rev.	
-------------	----------	------	--