




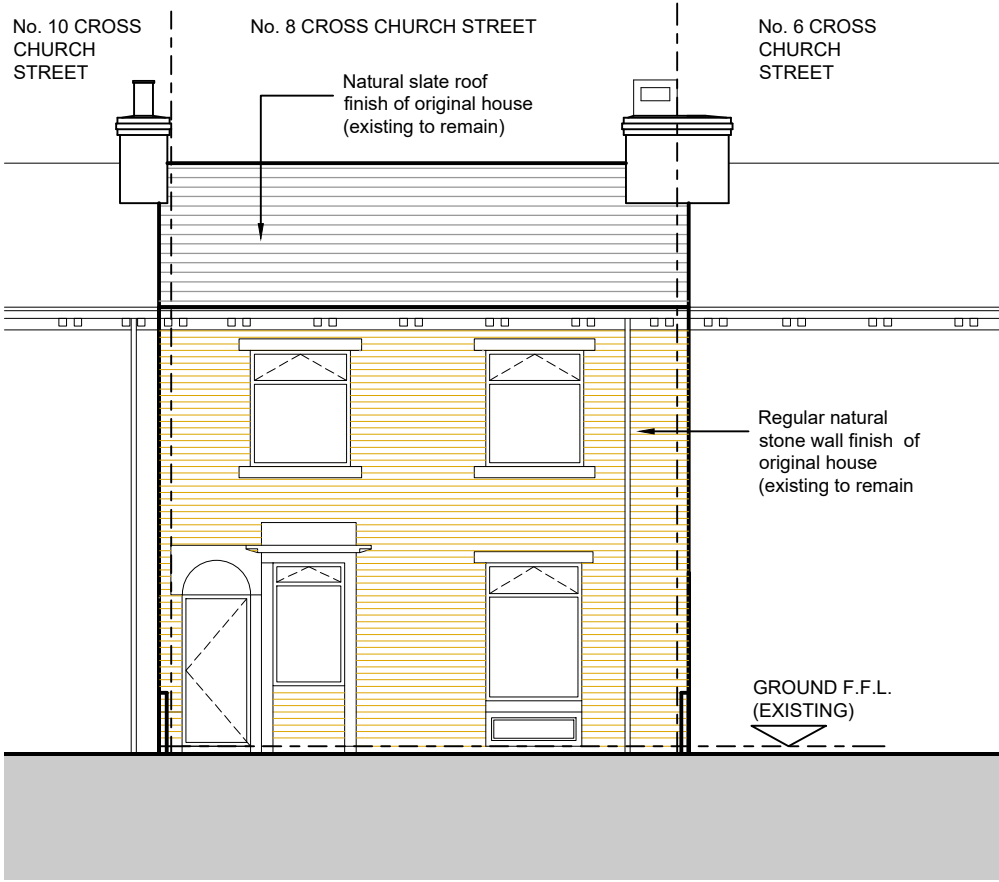


FRONT ELEVATION AS PROPOSED
(WEST) - NO CHANGE
SCALE 1:100

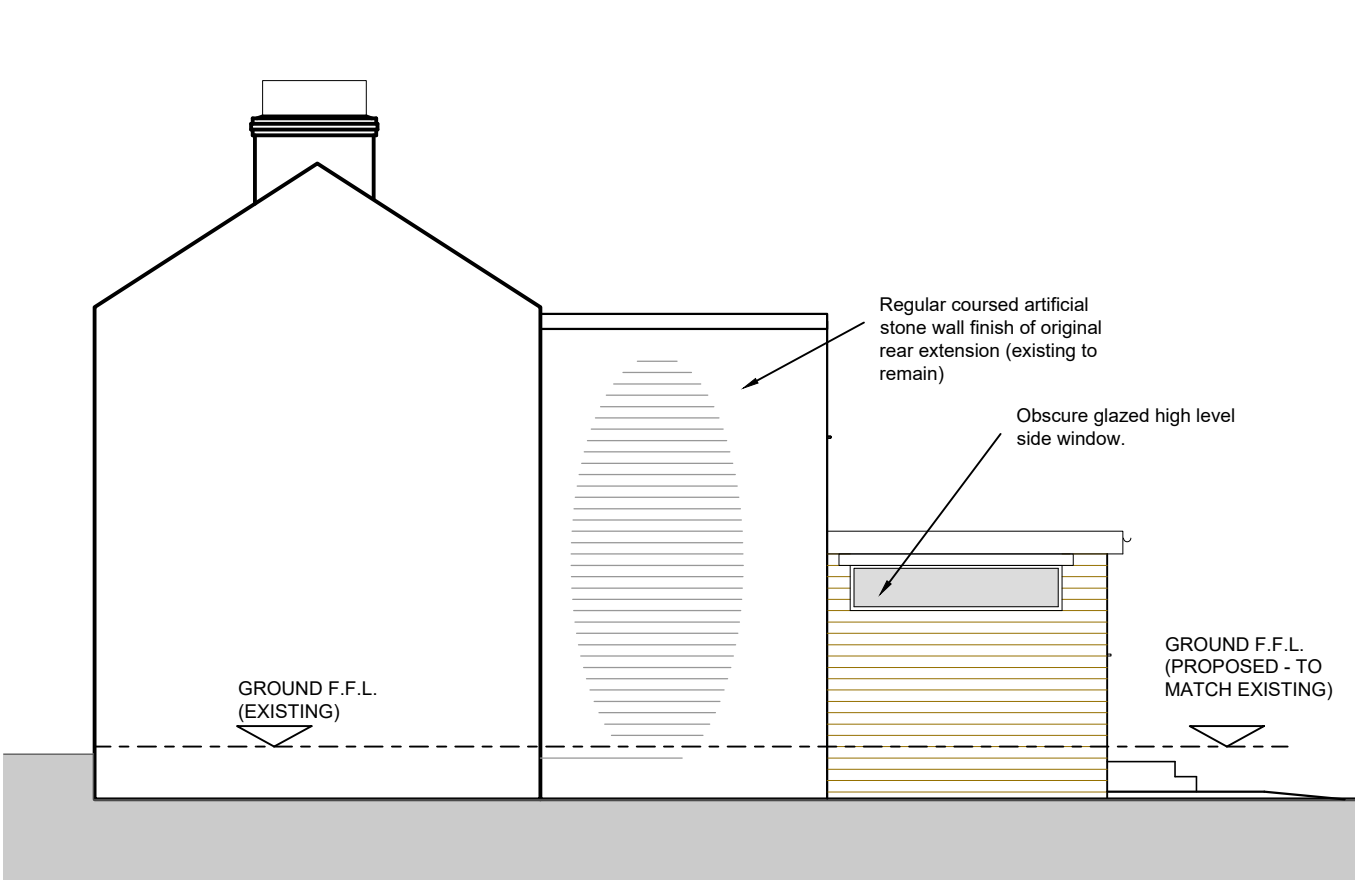


SIDE ELEVATION AS PROPOSED (SOUTH)
SCALE 1:100

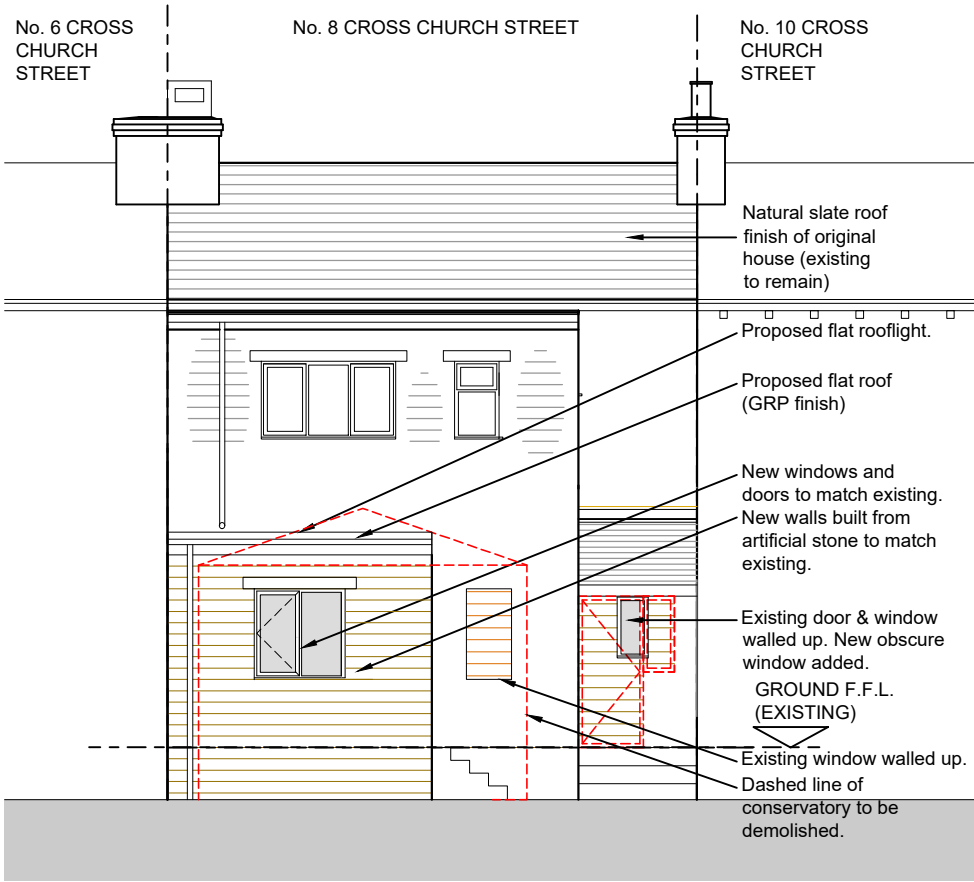


REAR ELEVATION AS PROPOSED
(EAST) SCALE 1:100

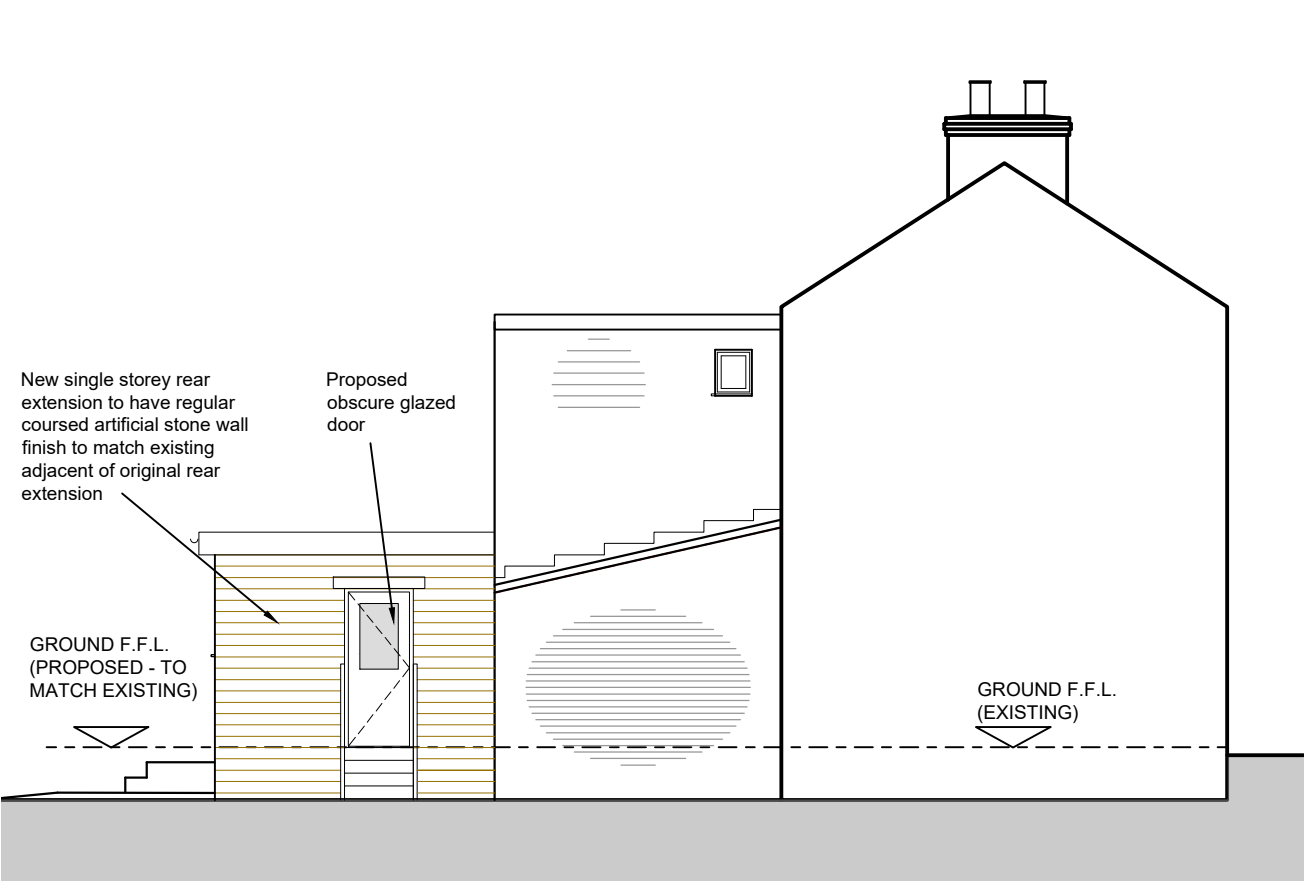


SIDE ELEVATION AS PROPOSED (NORTH)
SCALE 1:100

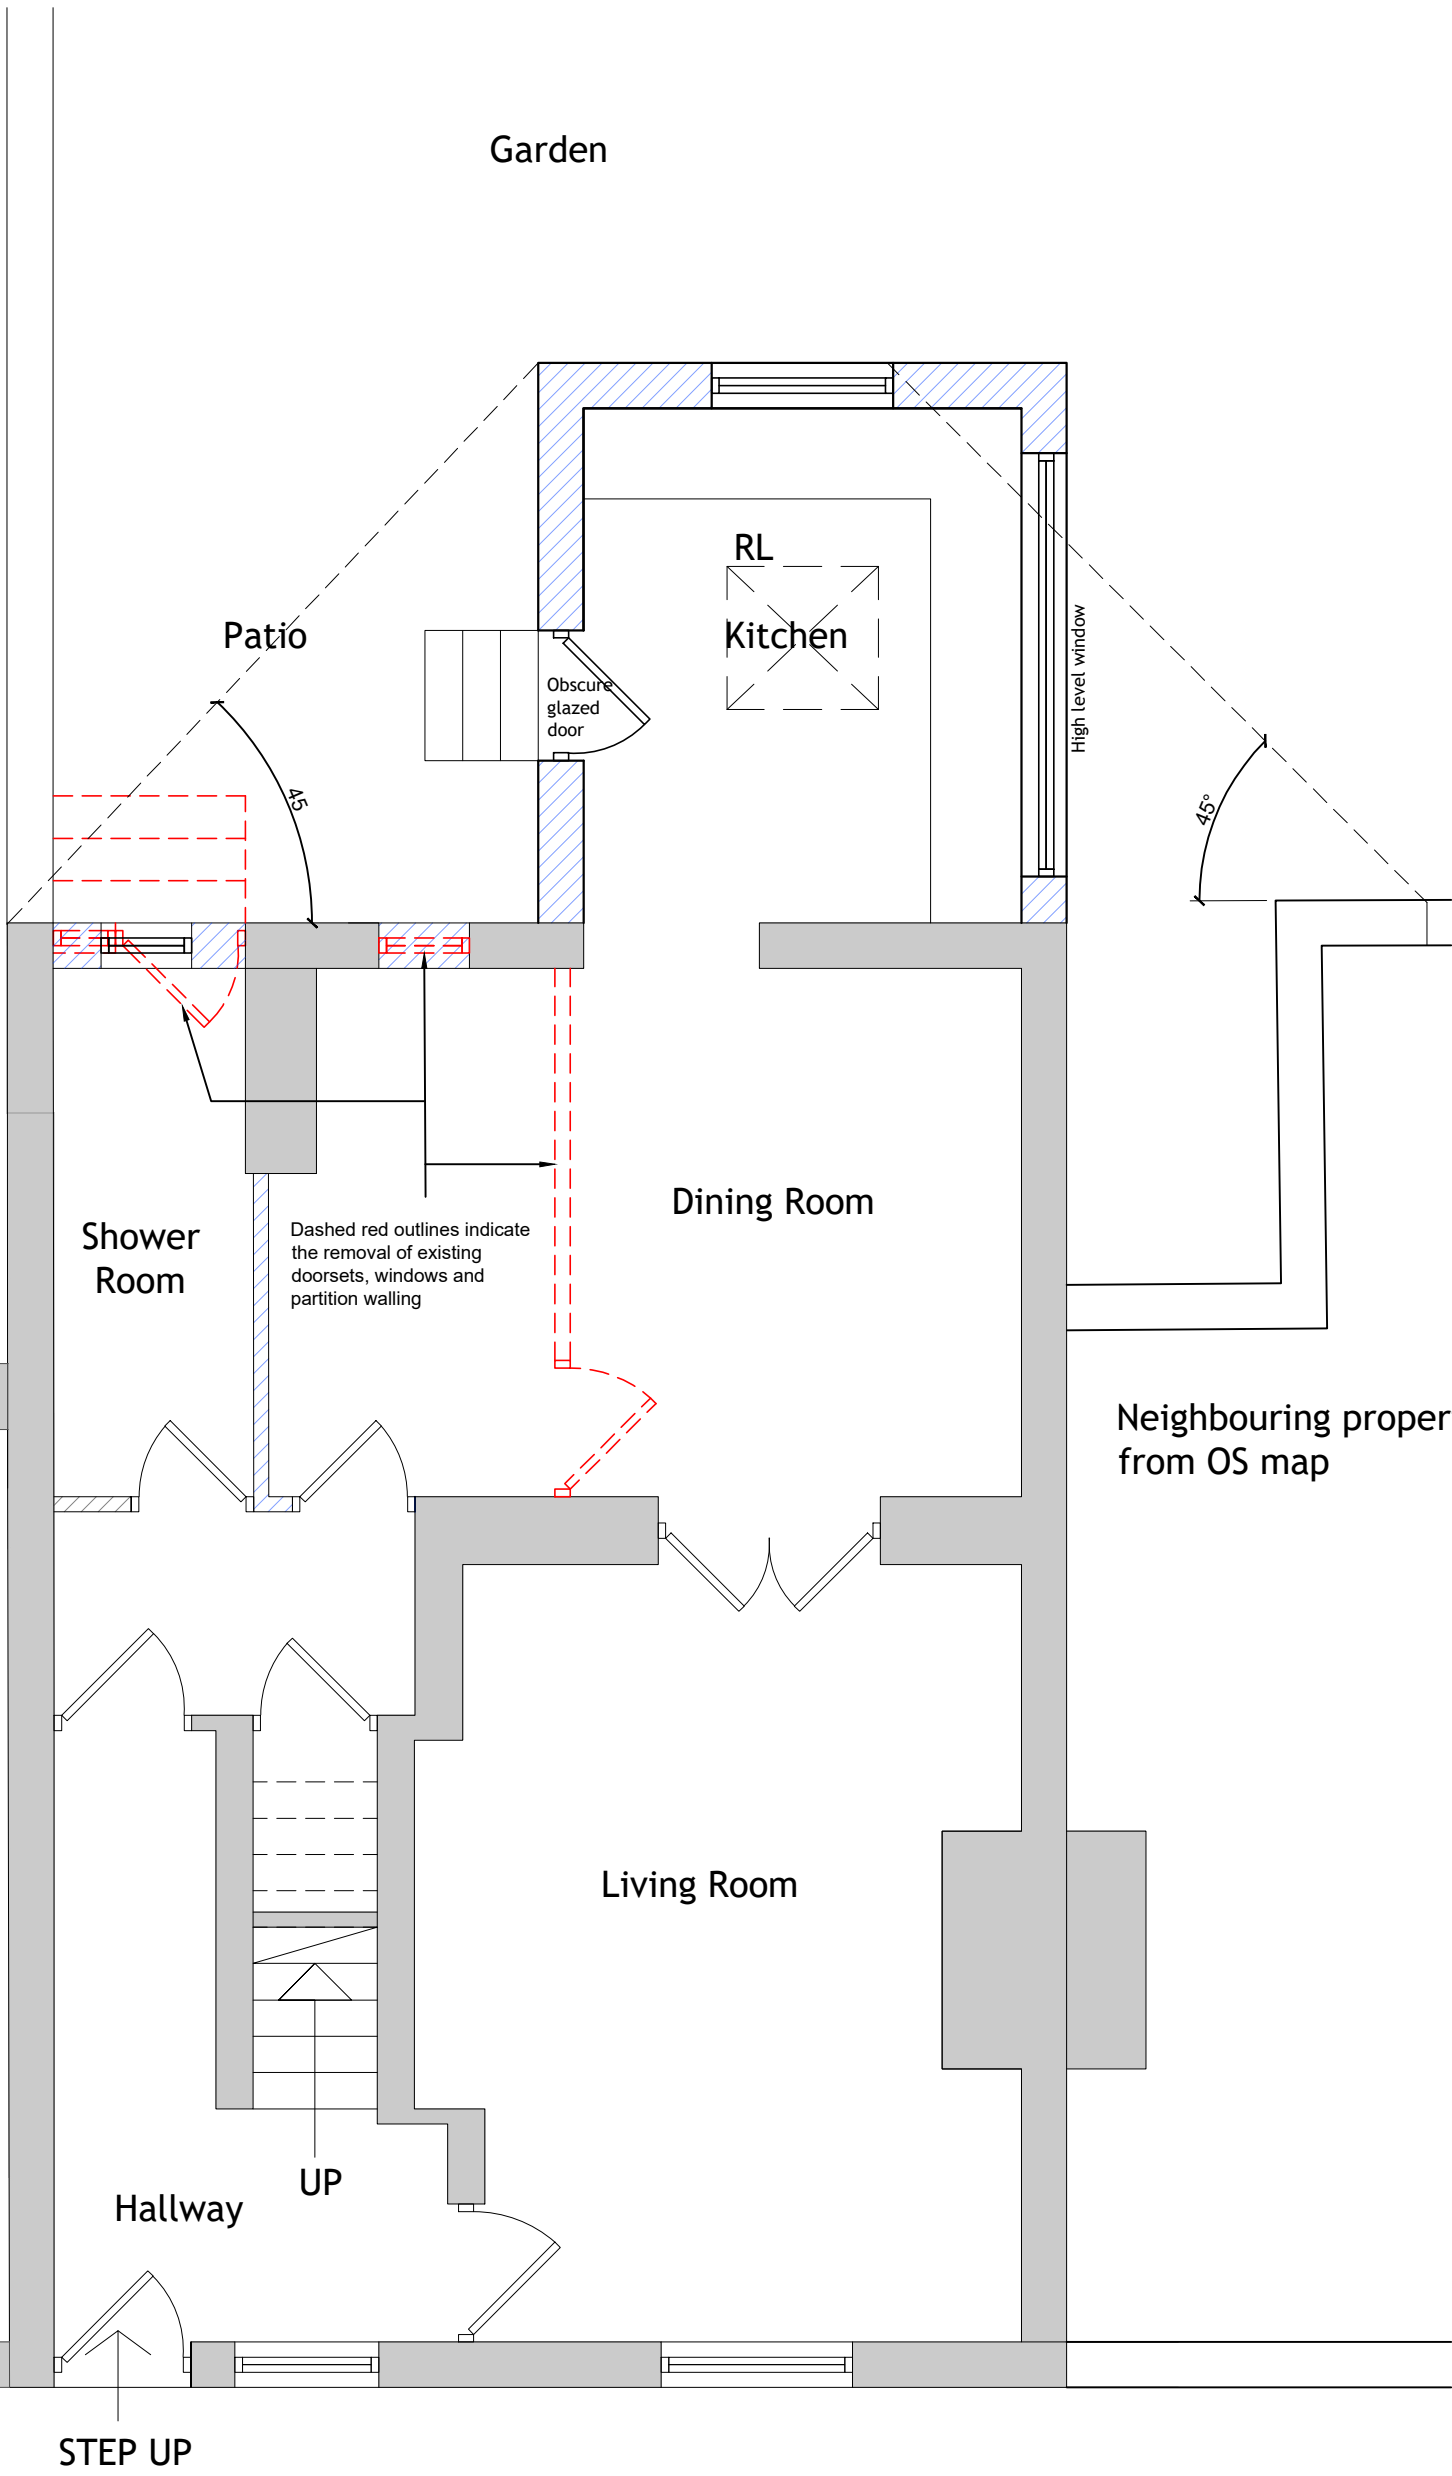


GROUND FLOOR PLAN AS PROPOSED
SCALE 1:50

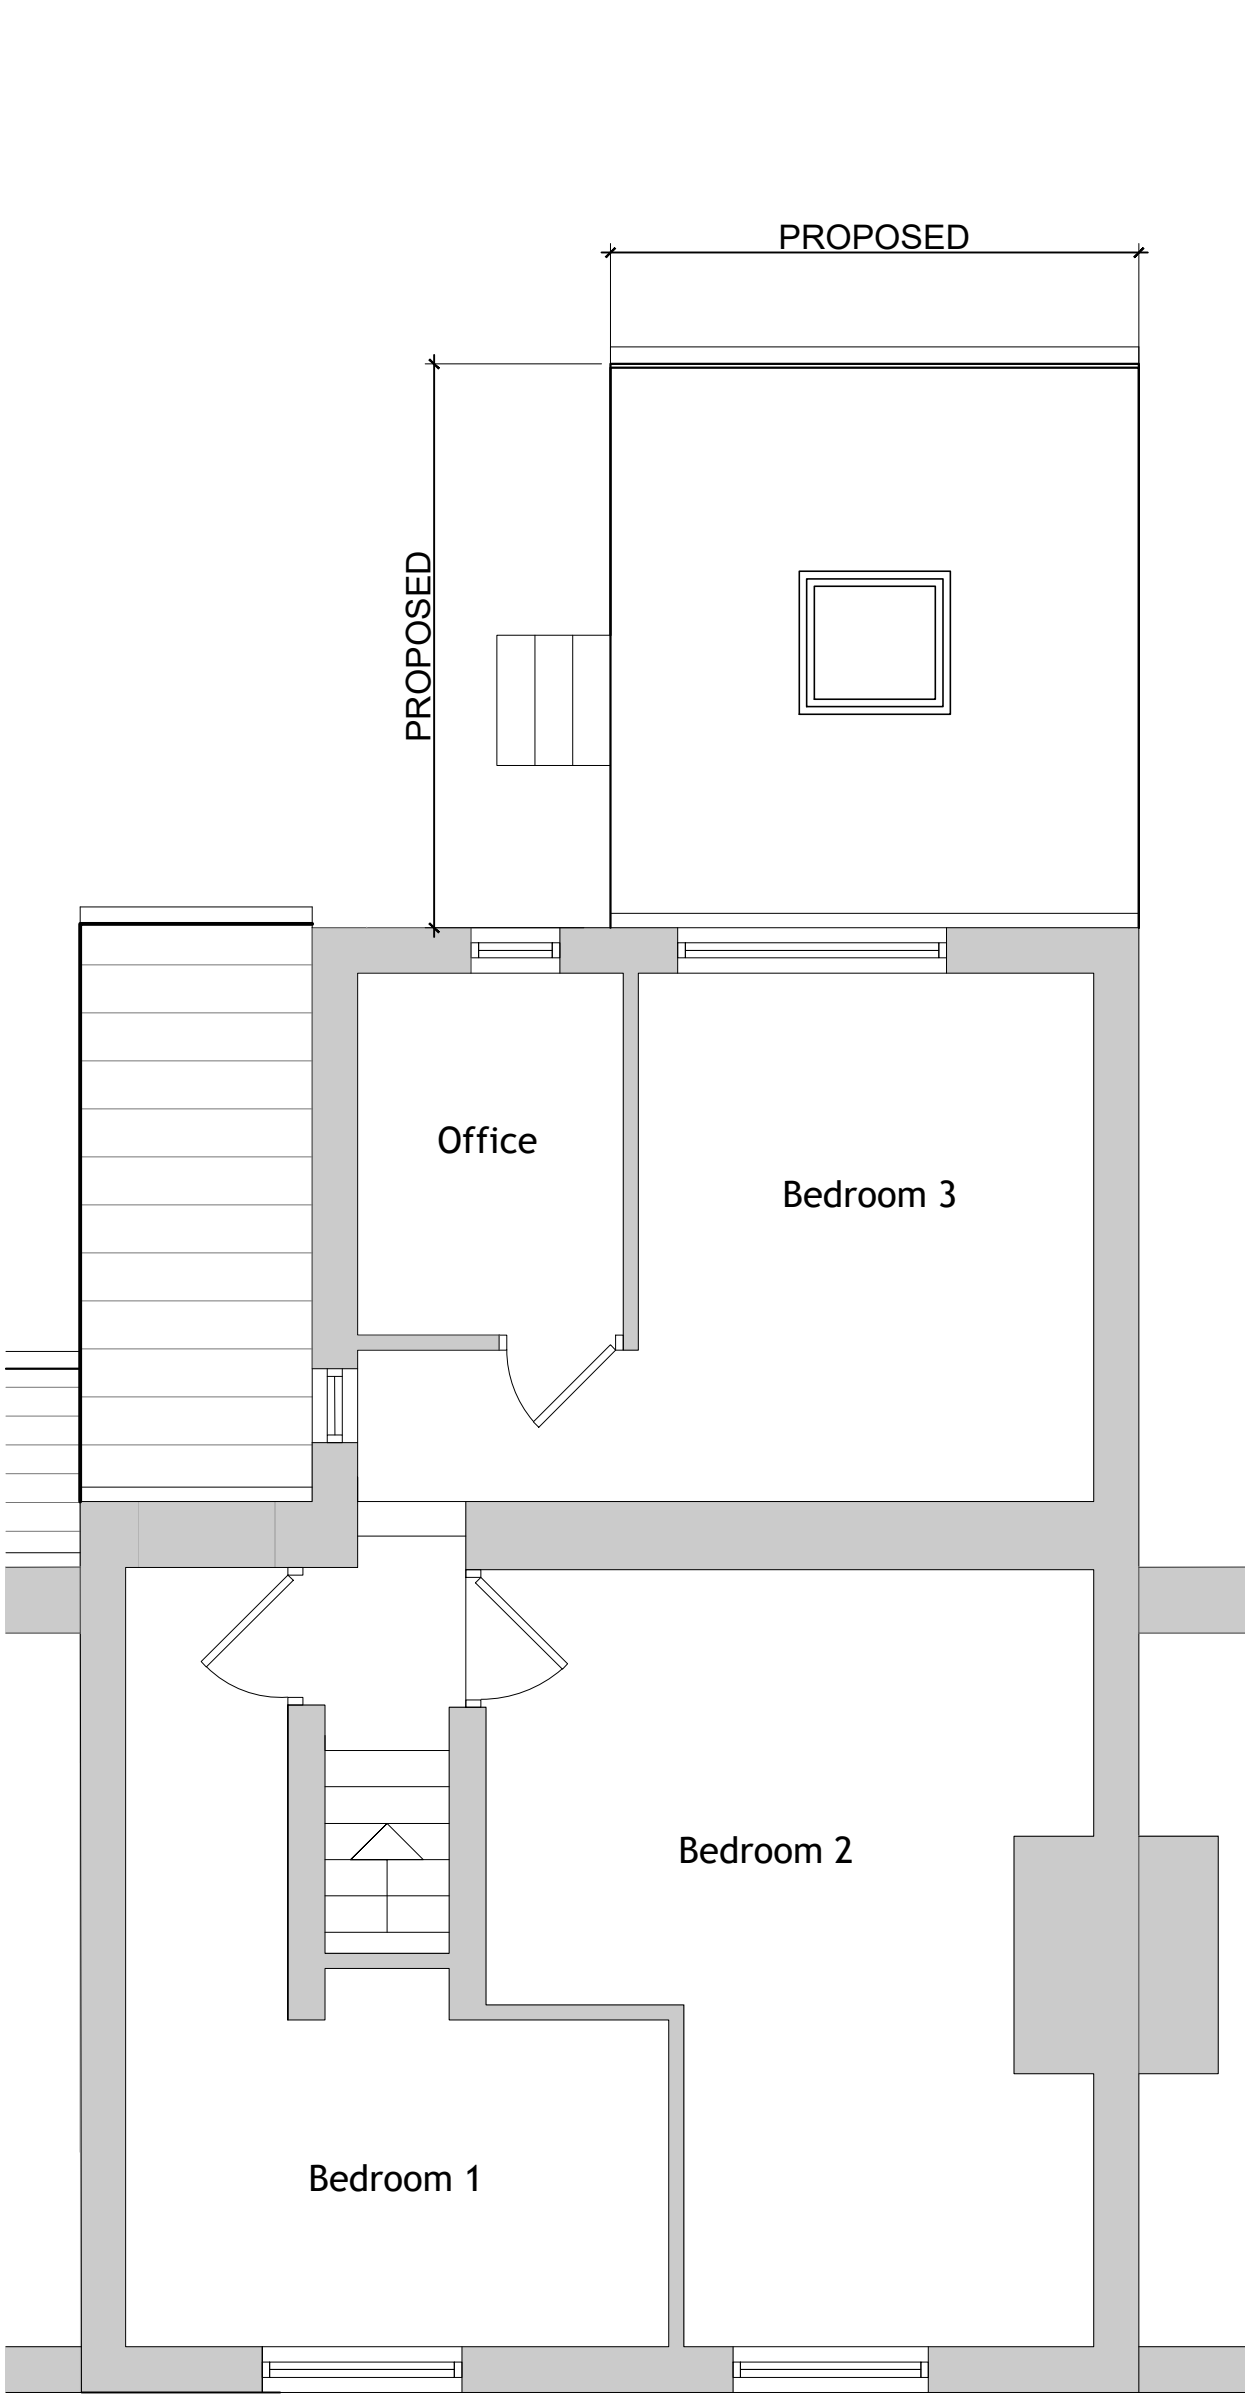


FIRST FLOOR PLAN AS PROPOSED
SCALE 1:50

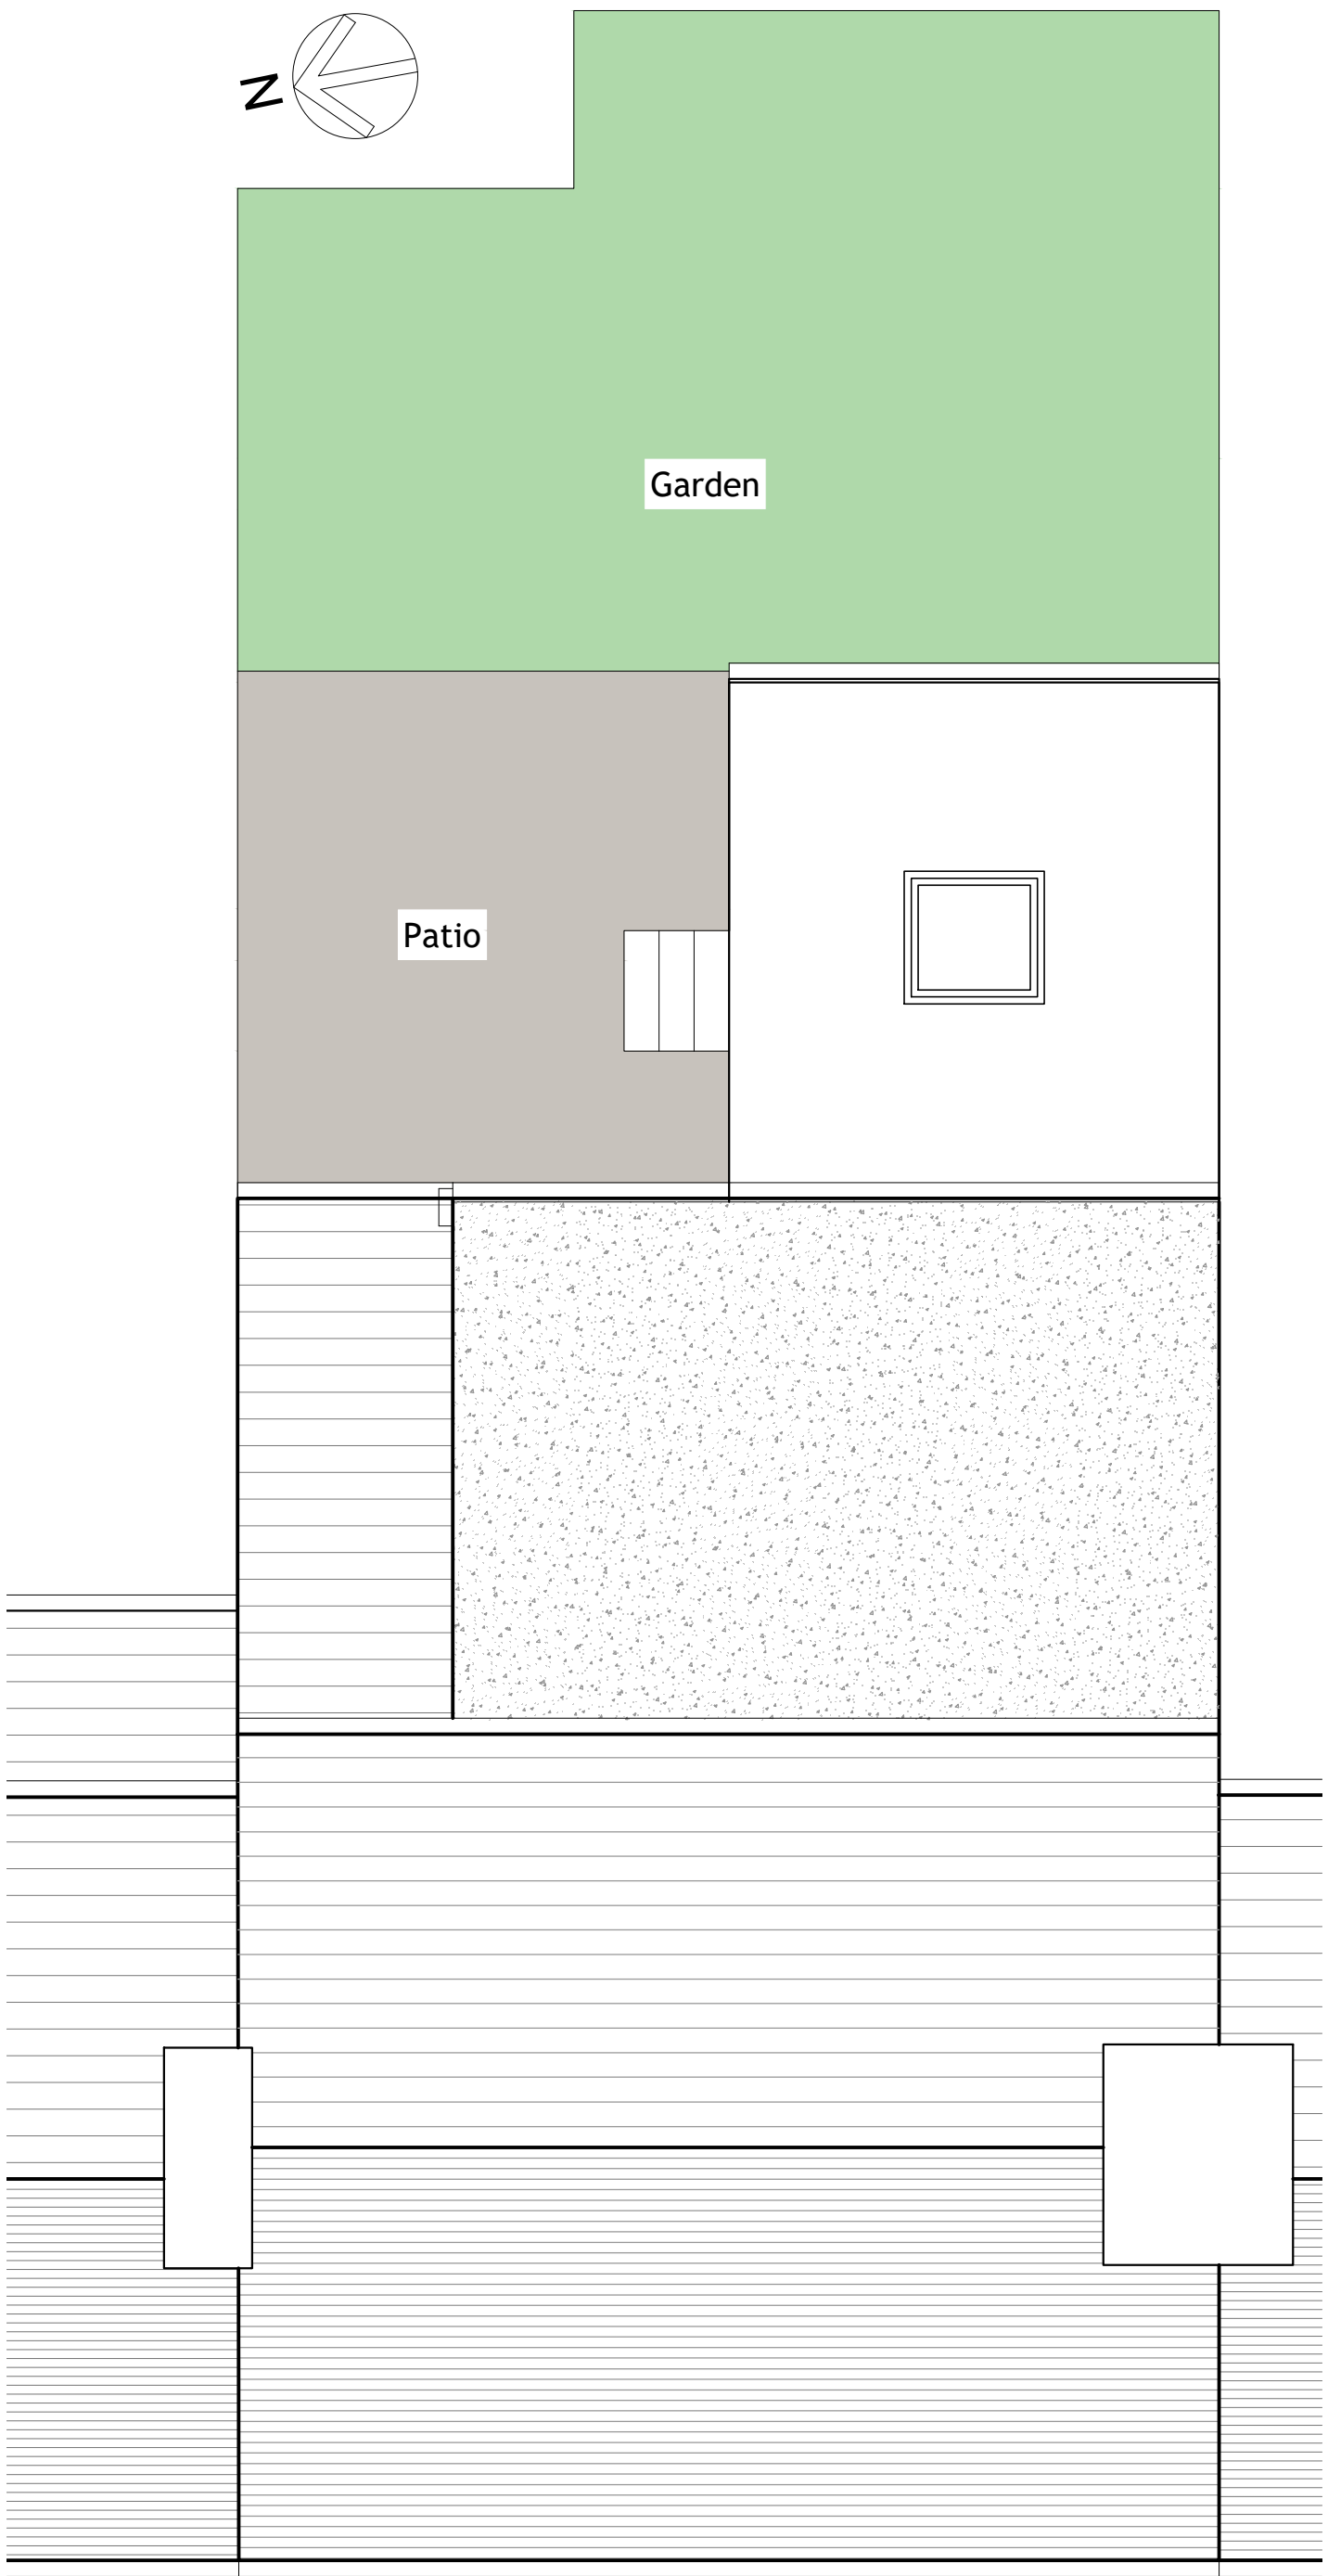

ROOF PLAN AS PROPOSED
SCALE 1:50

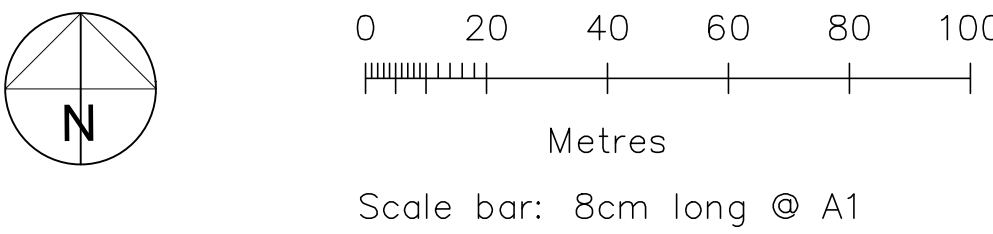

LOCATION PLAN SCALE 1:1250

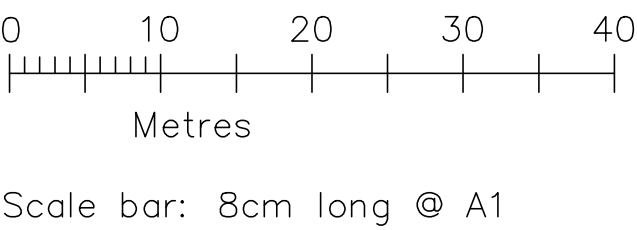

SITE PLAN SCALE 1:500

Only figured dimensions should be used.
Scaled dimensions should be checked with the Architect.
This drawing together with the design, is the property and copyright of the Architect and must not be reproduced without written permission

D	Proposed extension shown with flat roof. 45 degree angle shown from Nr 6 rear window.	JF	JC	12.01.24
C	Proposed extension reduced in scale following client feedback. Garden shown on roof plan.	JF	JC	26.10.23
B	Extension updated following client comment.	JF	JC	18.09.23
A	Footprint reduced. Extension stepped in from northern boundary. Side window reduced in scale. Proposed roof pitch reduced, single low pitch rooflight added.	JF	JC	14.09.23

DO NOT SCALE OFF THIS DRAWING

rev	description	drawn	auth	date
-----	-------------	-------	------	------



Client
Mr M ZAHID

Project
PROPOSED REAR EXTENSION TO
8 CROSS CHURCH STREET, PADDOCK

Project No	Drawing No	Rev
2866	(100) 02	D

Description
FLOOR PLANS AND
ELEVATIONS AS PROPOSED

Scale	Date Drawn	Drawn By	Authorised By
1:100 @ A1	15.08.2023	NG	JF

Purpose of Issue
Planning ☒ Building Regs ☐ Tender ☐ Construction ☐ Comment ☐ Info ☐