



title	Ground & First Floor Proposed Layout (Option Two)		
drw.nr	PH_004	scale	1:100@A3
date	31.10.23	account	-
rev	-	drawn by	AS


REV nr	DATE	DESCRIPTION	DRAWN BY

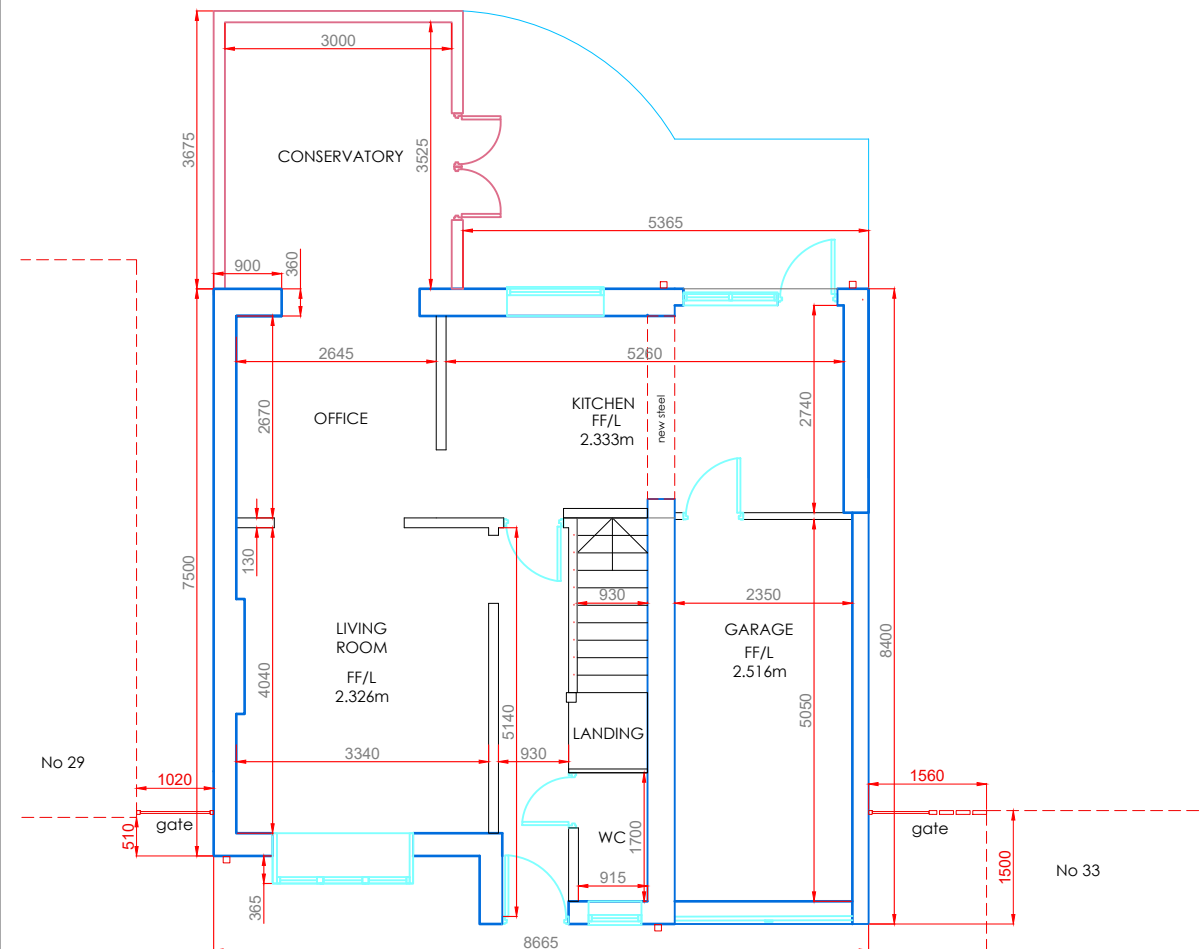

Proposed Ground Floor
Plan View - scale: 1:100

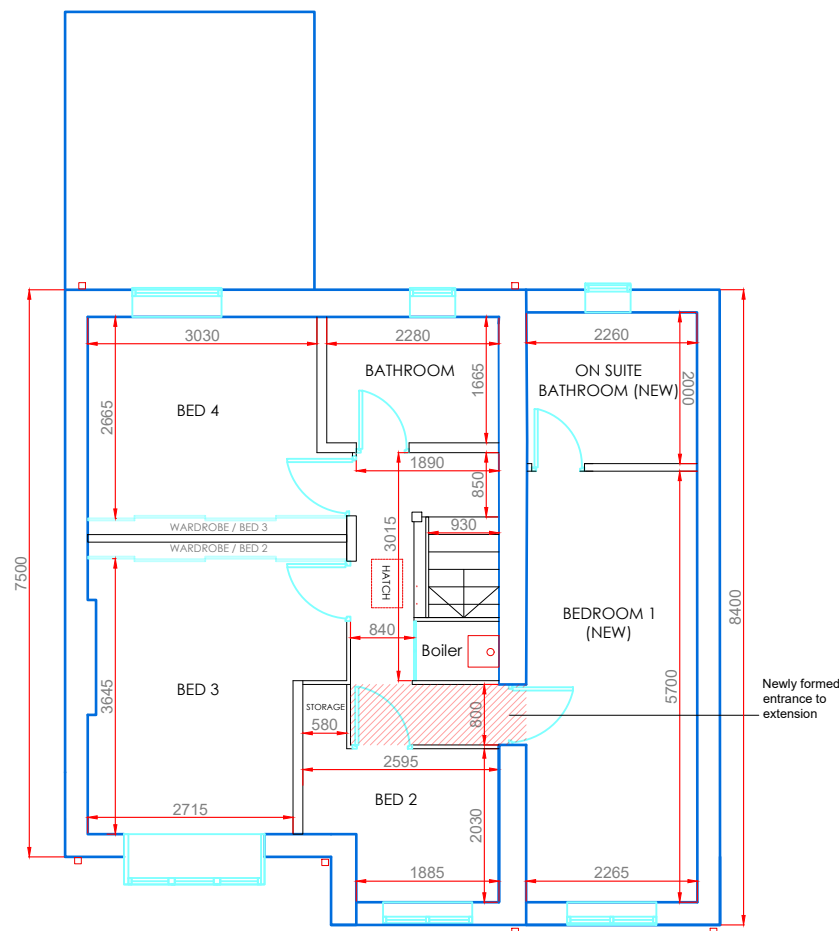

Proposed First Floor
Plan View - scale: 1:100

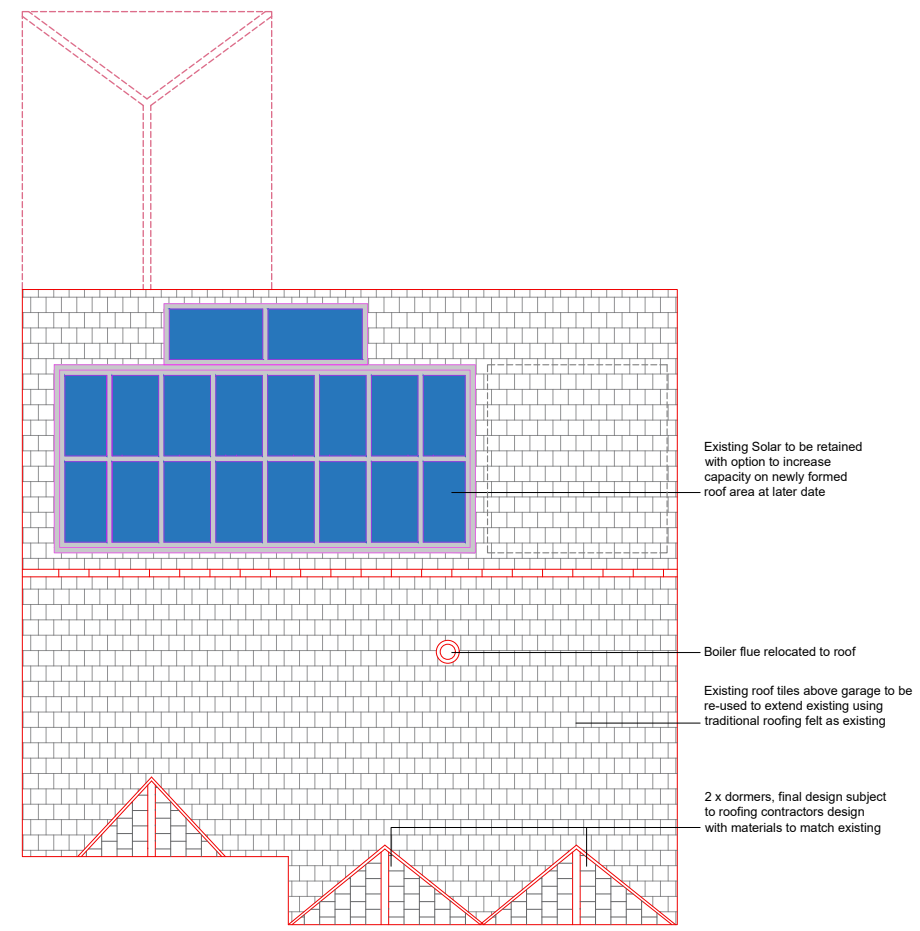

Proposed Roof Plan
Plan View - scale: 1:100

FOR PLANNING ONLY

Alan Smith
Domestic and Commercial Planning Services
Tel: 07860843310