





**Proposed Front Elevation**  
scale: 1:100




**Proposed Rear Elevation**  
scale: 1:100

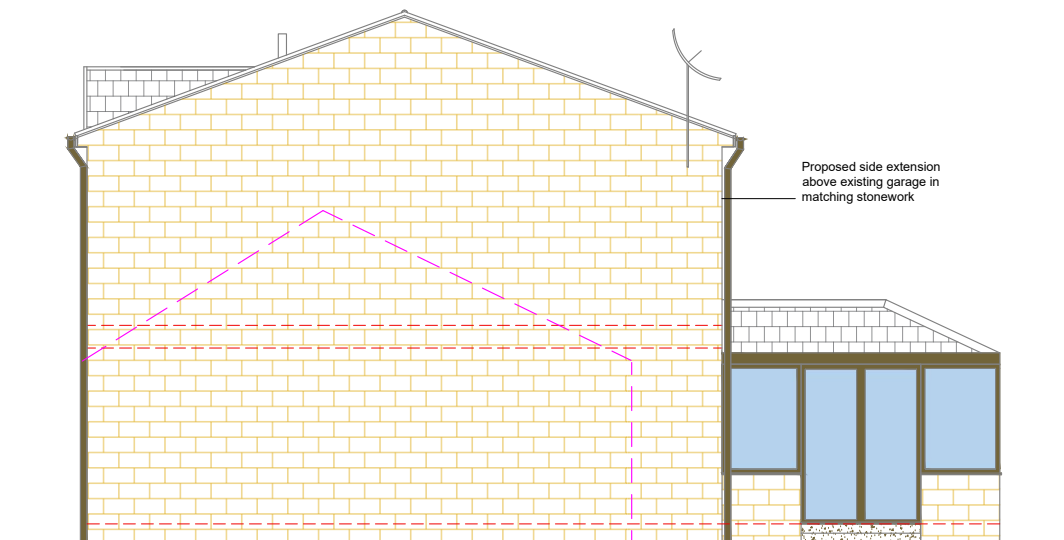

**Proposed Right Elevation**  
scale: 1:100

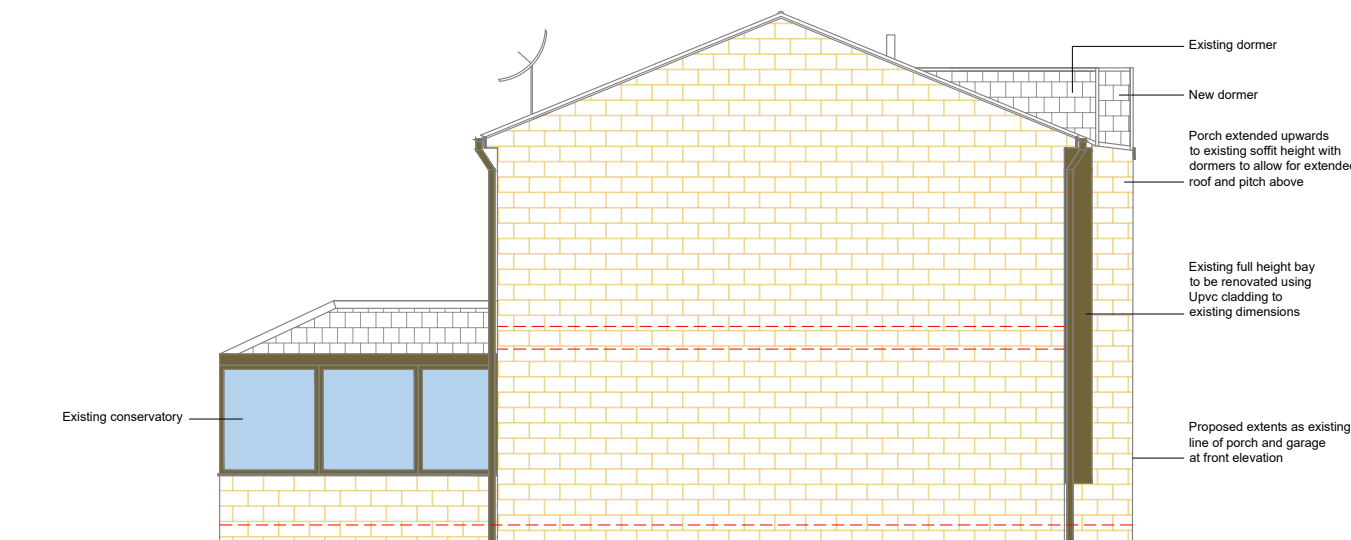

**Proposed Left Elevation**  
scale: 1:100

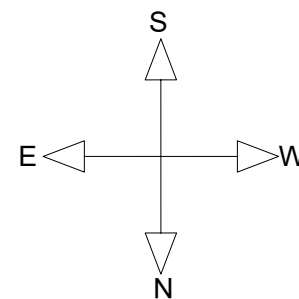

PROJECT  
31 Park Hill  
Bradley  
Huddersfield  
HD21QG.

|        |                                  |          |          |
|--------|----------------------------------|----------|----------|
| title  | Proposed Elevations (Option Two) |          |          |
| drw.nr | PH_003                           | scale    | 1:100@A3 |
| date   | 31.10.23                         | account  | -        |
| rev    | -                                | drawn by | AS       |

NOTE

| REV nr | DATE | DESCRIPTION | DRAWN BY |
|--------|------|-------------|----------|
|        |      |             |          |
|        |      |             |          |
|        |      |             |          |
|        |      |             |          |

**FOR PLANNING ONLY**

Alan Smith  
Domestic and Commercial Planning Services  
Tel: 07860843310