



as existing

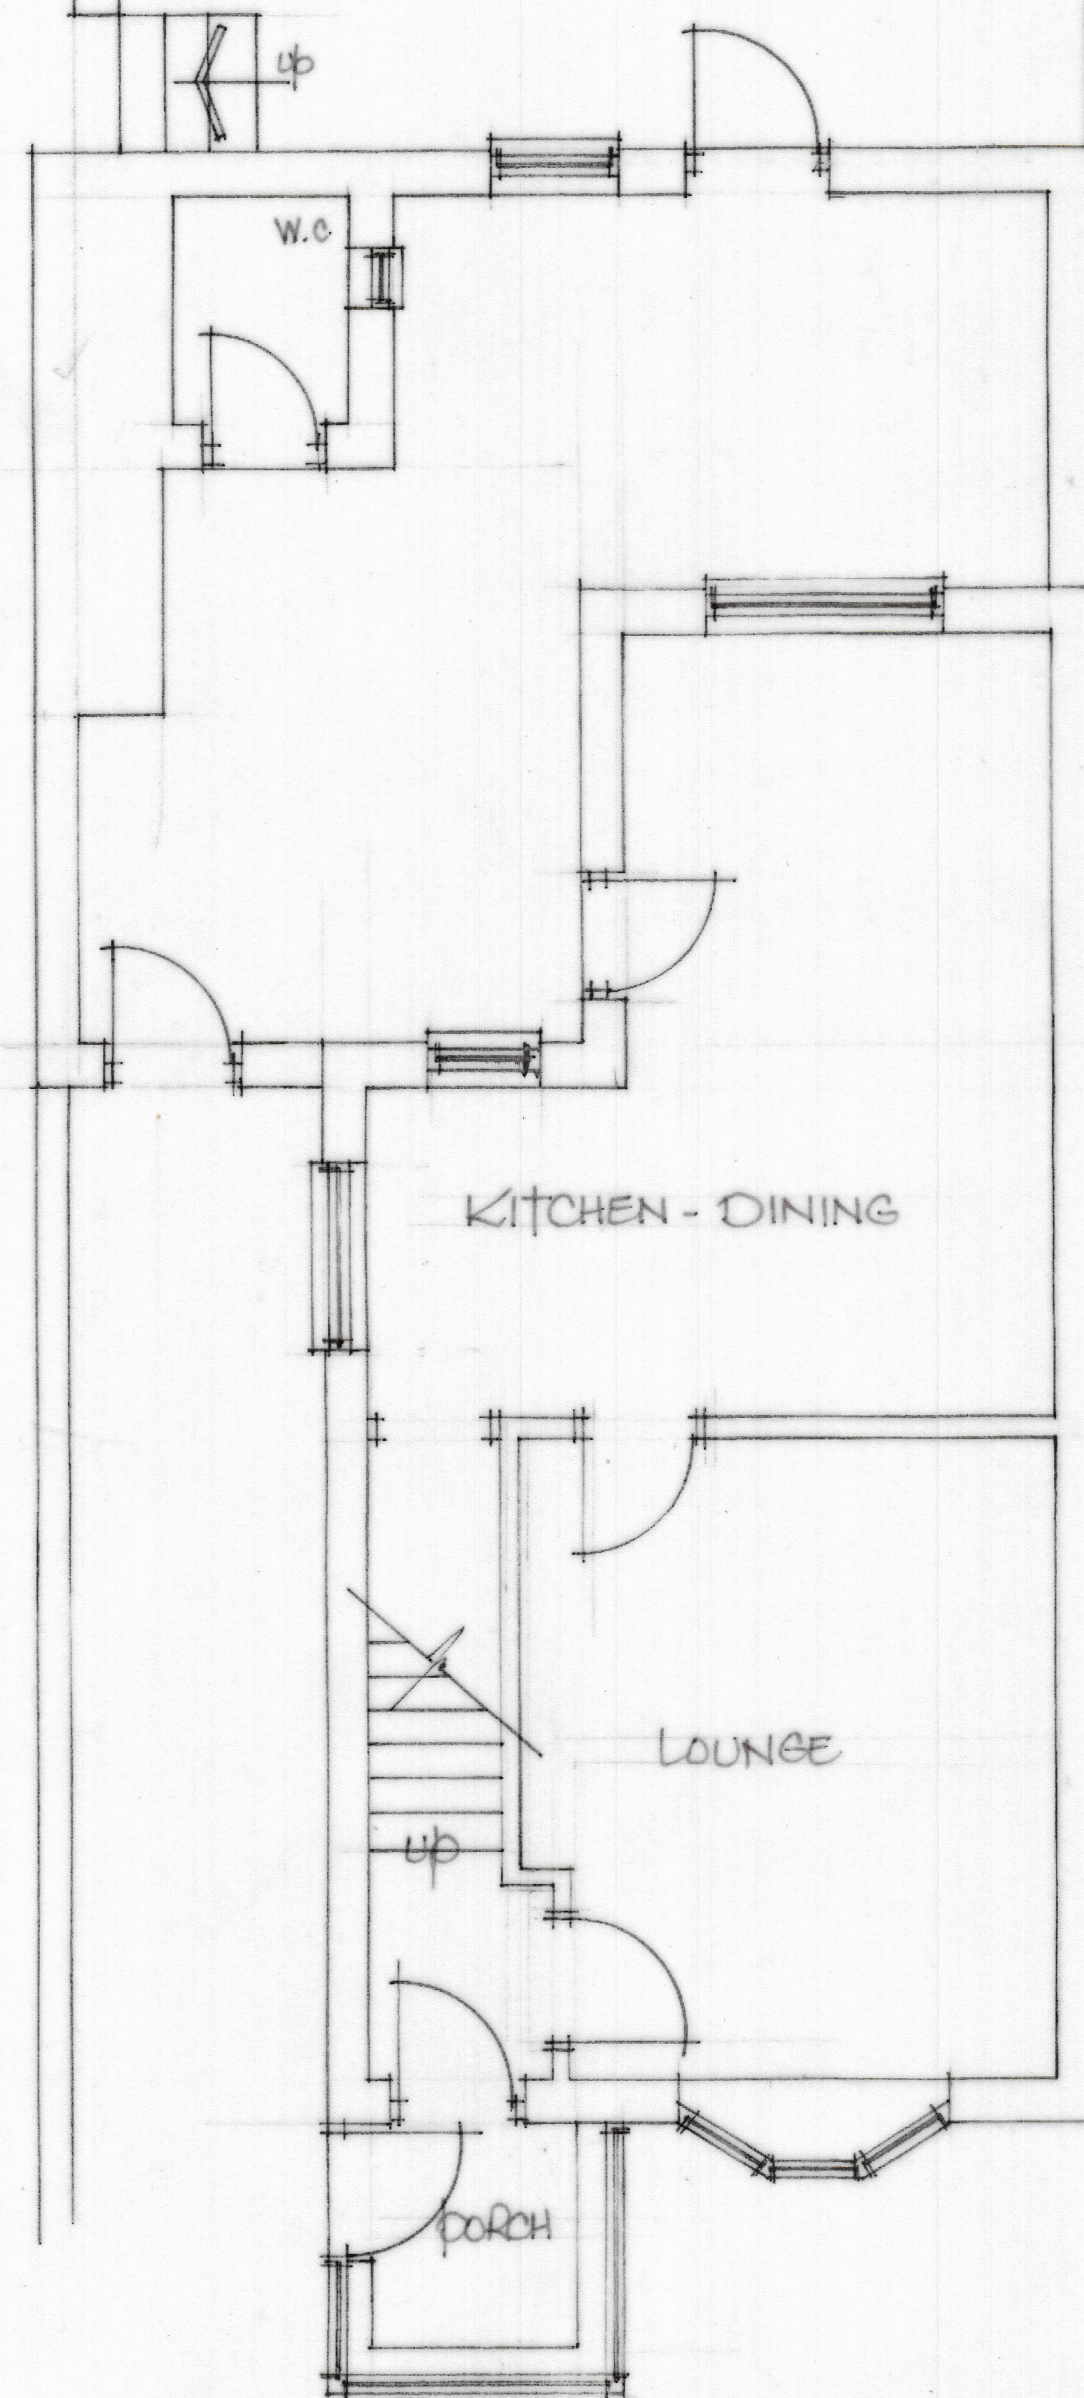


GROUND FLOOR PLAN

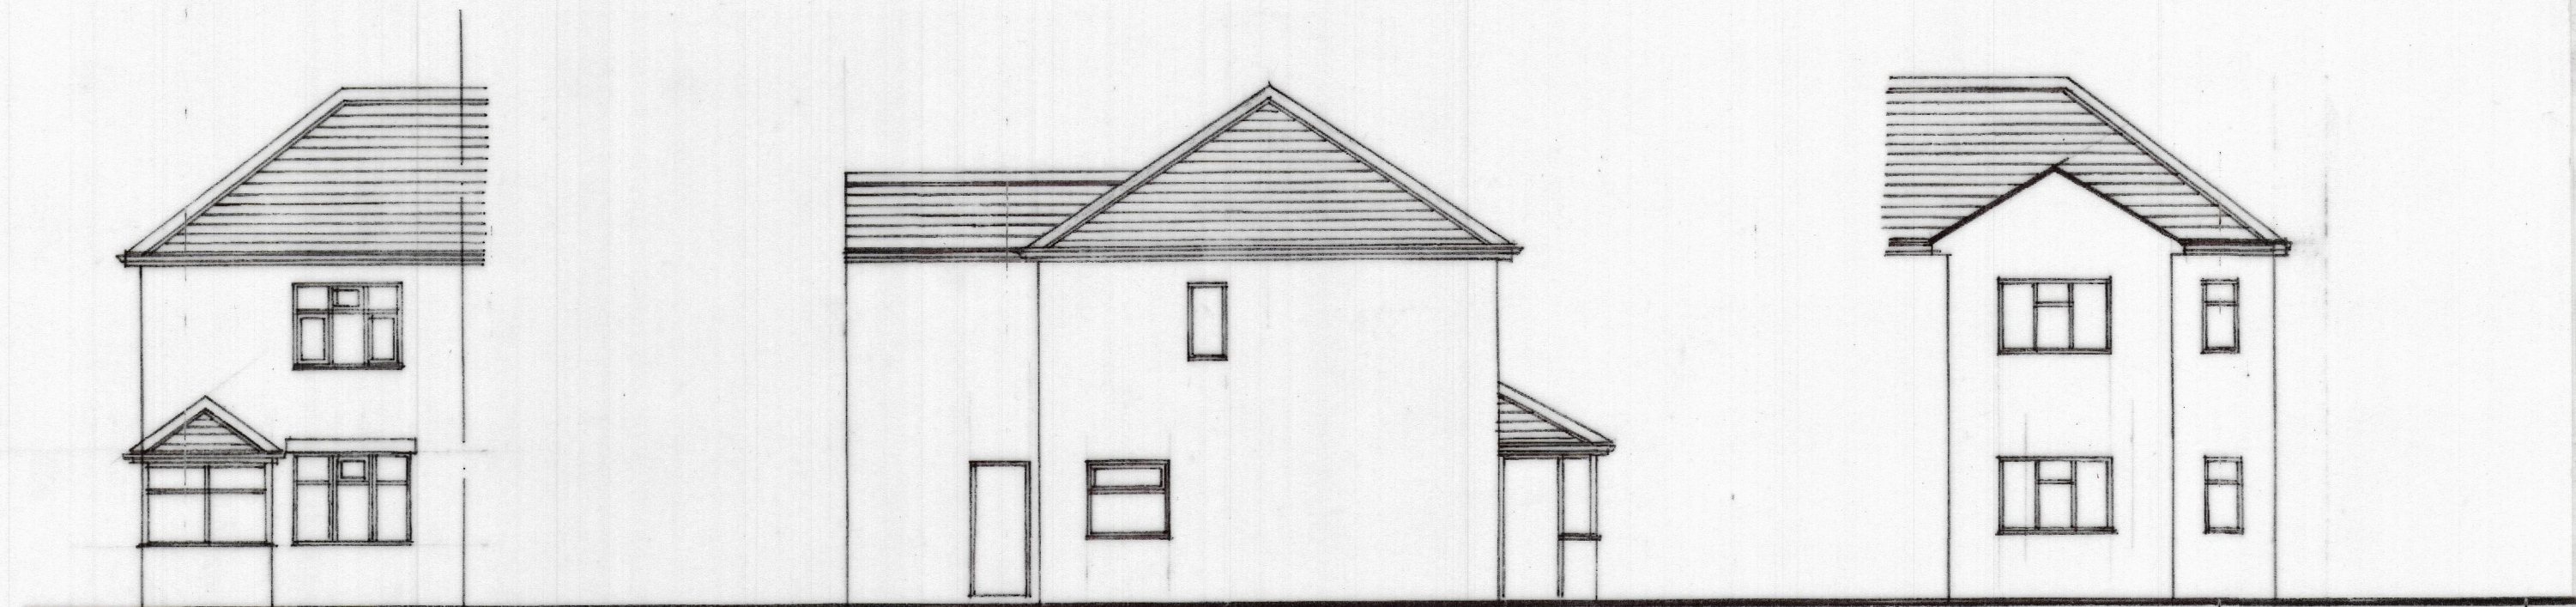


FRONT ELEVATION

SIDE ELEVATION


REAR ELEVATION

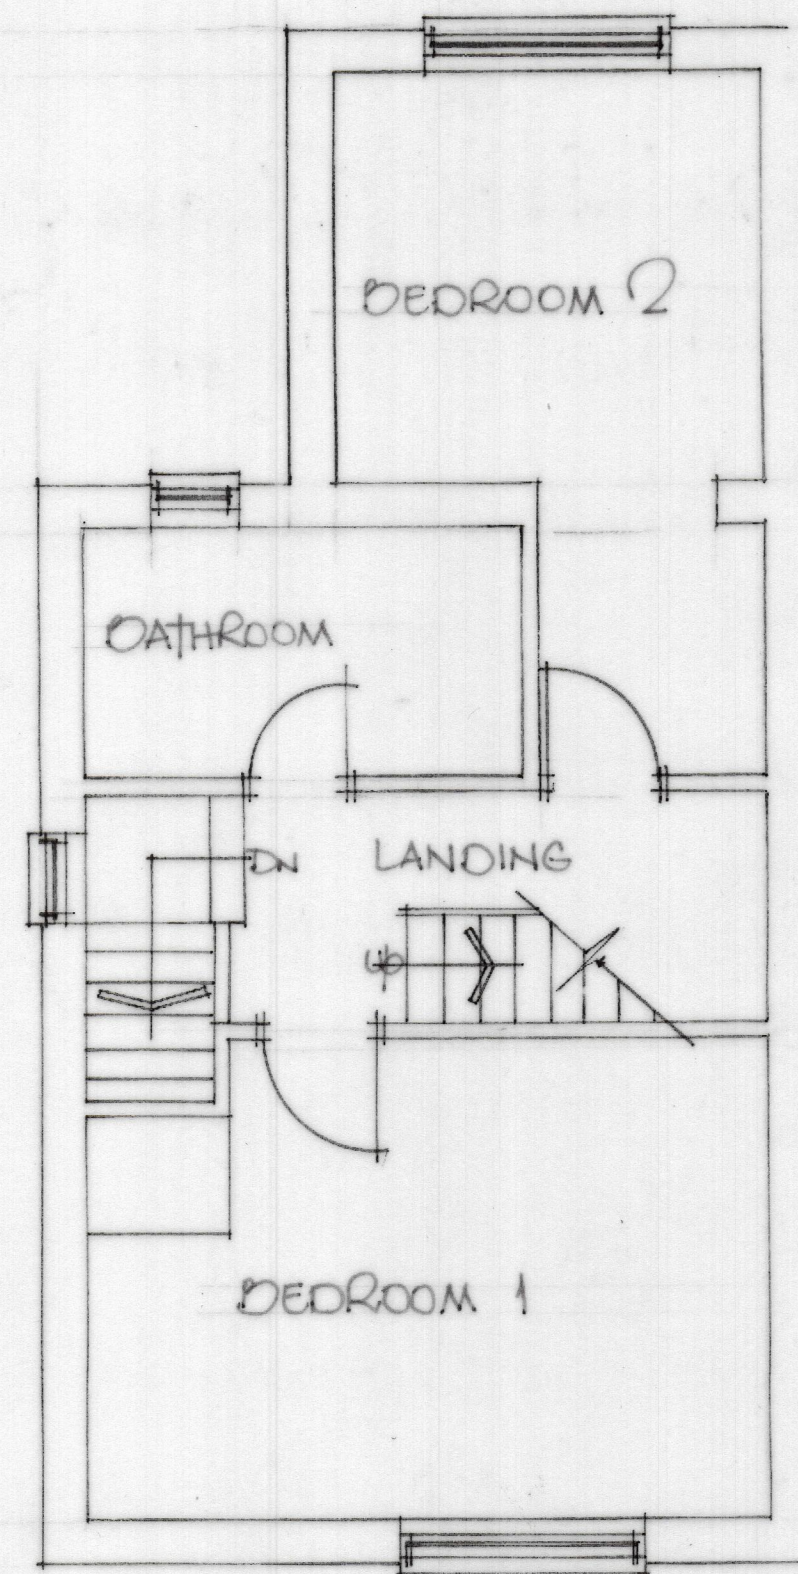

FIRST FLOOR PLAN

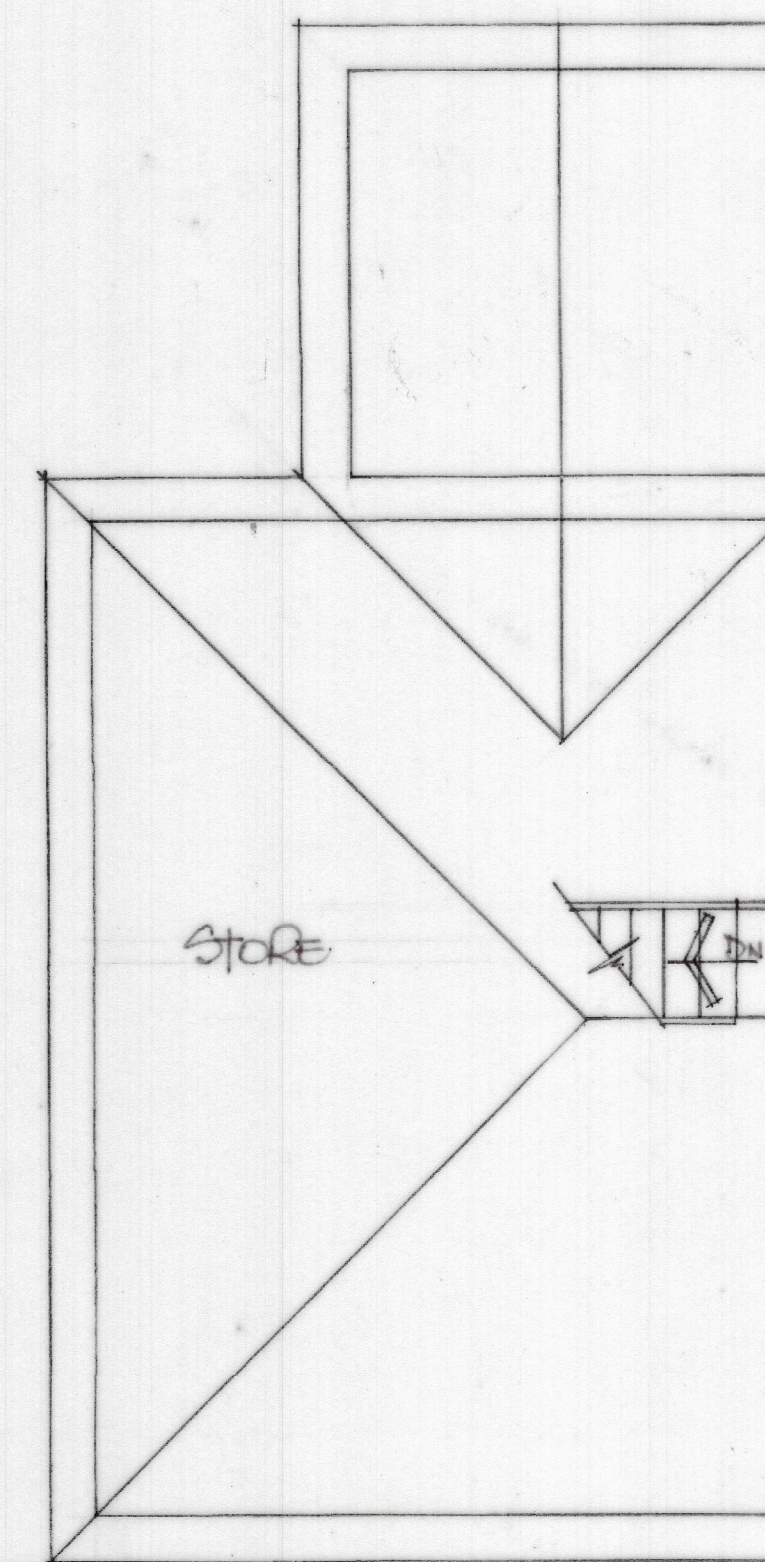

SECOND FLOOR PLAN

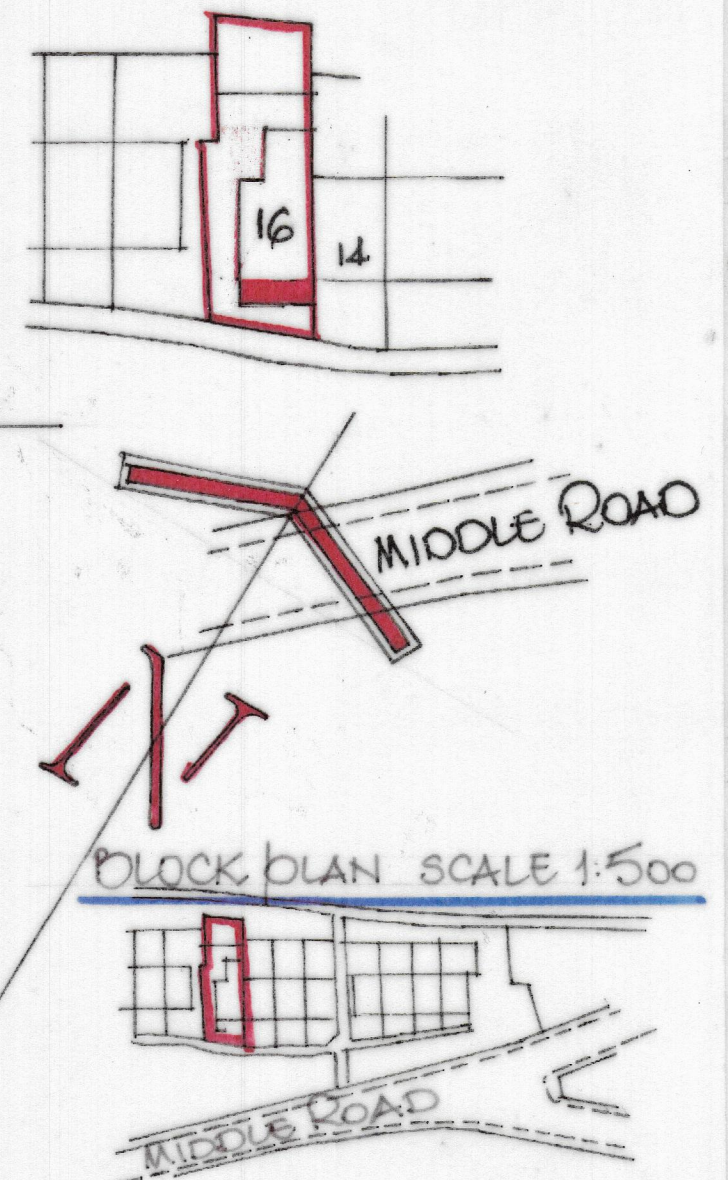

BLOCK PLAN SCALE 1:500

LOCATION PLAN SCALE 1:1250

Faruk Wadici

16, MIDDLE ROAD,
WESTTOWN,
DEWSBURY,
W13 2QB

SCALE 1:50, 1:100
JULY, 2023

1