



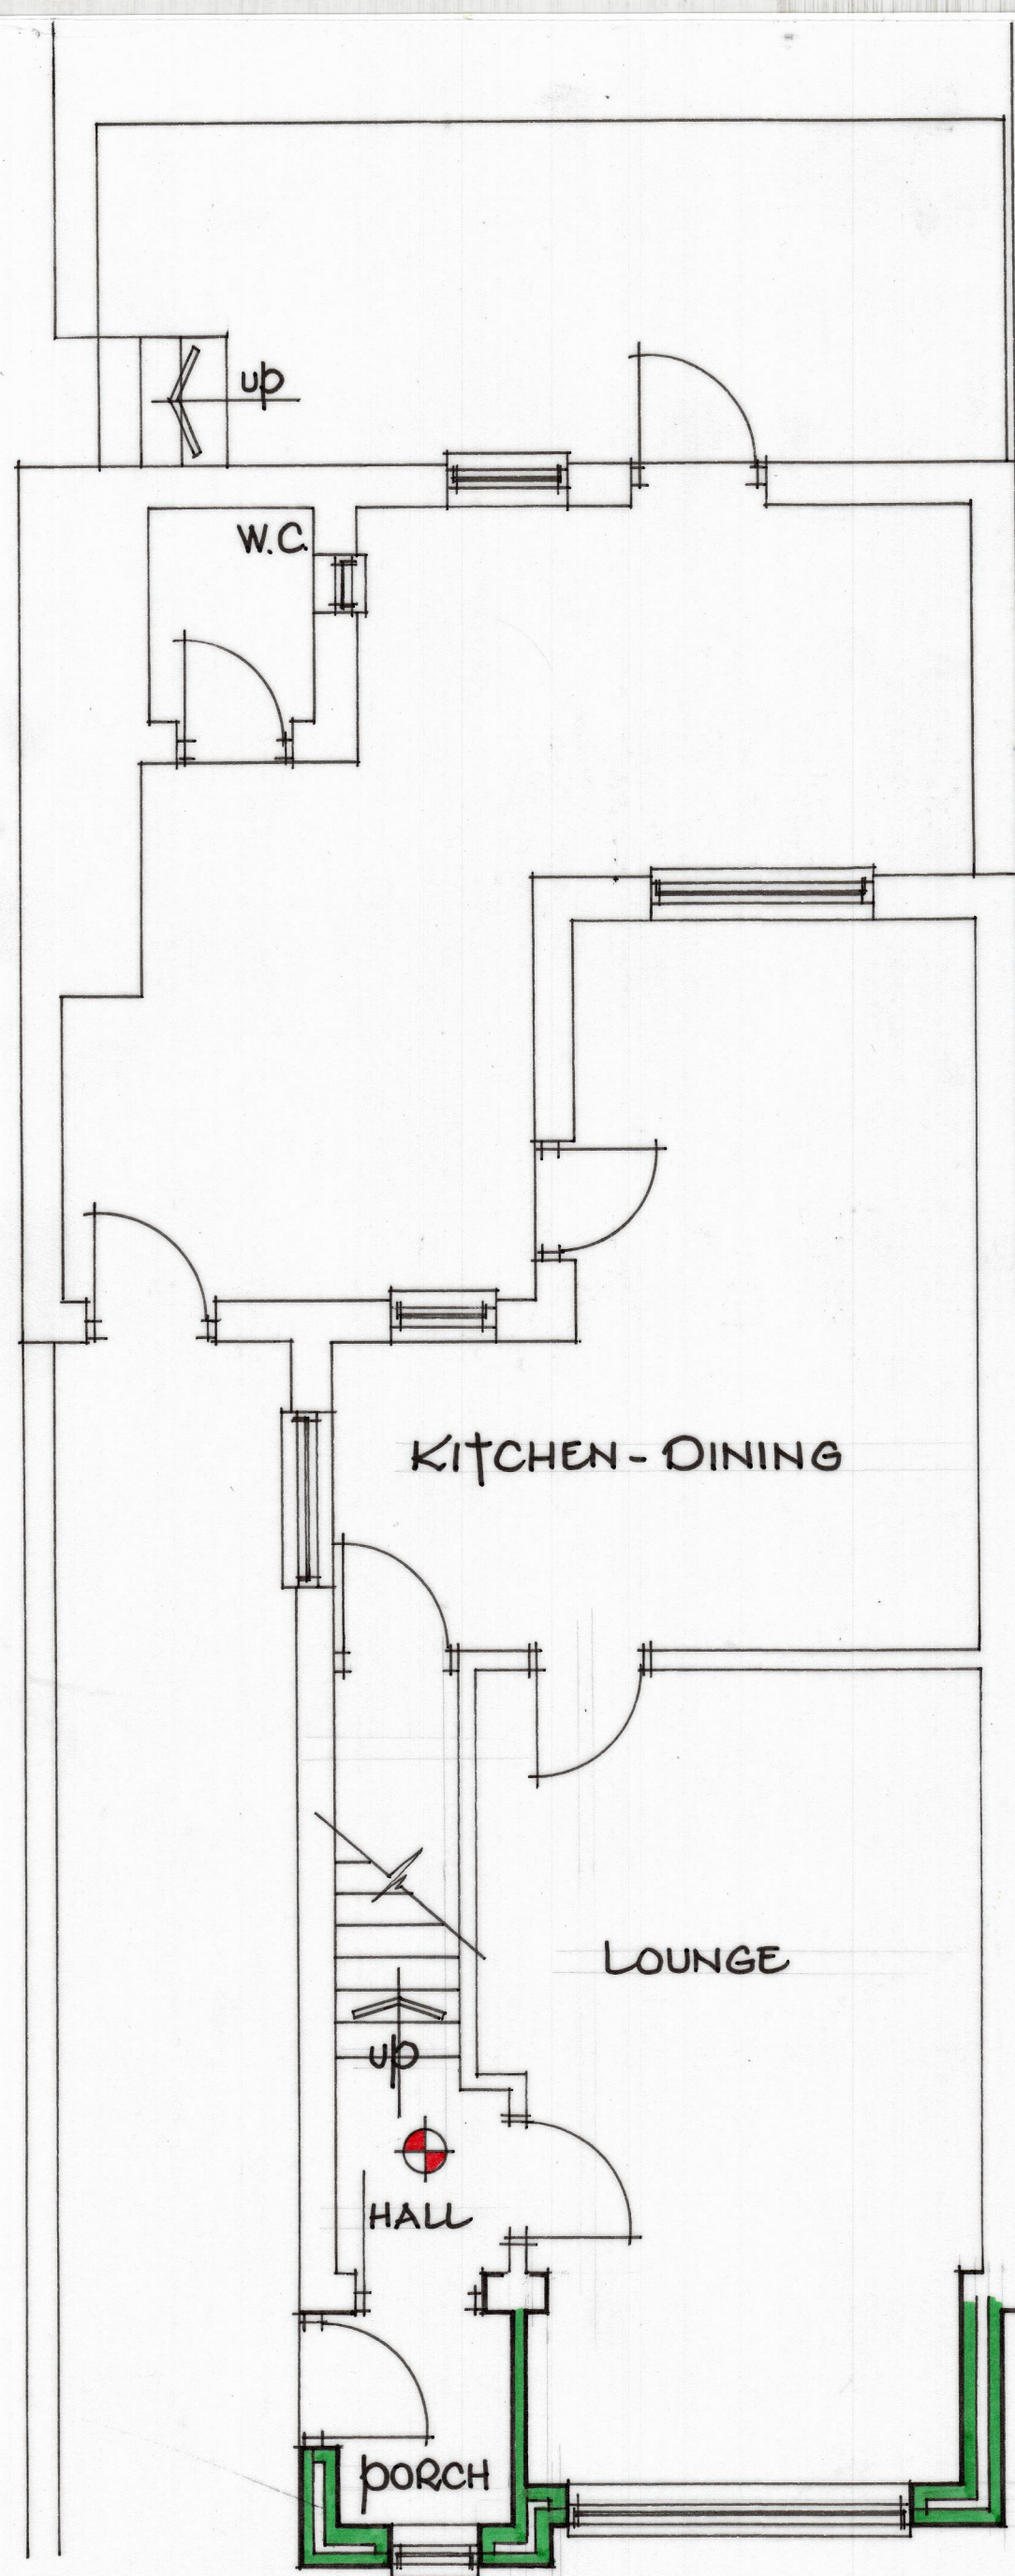


GROUND FLOOR PLAN

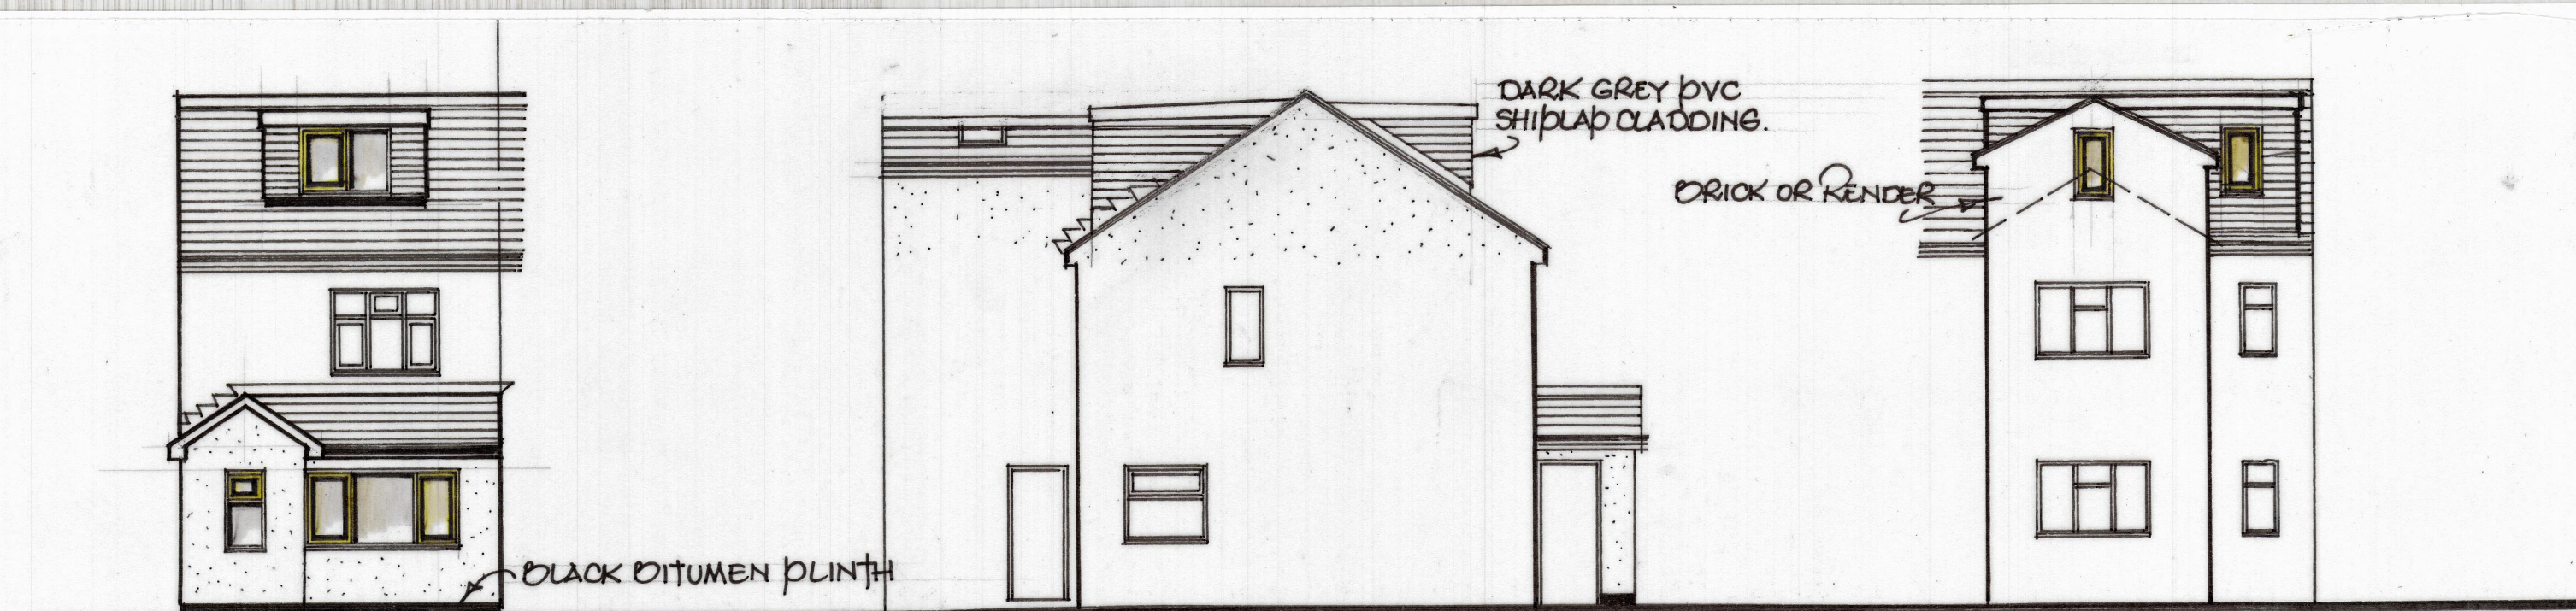


FRONT ELEVATION

SIDE ELEVATION

REAR ELEVATION

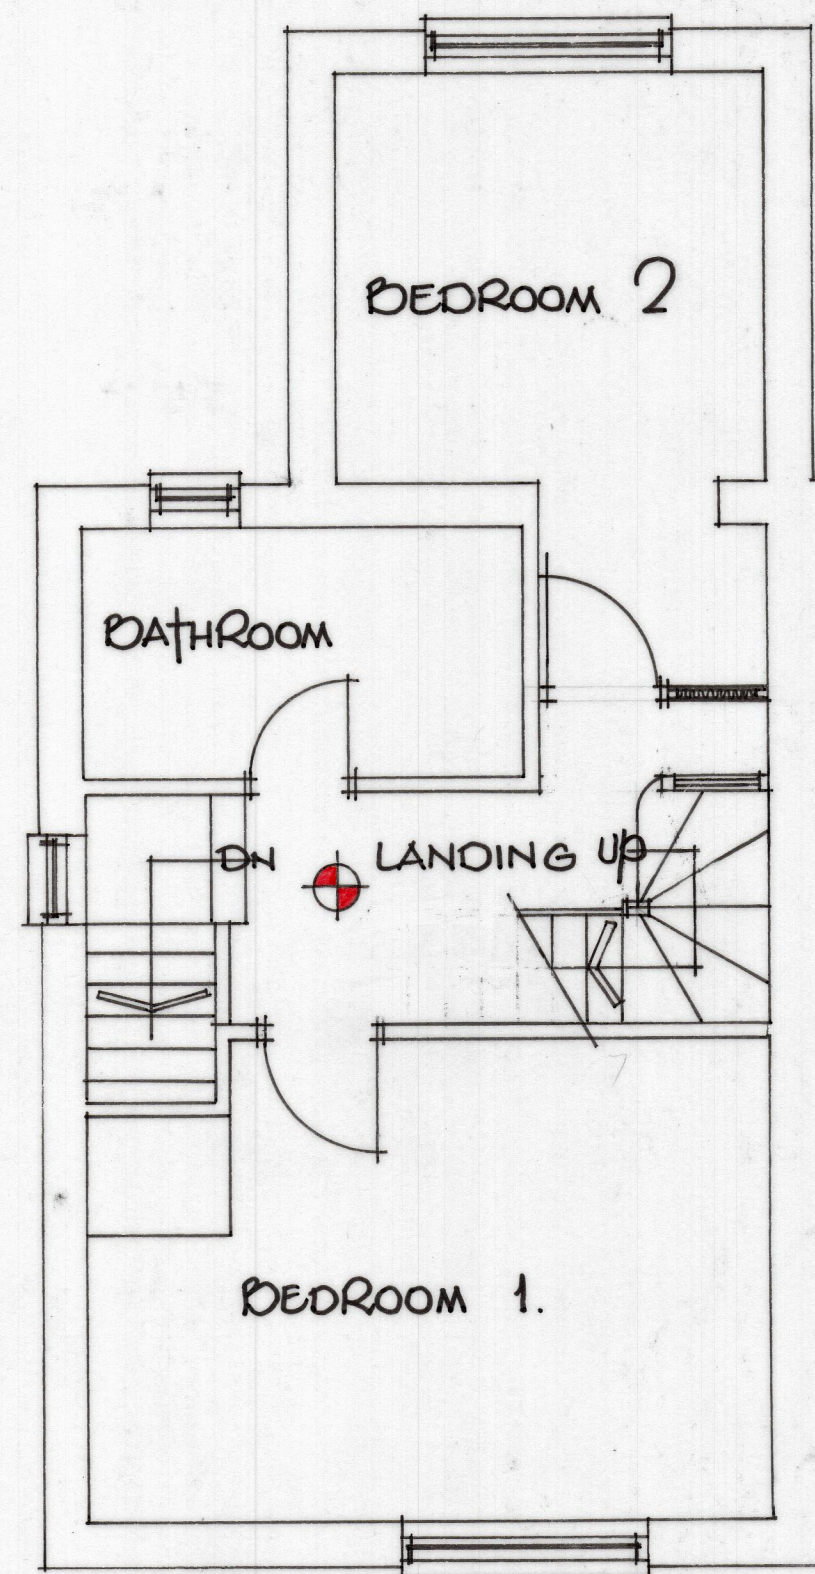

FIRST FLOOR PLAN

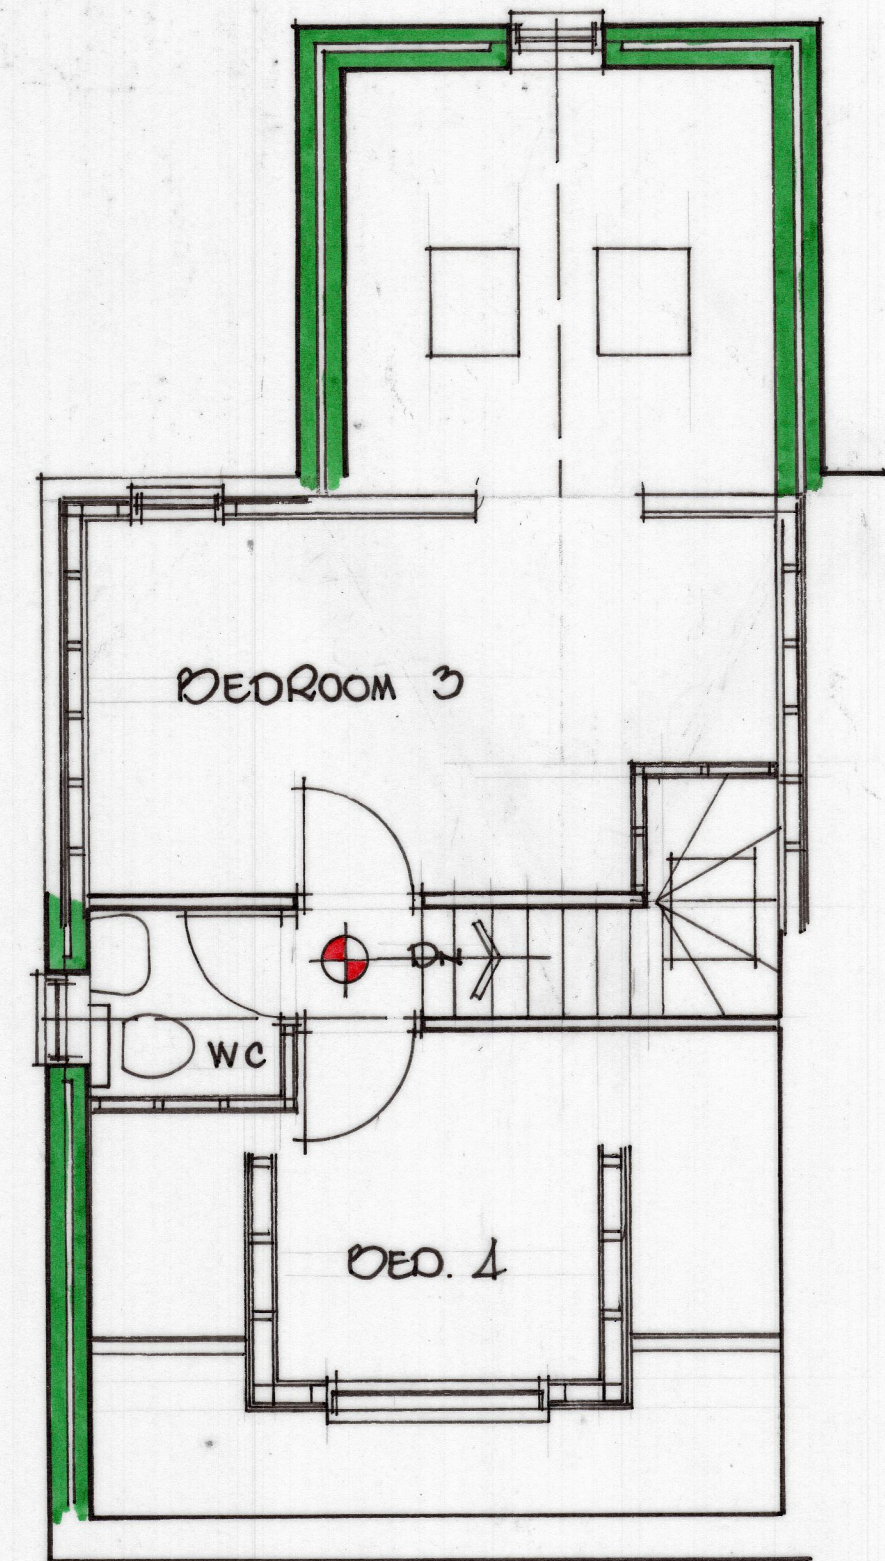

SECOND FLOOR PLAN

Faruk Wadica

16, MIDDLE ROAD,
WEST TOWN,
DENSDURY,
WF13 2QB.

SCALE 1:50, 1:100
NOVEMBER, 2023.