






south east elevation

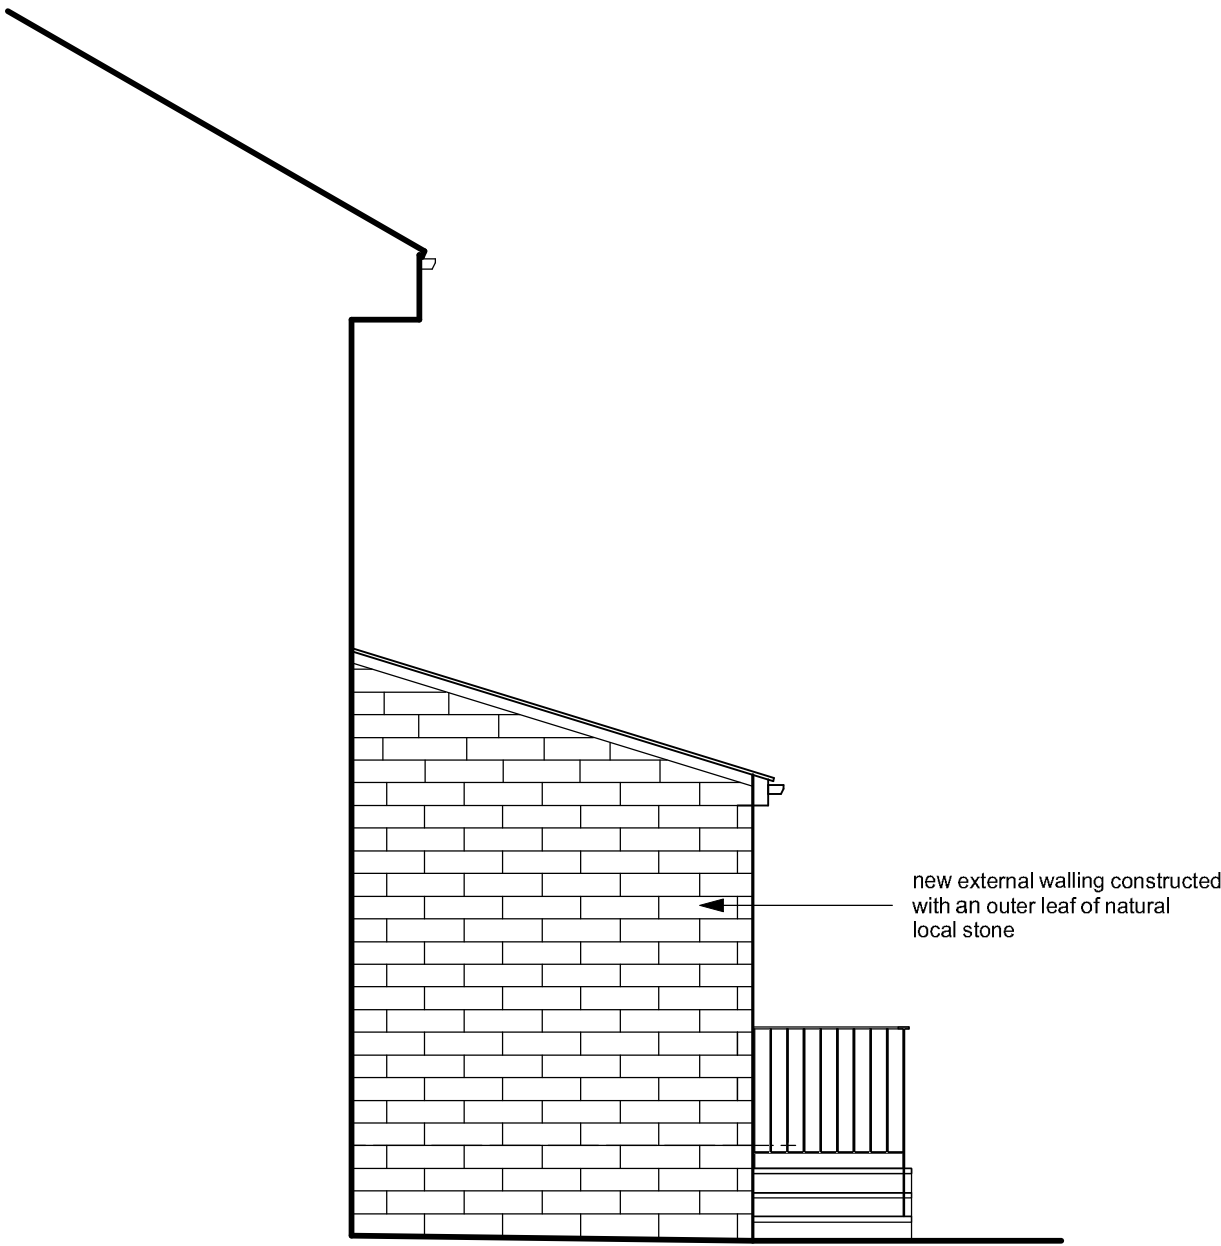


south west elevation

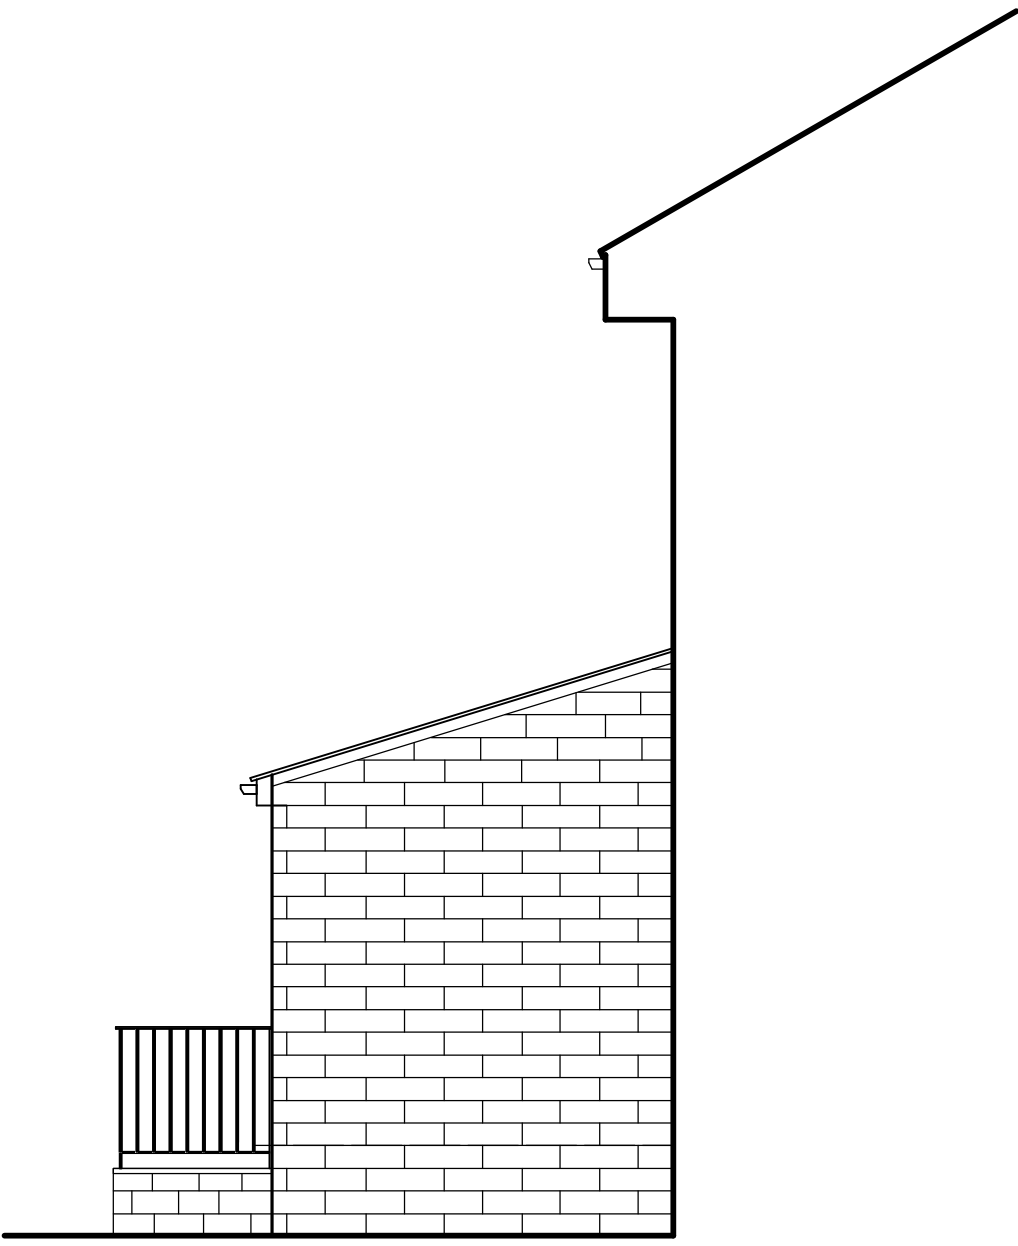


north east elevation

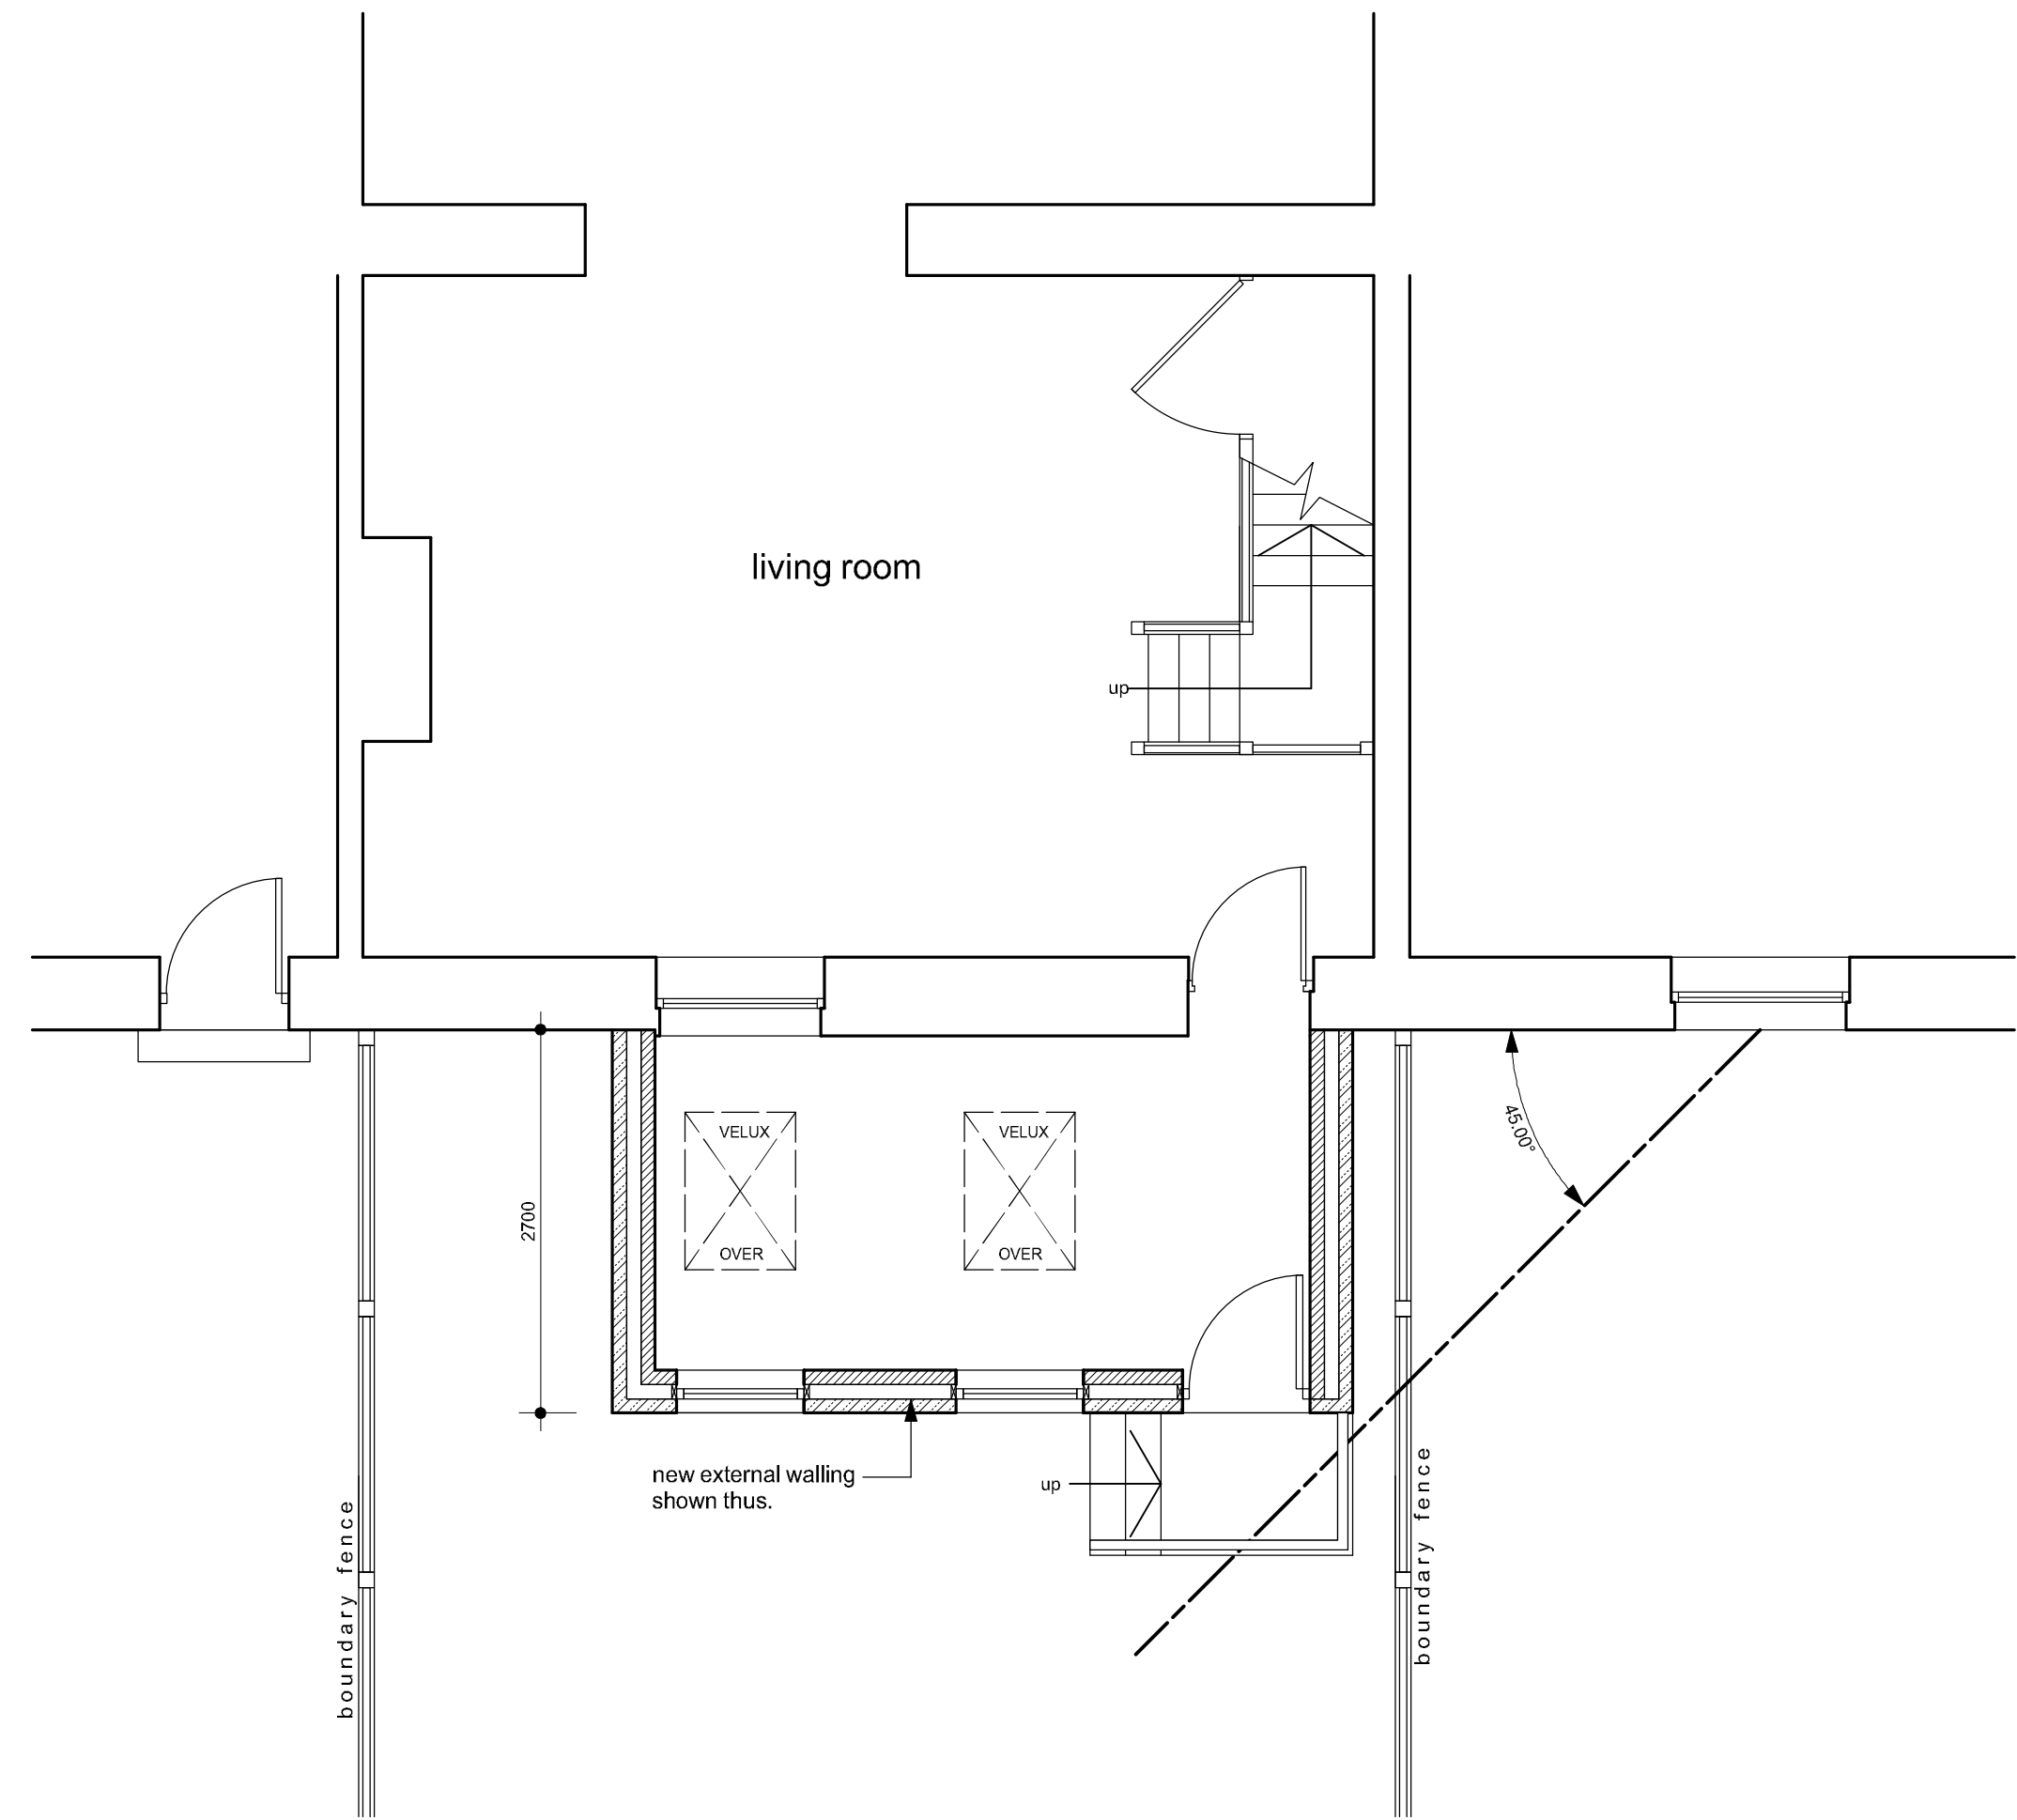

part ground floor plan

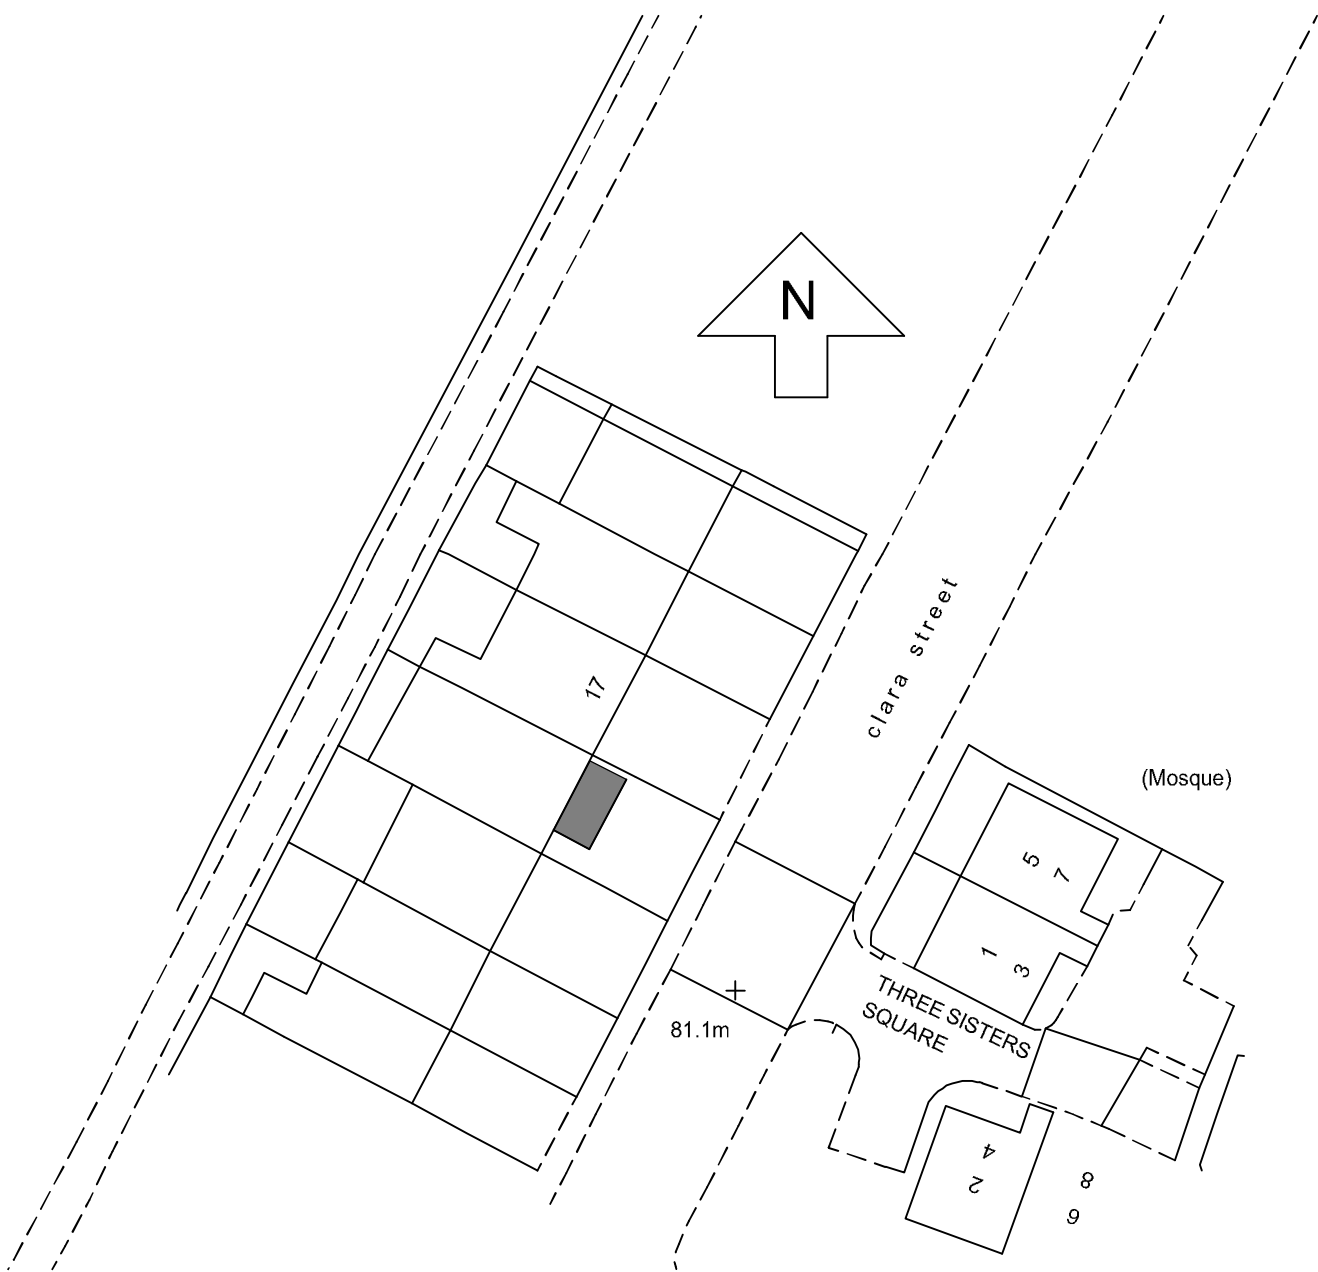

block plan 1-500

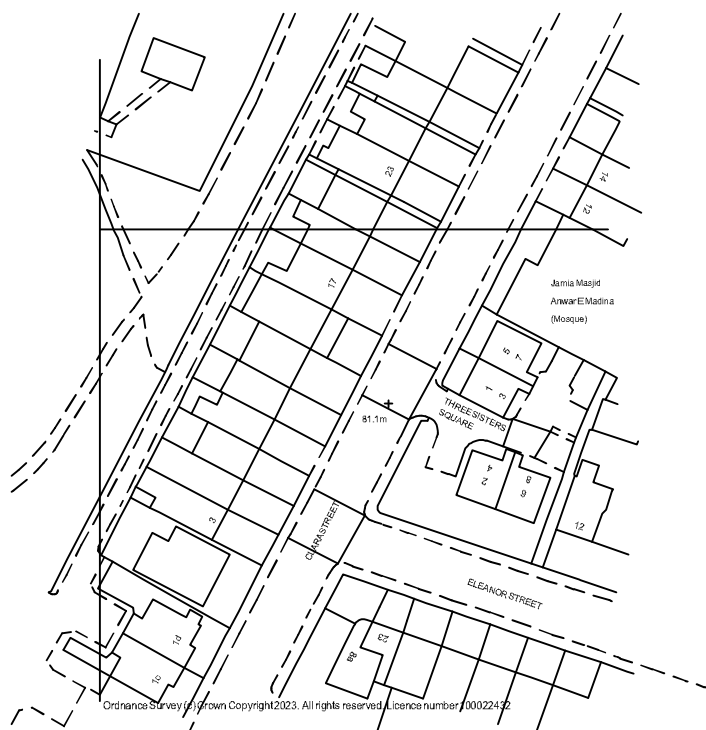

Location Plan 1/1250

Notes:
This drawing has been prepared specifically for the purpose of Planning Permission (where appropriate) & Building Regulation Approval. Valley Properties accept no liability for errors or omissions. The drawing may be used for estimating purposes, but the Principal Contractor must cost fully from a site investigation. The Contractor is responsible for checking site dimensions, materials etc. and all building work, such work being checked by Building Control on site, as may be appropriate. Valley Properties disclaim any liability for works carried out.

Revisions:
Rev.A
Rev.B
Rev.C
Rev.D
Rev.E

VALLEY PROPERTIES
ARCHITECTURAL DESIGN SERVICES
5 Holmfirth Road
Meltham
Holmfirth HD9 4AA
Tel: 01484 854100 Mob: 07769736142
Email: vproperties@tupanel.com

Client Details
Mr Khalid Sheikh

Project Title
Proposed erection of front extension
at 15 Clara Street
Fartown
Huddersfield

Drawing Title
Planning Drawing - Modified Proposals

Scale: 1:50	Drawing Number 2023/008/02	Rev.	Date Drawn September 2023	Drawn By Andrew Smith
----------------	-------------------------------	------	------------------------------	--------------------------