




1 Northeast Elevation (Existing)
Scale: 1:100

Datum 59.00m AOD

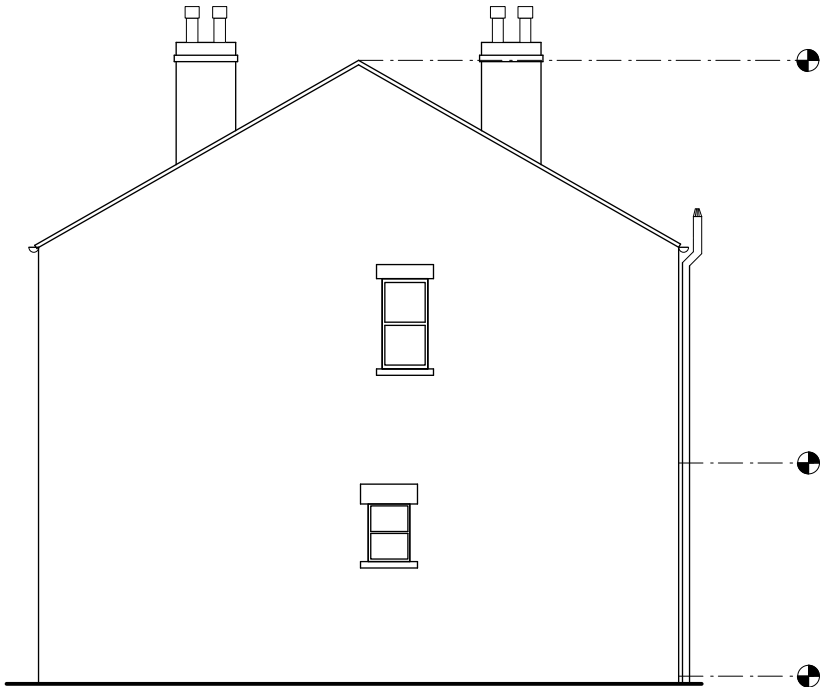


2 Northwest Elevation (Existing)
Scale: 1:100

Datum 59.00m AOD



3 Southwest Elevation (Existing)
Scale: 1:100

Datum 59.00m AOD

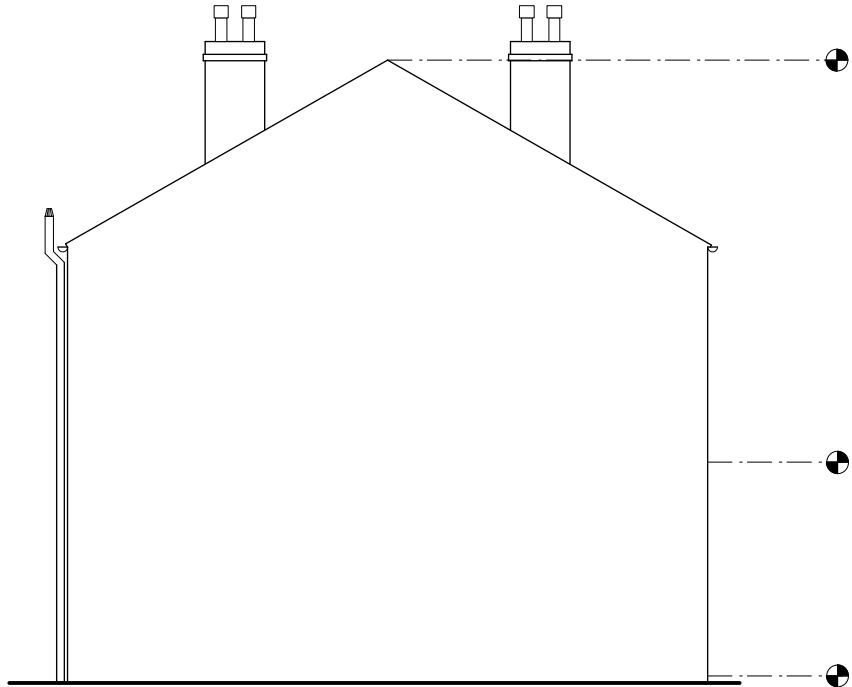

4 Southeast Elevation (Existing)
Scale: 1:100

Datum 59.00m AOD

PRACTICE NOTES

Drawings based on Ordnance Survey and / or existing record drawings - design and drawing content subject to Site Survey, Structural Investigations, Planning and Statutory Requirements and Approvals.

Authorised reproduction from Ordnance Survey Map with permission of the Controller of Her Majesty's Stationery Office. Crown Copyright reserved.

SMK Architecture Copyright

SMK Architecture's role on this project is that of designer as defined in Regulation 13 of the Construction (Design and Management Registration 1994 CDM). The design has been prepared with regard for the need under CDM specifically consider risks to health and safety. The CDM affects the contractor's normal health and safety obligations when undertaking constructional operations. You are reminded of your duties under CDM and particularly to consider matters detailed in the Health and Safety Plan. Professional advice should be sought if you are in any way unclear as to your obligations under CDM.

STRUCTURAL ENGINEER

PLANNING CONSULTANT

CLIENT

Mr Palmer

SIMONMICHAEL
KERSHAW
ARCHITECTURE

DESIGNED

CHECKED

ORIGINAL SIZE

SMK

SMK

A3

PROJECT

2 Bywell Road, Dewsbury

APPROVED

SMK

DATE

23/09/2023

TITLE

Elevations (Existing)

STATUS

Preliminary Issue - Not for Construction

SCALE

As indicated @ A3

DWG No.

115_002

REV

-