


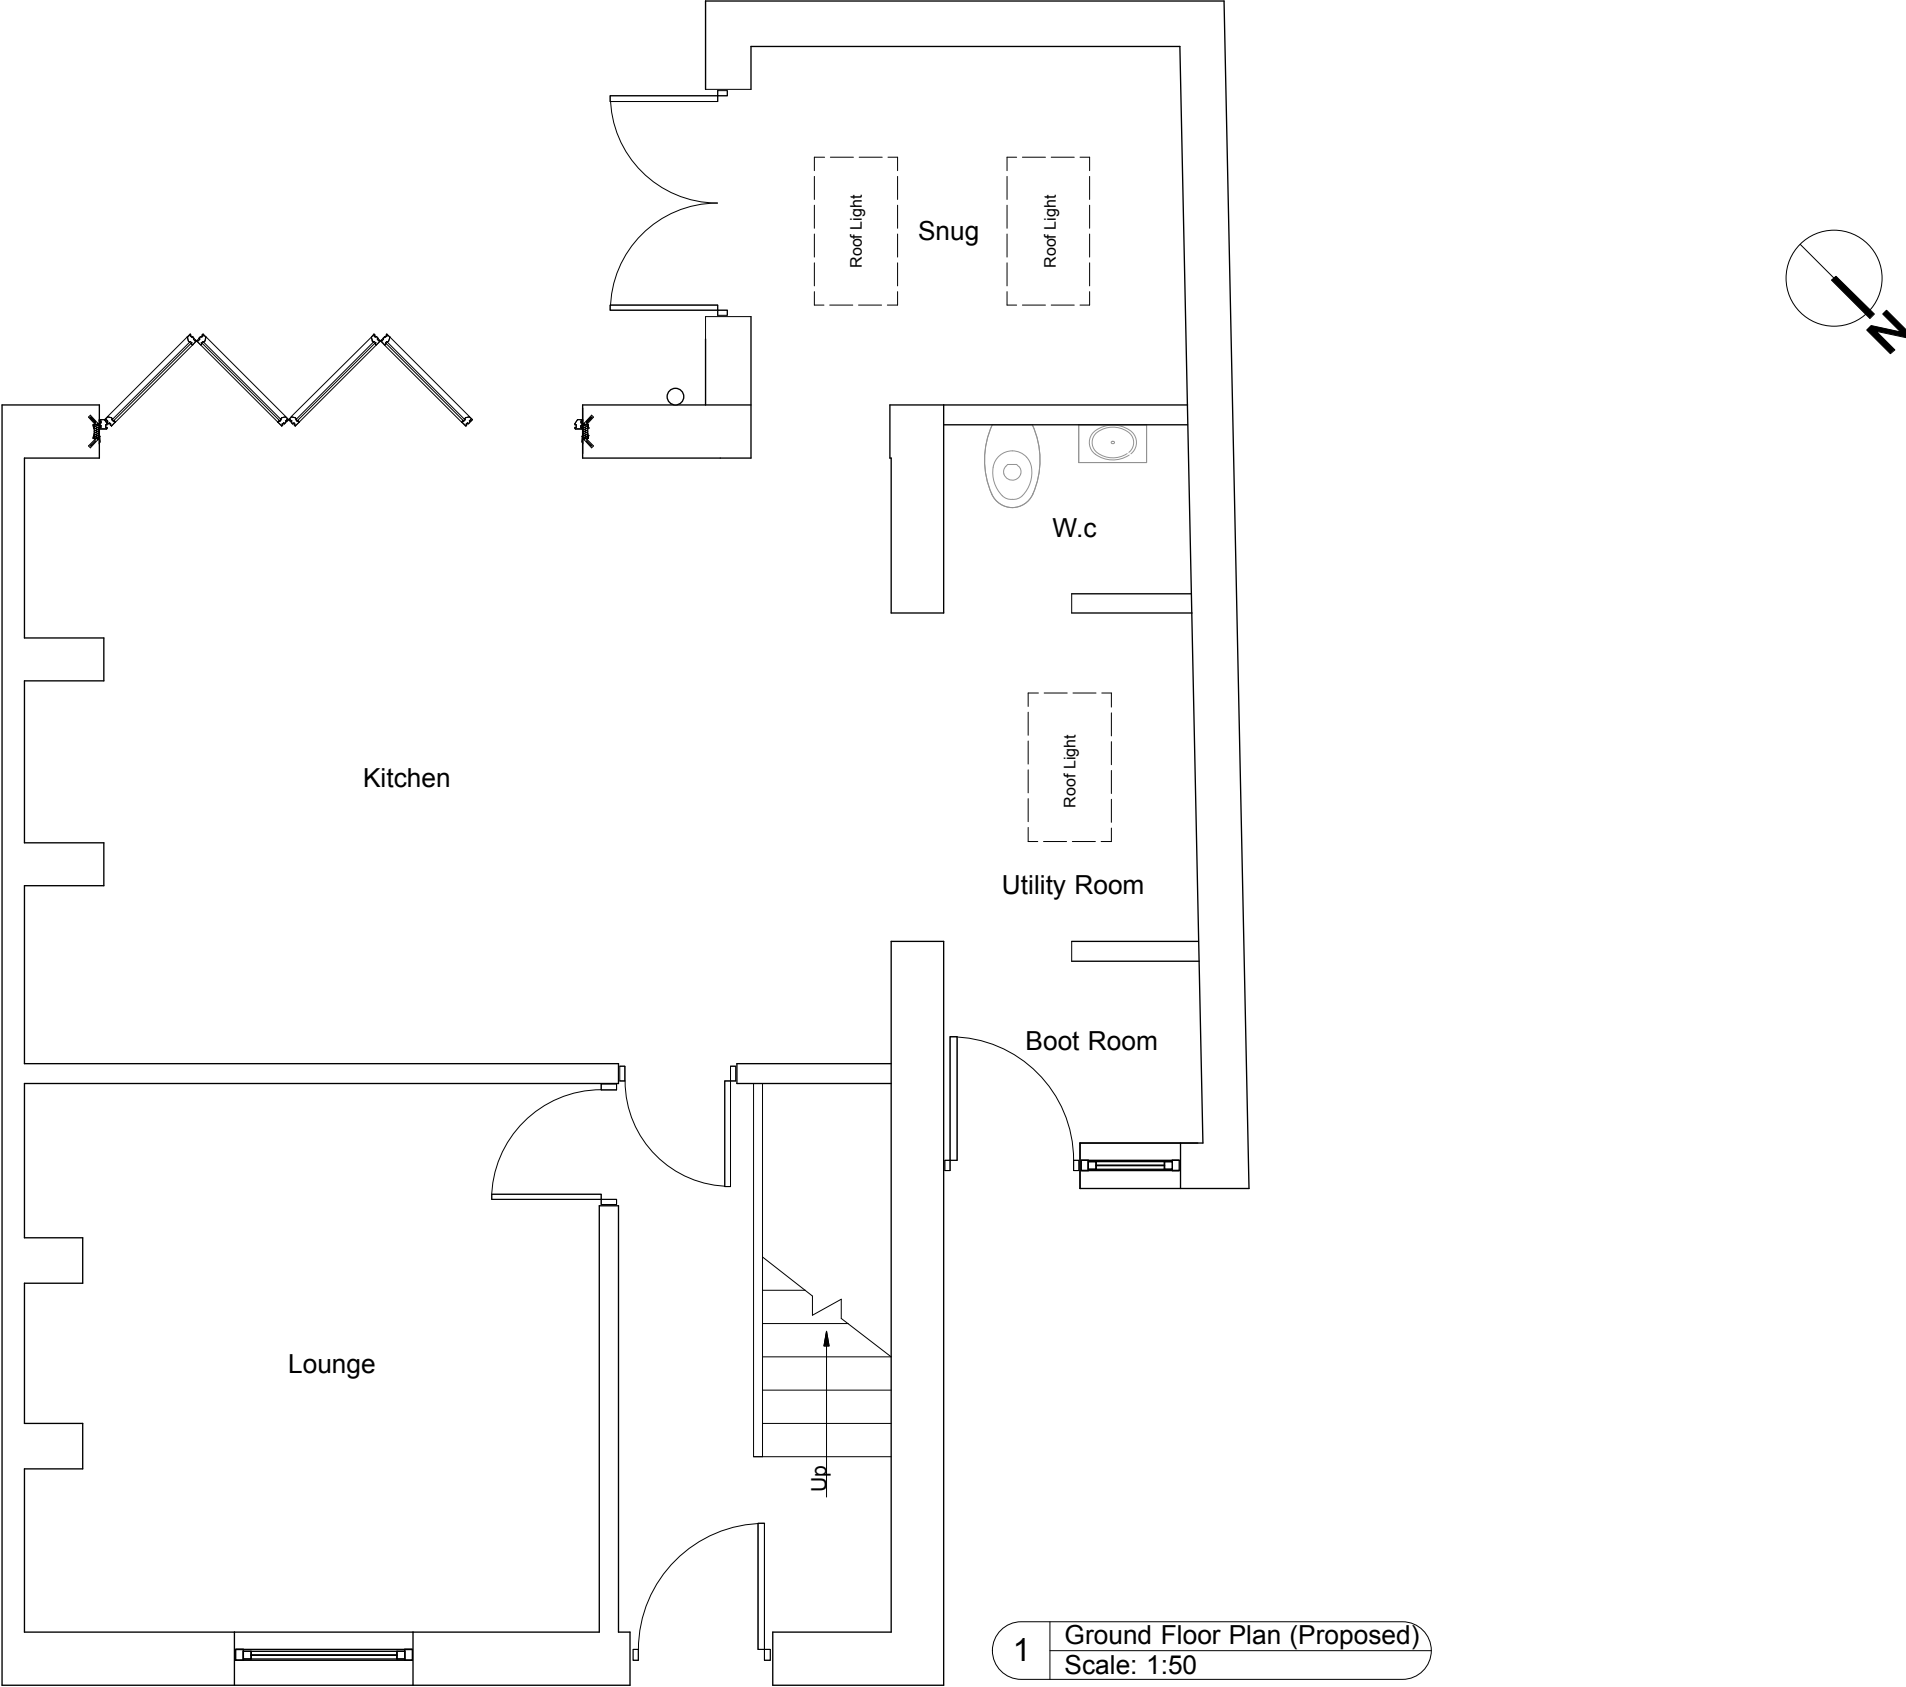

PRACTICE NOTES Drawings based on Ordnance Survey and / or existing record drawings - design and drawing content subject to Site Survey, Structural Investigations, Planning and Statutory Requirements and Approvals. Authorised reproduction from Ordnance Survey Map with permission of the Controller of Her Majesty's Stationery Office. Crown Copyright reserved. SMK Architecture Copyright SMK Architecture's role on this project is that of designer as defined in Regulation 13 of the Construction (Design and Management Registration 1994 CDM). The design has been prepared with regard for the need under CDM specifically consider risks to health and safety. The CDM affects the contractor's normal health and safety obligations when undertaking constructional operations. You are reminded of your duties under CDM and particularly to consider matters detailed in the Health and Safety Plan. Professional advice should be sought if you are in any way unclear as to your obligations under CDM.	STRUCTURAL ENGINEER	PLANNING CONSULTANT	CLIENT Mr Palmer		
	CIVIL ENGINEER	QUANTITY SURVEYOR	PROJECT 2 Bywell Road, Dewsbury	DESIGNED SMK	CHECKED SMK
	SERVICES ENGINEER	FIRE CONSULTANT	TITLE Ground Floor Plan (Proposed)	APPROVED SMK	DATE 09/09/2023
				STATUS Preliminary Issue - Not for Construction	SCALE As indicated @ A3
				DWG No. 115_100	REV B