


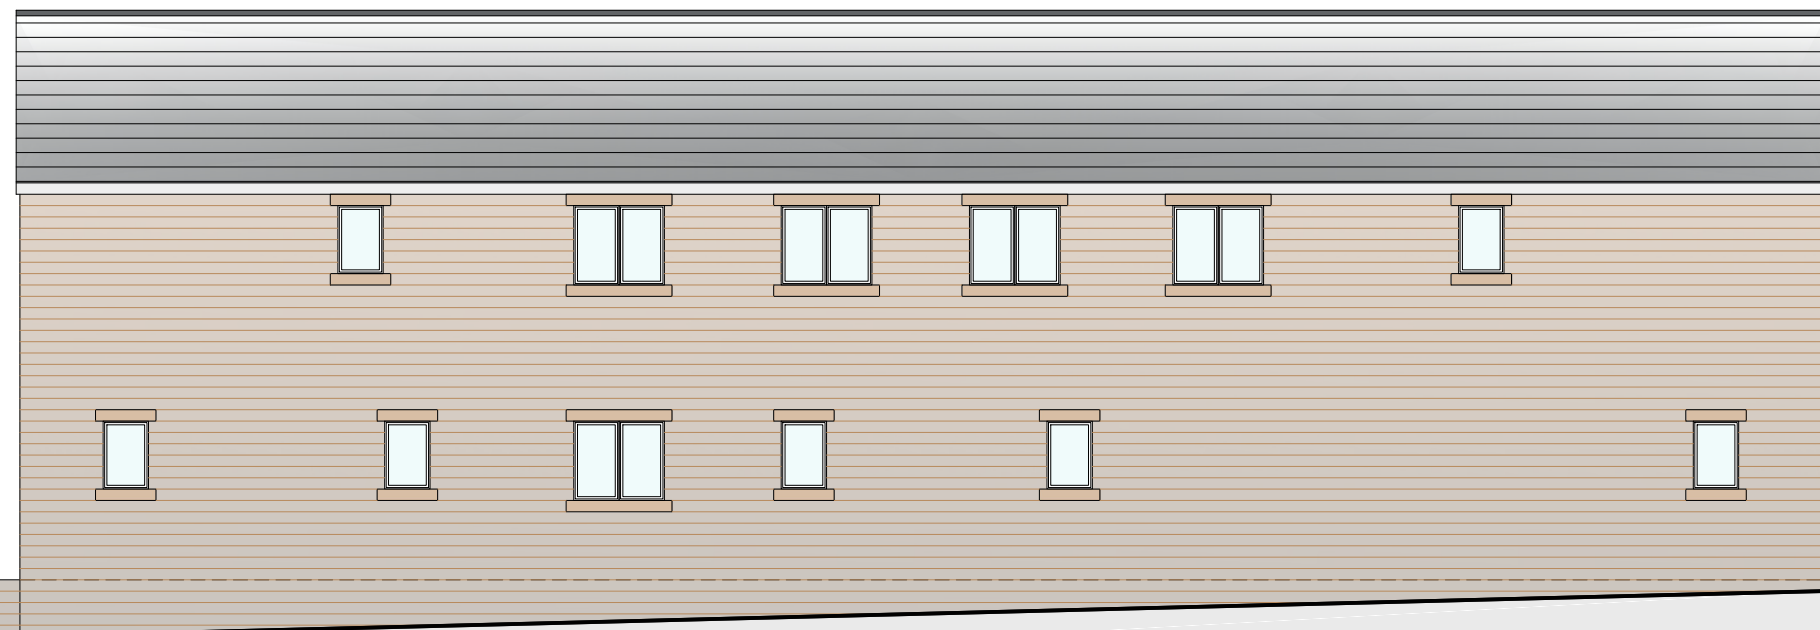

SOUTH ELEVATION
1:100




EAST ELEVATION
1:100




NORTH ELEVATION
1:100



WEST ELEVATION
1:100

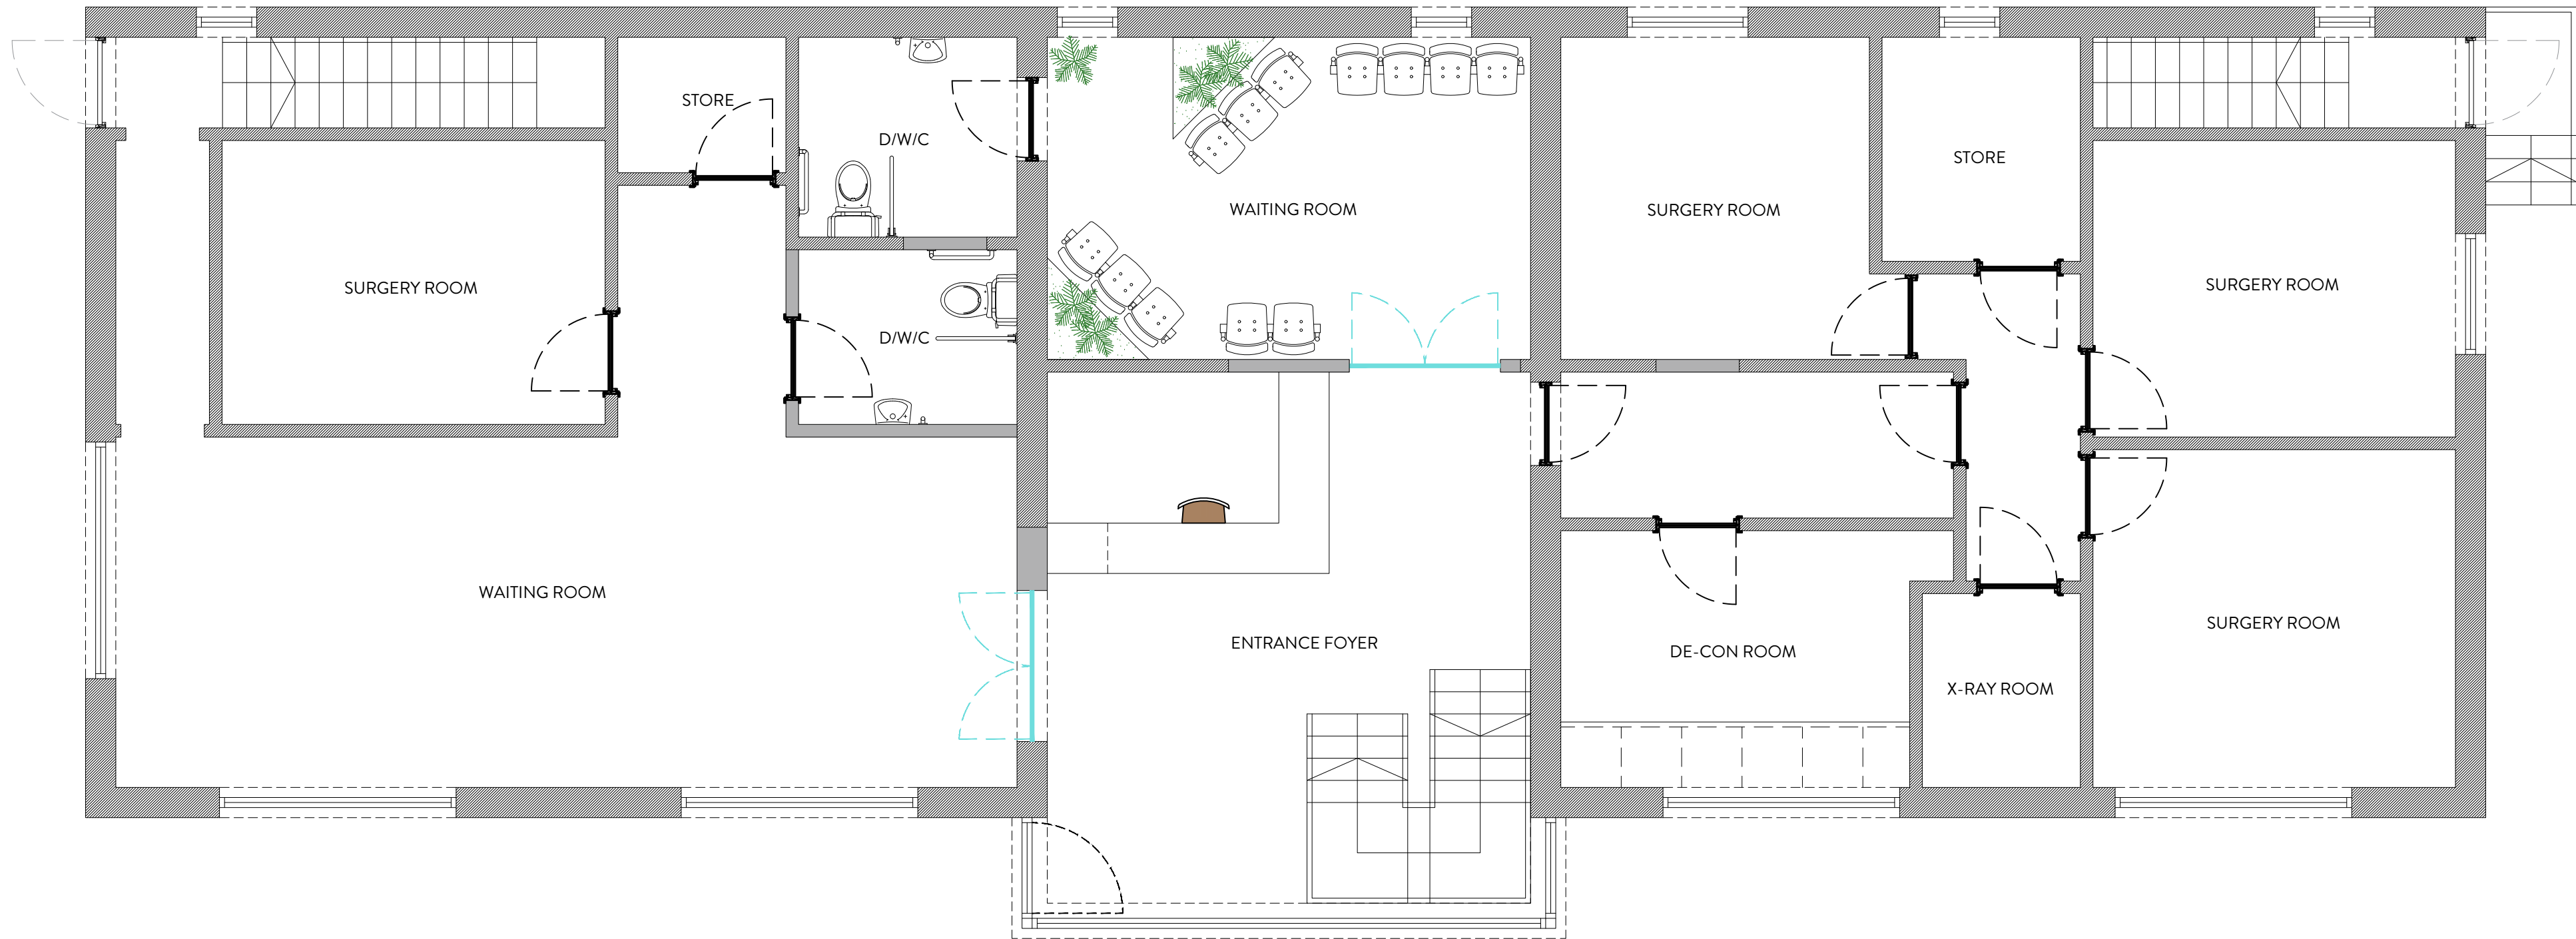

GROUND FLOOR PLAN
1:50

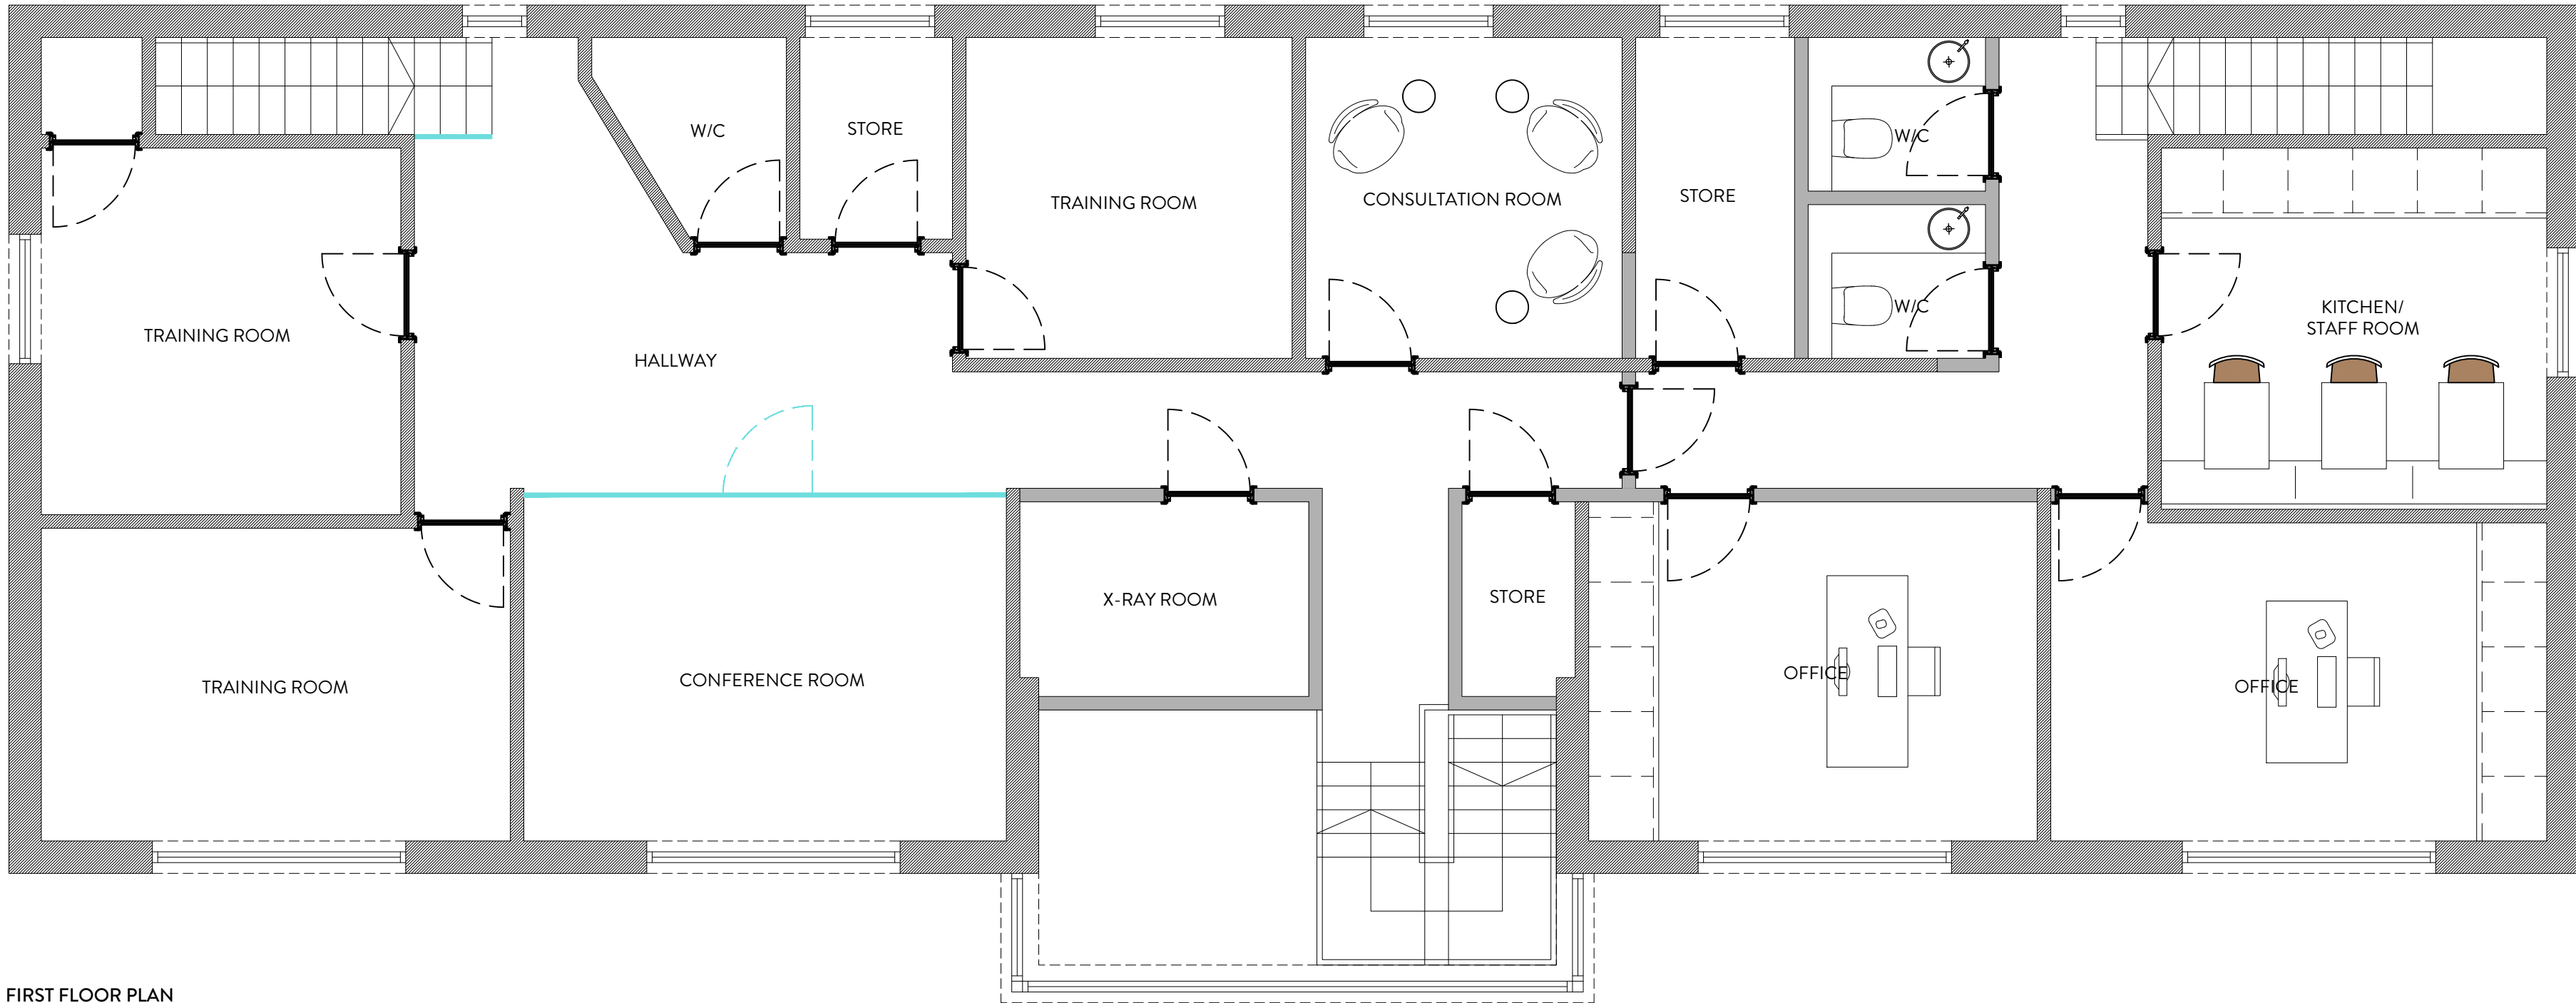

FIRST FLOOR PLAN
1:50



REVISION	DESCRIPTION	DATE	NOTES

STATUS		PLANNING DRAWING		PROJECT TITLE		39-41 TOWN STREET			
ORANGE DESIGN STUDIO. ARCHITECTURAL PRACTICE				DRAWING TITLE				PROPOSED GA	
				SCALE	DRAWN	CHECKED	PROJECT REFERENCE		
				1:100	EG	JH	ODS 23/707		
hello@orangedesignstudio.co.uk 59A, Huddersfield Road, Mirfield, WF14 8AA orangedesignstudio.co.uk 01924 650930				PAPER SIZE	DWG NUMBER	DATE	REVISION		
				A1	(20)001	13/10/23	/		
				CLIENT		BATLEY CARR DENTAL			
COPYRIGHT © ORANGE DESIGN STUDIO LIMITED									