




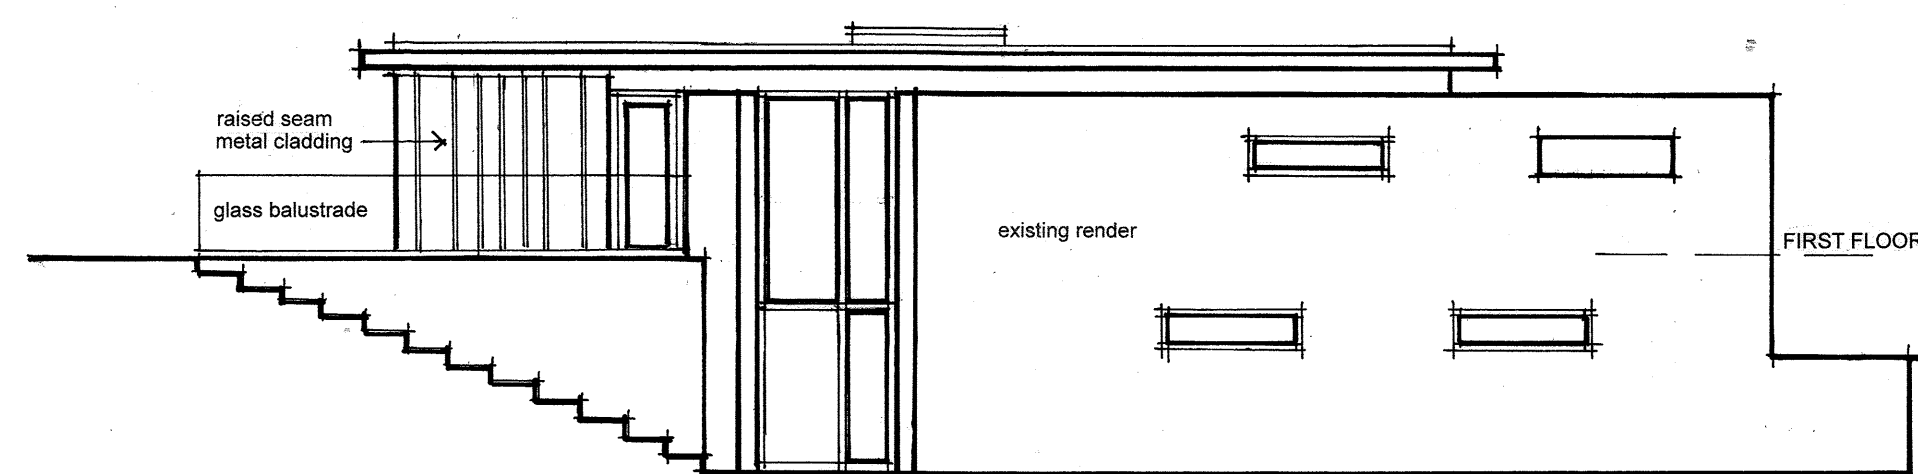


NORTH WEST ELEVATION SCALE 1:100

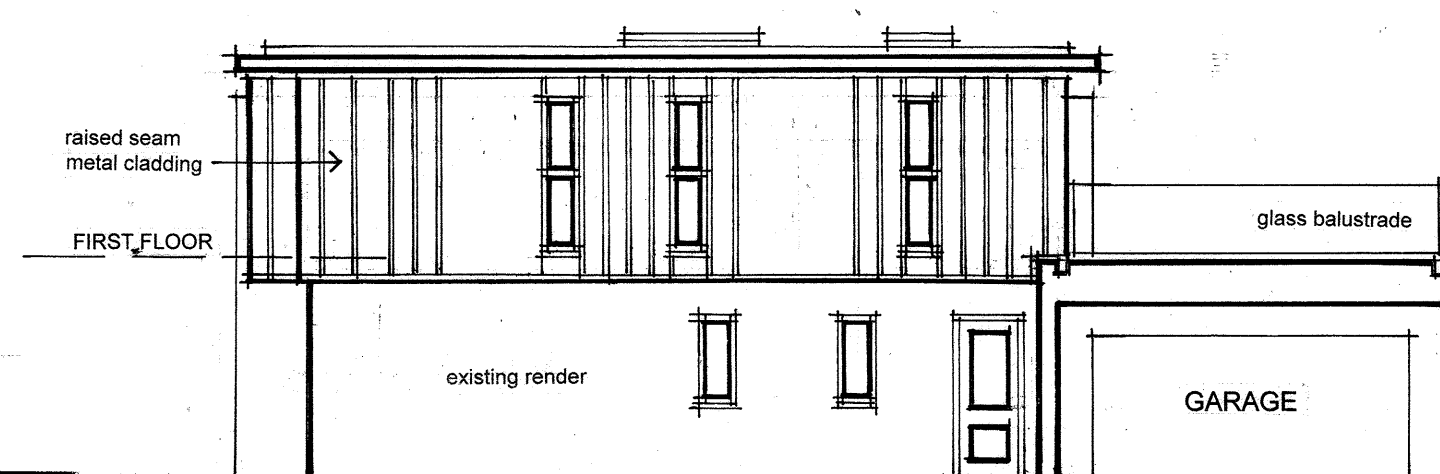


NORTH EAST ELEVATION

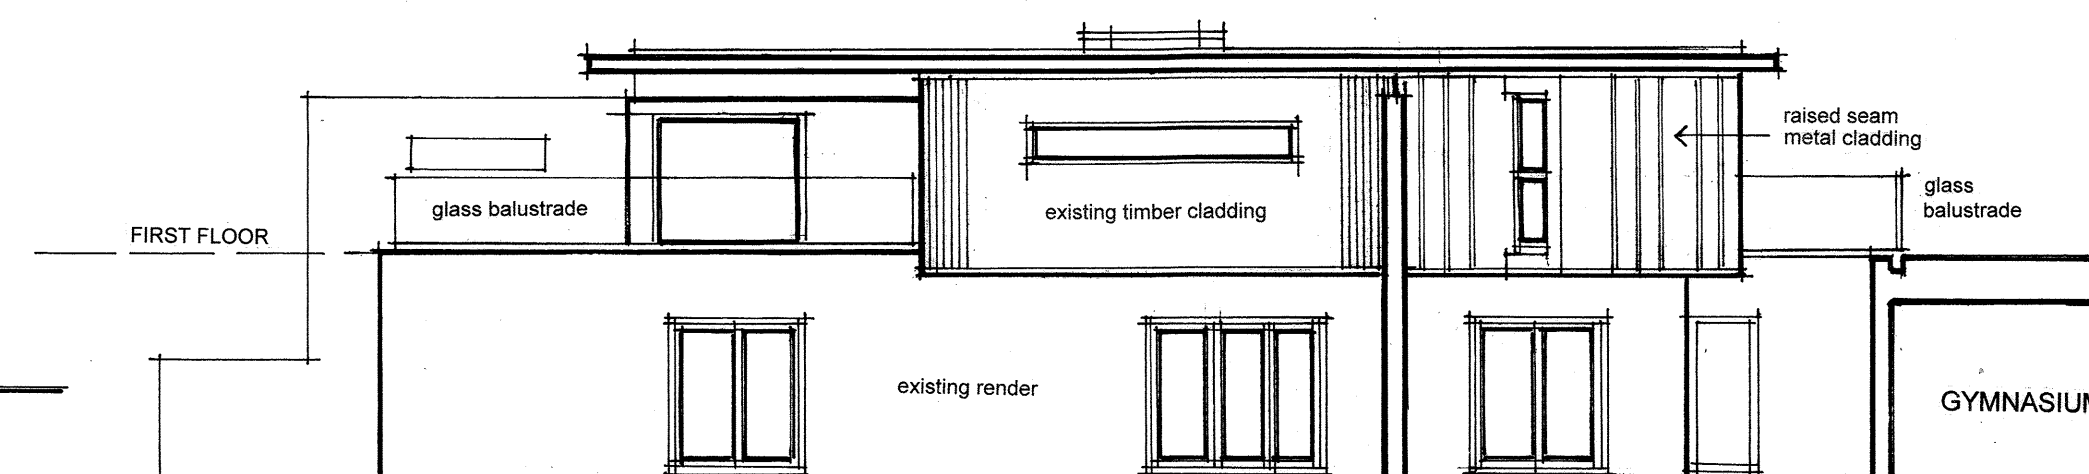


SOUTH EAST ELEVATION

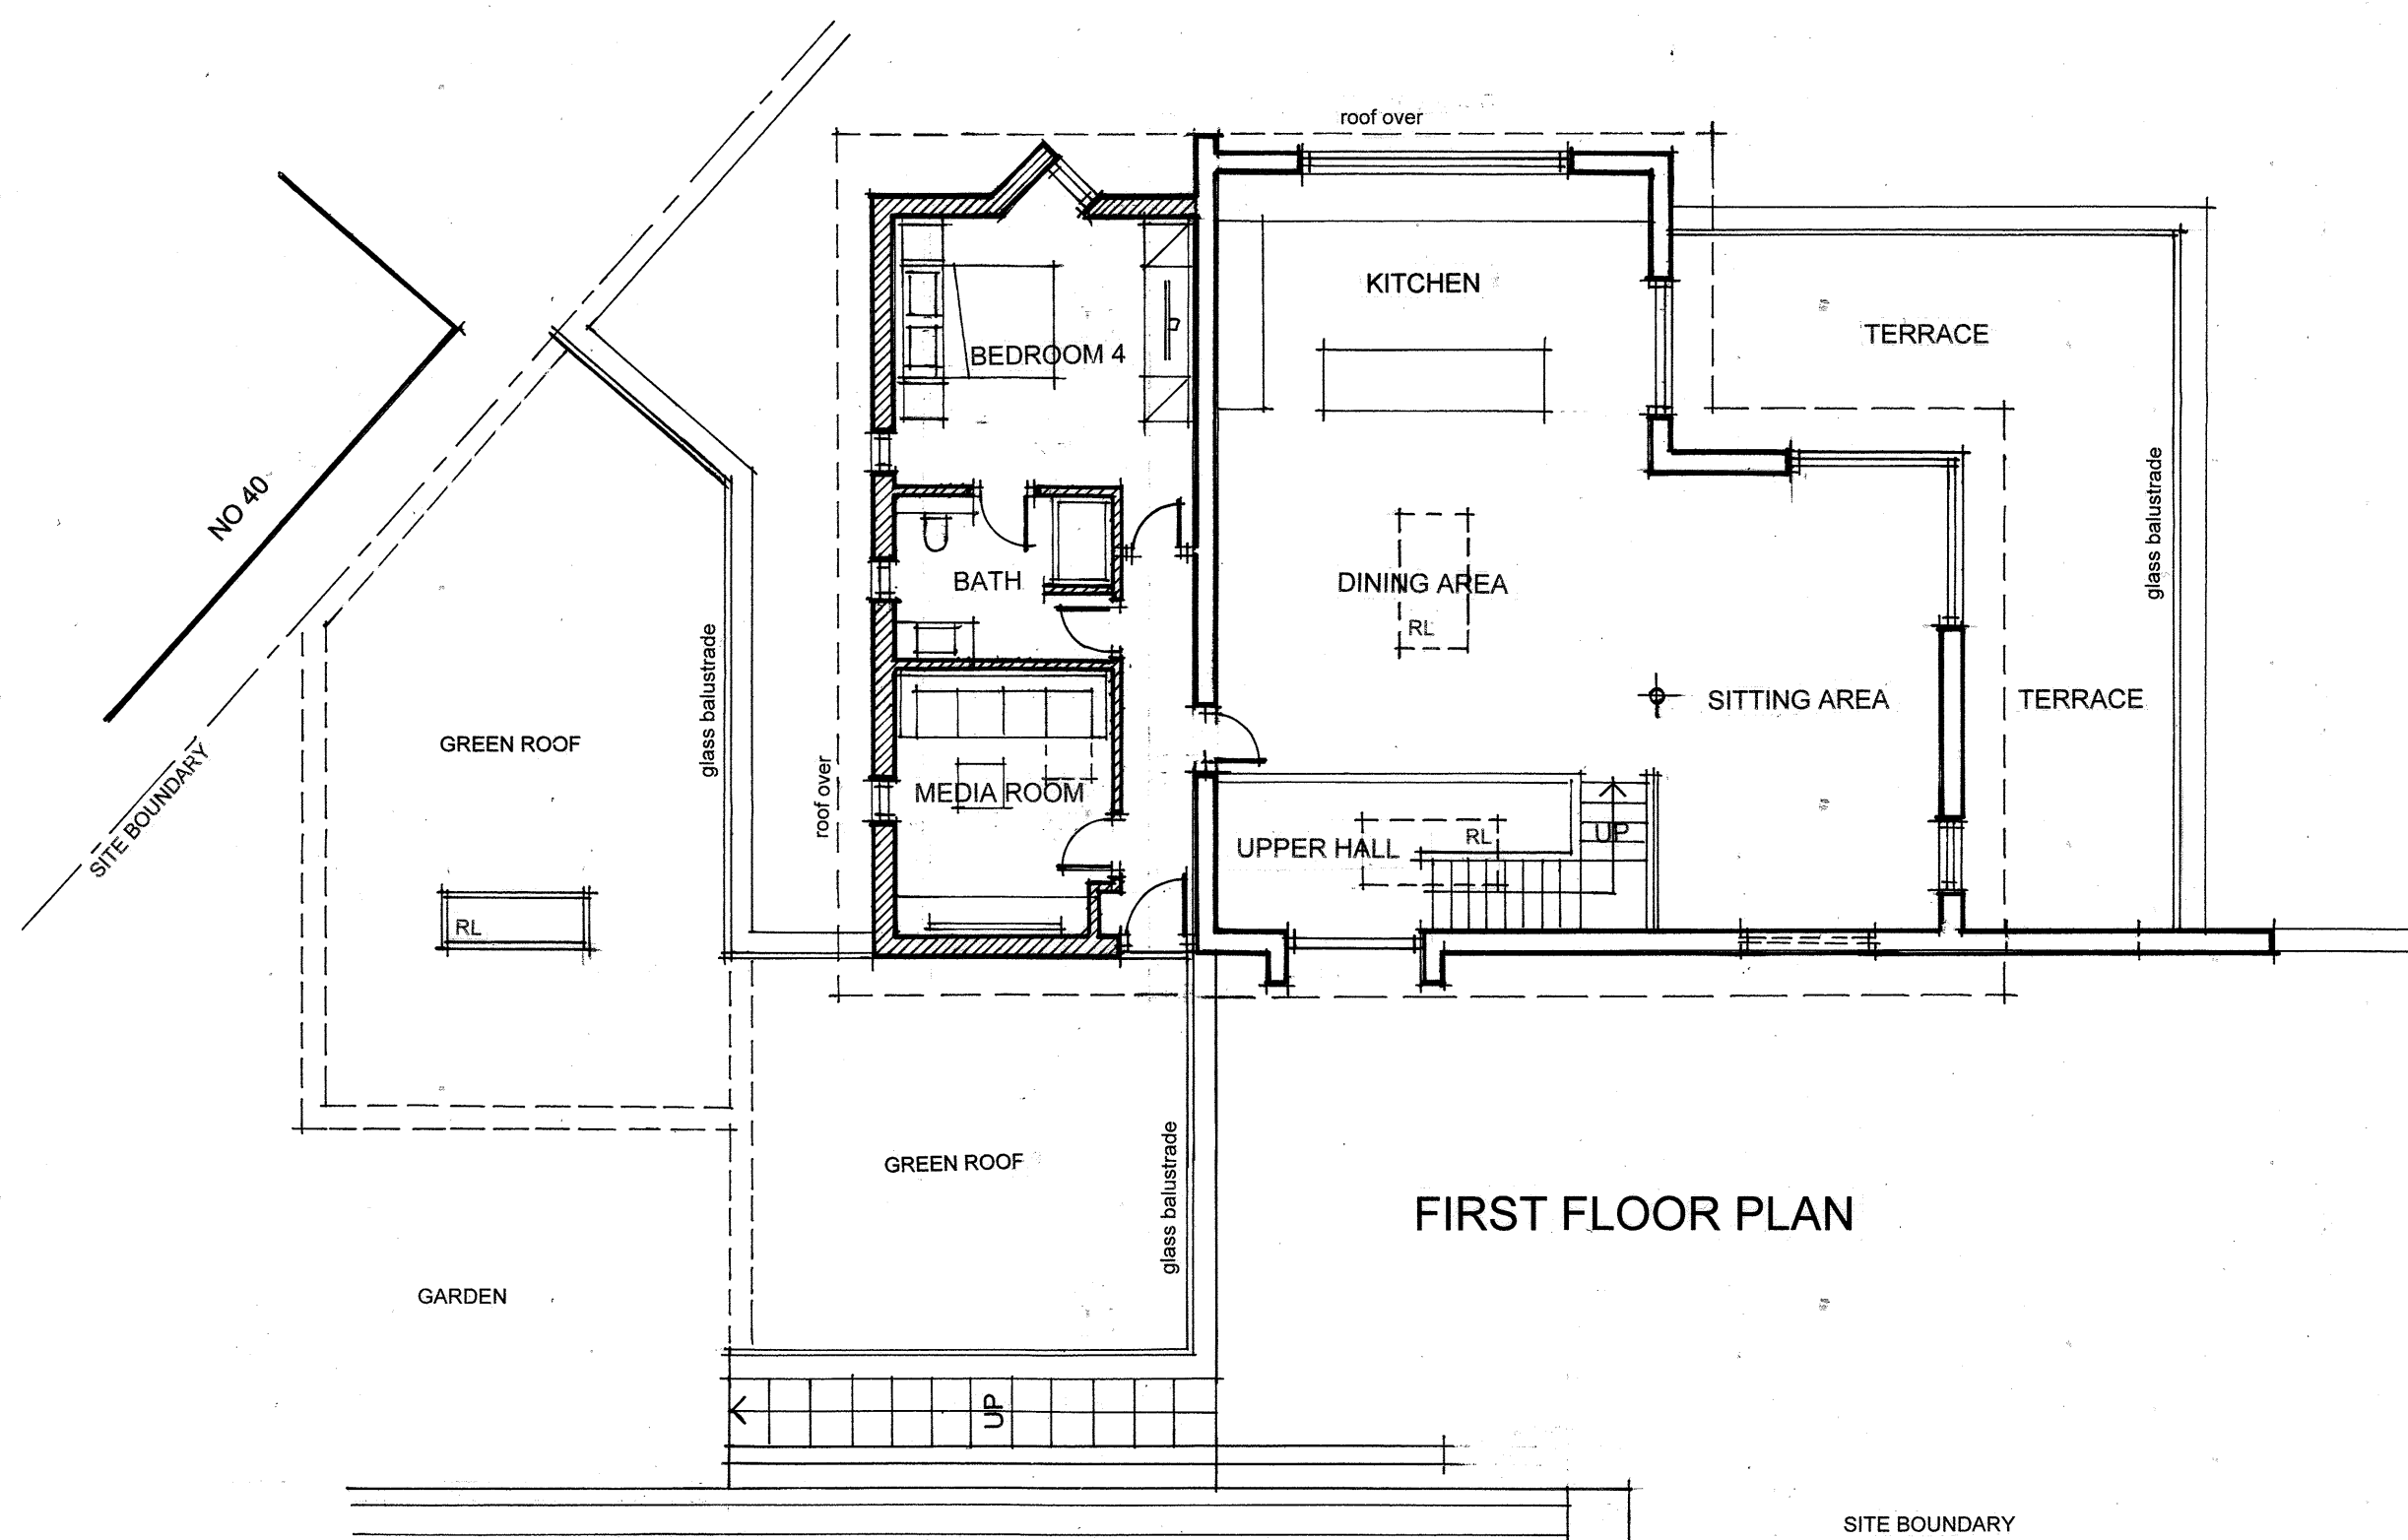

FIRST FLOOR PLAN

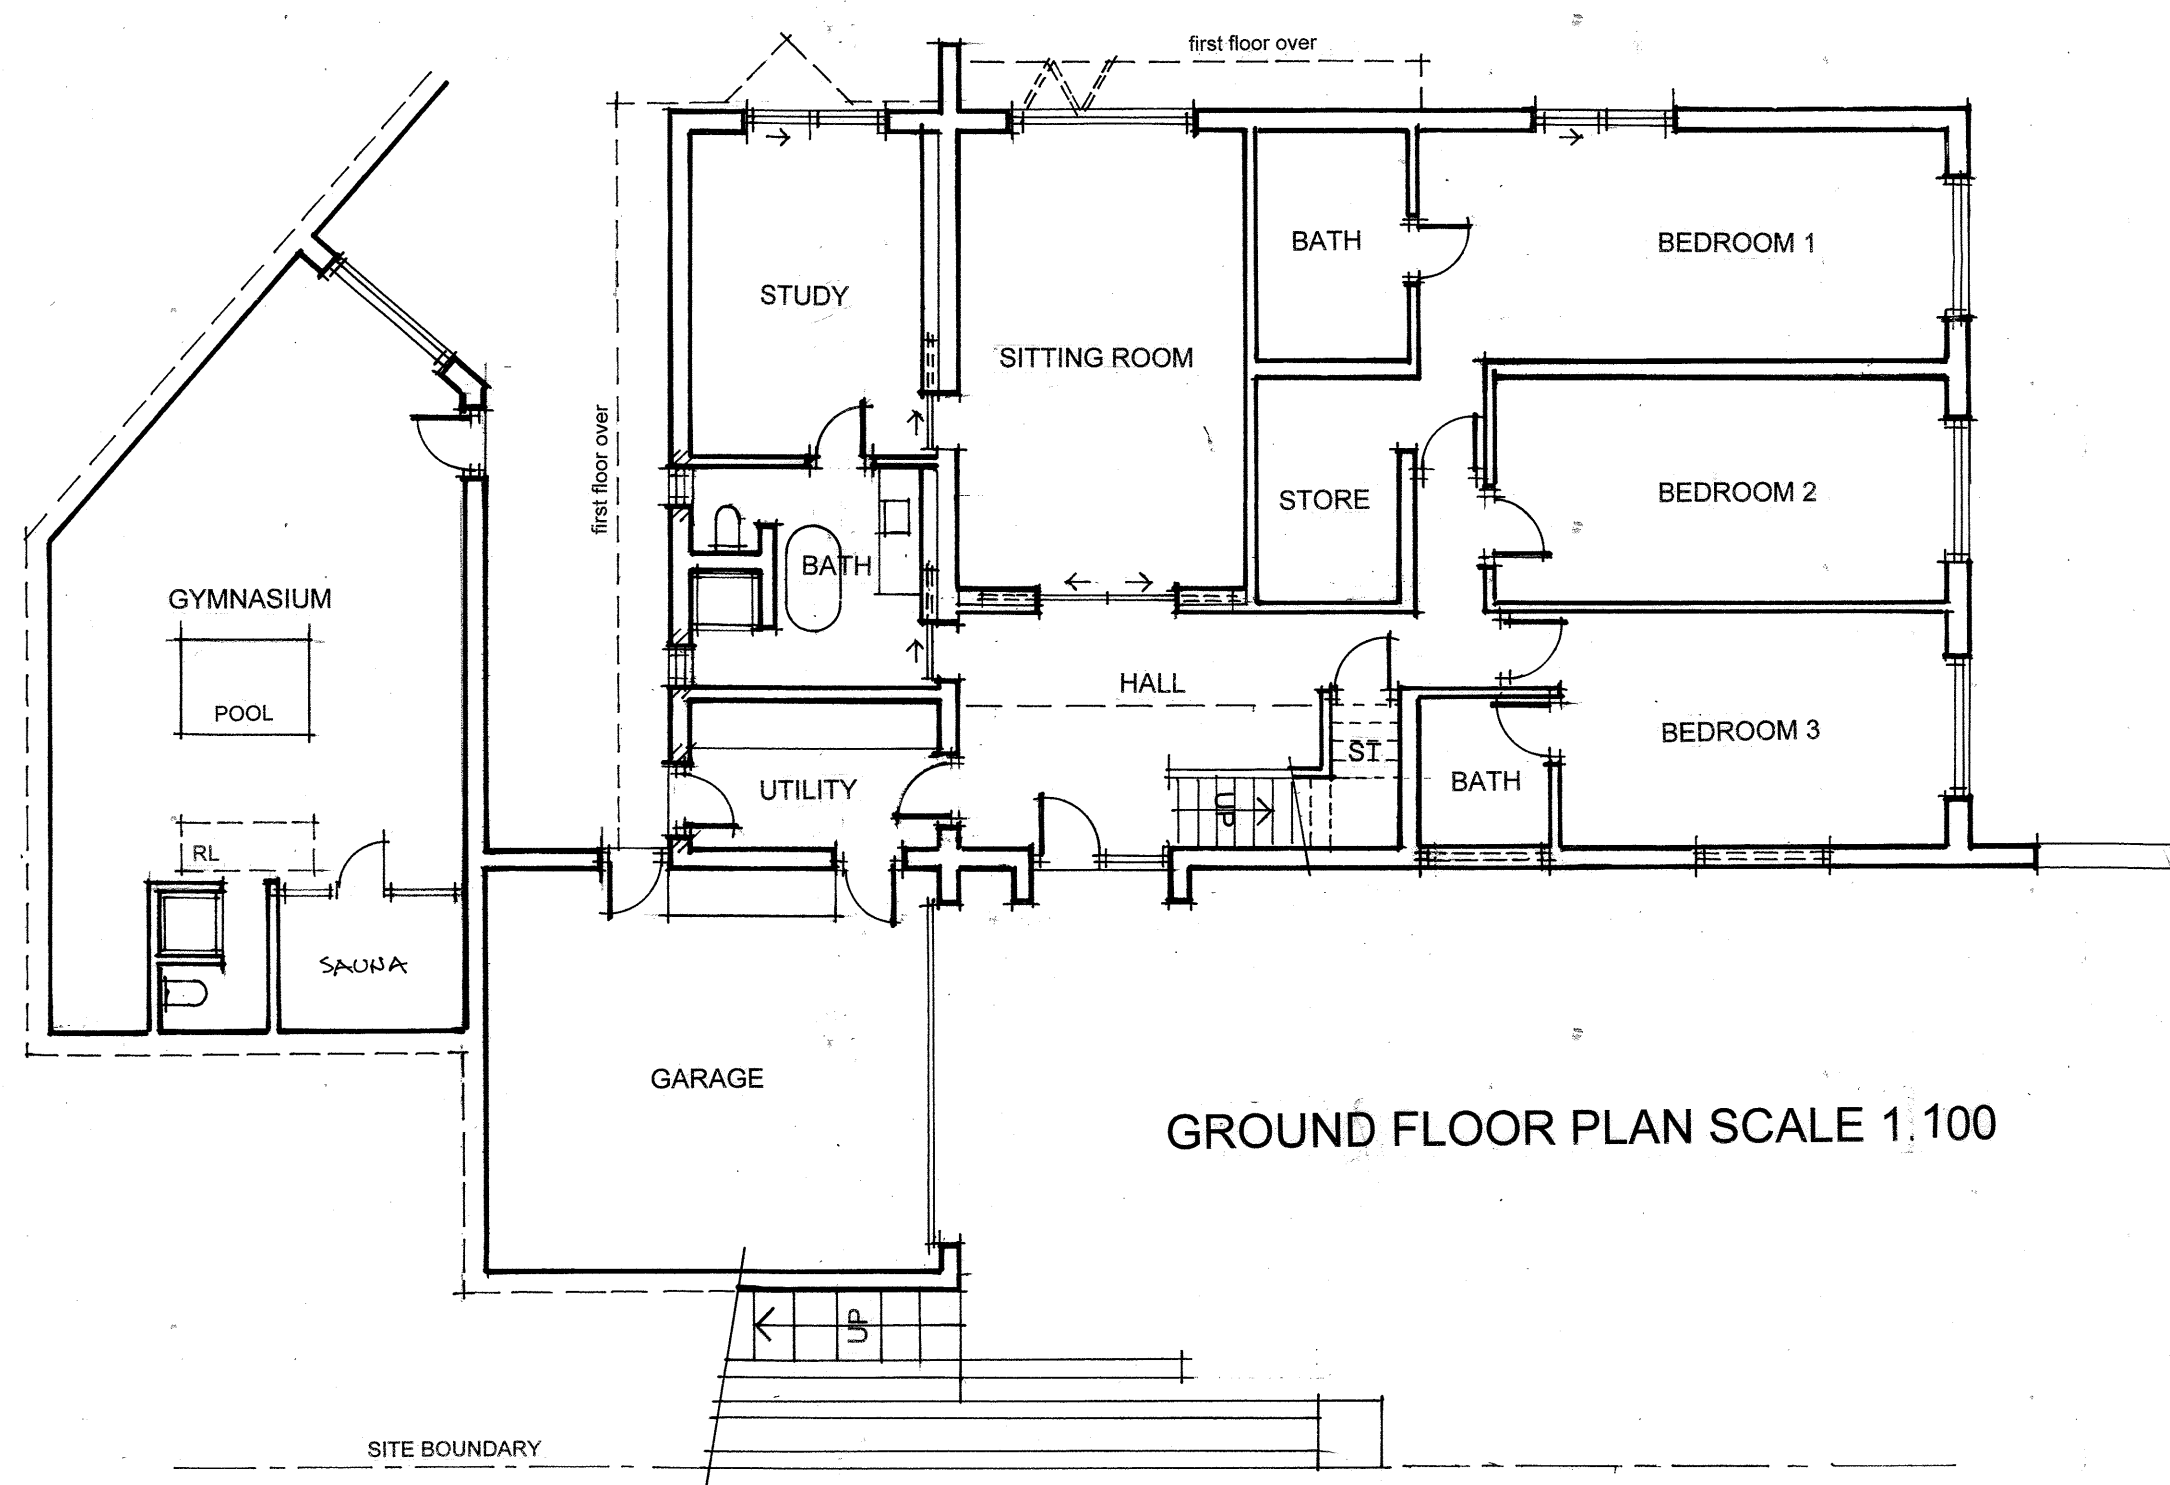

GROUND FLOOR PLAN SCALE 1:100

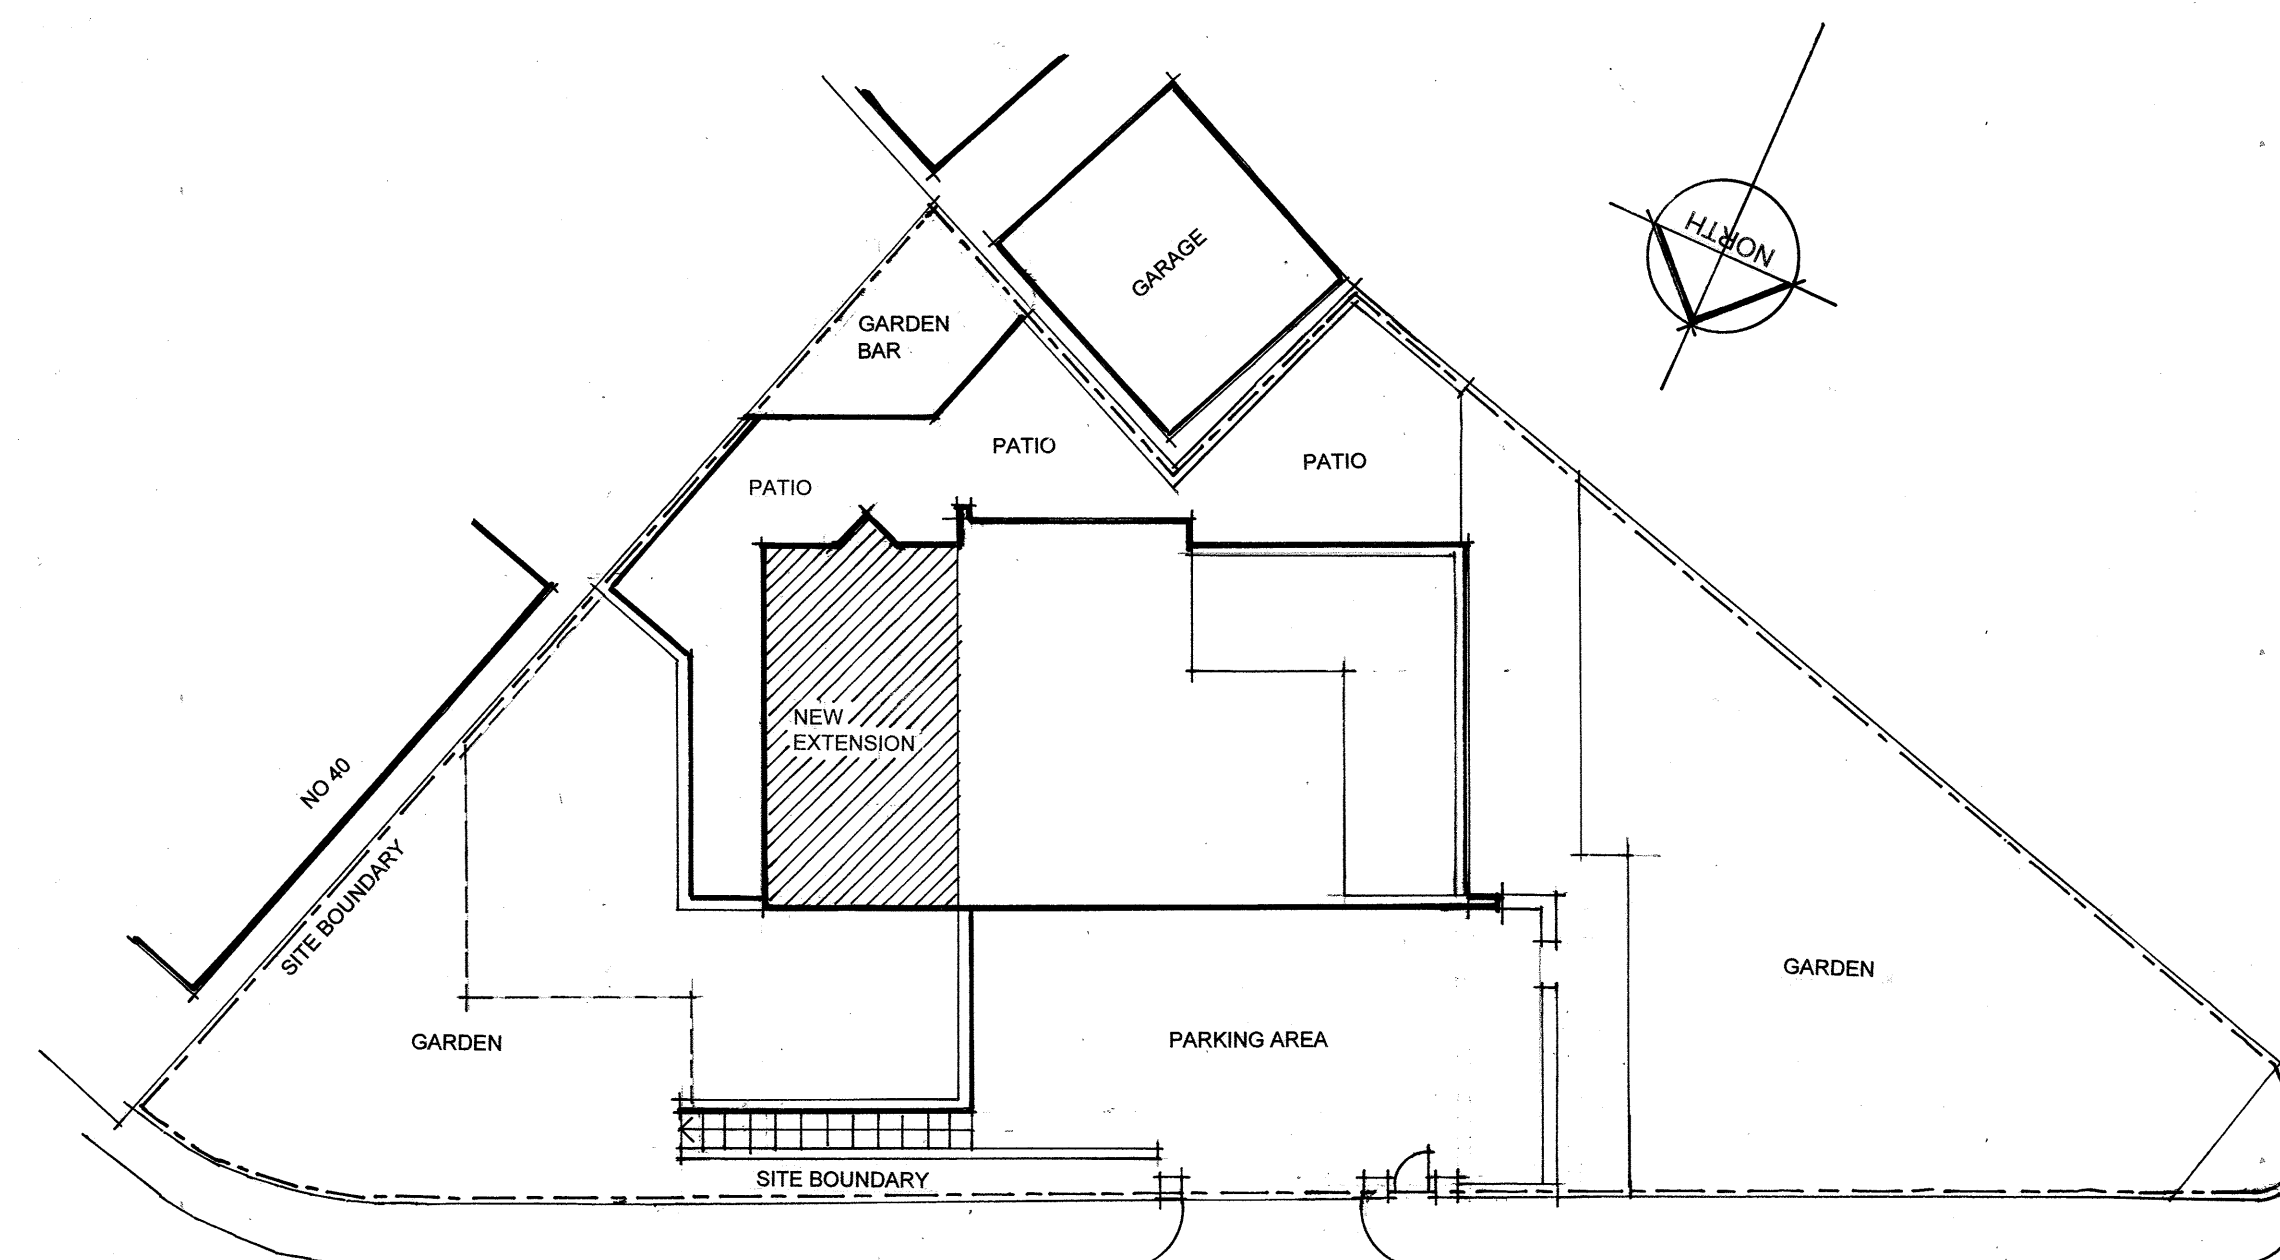

SITE PLAN SCALE 1:200

PLANS AS PROPOSED

PROPOSED FIRST FLOOR EXTENSION TO
1 JUDY HAIGH LANE, THORNHILL, DEWSBURY FOR
MR B RAYNER
Drawing No 02

September 2023