




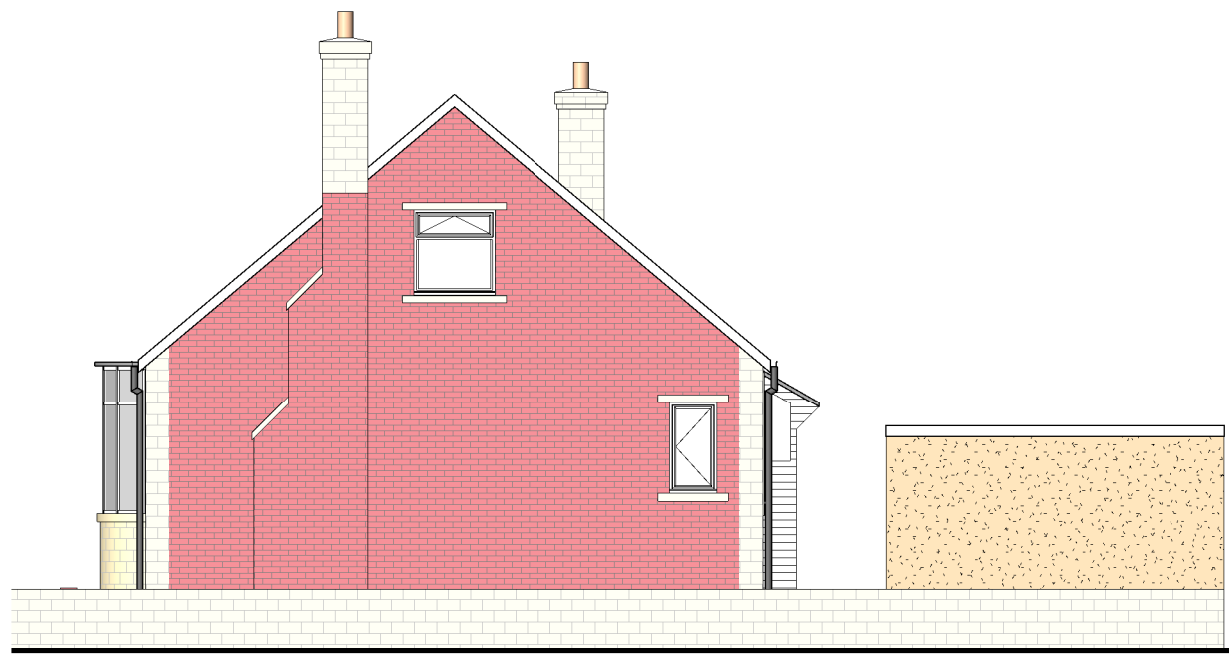


Side Elevation NW
1 : 100

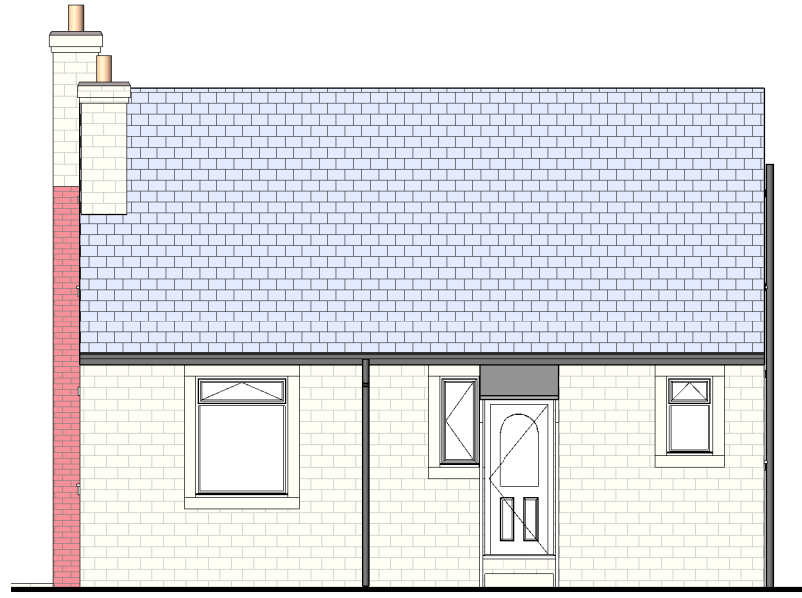

Rear Elevation SW
1 : 100

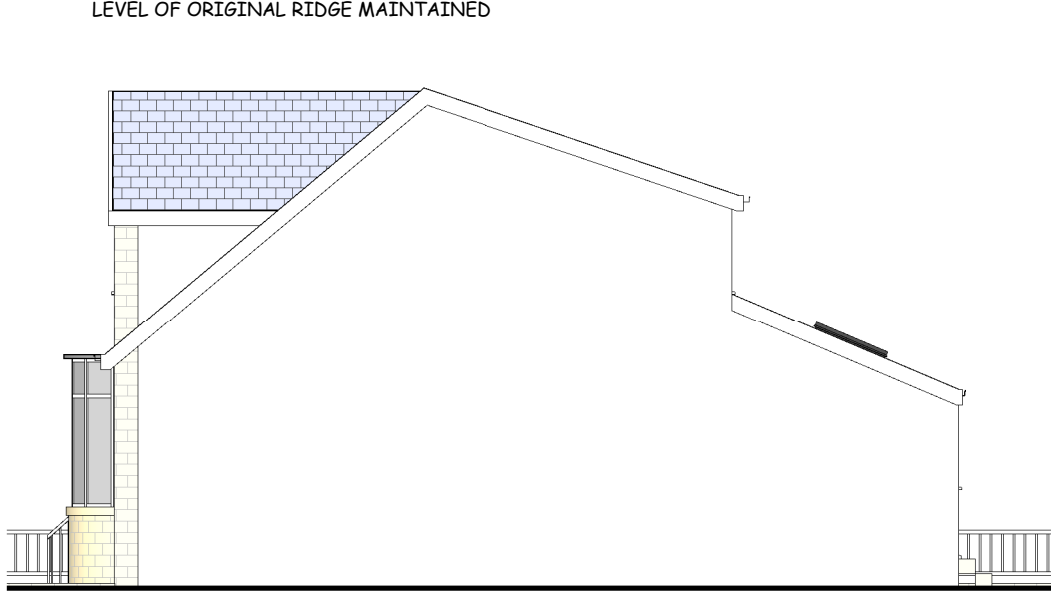


Side Elevation NW
1 : 100

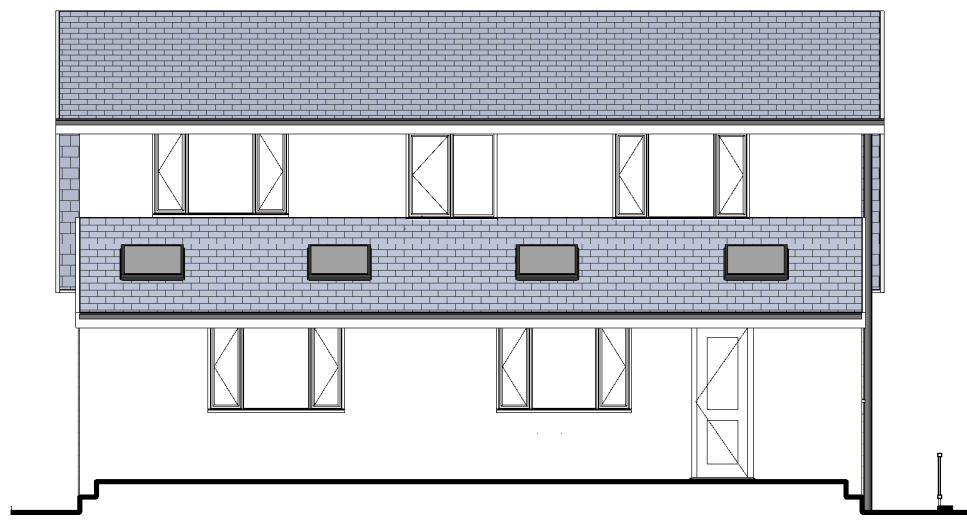


Rear Elevation SW
1 : 100



Side Elevation SE
1 : 100

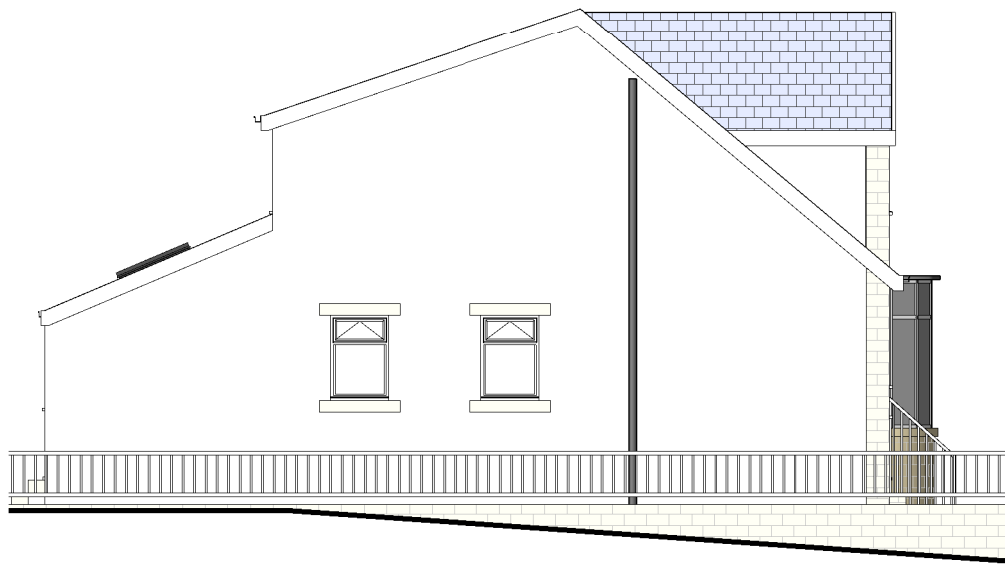


Side Elevation SE
1 : 100

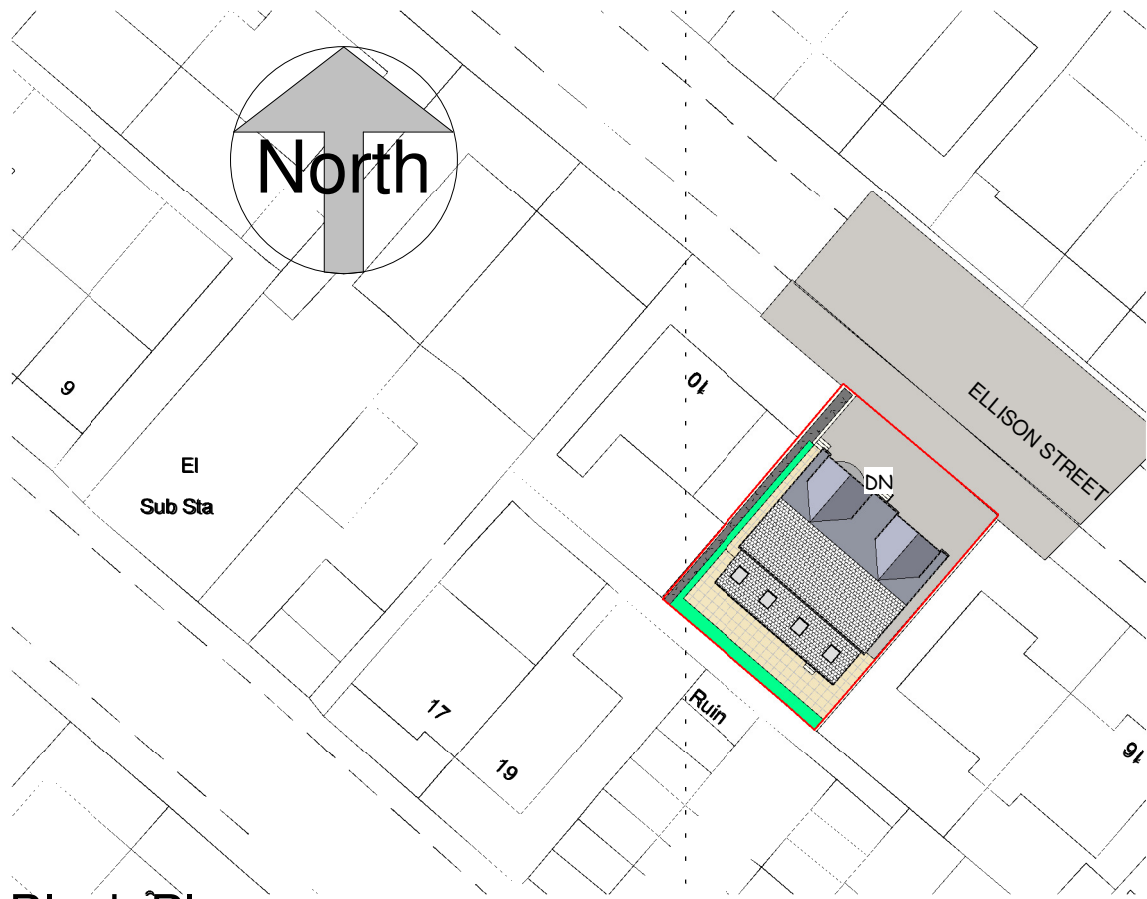

Block Plan
1 : 500





Front Elevation NE
1 : 100

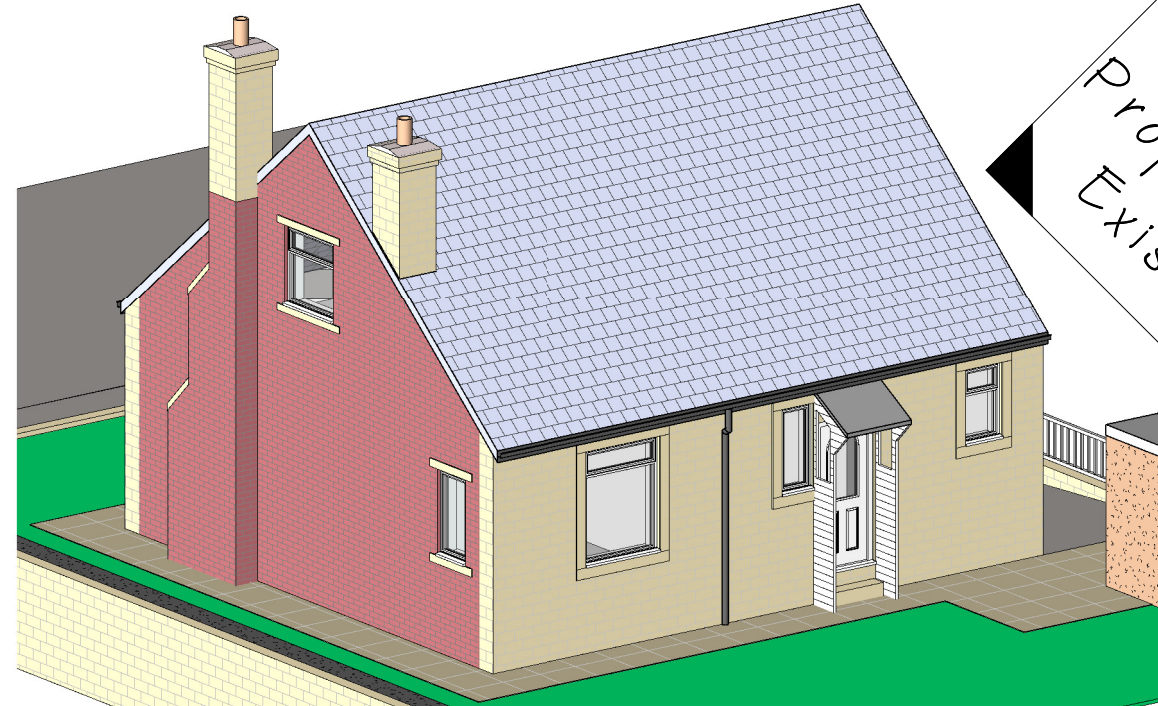


Proposed
Existing




Front Elevation NE
1 : 100

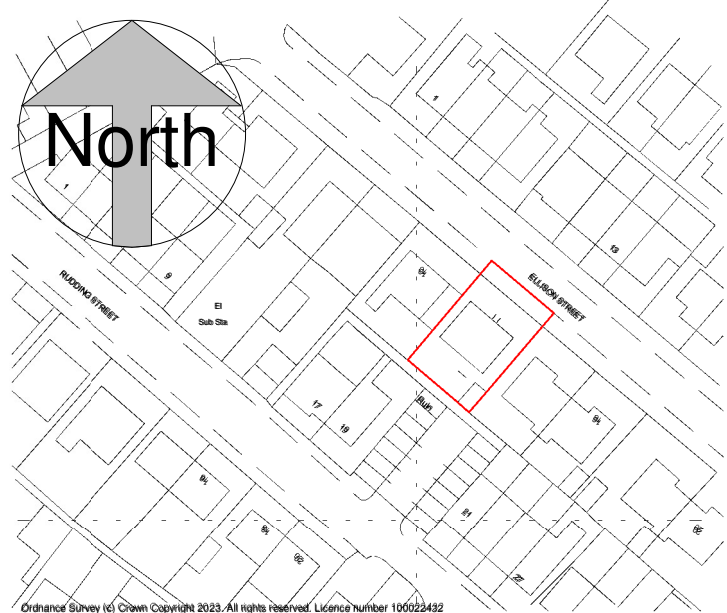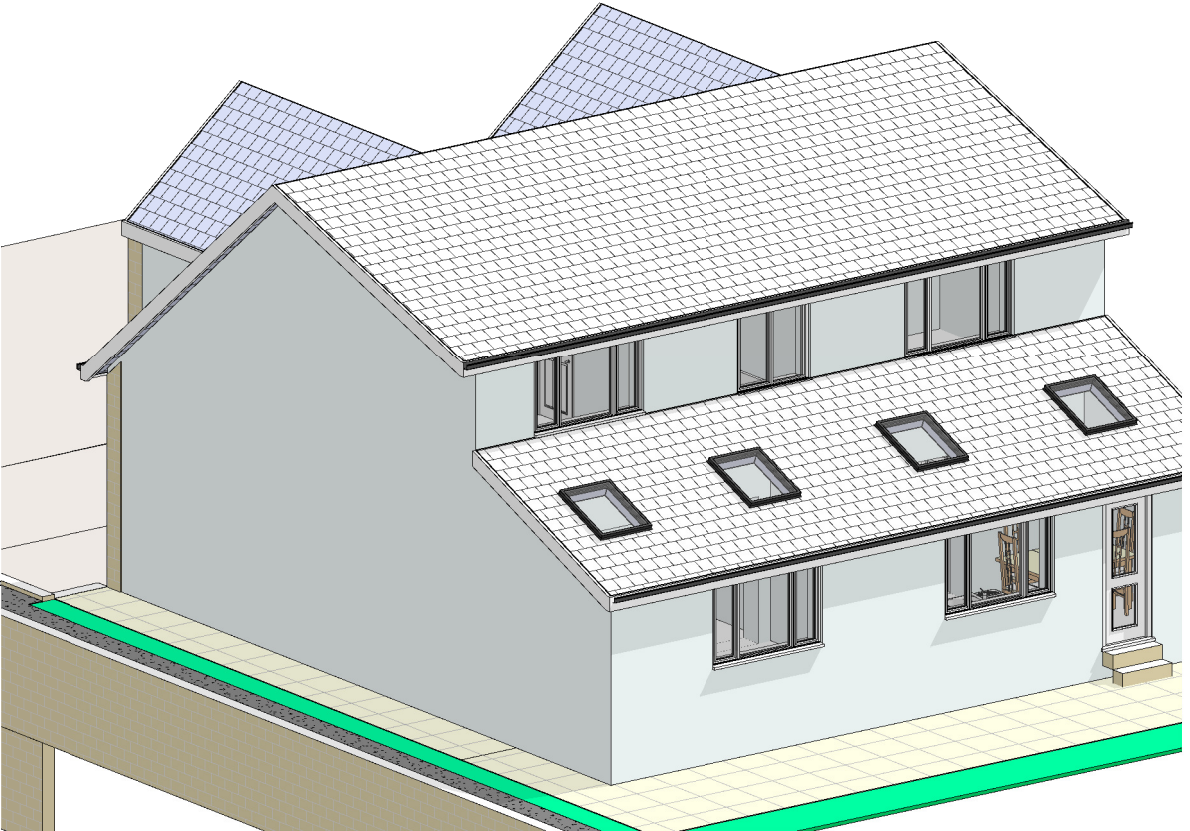


A4 Location Plan
1 : 1250

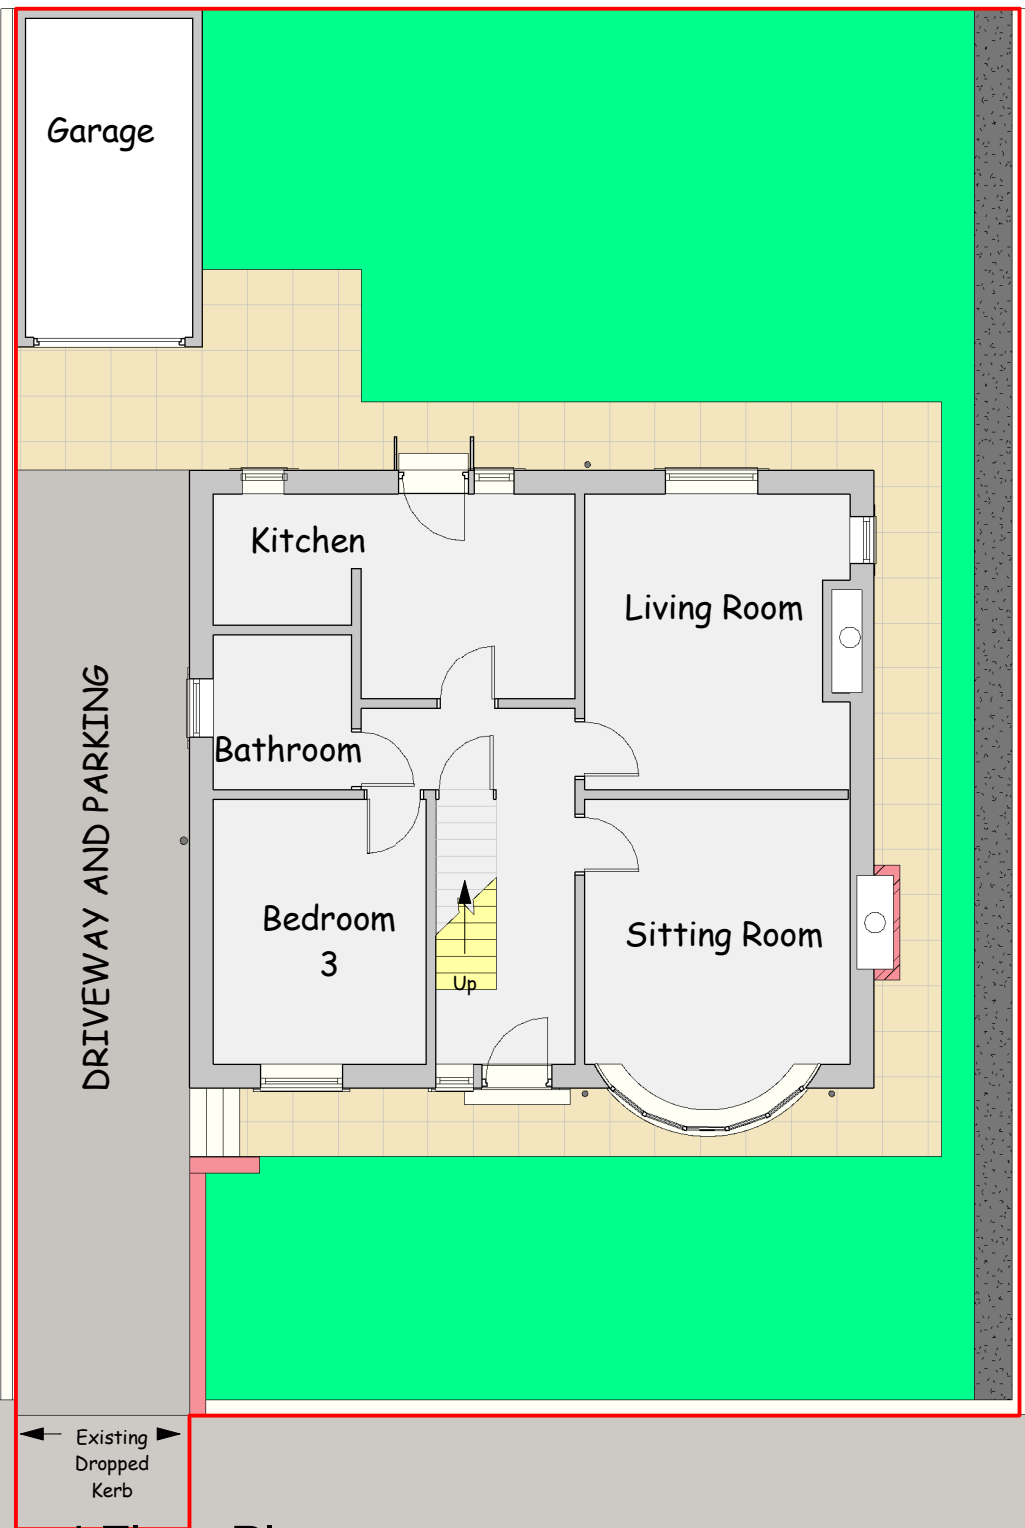


Ground Floor Plan
1 : 100

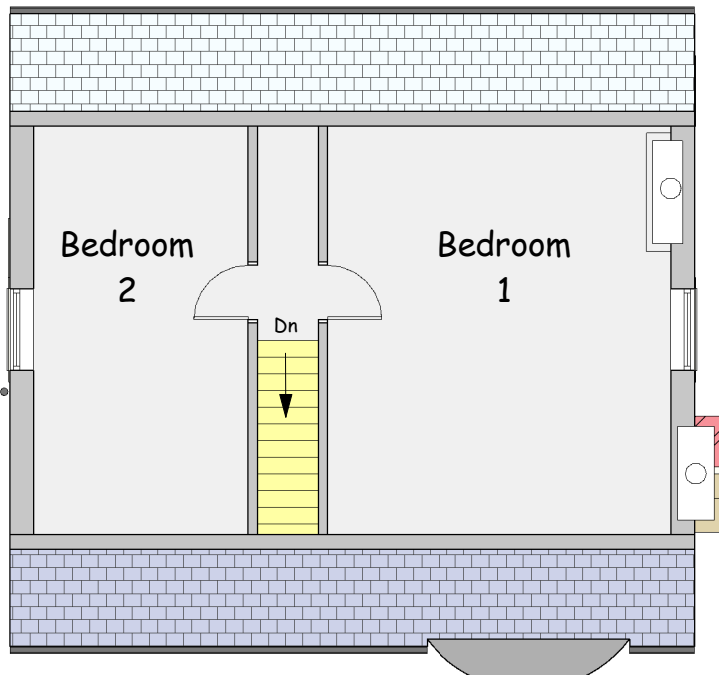


First Floor Plan
1 : 100

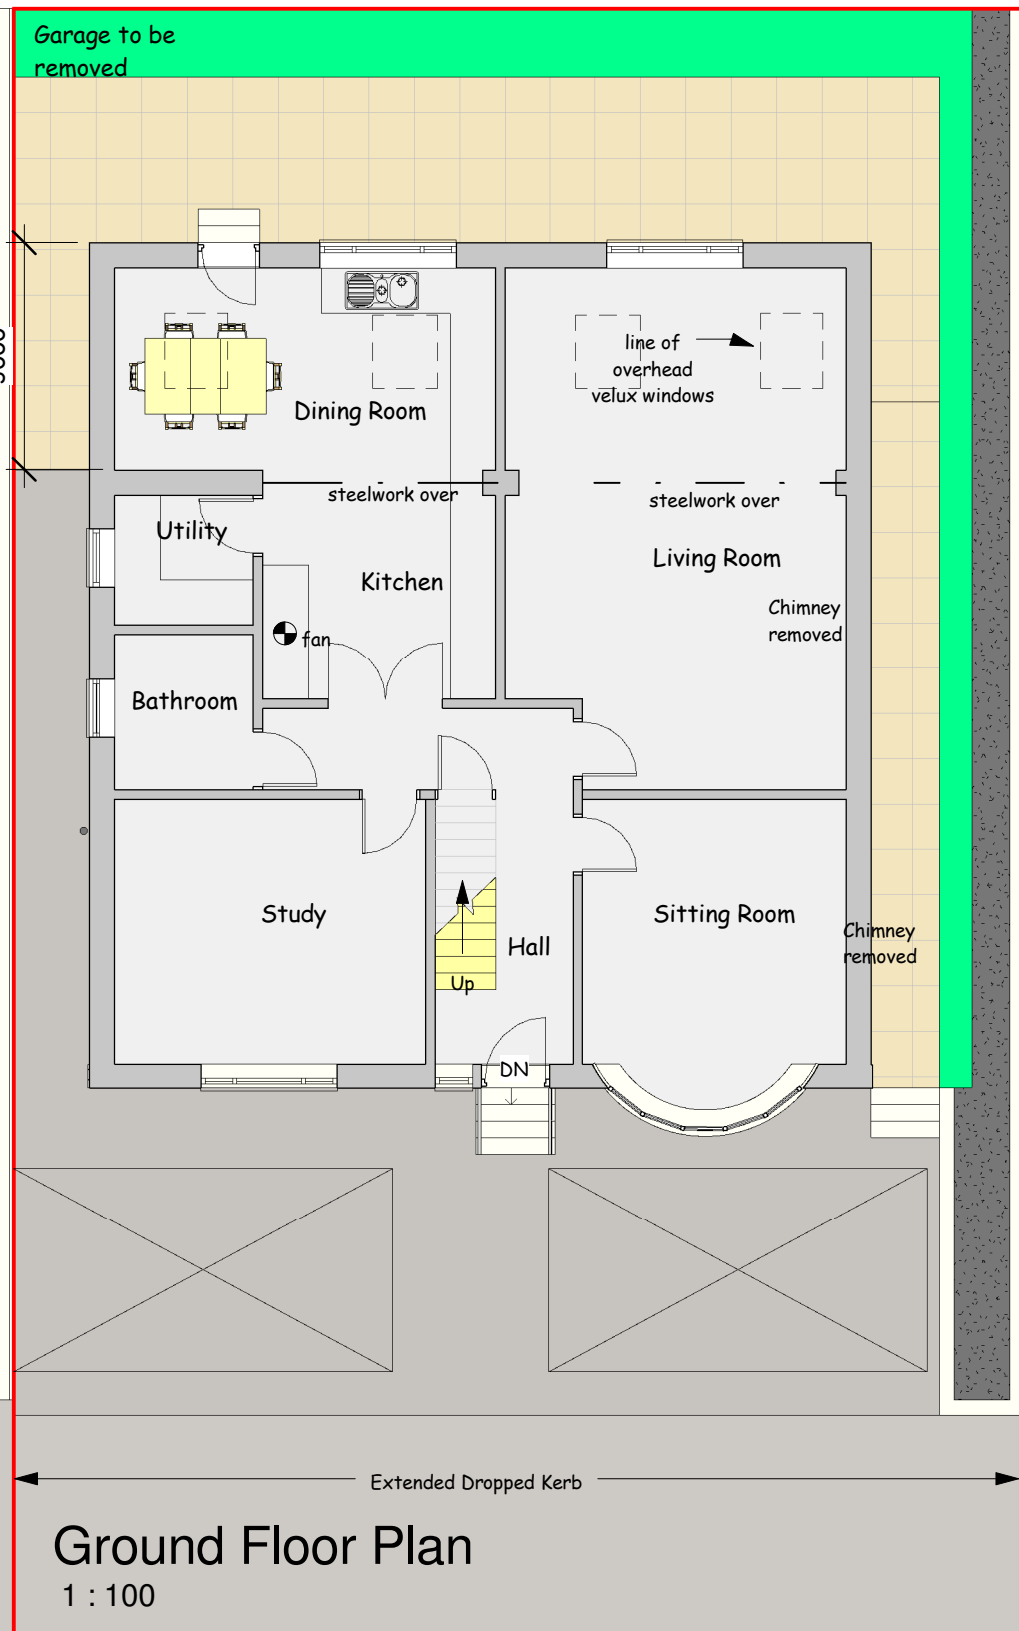

Ground Floor Plan
1 : 100

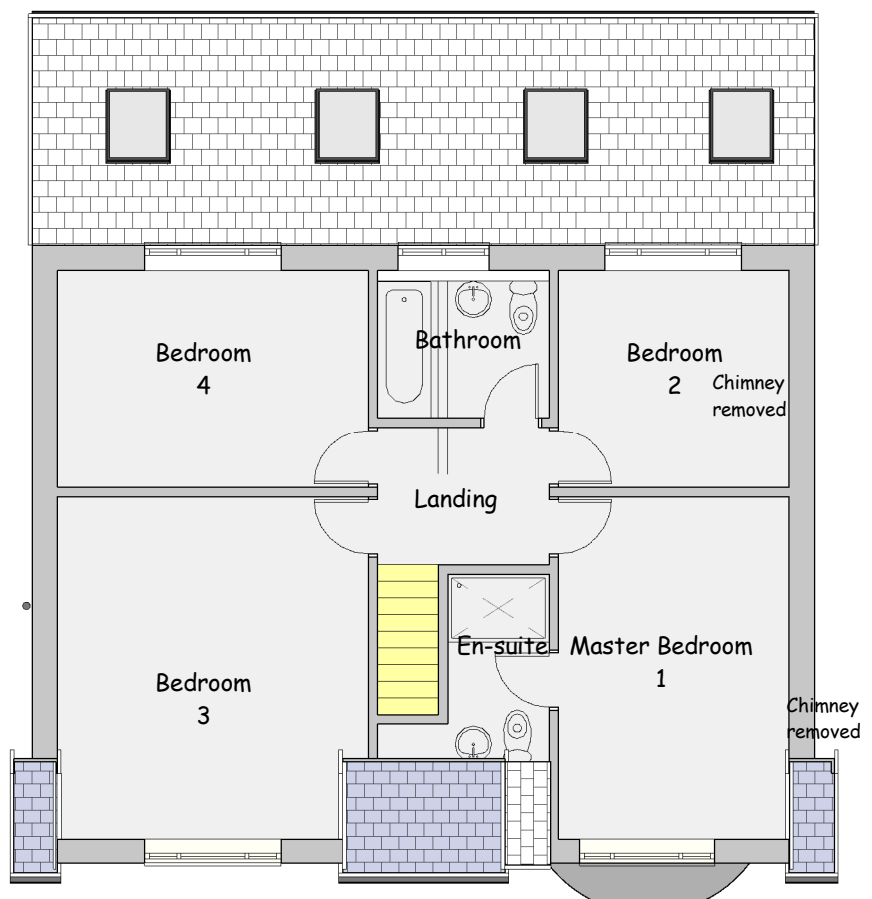

First Floor Plan
1 : 100

 

scale 1 : 100 @ sheet size A1

This drawing is copyright and must not be reproduced without written permission
Do not scale - Use figured dimensions only

PROJECT Proposed Conversion of Bungalow to House and Rear Extension at 12 Ellison Street, Crosland Moor, Huddersfield HD4 5DS

CLIENT Mr A Akhtar

DWG TITLE Plans, Elevations and Views as Existing and Proposed

DWG NO. 2331 - 01

SCALE 1 : 100
1 : 500
1 : 1250

DATE 21/09/2023

DB ARCHITECTS

31 Moor View, Meltham, Holmfirth, HD9 5RT

t:01484 850579 e:david.dbarchitects@virginmedia.com

