


IF IN ANY DOUBT PLEASE ASK THE ARCHITECT FOR CLARIFICATION.
DO NOT SCALE FROM DRAWING. ALL DIMENSIONS TO BE CHECKED ON SITE.
THE COPYRIGHT FOR THESE DRAWINGS REMAINS THE PROPERTY OF THE ARCHITECT. THEY MUST NOT BE REPRODUCED IN ANY WAY WITHOUT THE ARCHITECTS PRIOR WRITTEN CONSENT.

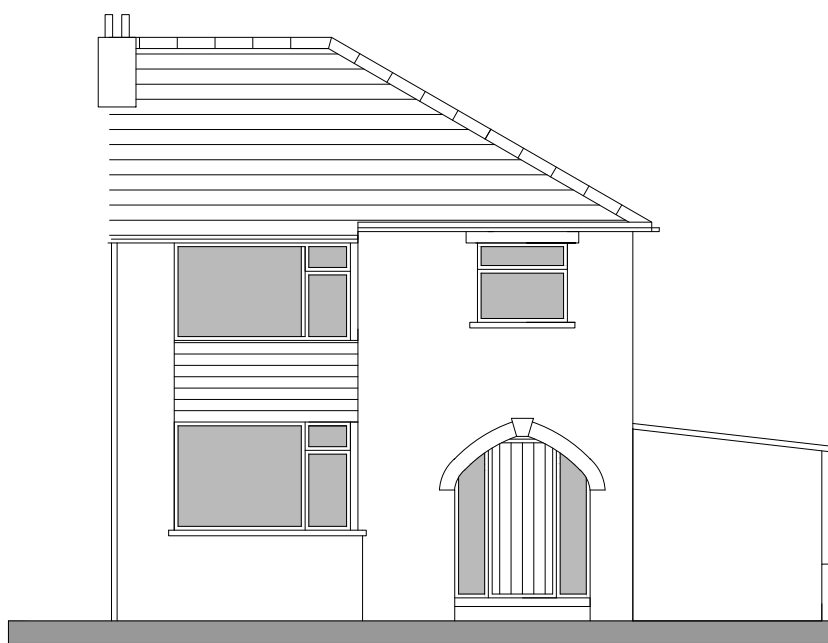


SOUTH ELEVATION




EAST ELEVATION




NORTH ELEVATION

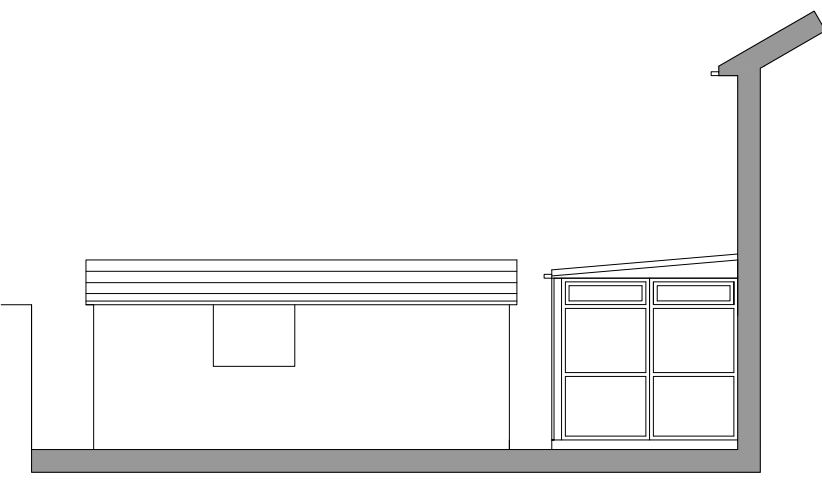


WEST ELEVATION

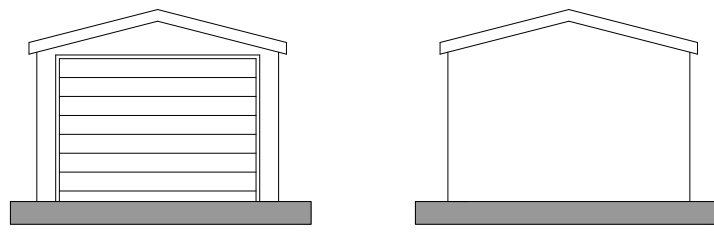


GARAGE SOUTH AND NORTH ELEVATIONS

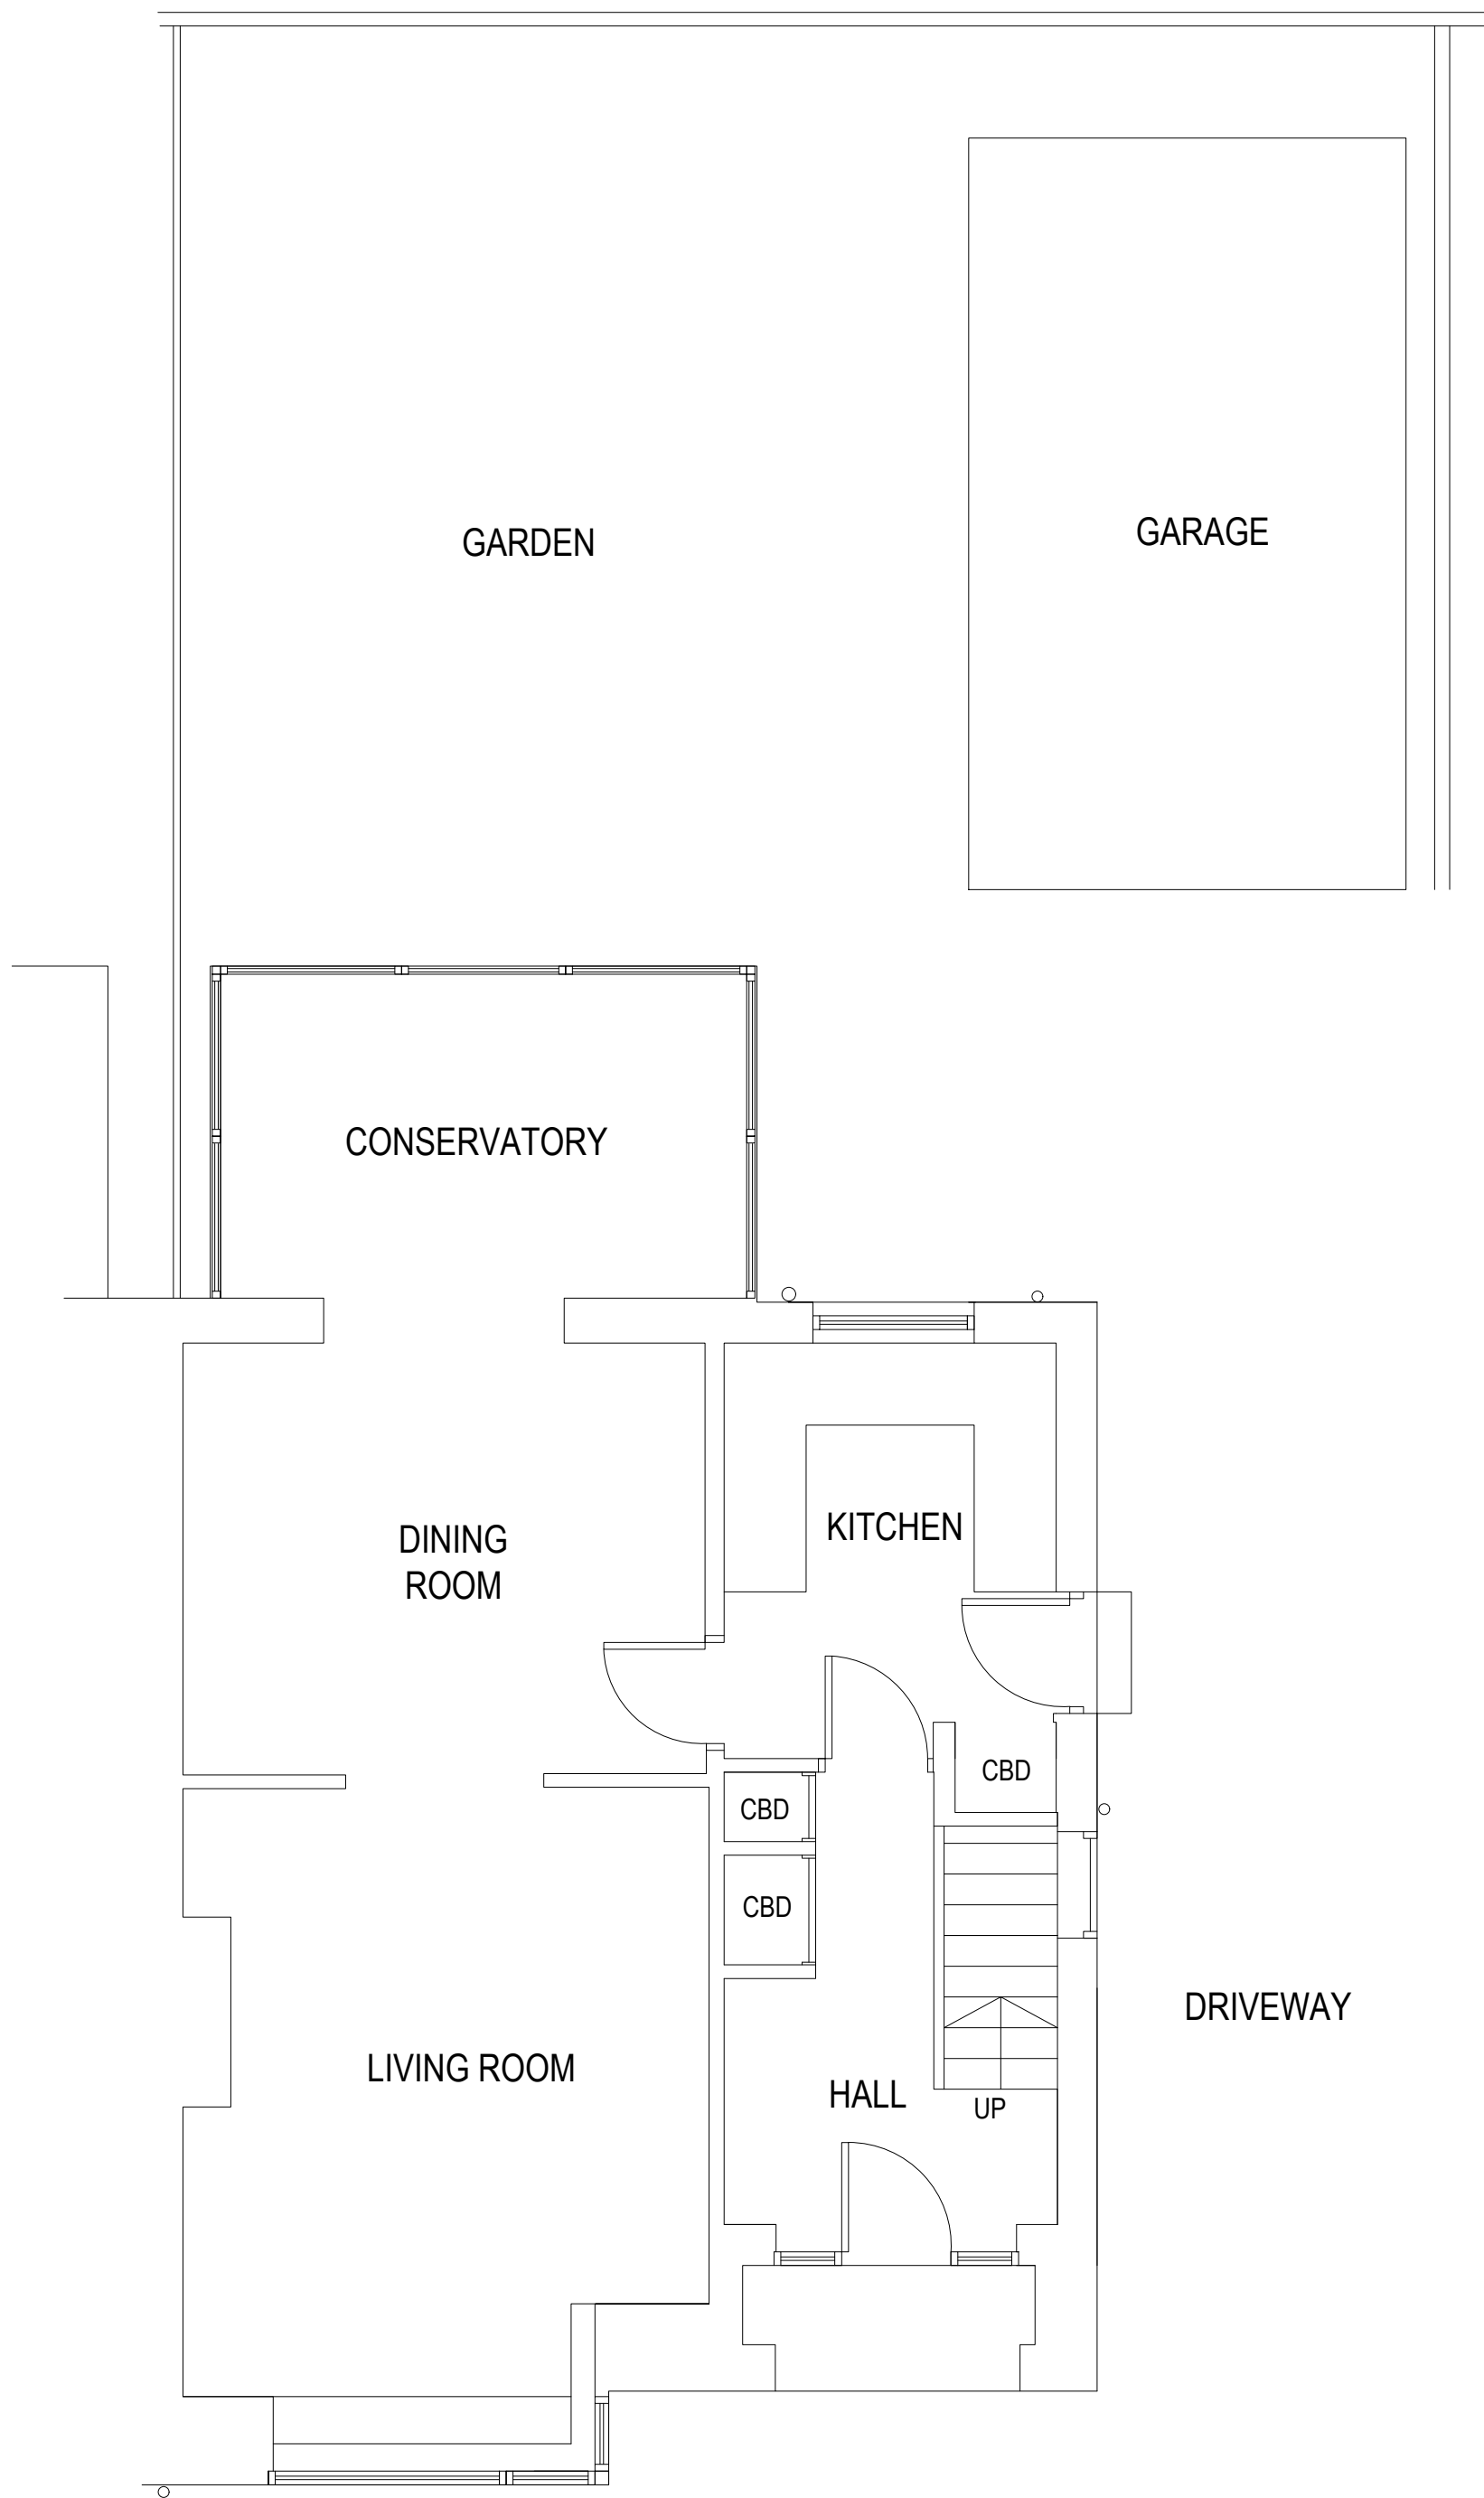

GROUND FLOOR PLAN

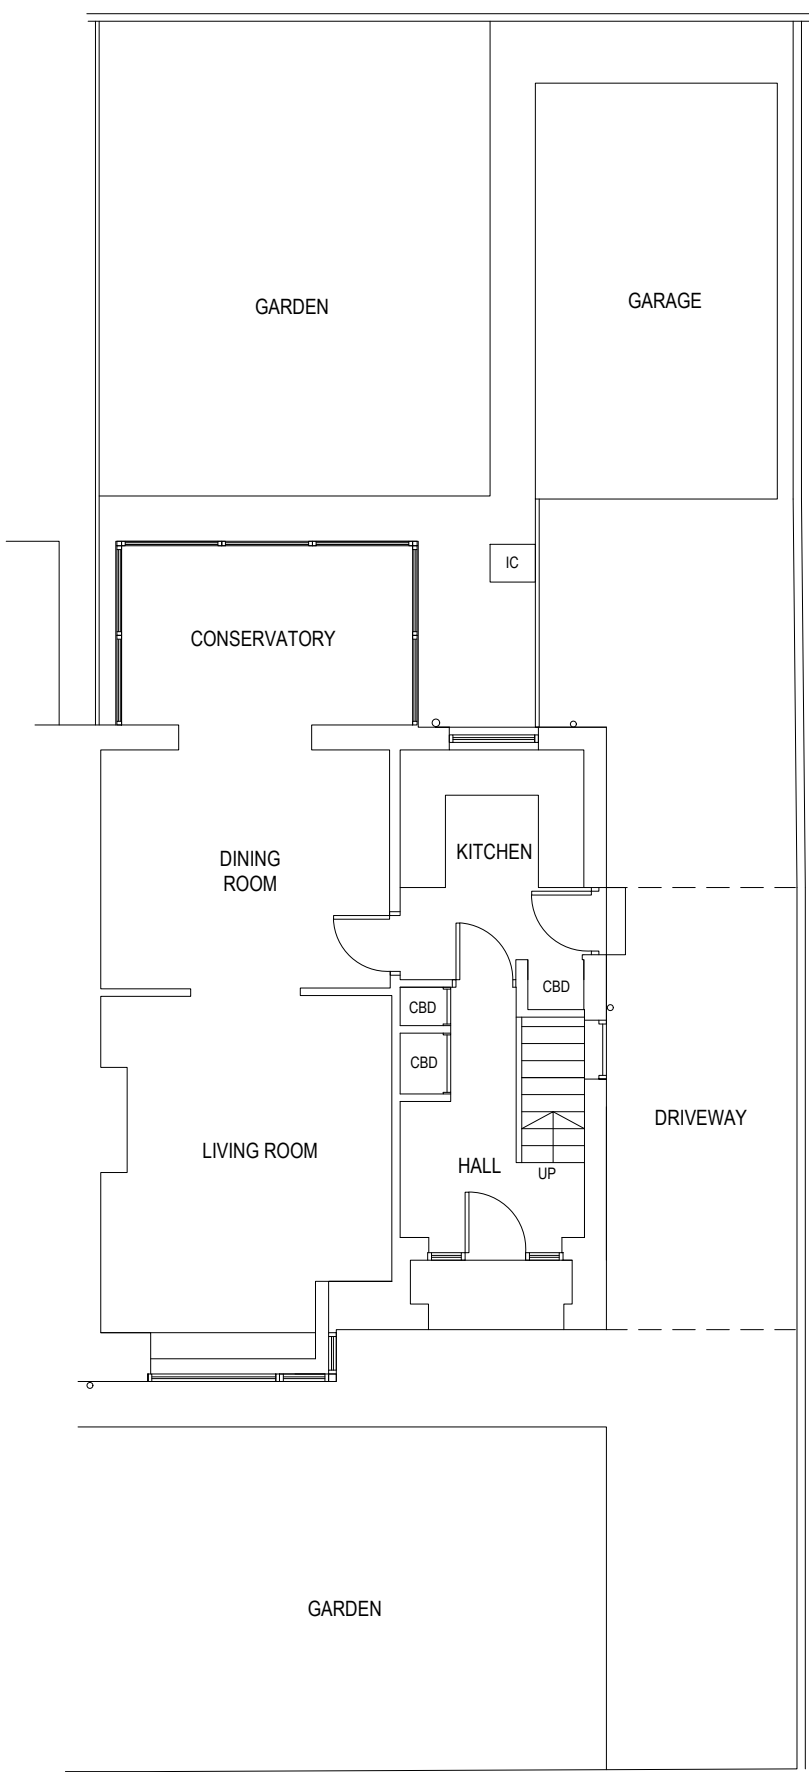

SITE BLOCK PLAN

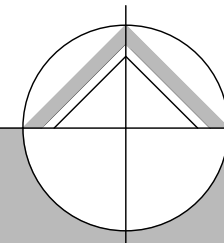

northern design
partnership

Chartered Architects
The Chapel, Millmoor Road,
Meltham, Holmfirth, HD9 5JU

www.northerndesignpartnership.co.uk
Instagram: @northerndesignp
Telephone: (01484) 854848

client	MR & MRS BROOK		
project	PROPOSED EXTENSION TO 26 WYVERNE ROAD GOLCAR HUDDERSFIELD HD7 4BY		
drawing	EXISTING PLANS AND ELEVATIONS		
revision	notes	date	drawn
*	*	*	*
scale :	1:50 AND 1:100 AT A1	06.23	MG
project no.	drawing no.	revision	
2145	01	-	