



SOUTH WEST ELEVATION - 1:100
LEA DRIVE




SOUTH EAST ELEVATION - 1:100




NORTH EAST ELEVATION - 1:100



NORTH WEST ELEVATION - 1:100

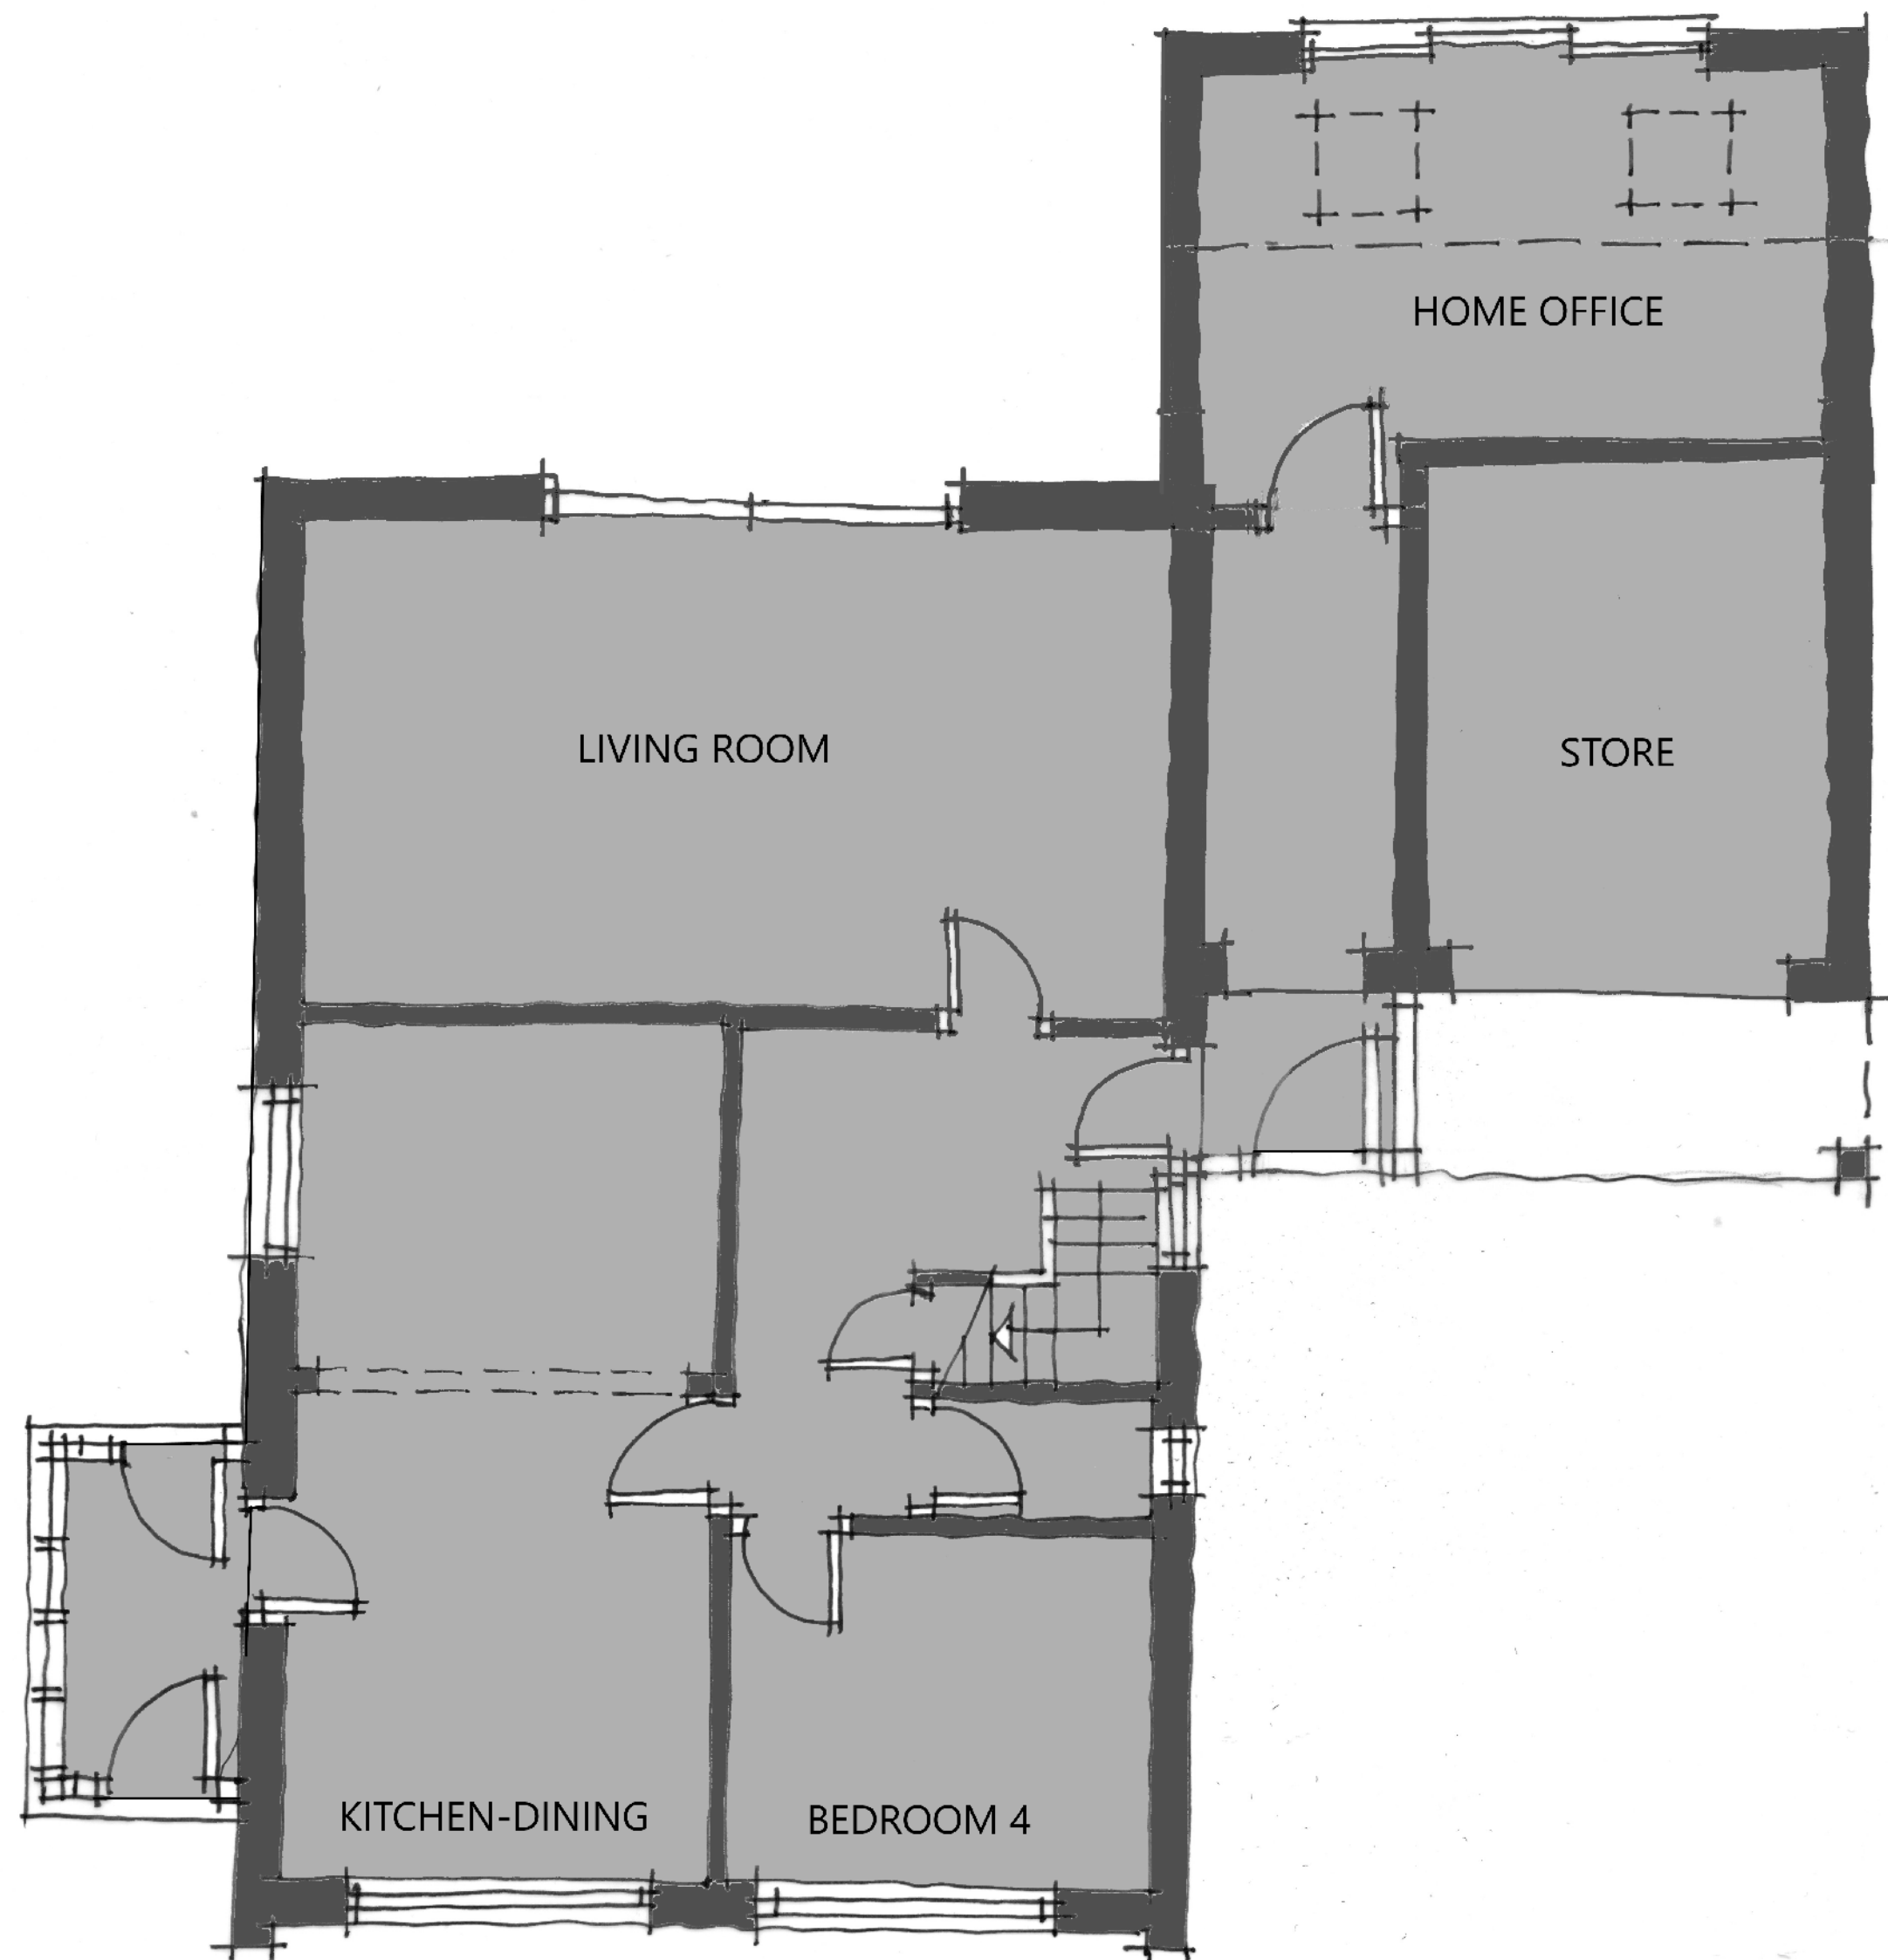




GROUND FLOOR PLAN - 1:50

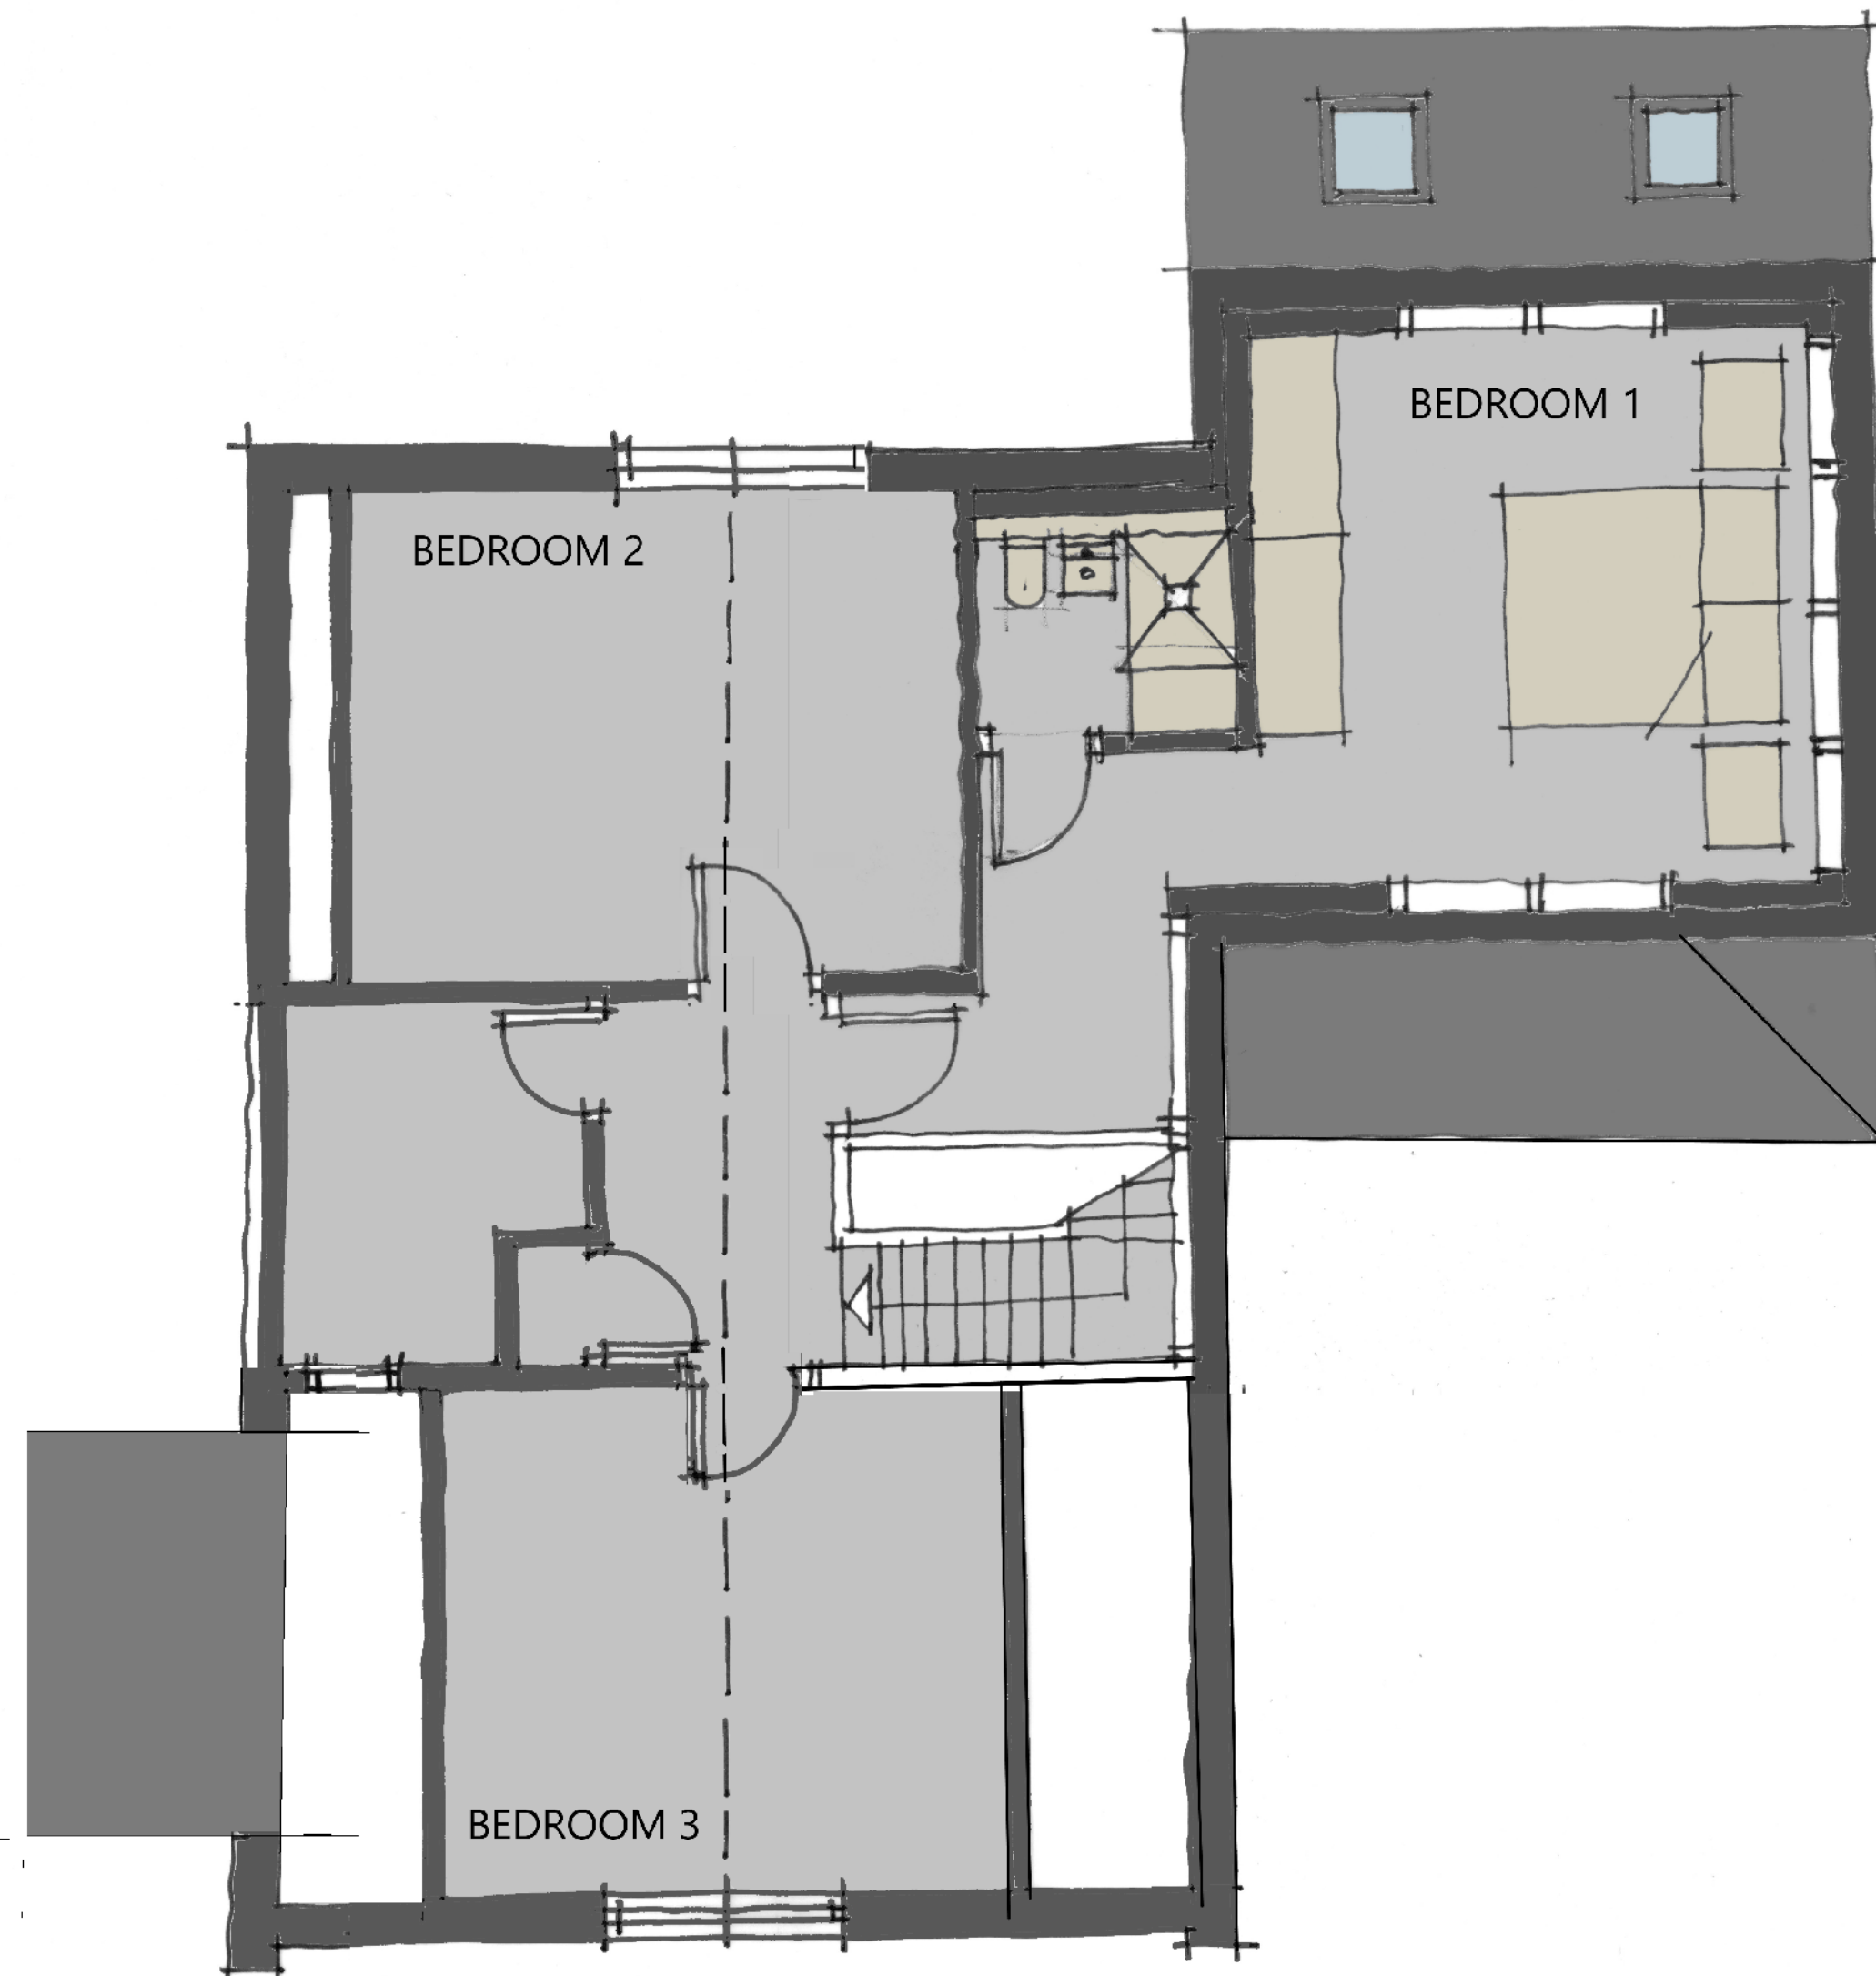

FIRST FLOOR PLAN - 1:50



BLOCK PLAN - 1:200

   

CLIENT
REBECCA WEATHERILL

PROJECT
6 LEA DRIVE, SHEPLEY

DRAWING TITLE
GA DRAWING - PROPOSED

JOB NO	DRG NO	REV	SCALE @ A1	DATE
WHPR 23-0049	03	B	AS	03 11 23

This drawing is the property and copyright of WHP Residential Ltd, Shepley, Huddersfield
tel: 01484 602377, fax: 01484 602322, email: enquiries@walthorncroft.co.uk
and must not be amended or reproduced without written consent.
Do not scale. Use only figured dimensions, and report any anomalies.