



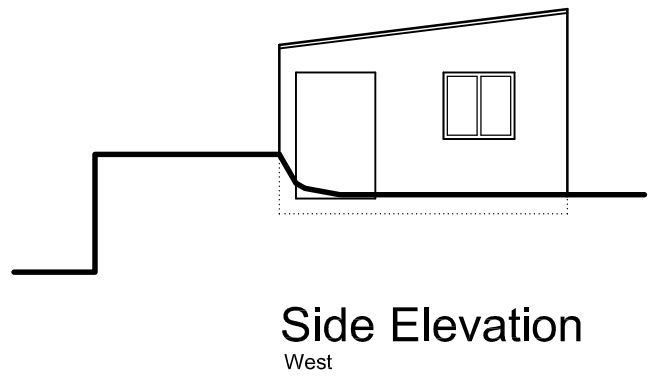


Side Elevation

West

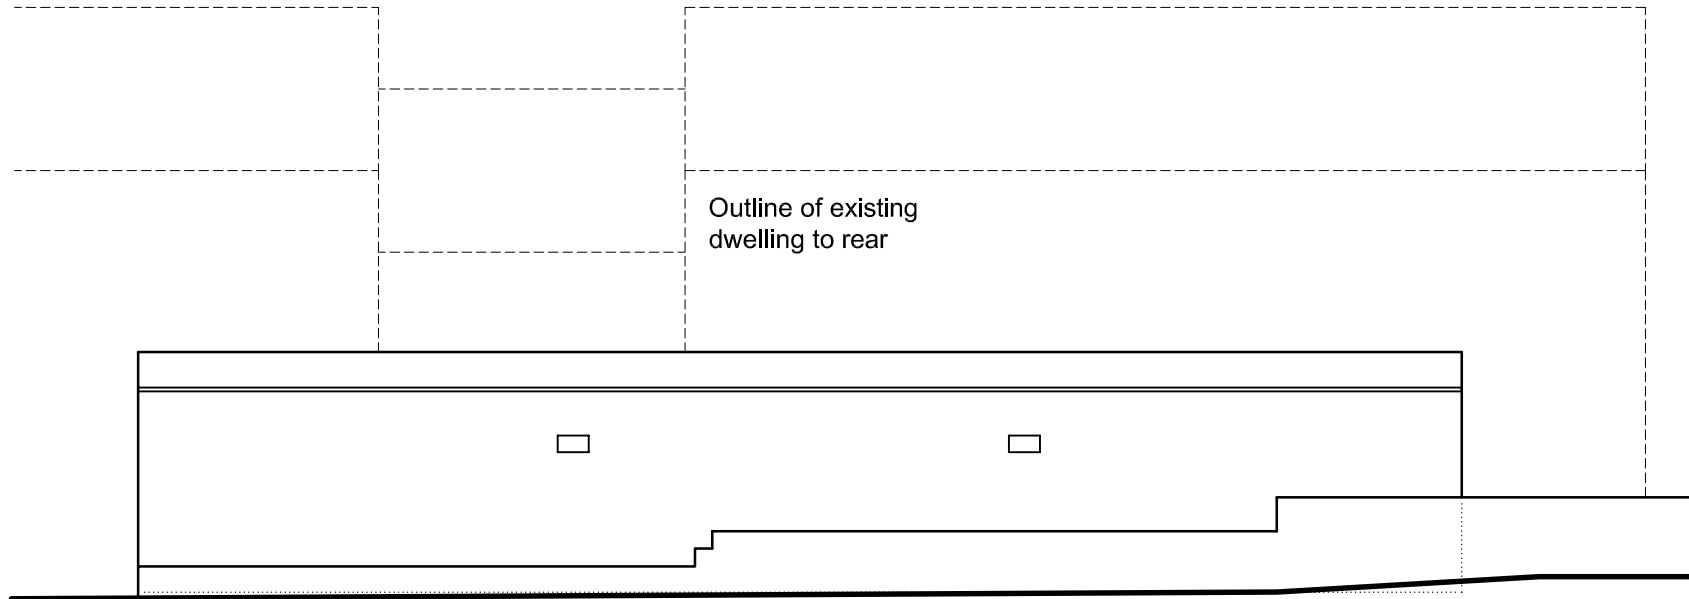



Rear Elevation

North

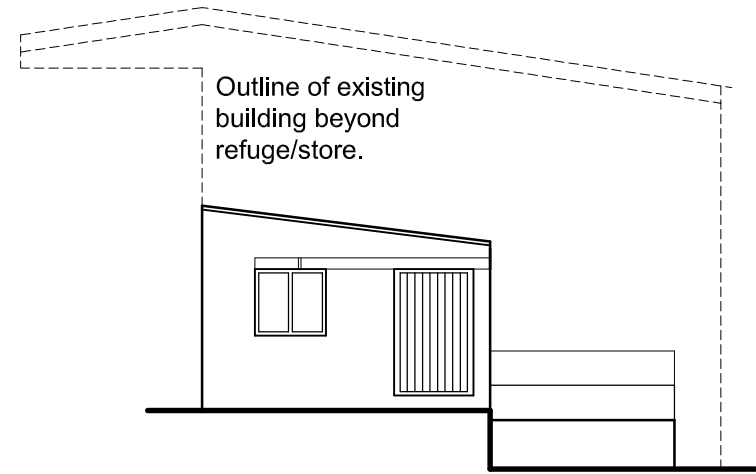


Side Elevation

East

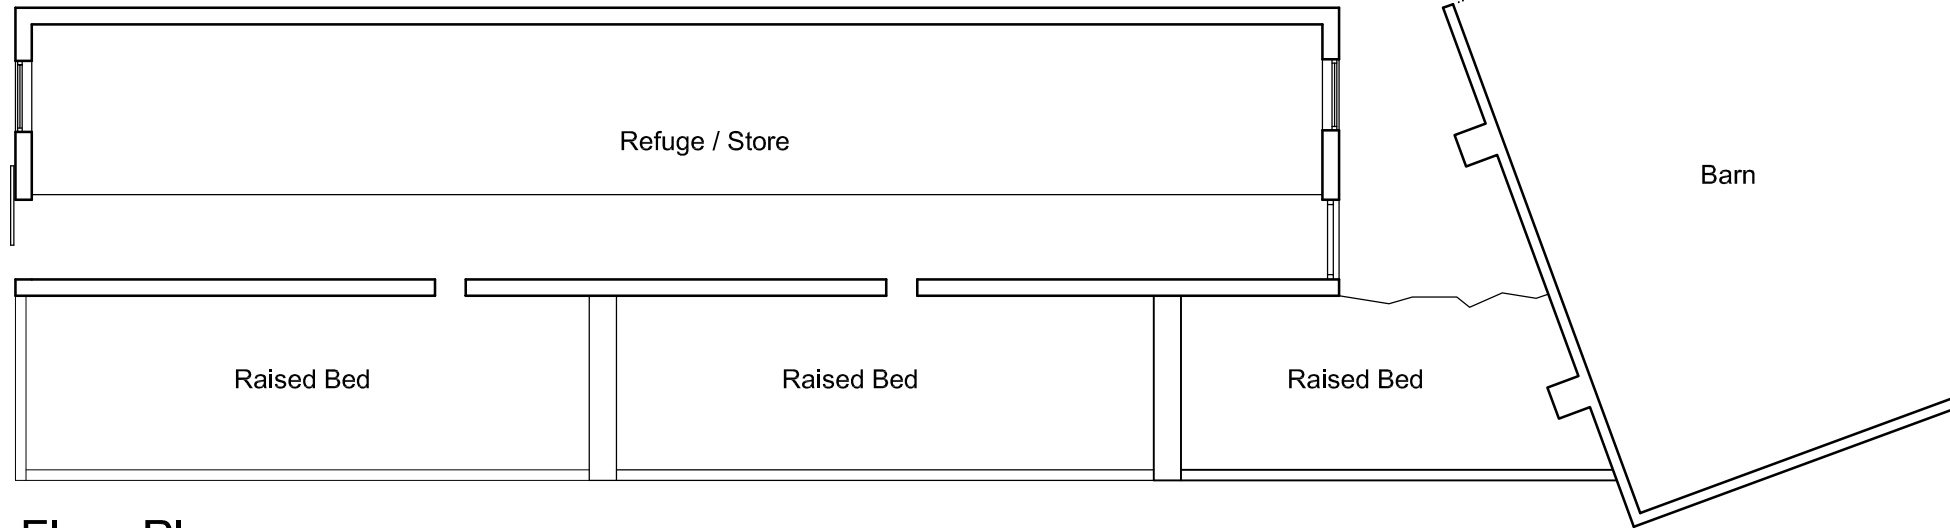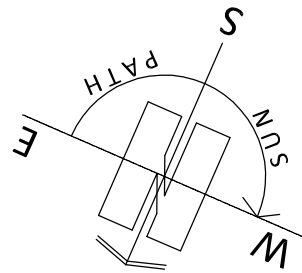


Floor Plan

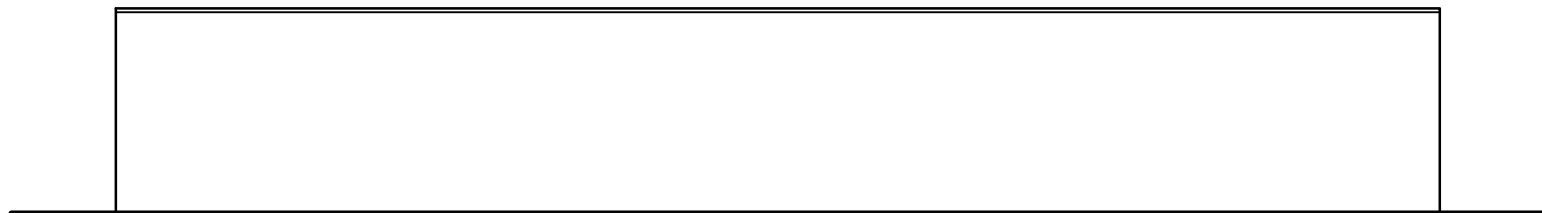


Front Elevation

South

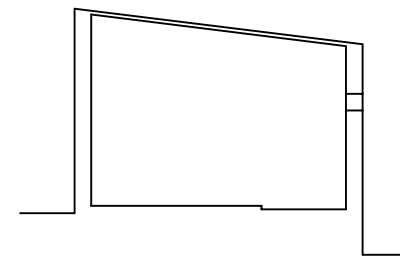

Section A-A

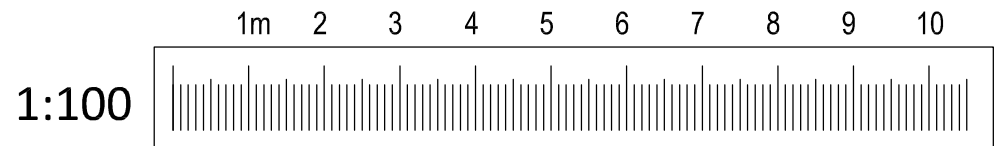

ARCHITECTURE | PLANNING | DESIGN

Malkin Farm

Brow Lane

Holmfirth

HD9 2RJ

07946872499

paul@paulmatthewsarchitectural.co.uk

www.paulmatthewsarchitectural.co.uk

Company Registration Number: 09898149 – Company
Registered in England and Wales

Project

Removal of Domestic Outbuilding, Formation of
Turning Area and Erection of Oak Framed Car Port
at Knowle Top Farm, Meltham Road, Meltham,
Holmfirth HD9 4DT.

Client

Mr & Mrs N Dransfield

Drawing Title/Issue

General Arrangement as Existing

scale	date	sheet size	dwg. no.
1:100	08/2023	A2	23/916/03