





Proposed Partial North Facing
Front Elevation
Scale 1:100

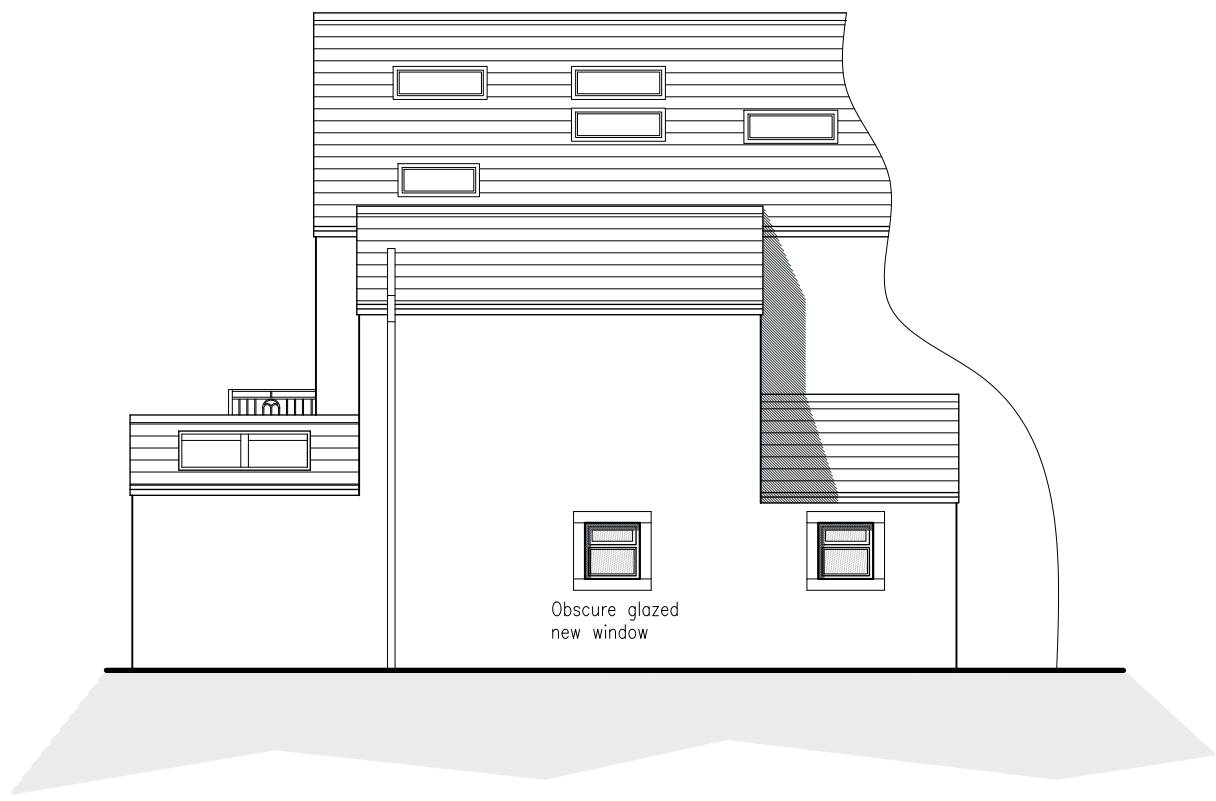


Proposed Partial West Facing
Side Elevation
Scale 1:100

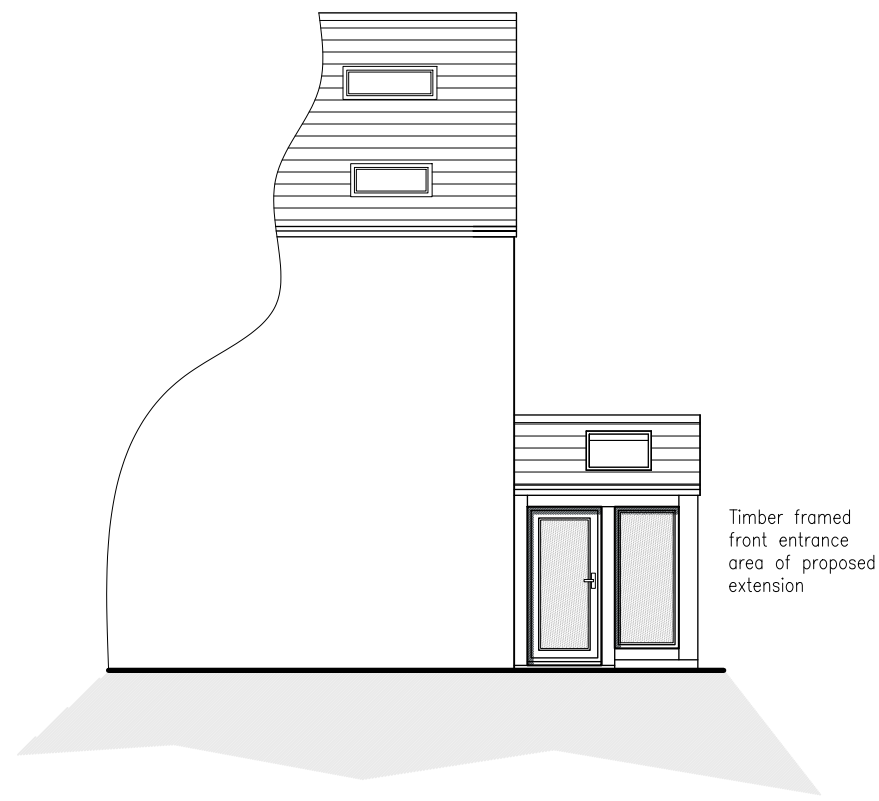


Proposed Partial East Facing
Side Elevation
Scale 1:100

- NOTES**
1. No dimensions to be scaled.
IF IN DOUBT ASK.
 2. All dimensions must be checked and verified on site by the Contractor prior to the commencement of works and Hinchliffe Architecture & Design Ltd. to be notified of any discrepancies.
 3. The copyright of these drawings remains the property of Hinchliffe Architecture & Design Ltd. They must not be reproduced in any way without prior written consent from the originator (Hinchliffe Architecture & Design Ltd.)

- PROPOSED MATERIALS**
- MASONRY – COURSED NATURAL STONE
 - ROOF TILES – ARTSTONE TILES
 - DOORS – STAINED TIMBER
 - WINDOWS – STAINED TIMBER
 - RAINWATER GOODS – BLACK PVCu
 - SOFFIT's & FASCIA's – STAINED TIMBER

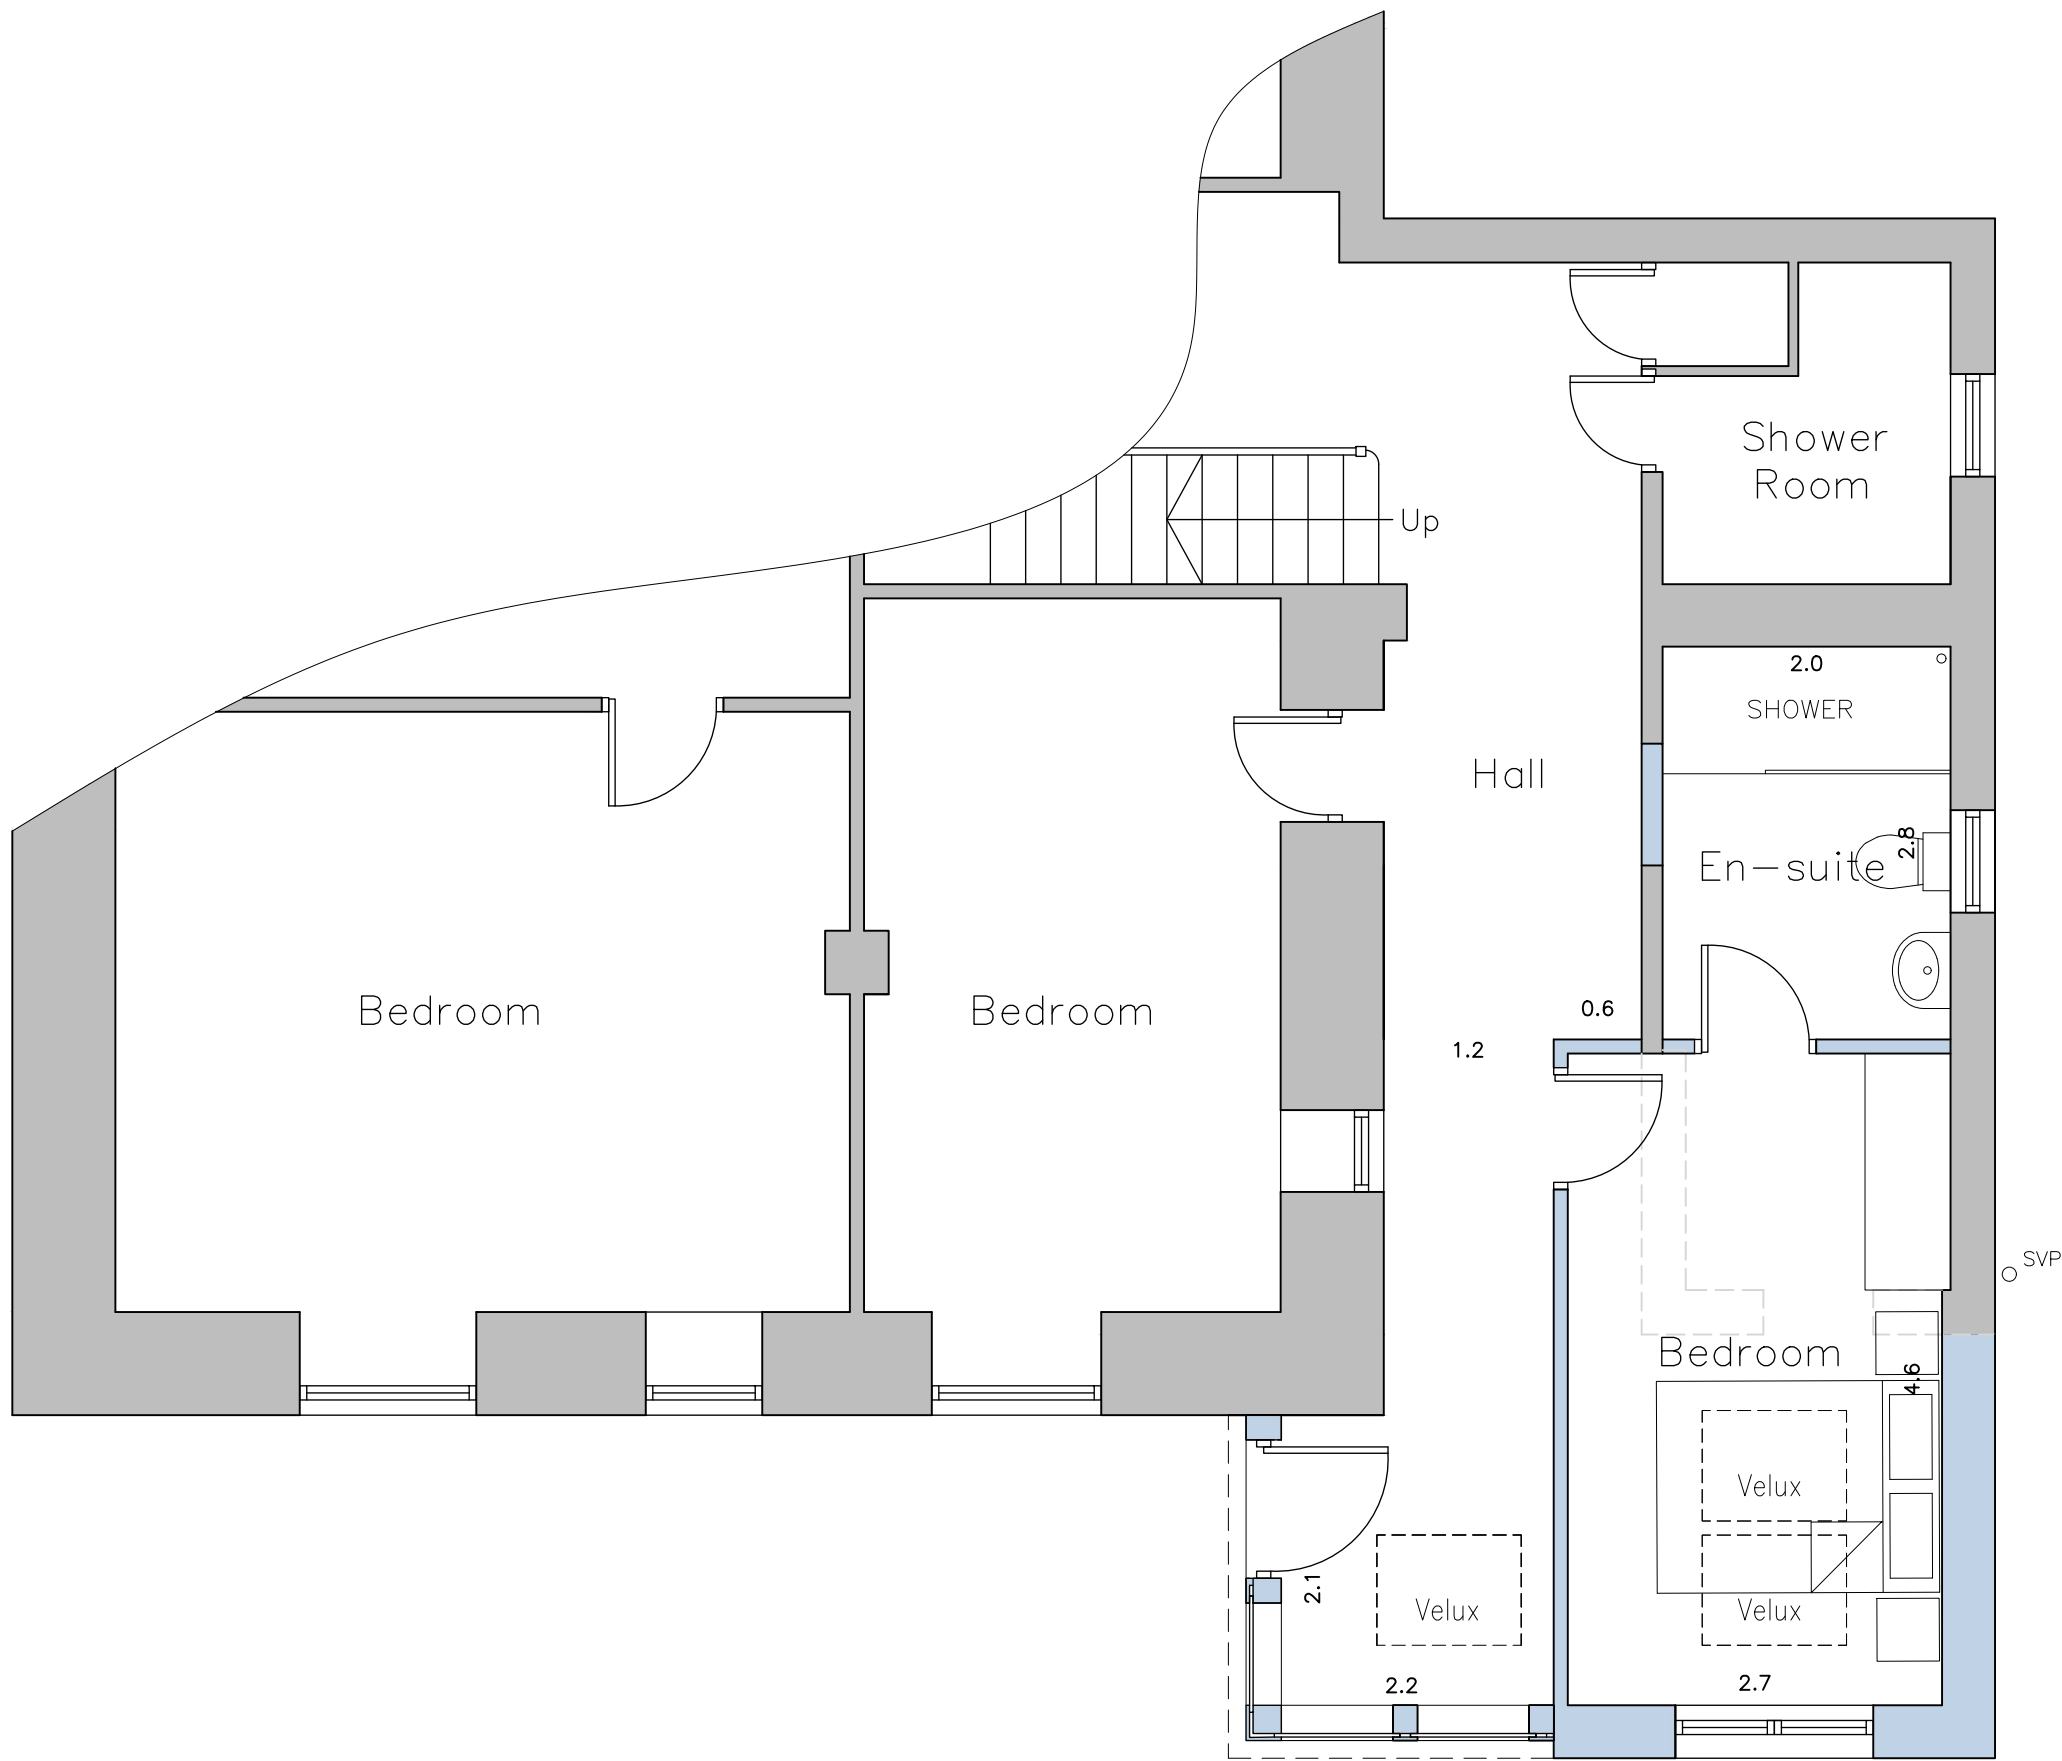

Proposed Partial Ground Floor Layout
Scale 1:50

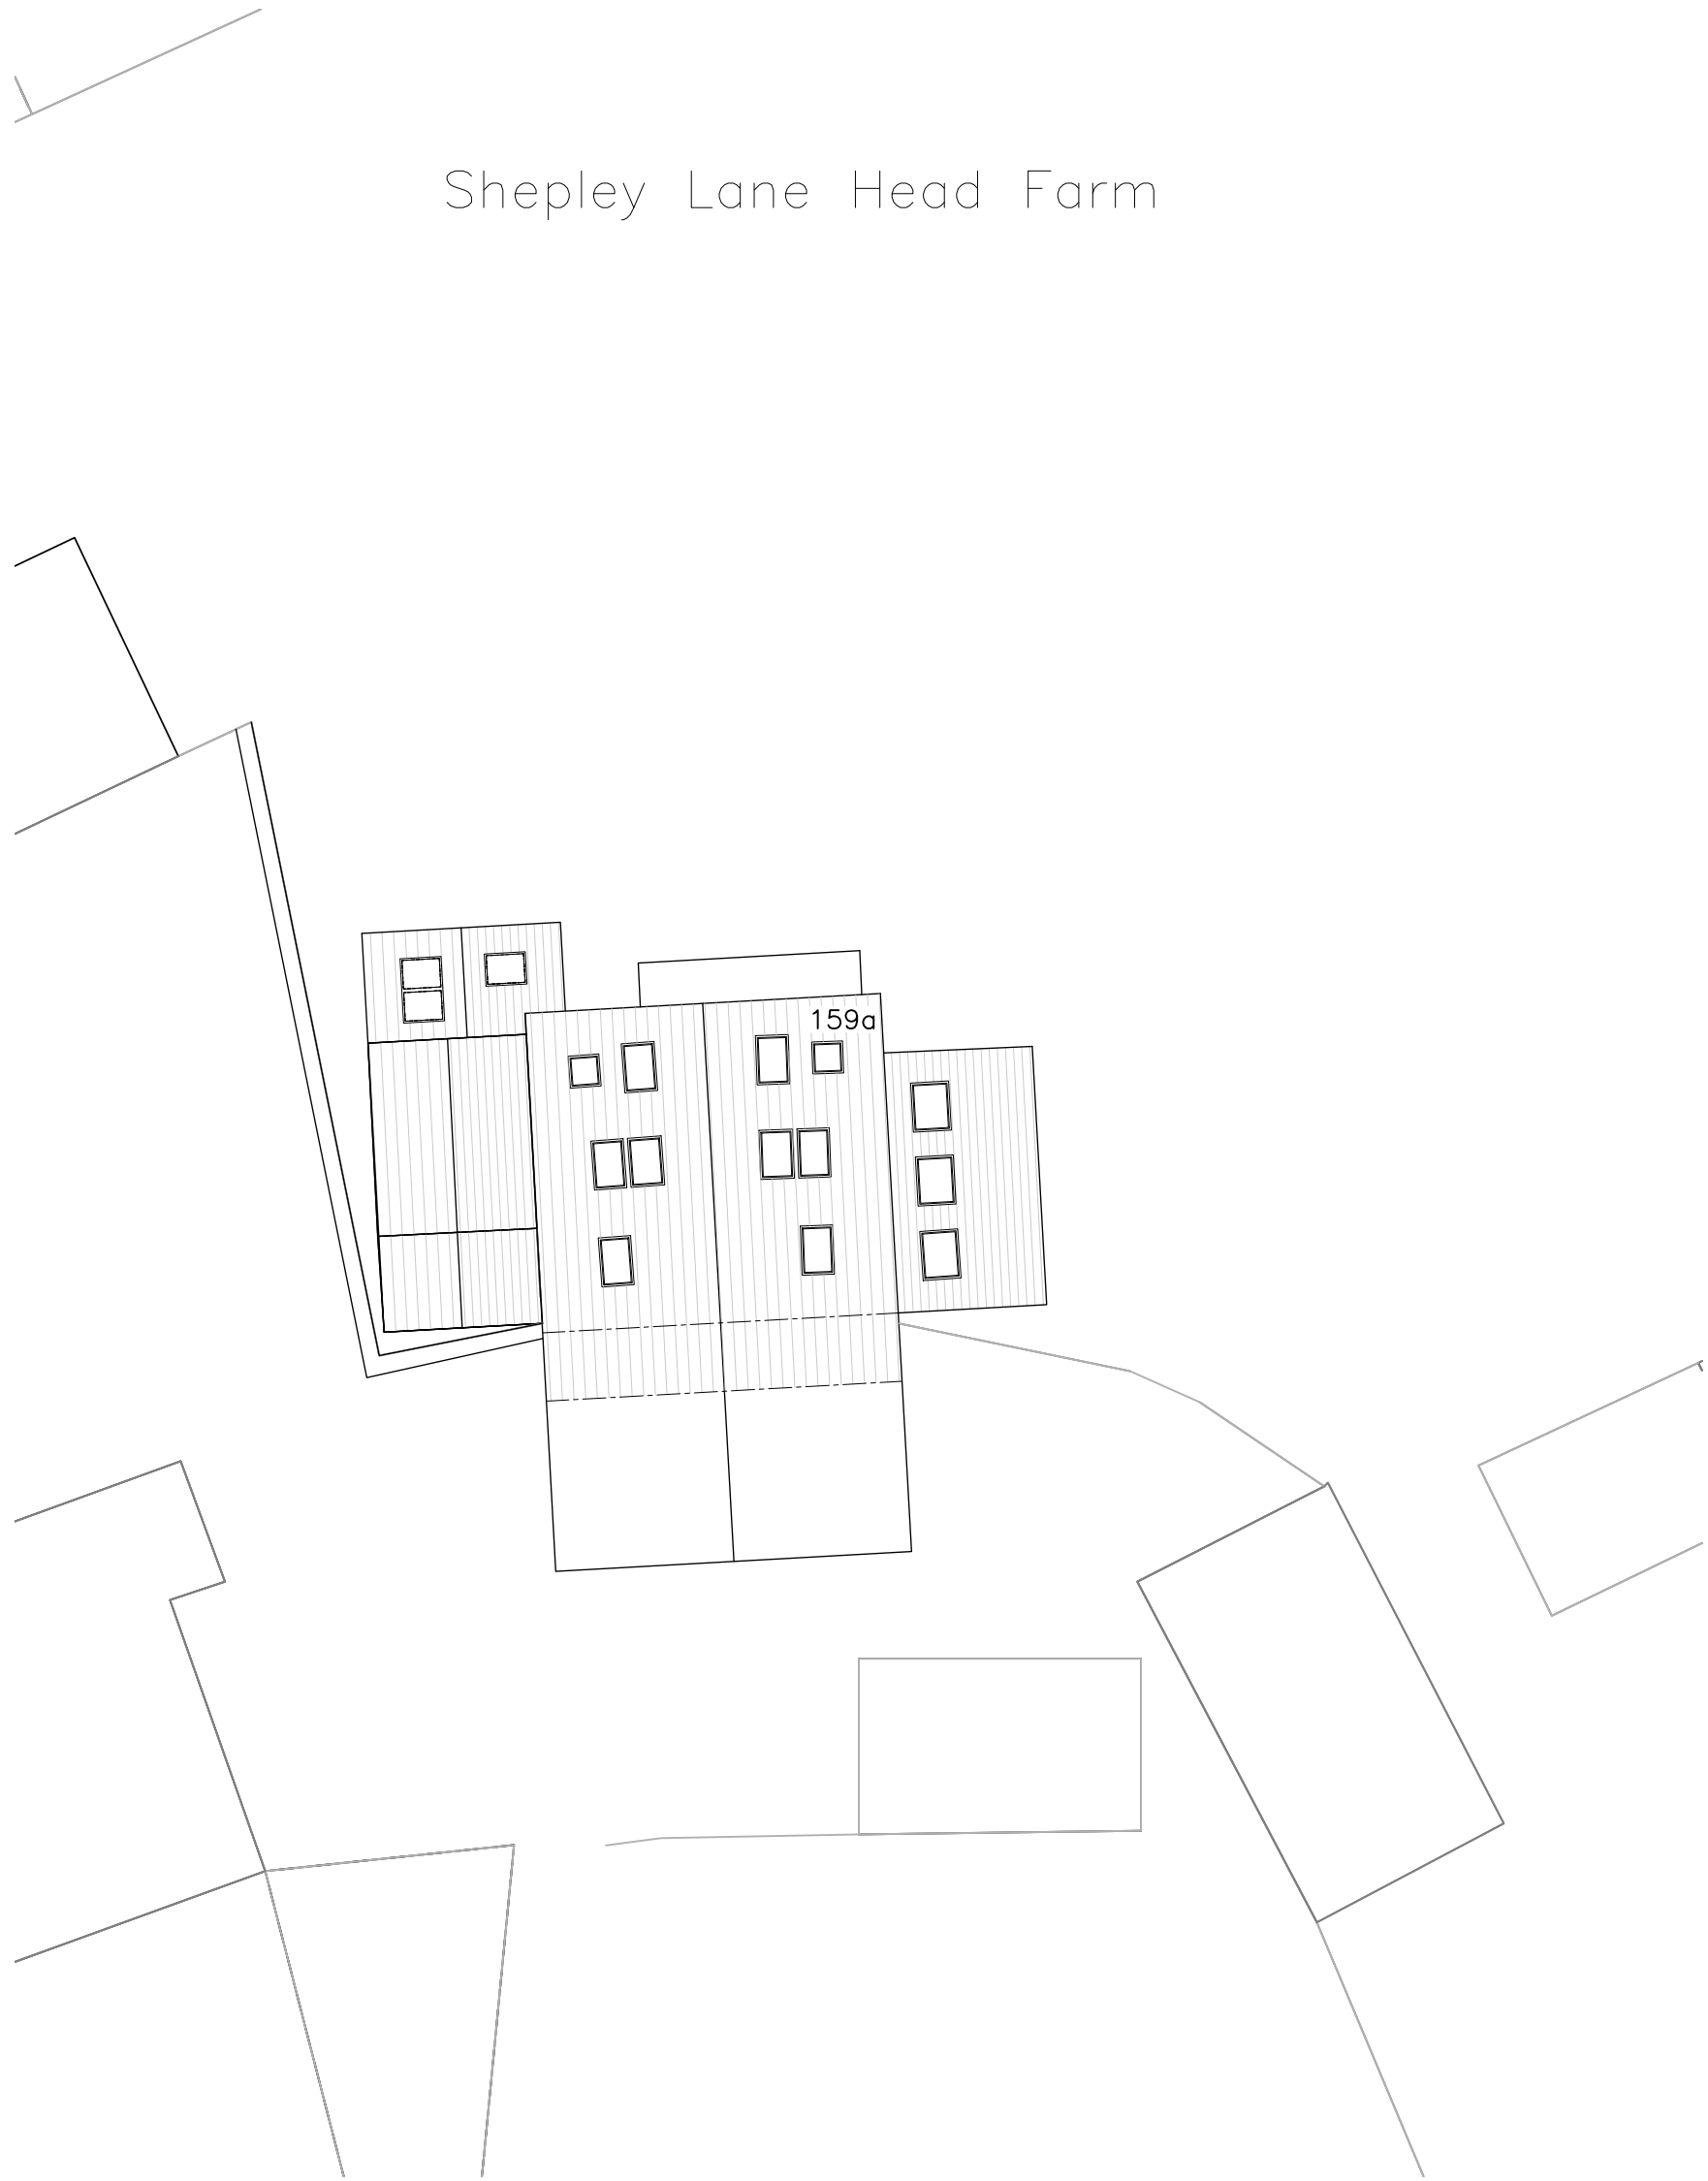

Proposed Site Layout
Scale 1:200

A	24.10.2023	Window amended.
Rev.	Date	Description
Status		
PLANNING		
hinchliffe architecture & design Hinchliffe A&D 24 Carr View Road Heptonstall Huddersfield West Yorkshire HD9 1HX 01921 907 142 01484 520 764 info@hinch-architecture.co.uk www.hinch-architecture.co.uk		
Client		
MR & MRS FLOOKS		
Project		
159A LANE HEAD ROAD SHEPLEY, HUDDERSFIELD HD8 8BW		
Drawing Title		
PROPOSED FLOOR PLANS, ELEVATIONS & SITE LAYOUT		
Scale (at A1)		Date
AS SHOWN		OCT 2023
Drg. no.		Rev.
191-23-PL03		A