




Proposed Front Elevation

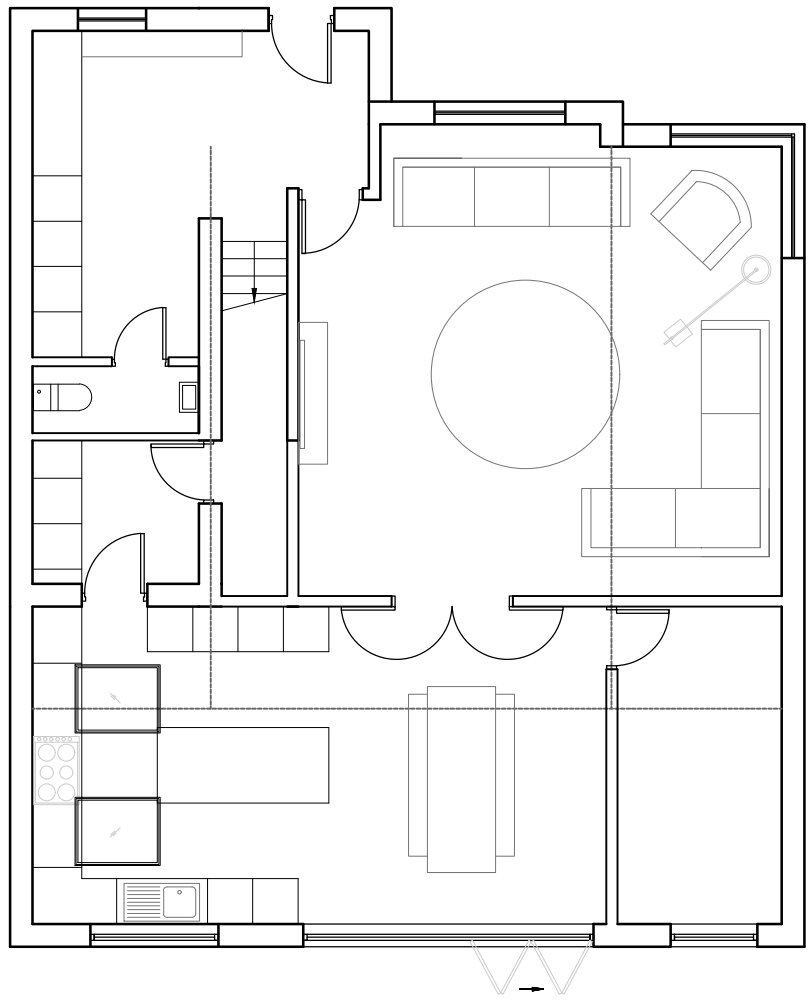


Proposed Ground Floor Plan

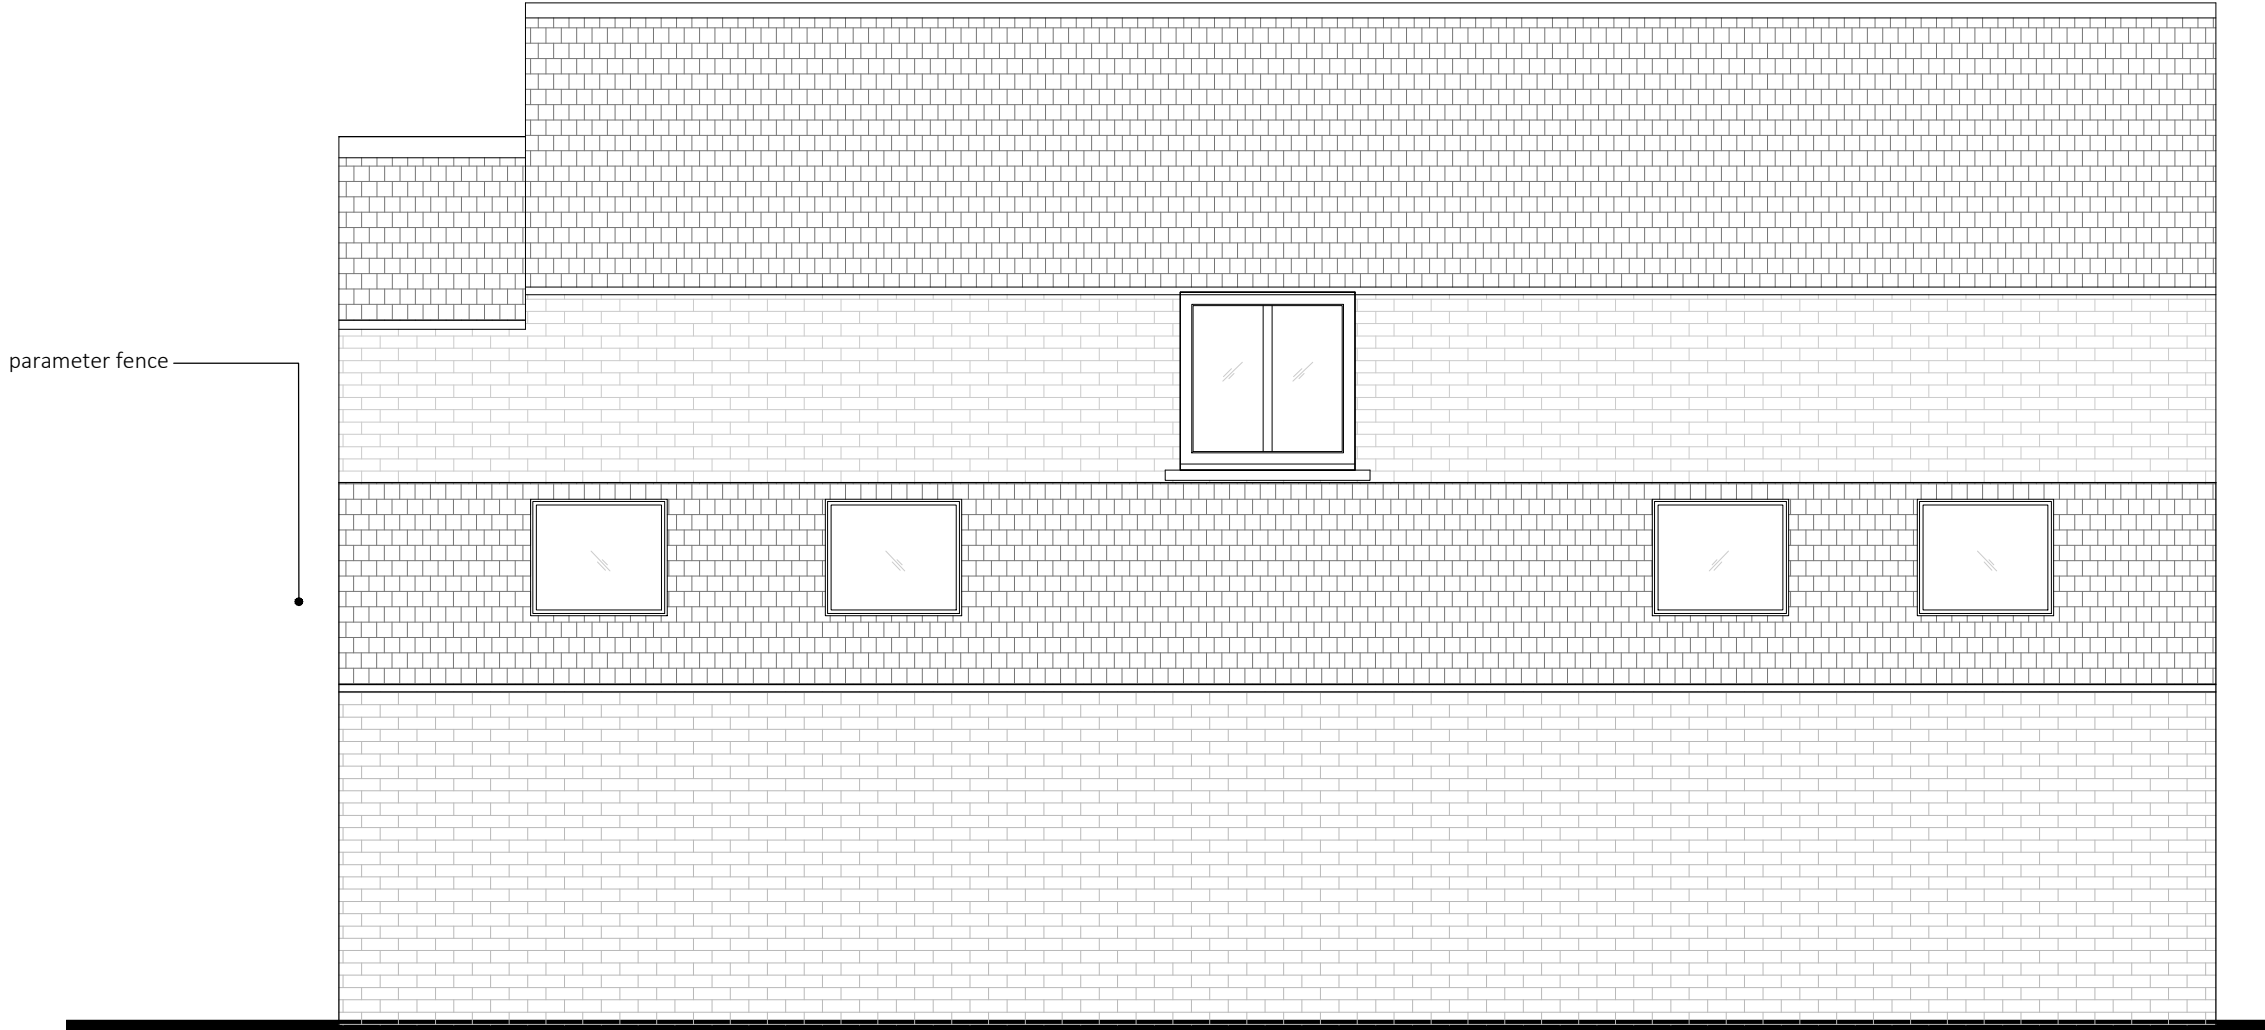


Proposed Side Elevation

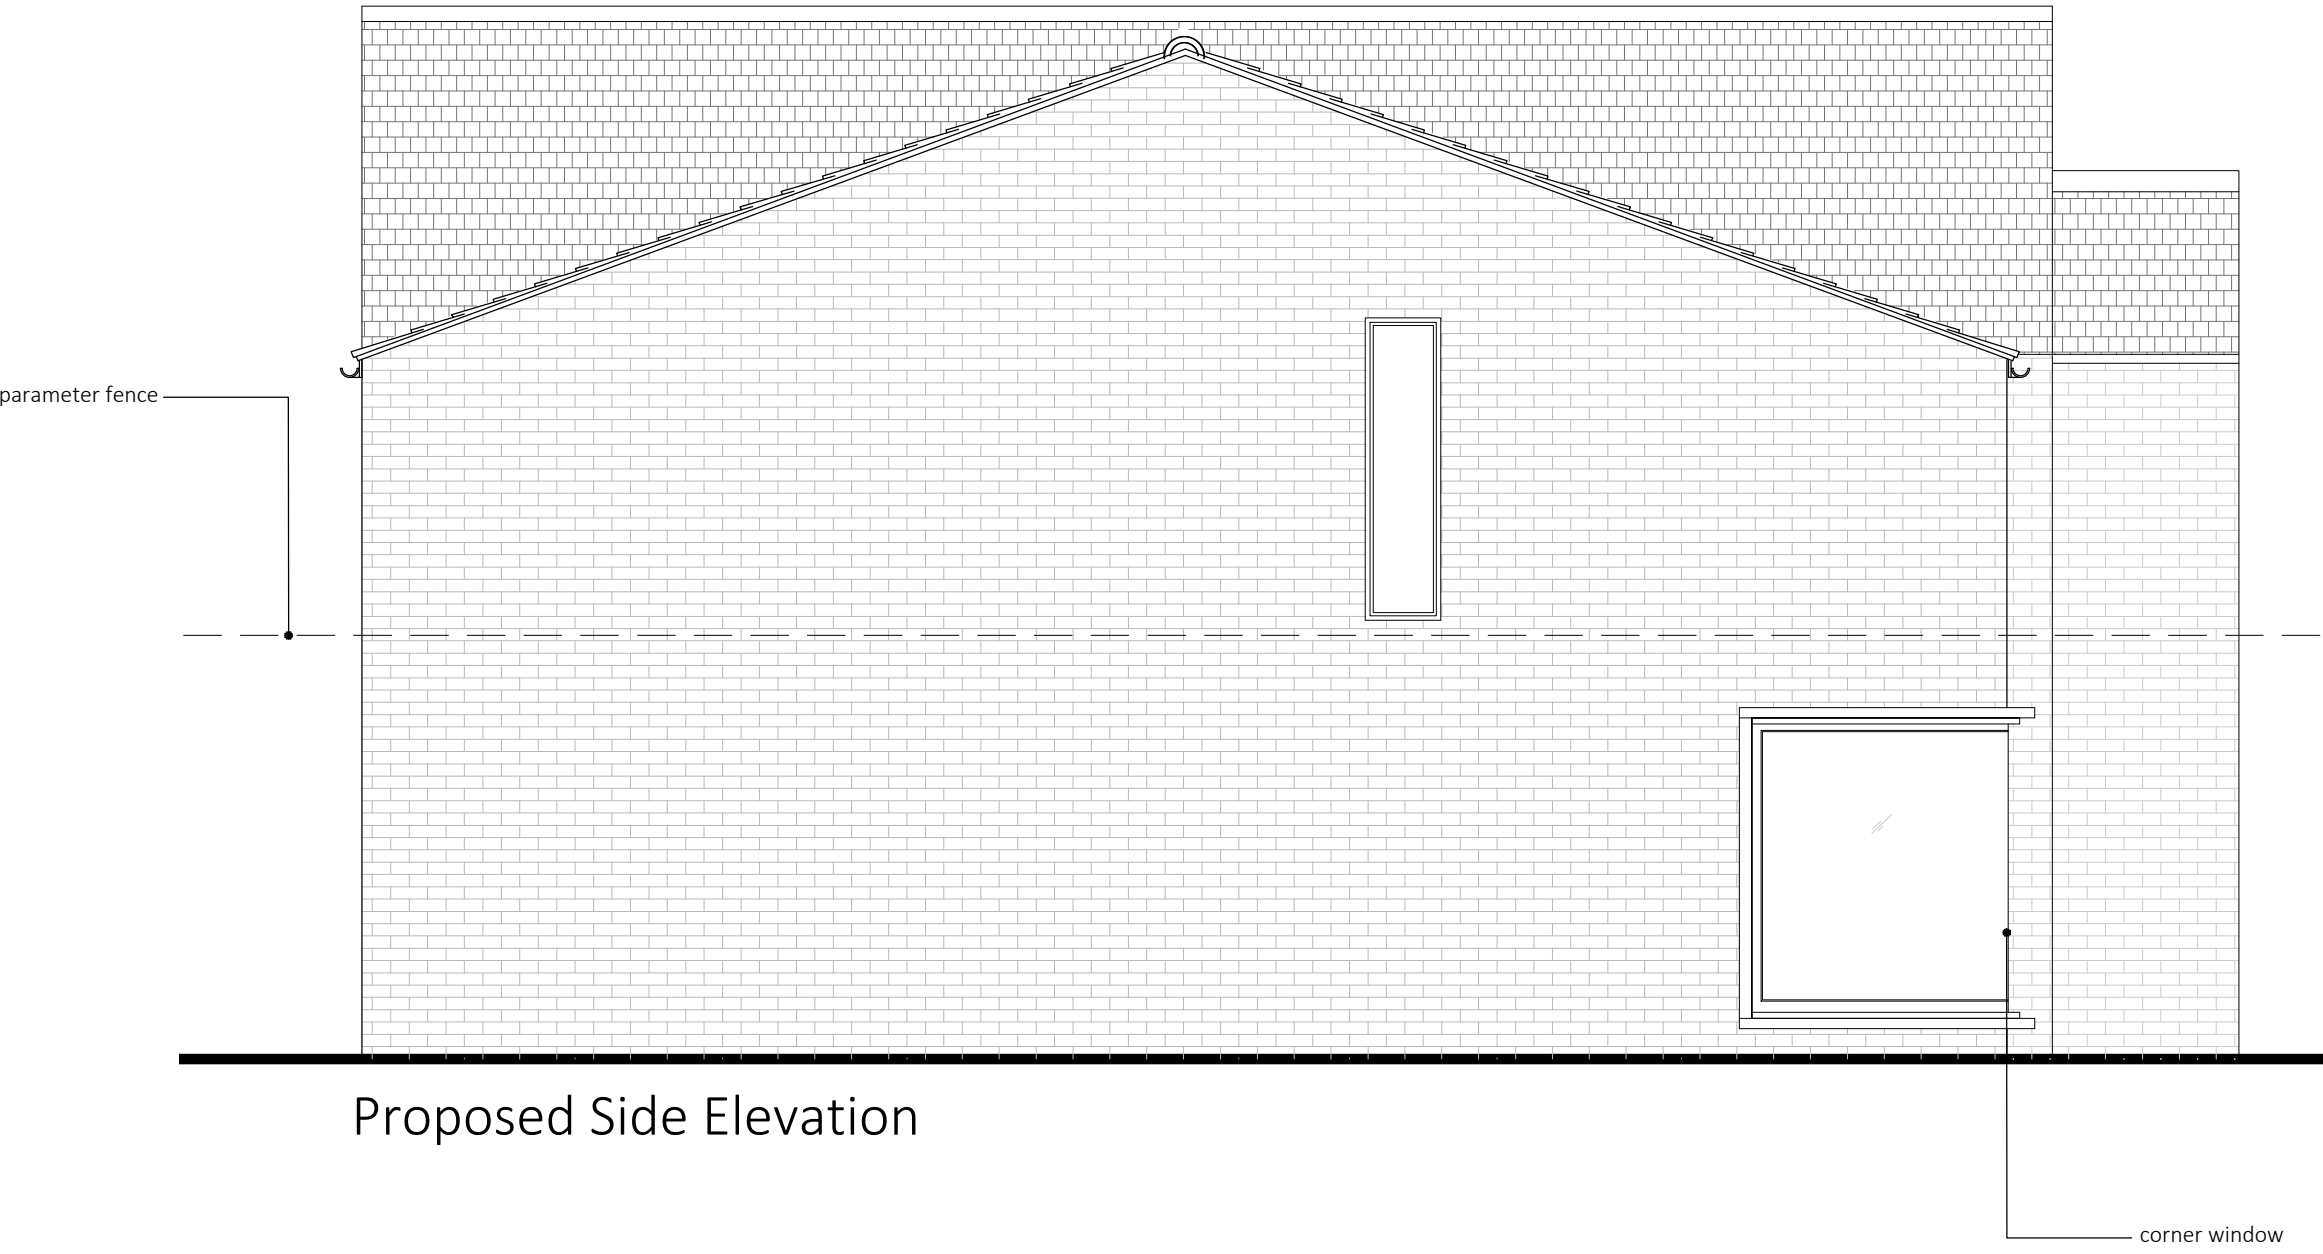


Proposed Side Elevation

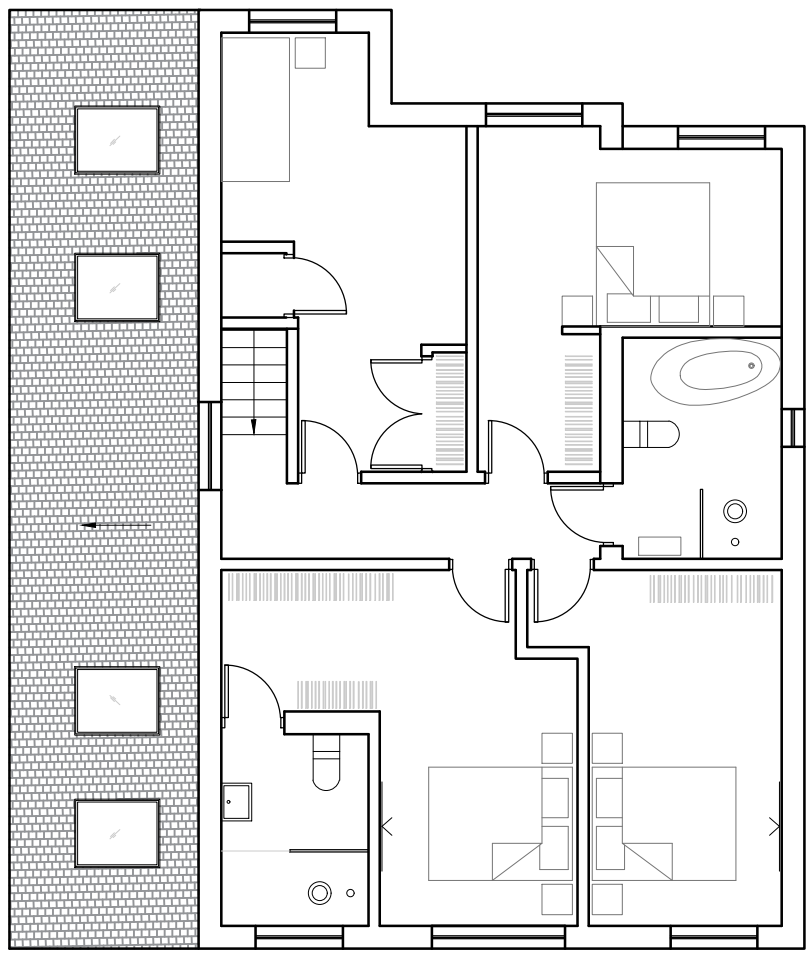

Proposed First Floor Plan

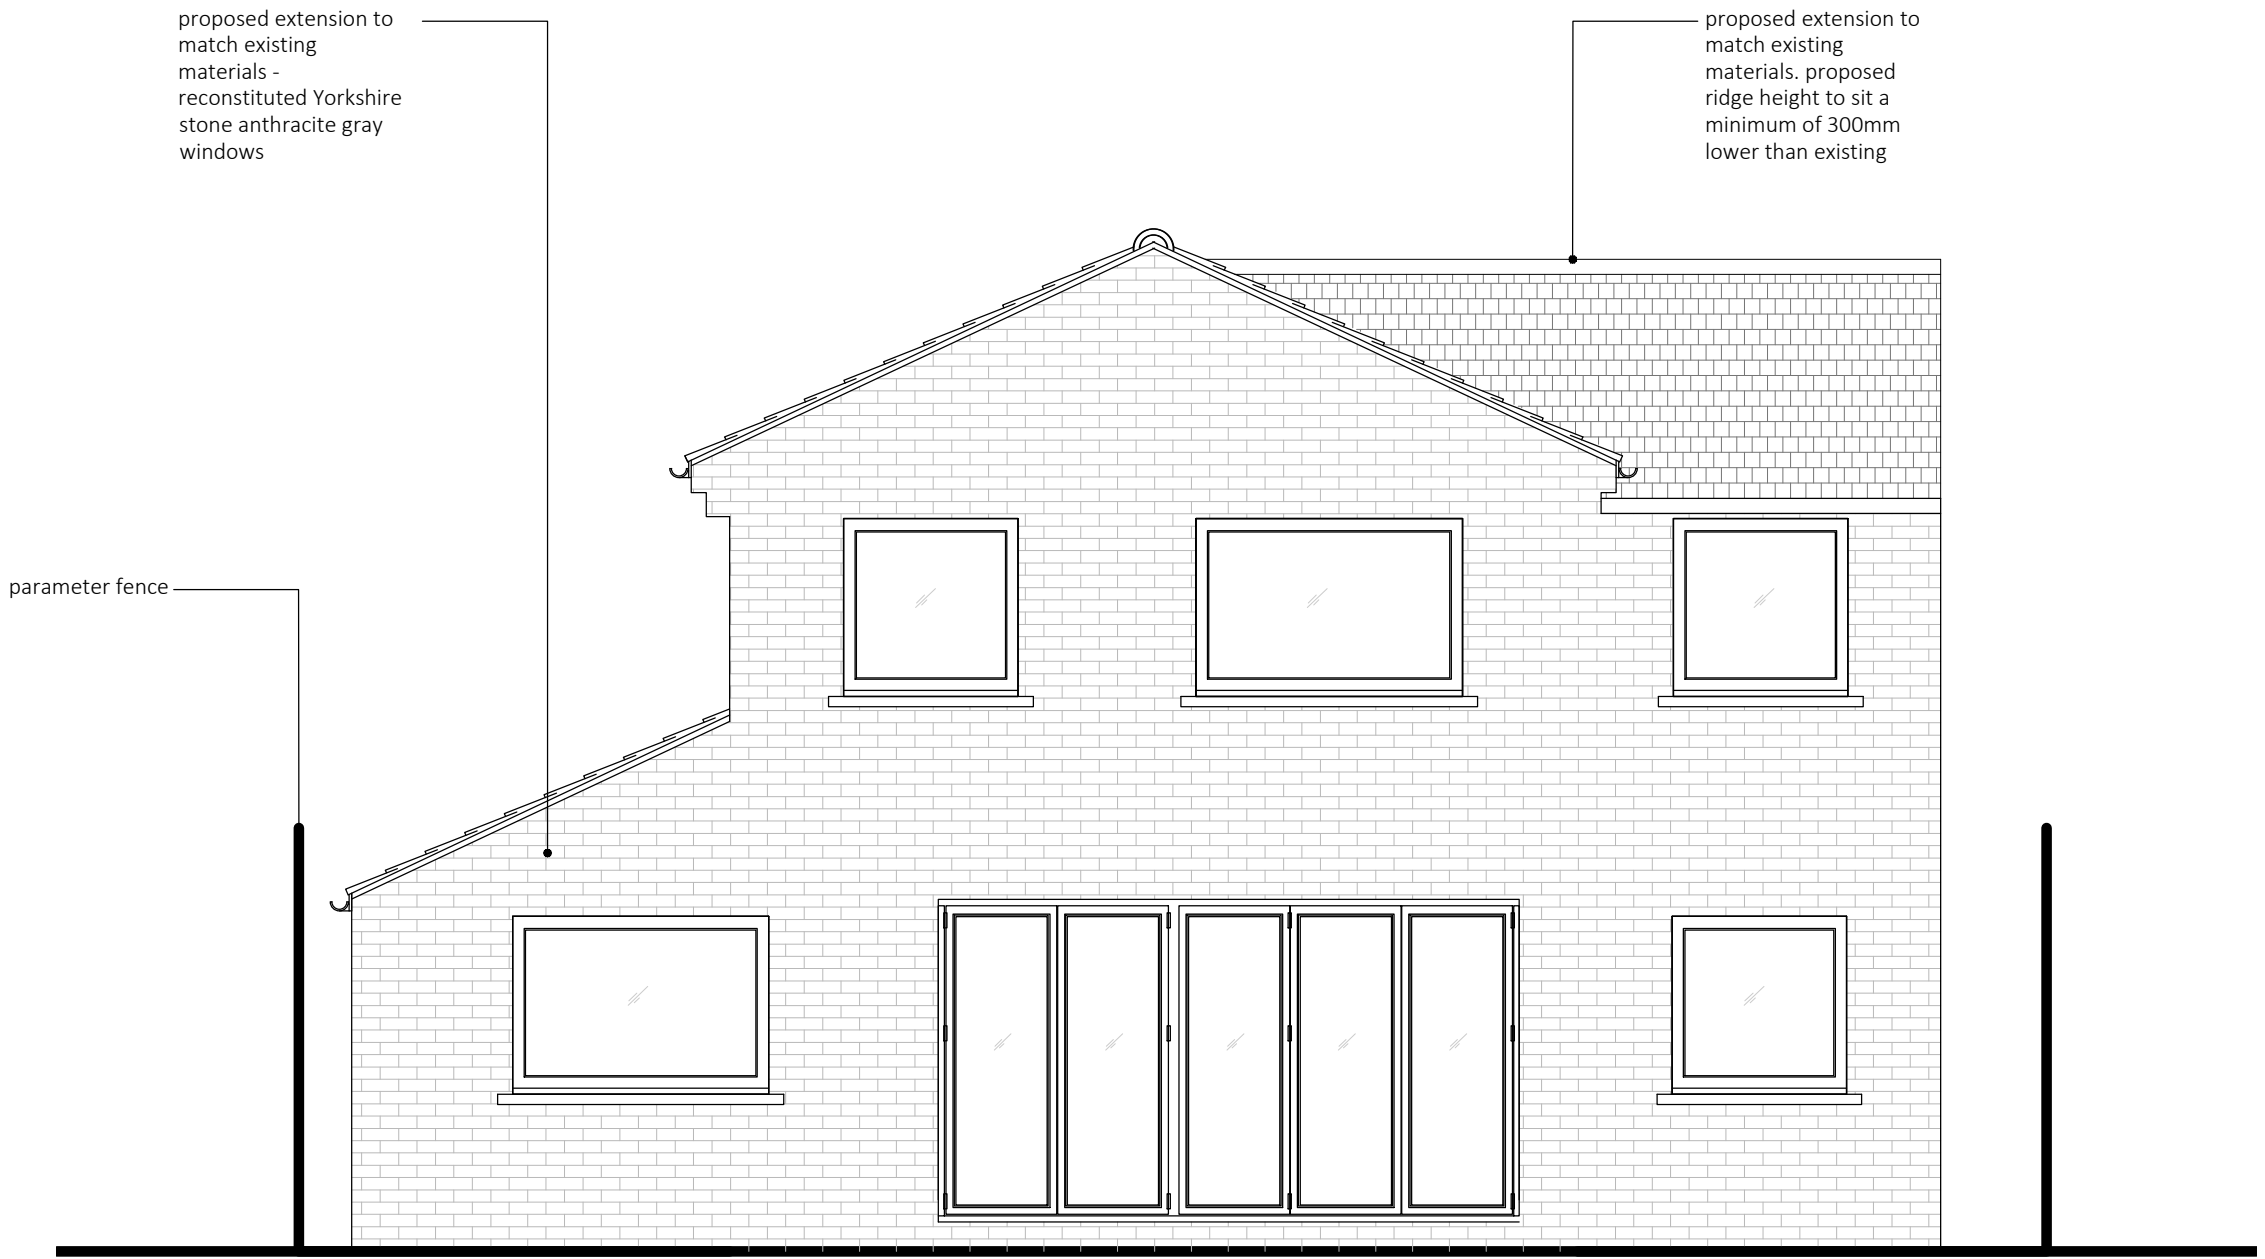

Proposed Rear Elevation

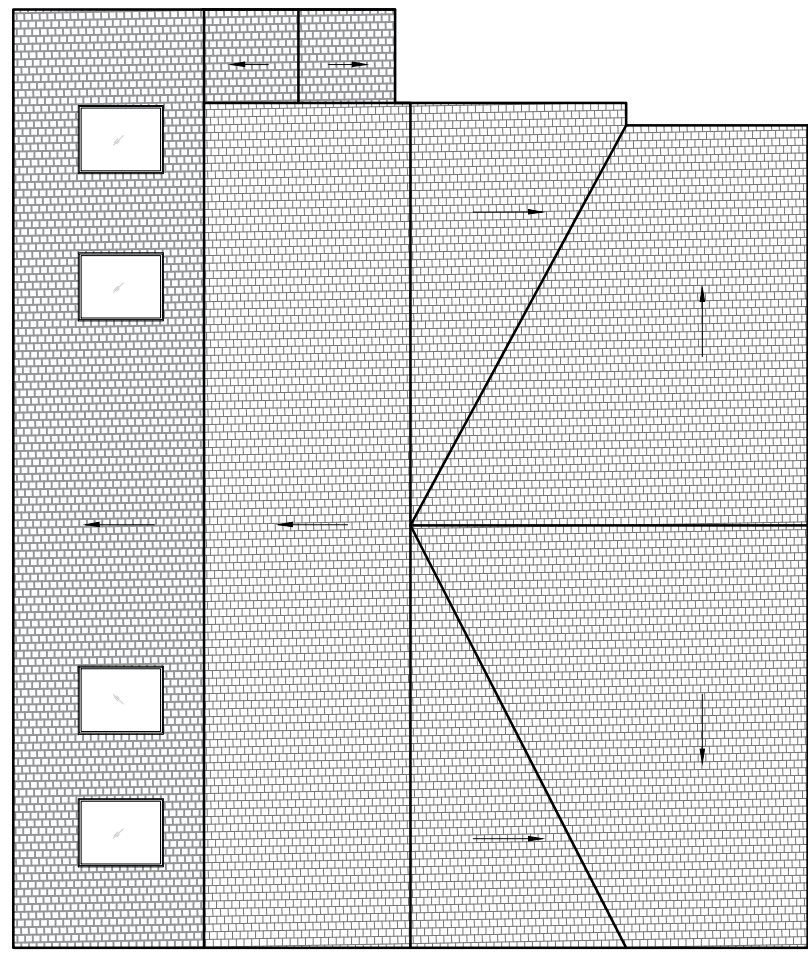


Proposed Roof Plan

1. Do not scale this drawing
2. Drawing to be used for the status indicated only
3. All dimensions and setting out shall be checked and confirmed and any discrepancies to be reported to the Architect prior to commencement of any work
4. All work and materials to be in accordance with current statutory legislation, relevant codes of practice and British Standards
5. Drawing to be read in accordance with relevant consultants and sub-contractors drawings and specifications
6. This drawing is the property of dag Architects Ltd and is not to be used in whole or in part without written consent

0 0.5 1 2 3 4 5 10m
scale 1:100

key plan:
key plan:
NTS

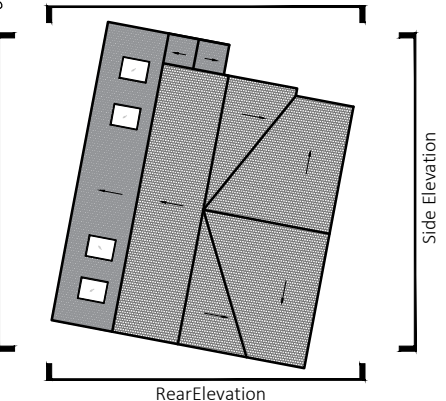

no. revision

date

project:

22 Goldcrest Court
Netherton
HD4 7LN

client:

Private Client

scale:

1:50

sheet:

A1

date:

October 2023

title:

Proposed Plans and
Elevations

drawing status:

Planning

drawing no.:

011 - PL - 01

rev:

—