




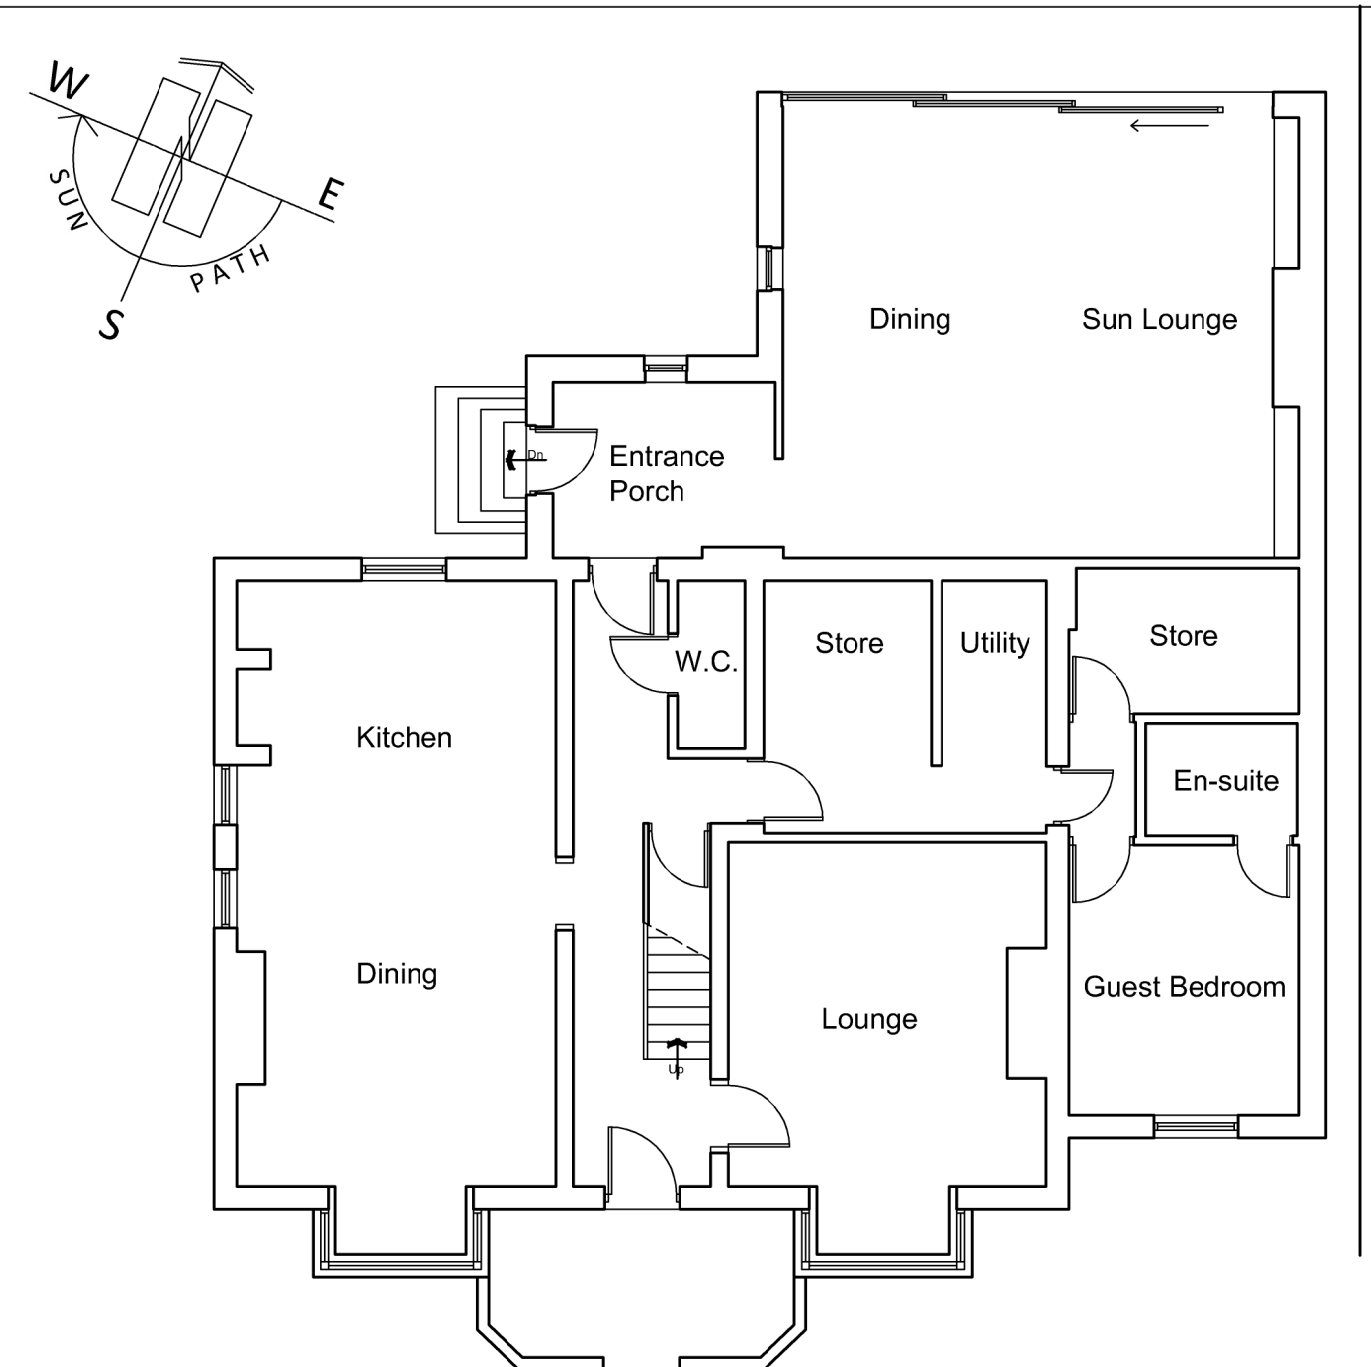

Ground Floor Plan

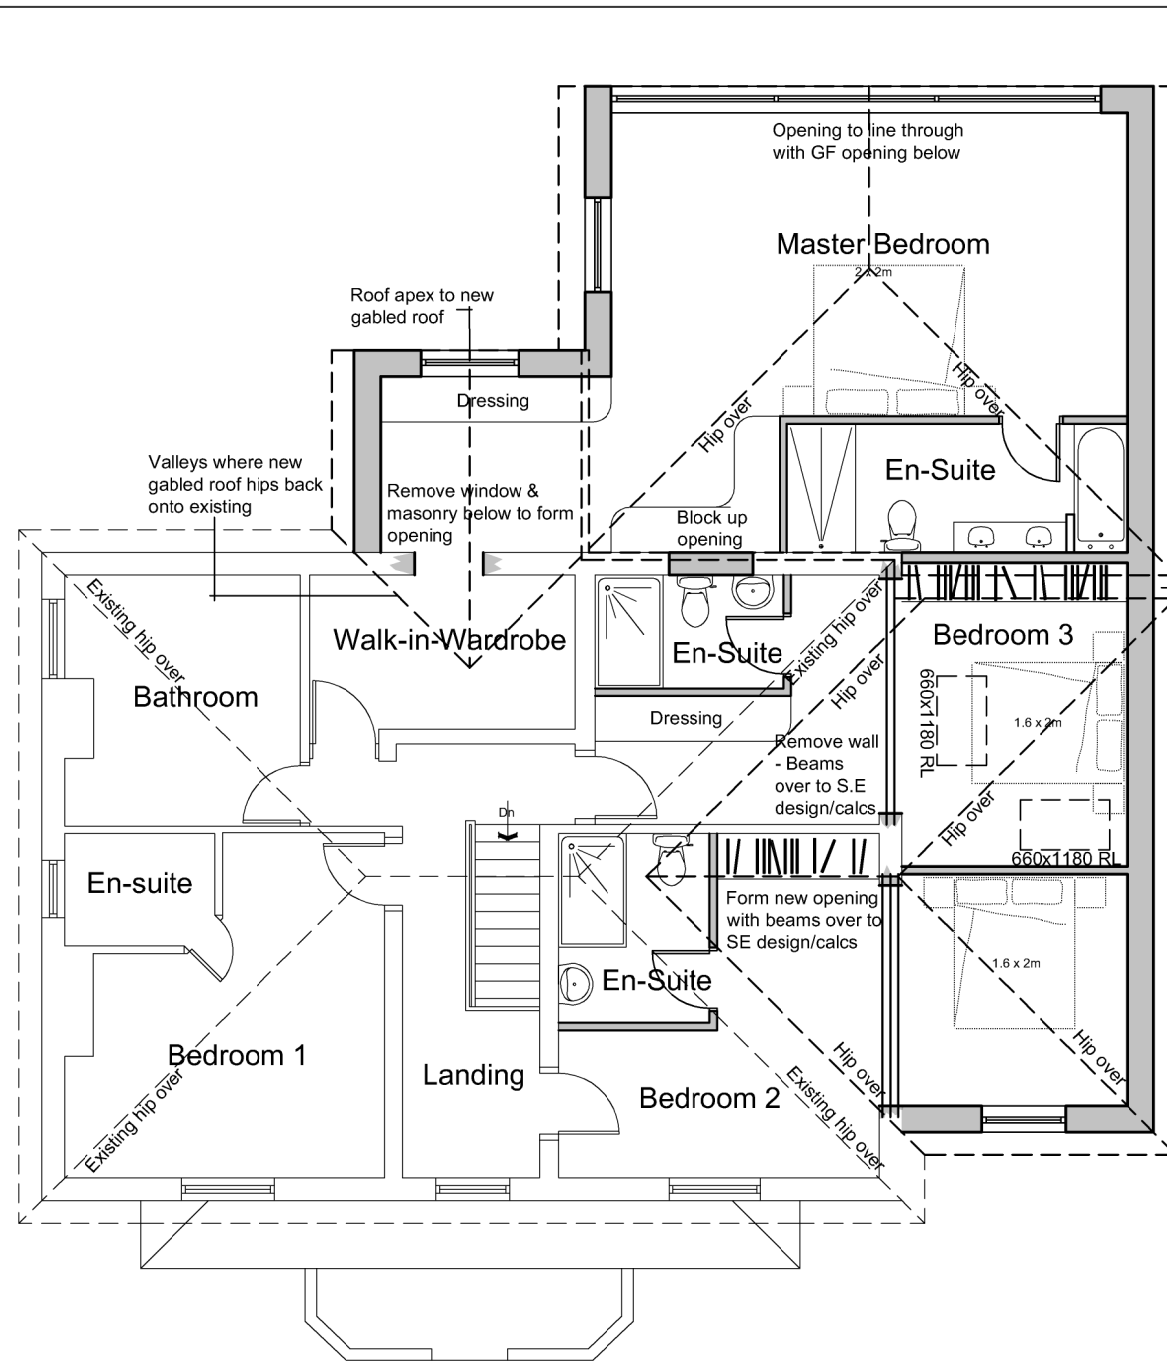


First Floor Plan

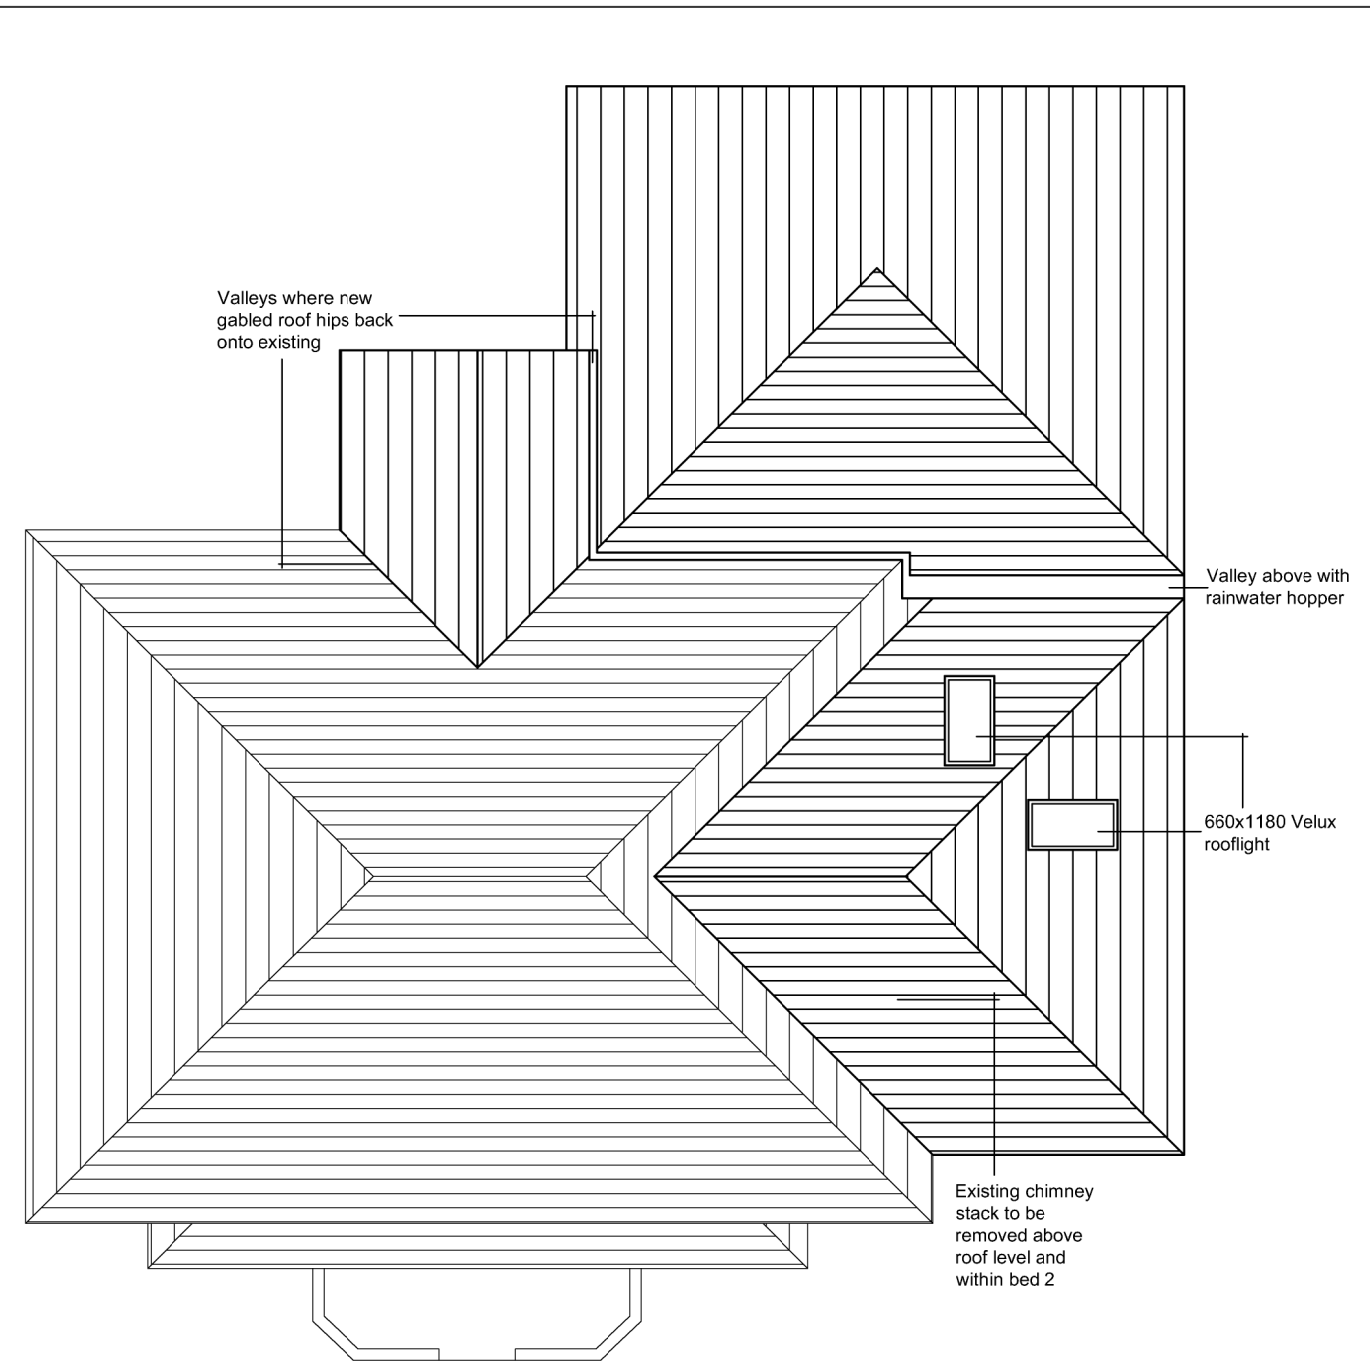


Roof Plan



Side Elevation

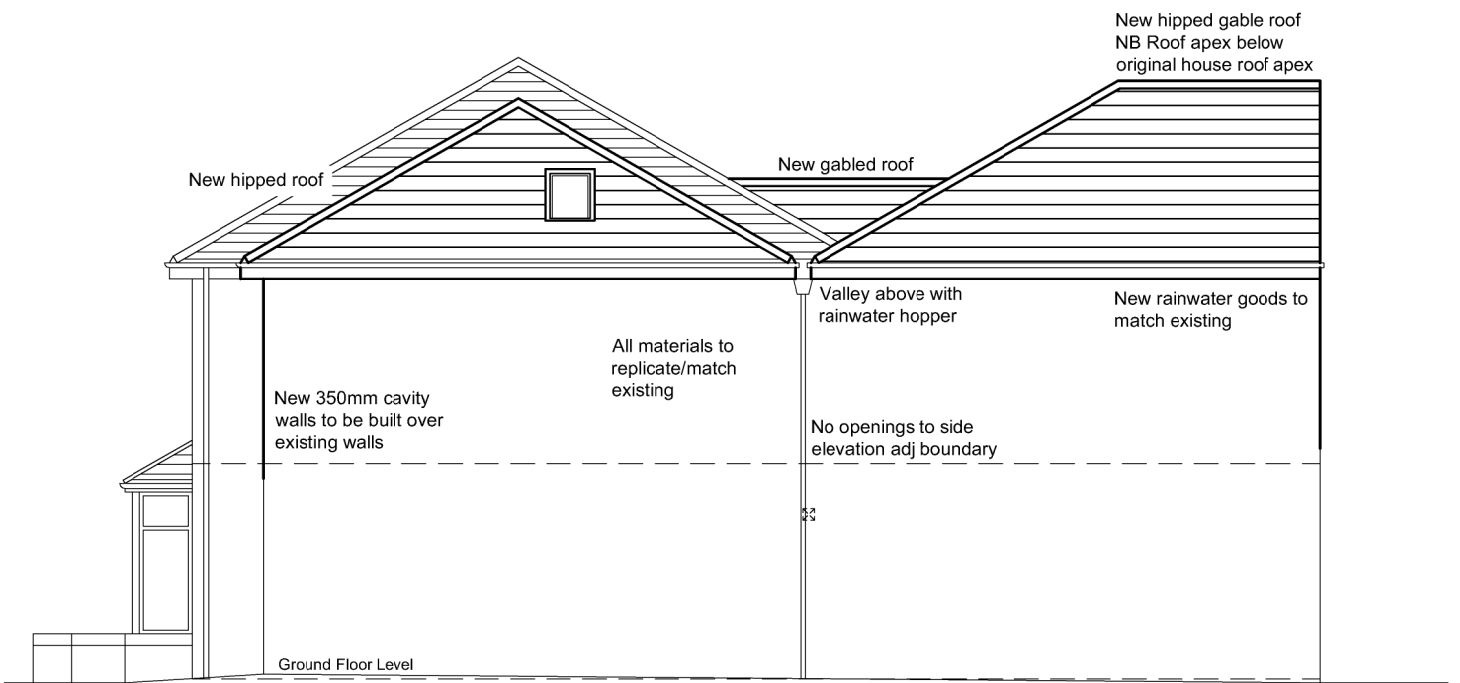

Side Elevation

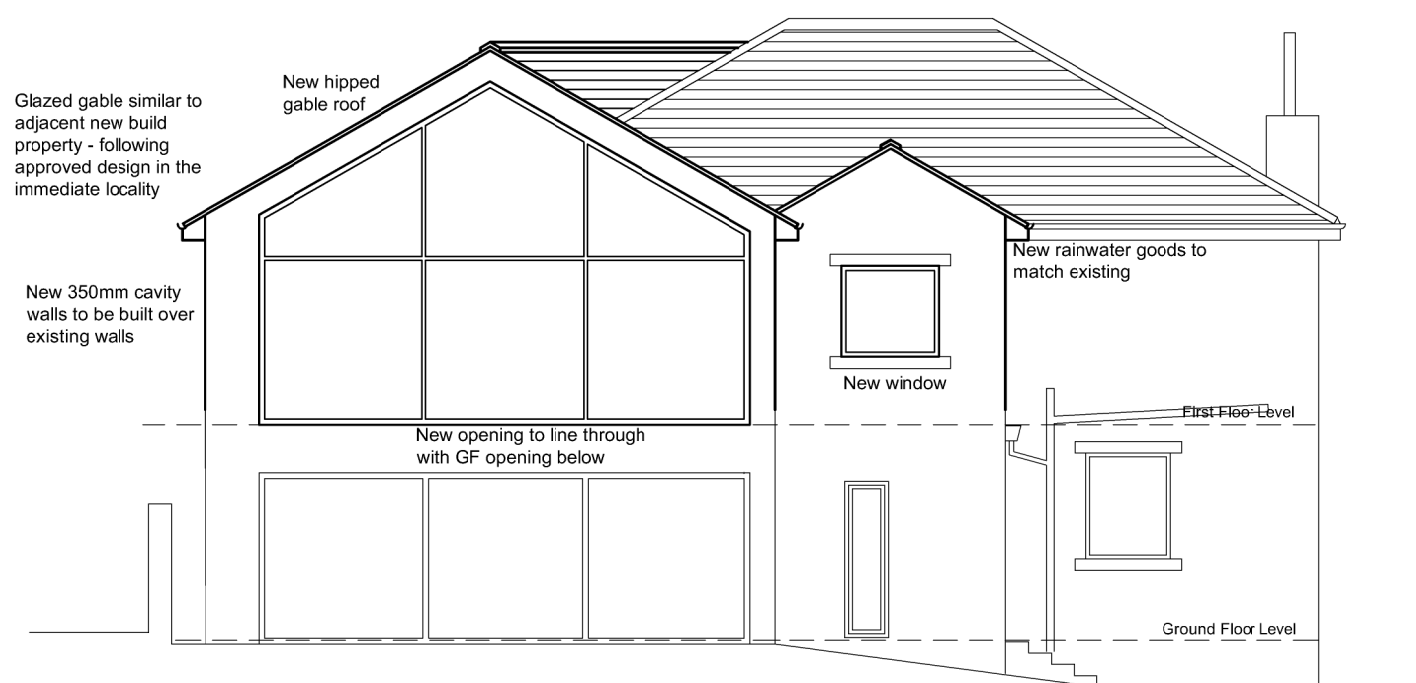

Rear Elevation



Front Elevation



ARCHITECTURE | PLANNING | DESIGN

Malkin Farm
Brow Lane
Holmfirth
HD9 2RJ
07946872499
paul@paulmatthewsarchitectural.co.uk
www.paulmatthewsarchitectural.co.uk

Company Registration Number: 09898149 – Company Registered in England and Wales

Location
1 Butterley Lane New Mill, Holmfirth, HD9 7EZ

Project
First Floor Extension to Side and Rear

Client
Mr & Mrs L Clough

Drawing Title/Issue

General Arrangement as Proposed

scale	date	sheet size	dwg. no.
1:100	10/23	A2	23/938/04a