



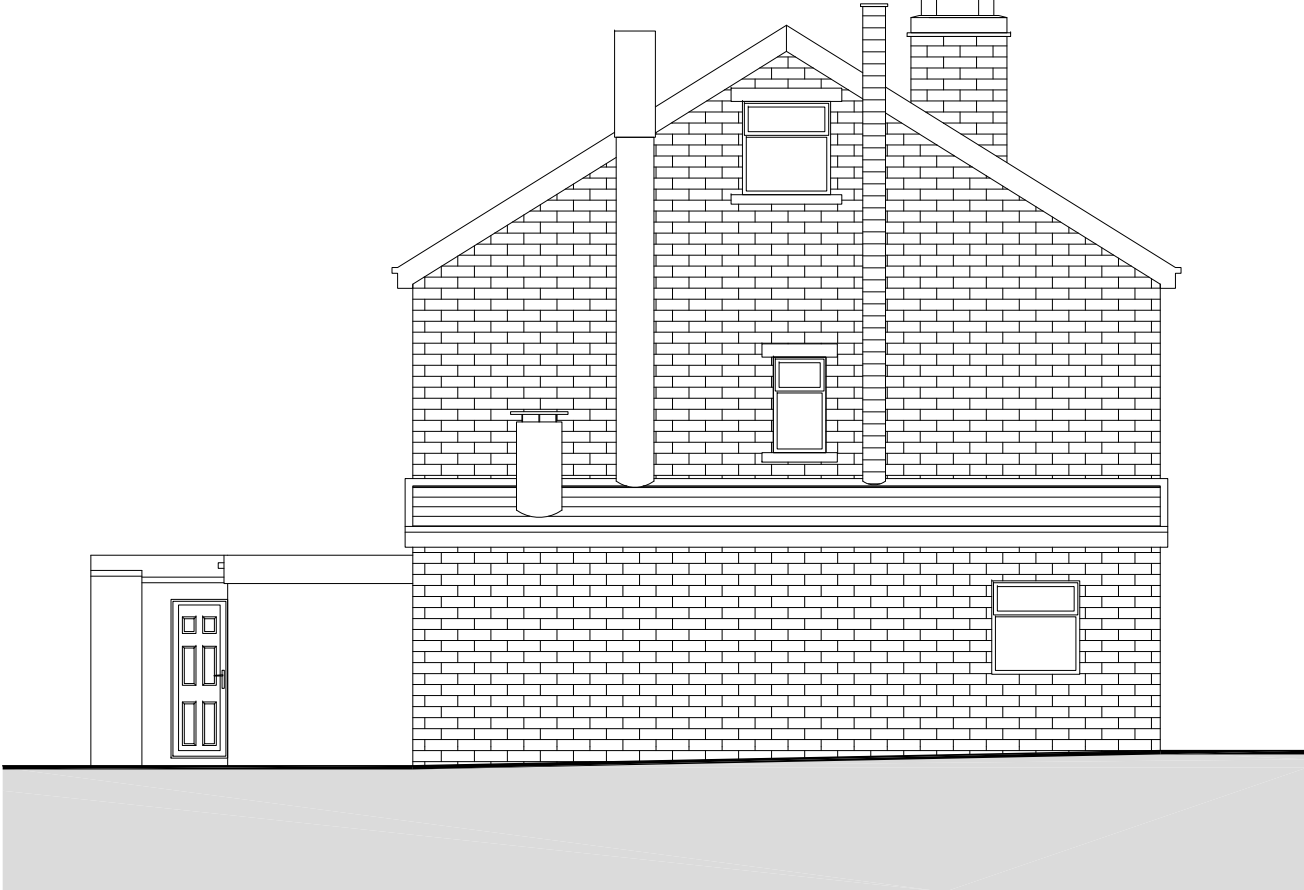


EXISTING REAR ELEVATION  
Scale 1:100@A1

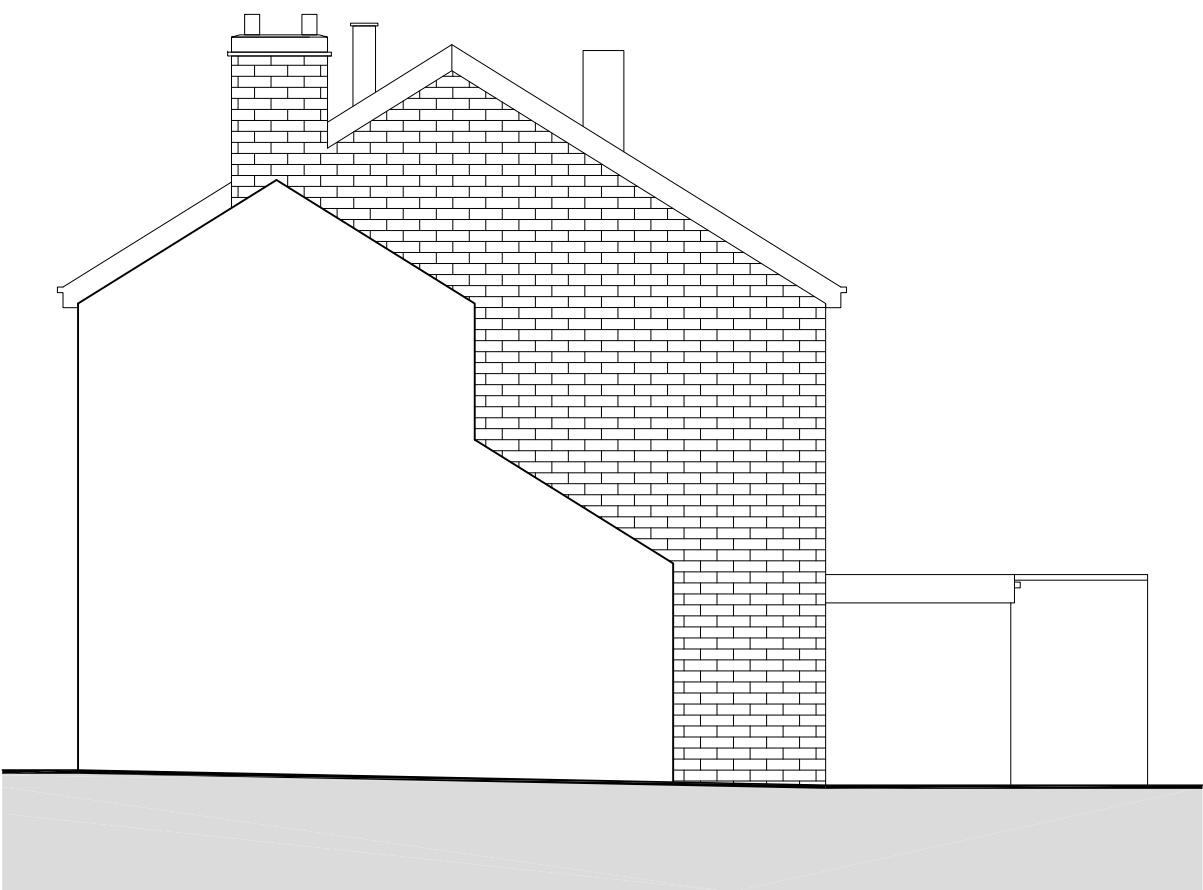


EXISTING SIDE ELEVATION  
Scale 1:100@A1



EXISTING OTHER SIDE ELEVATION  
Scale 1:100@A1

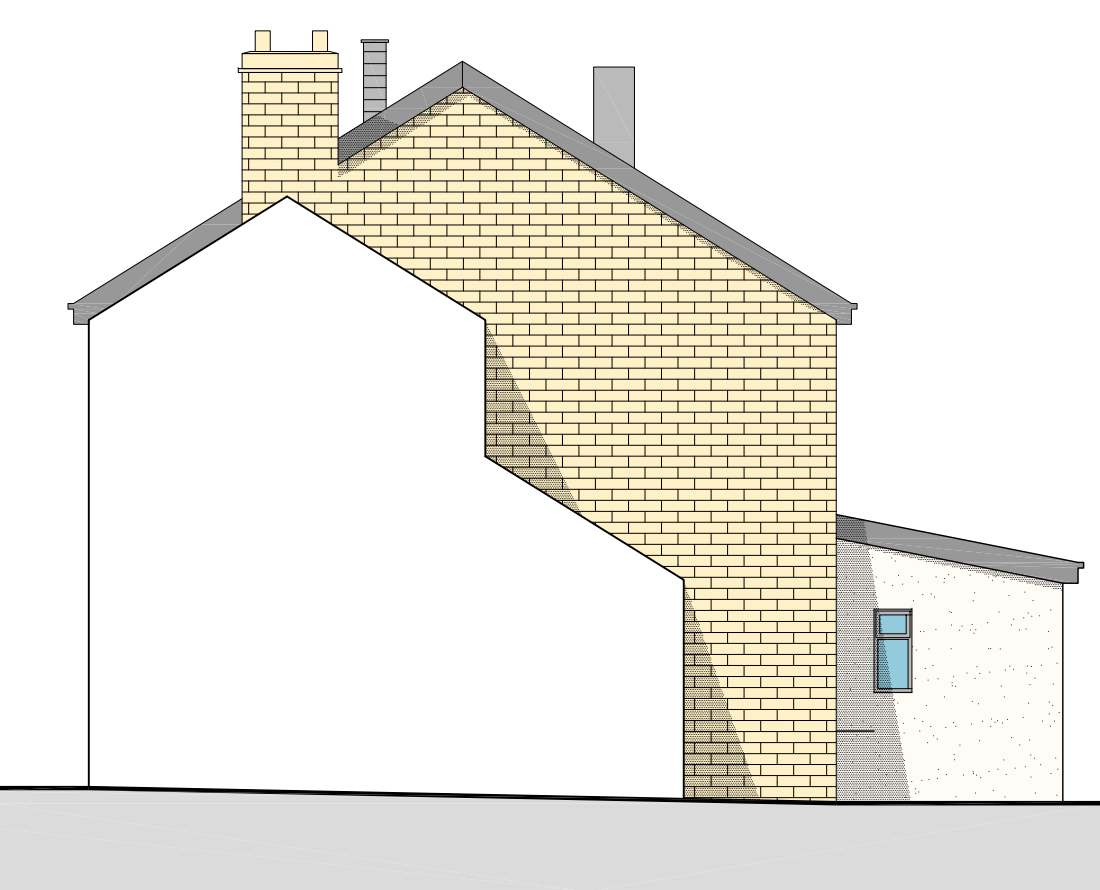

PROPOSED OTHER SIDE ELEVATION  
Scale 1:100@A1

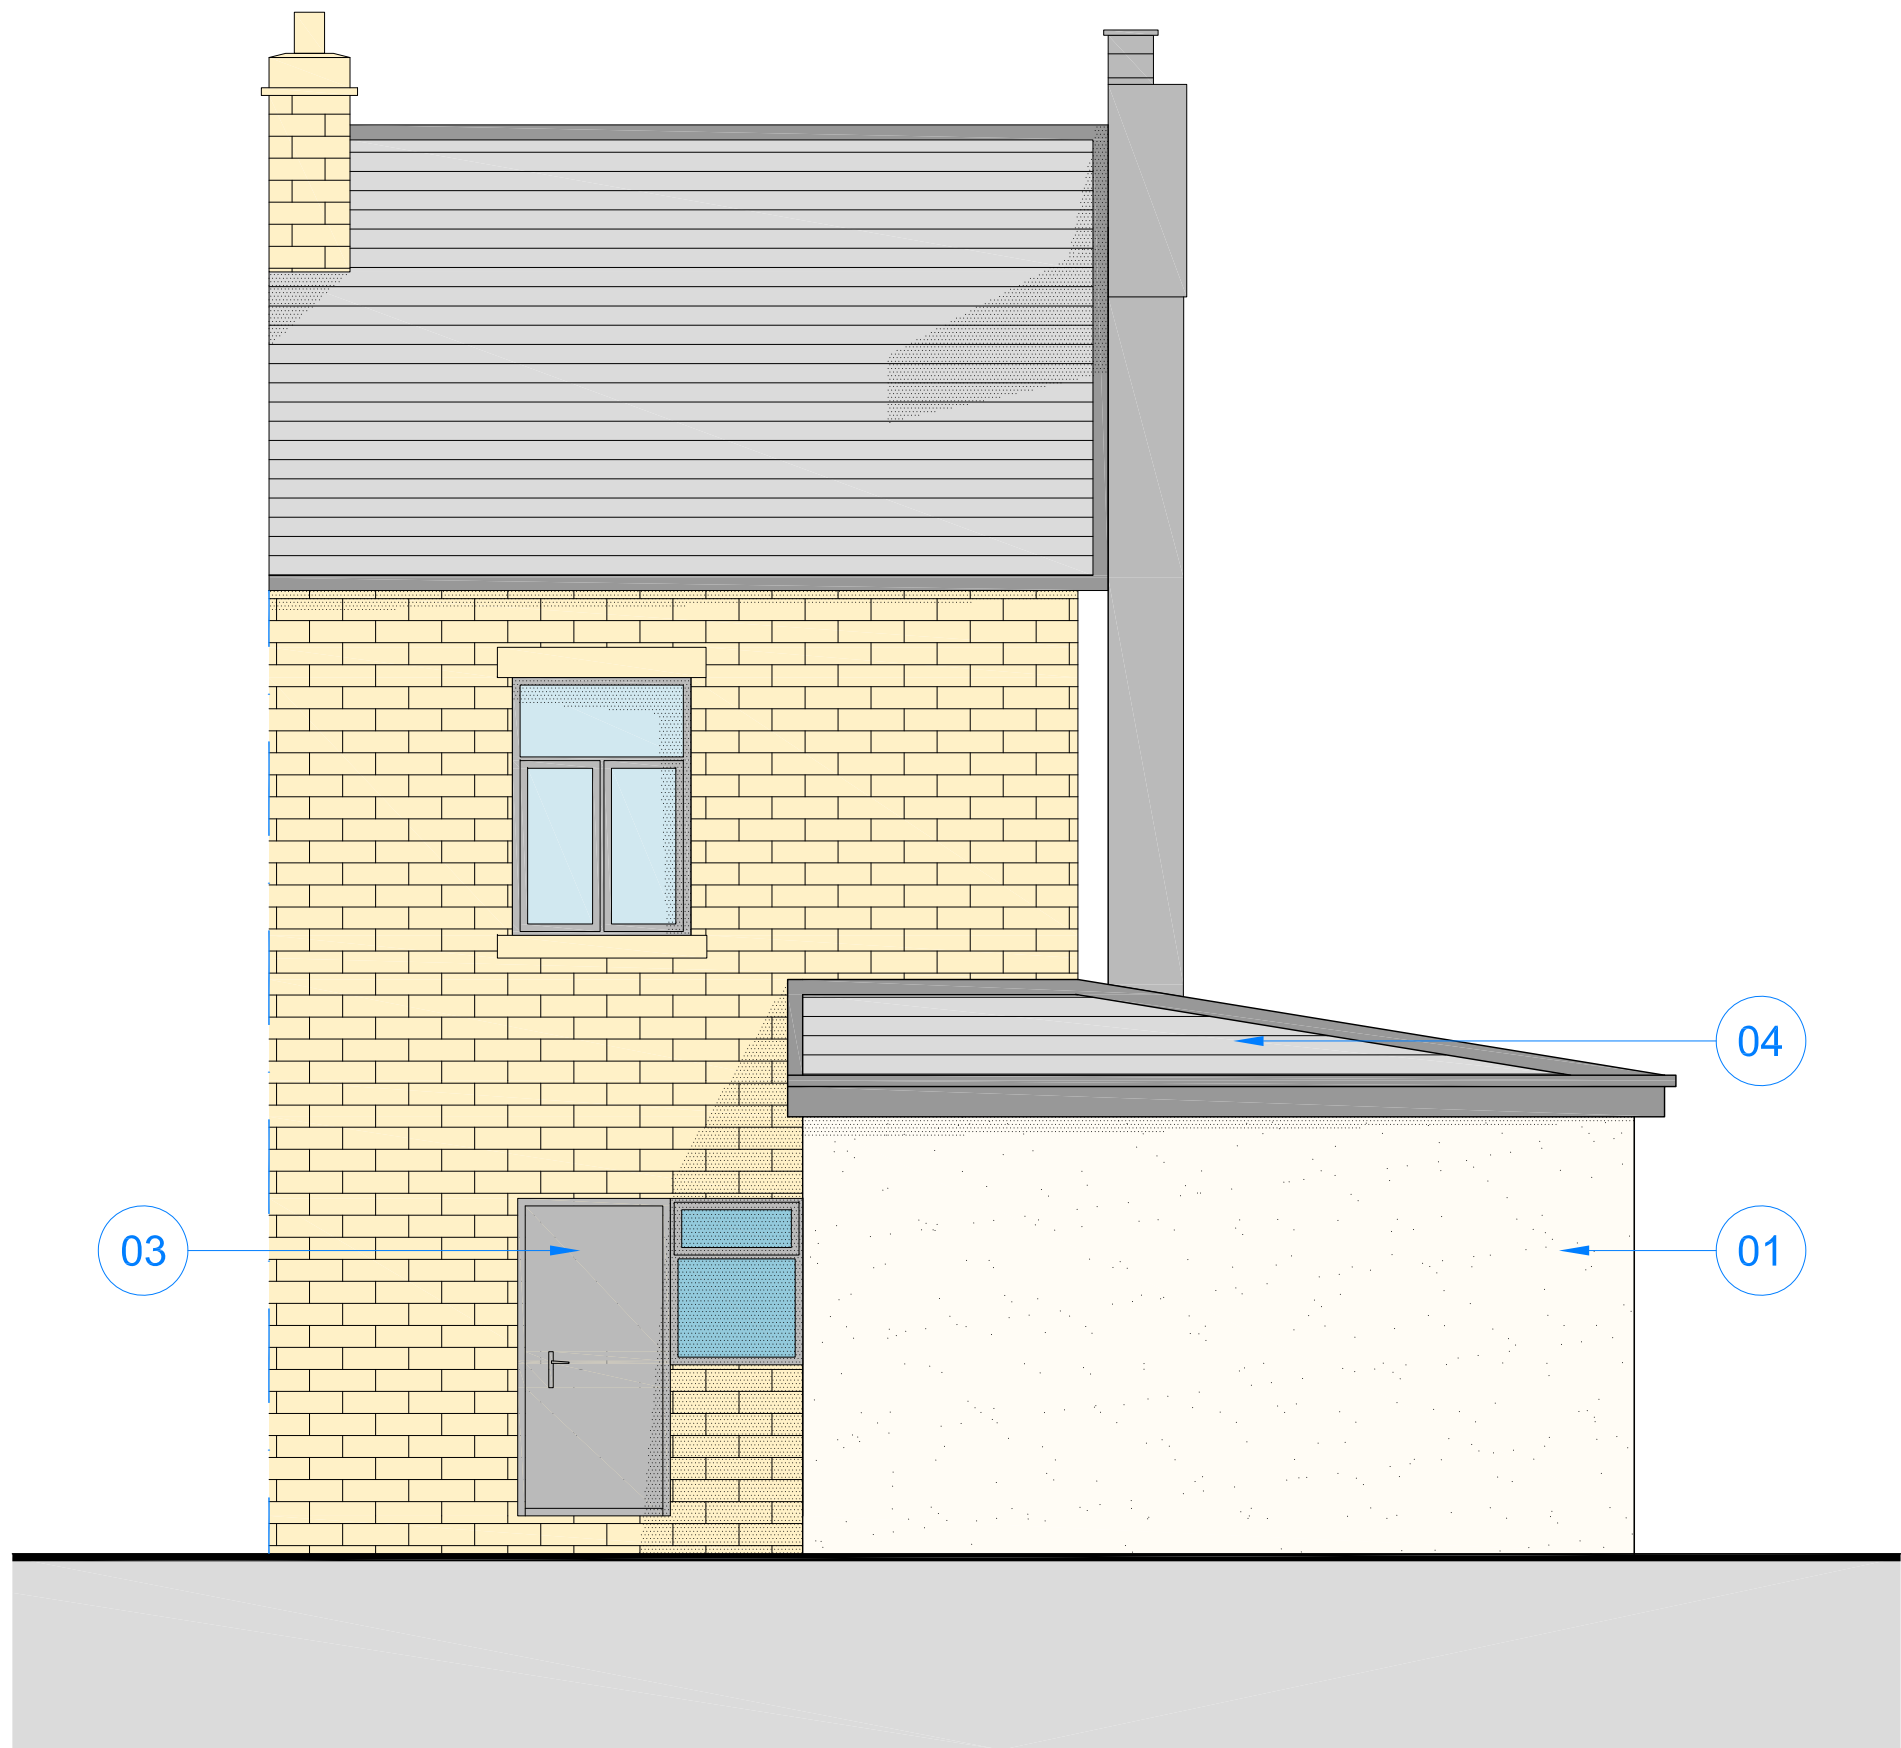

PROPOSED REAR ELEVATION  
Scale 1:50@A1



PROPOSED SIDE ELEVATION  
Scale 1:50@A1

KEY

- Proposed external render in off-white.
- Proposed side wall in stone bricks to match existing.
- Dark uPVC doors and windows.
- Proposed roof to matching existing roof tiles.

NOTE: Do not scale drawing. Work to figured dimensions. This drawing has been prepared for planning purposes only and is to be read in conjunction with all other relevant specialist drawings, details and specifications. All works are to be carried out in accordance with the latest edition of the Building Regulations and any amendments, together with all relevant British Standards and codes of practice. All dimensions unless stated otherwise are to be in metres. All dimensions and levels are to be checked by the contractor on the job to order. Installation or commencement of work on site. Contractor to check and satisfy himself of the positions of all existing statutory authorities make services on and around site. All materials and proprietary items are to be fixed / installed / applied in strict accordance with the respective manufacturers recommendations. At all stages of work, the contractor will be responsible for and must ensure the overall stability of all buildings, structures and excavations etc. is maintained. During the construction works all existing fire drainage is to be adequately protected and normal flows maintained.

Issue Purpose : Full Planning Application

|         |                                        |                      |                    |
|---------|----------------------------------------|----------------------|--------------------|
| Client  | N/A                                    | Drawn                | FA                 |
| Project | Proposed single storey rear extension. | Date                 | 07-11-2023         |
|         |                                        | Scale                | 1:50,100 @ A1      |
| Address | 84 Soothill Lane, WF17 6NB             | Stage Identification |                    |
|         |                                        | Design - D           | Sketch Scheme - SK |
| Title   | Existing and Proposed Plans            | Planning - P         | Construction - C   |

Rev - : dd-mm-yyyy : Initial :  
Drawing Number 23-108 - P - 03

Faum Architecture  
Studio 2,  
First Floor,  
610 Leeds Road,  
Bradford,  
BD3 9TY  
01274 928259

www.faumarchitecture.co.uk

**FAUM**  
ARCHITECTURE