



Only figured dimensions should be used.
Scaled dimensions should be checked with the Architect.
This drawing together with the design, is the property and copyright
of the Architect and must not be reproduced without written
permission

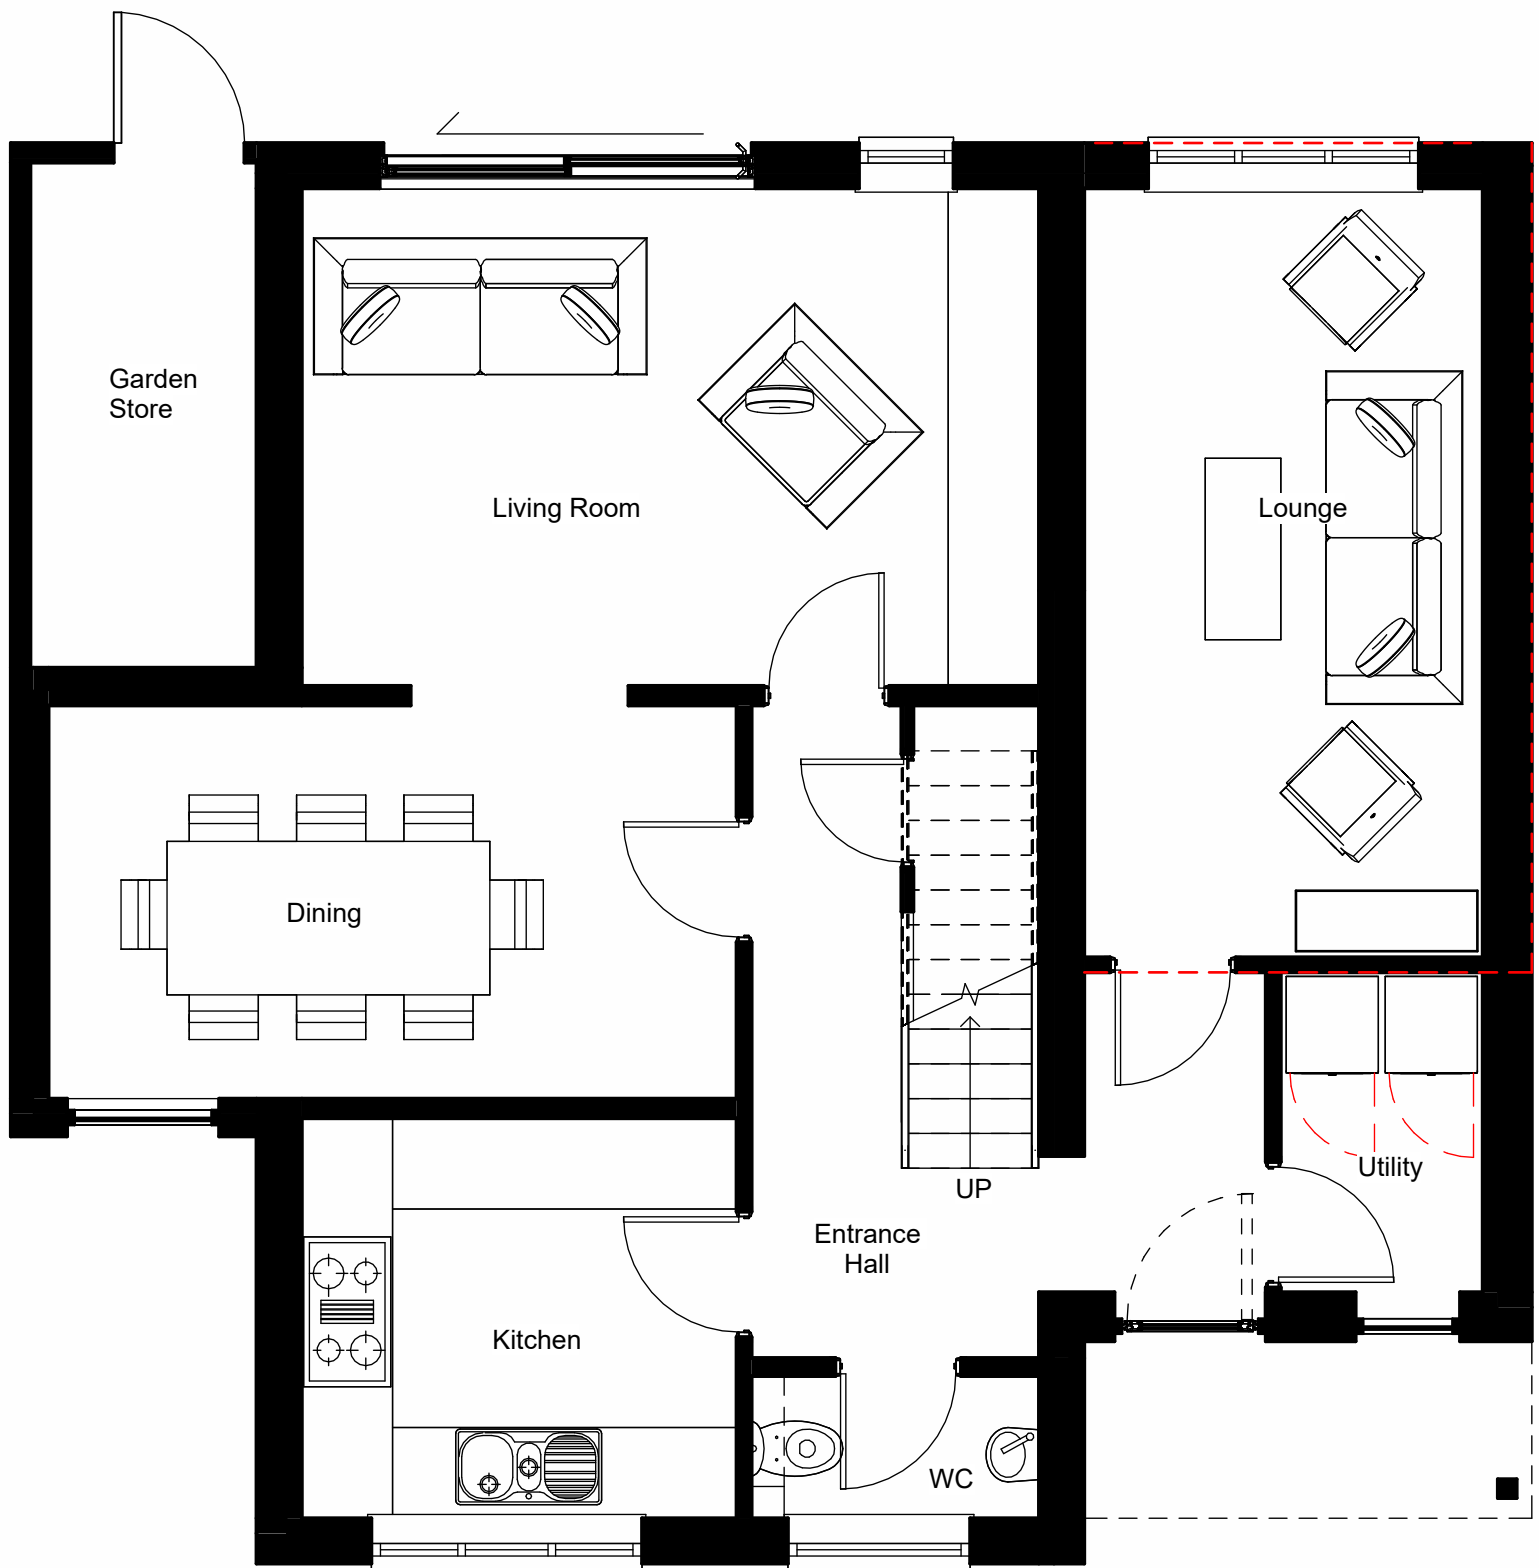

2 Ground Floor - Prop.
1 : 50

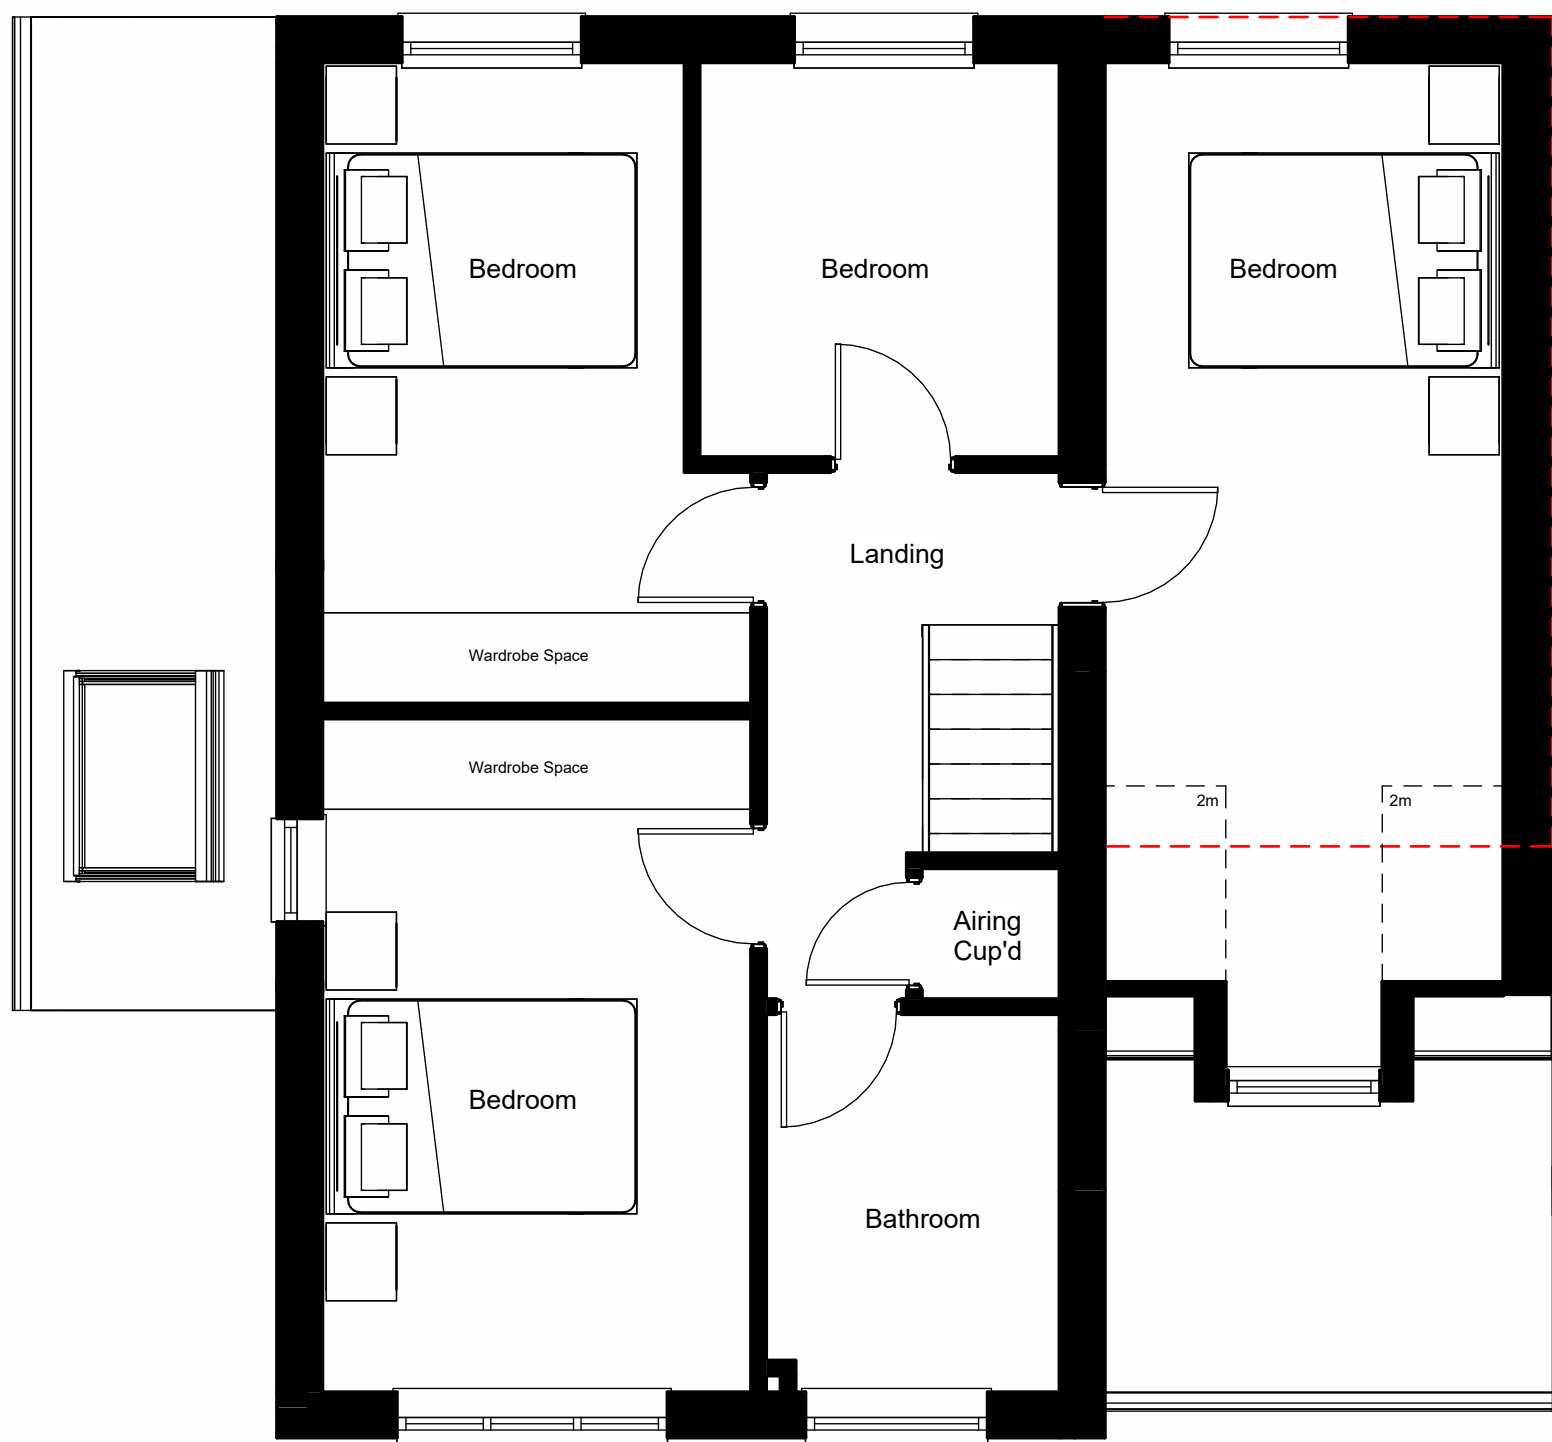


1 First Floor - Prop.
1 : 50




4 North Elevation - Prop.
1 : 100




6 South Elevation - Prop.
1 : 100

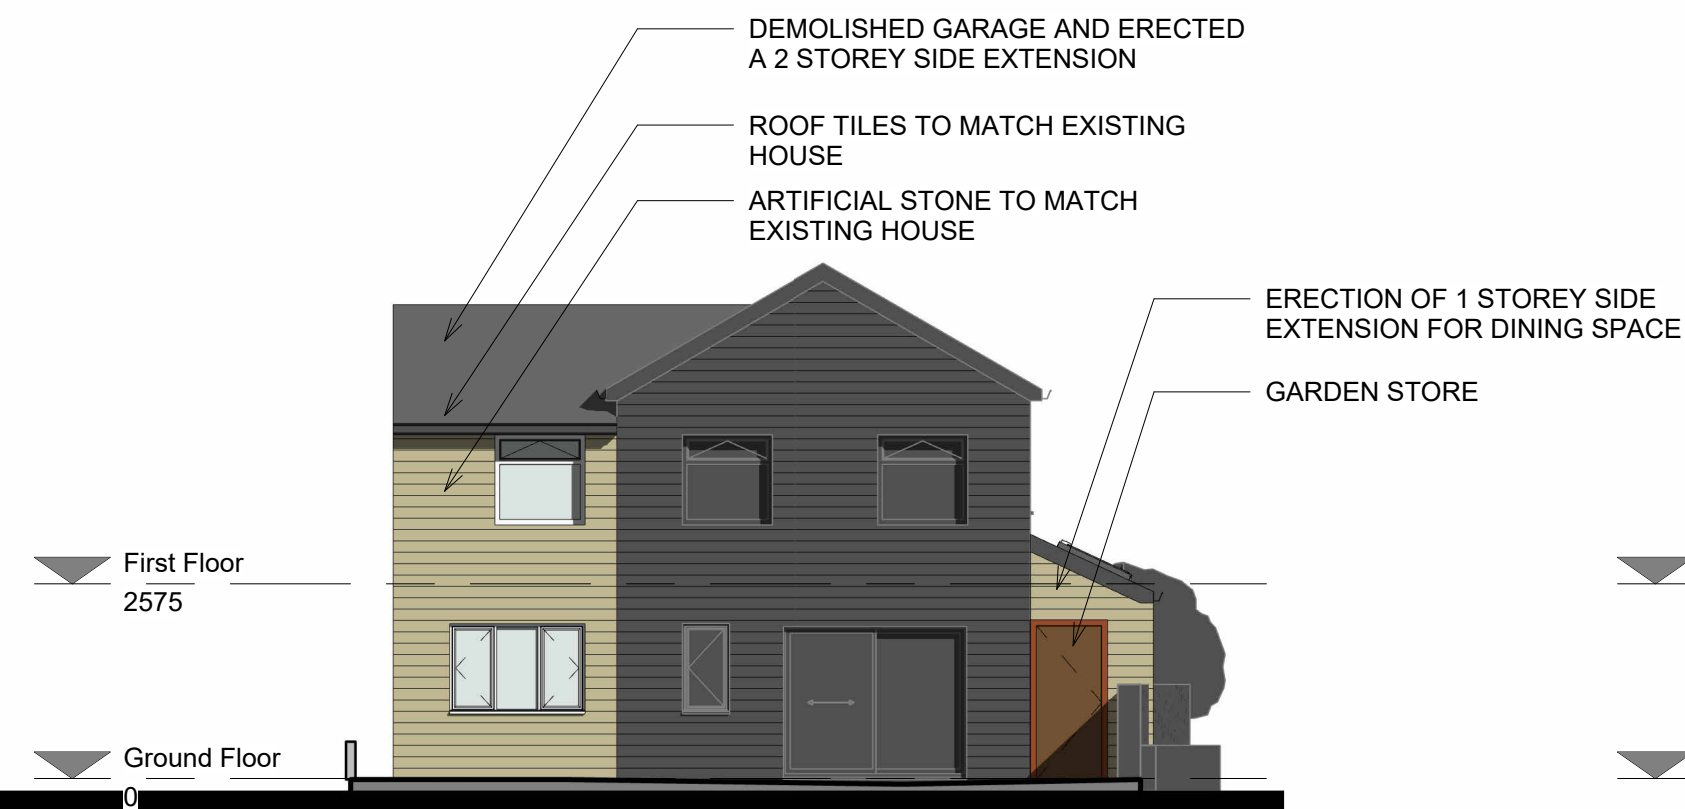

5 East Elevation - Prop.
1 : 100

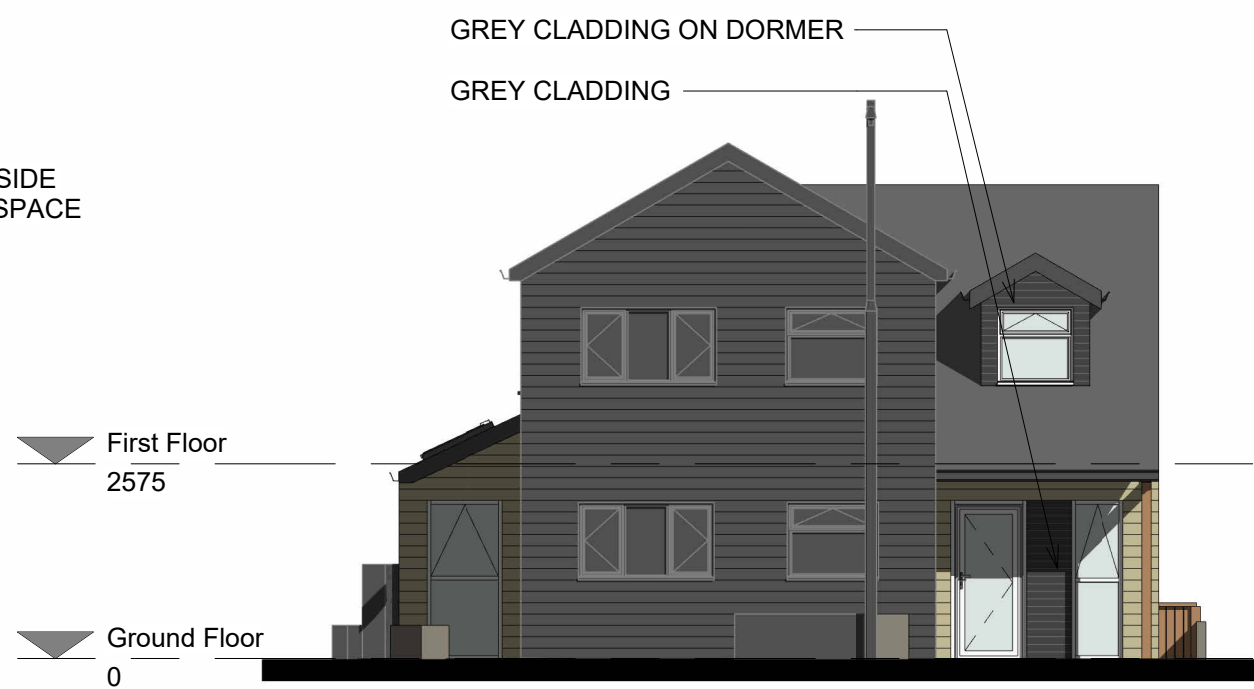

7 West Elevation - Prop.
1 : 100

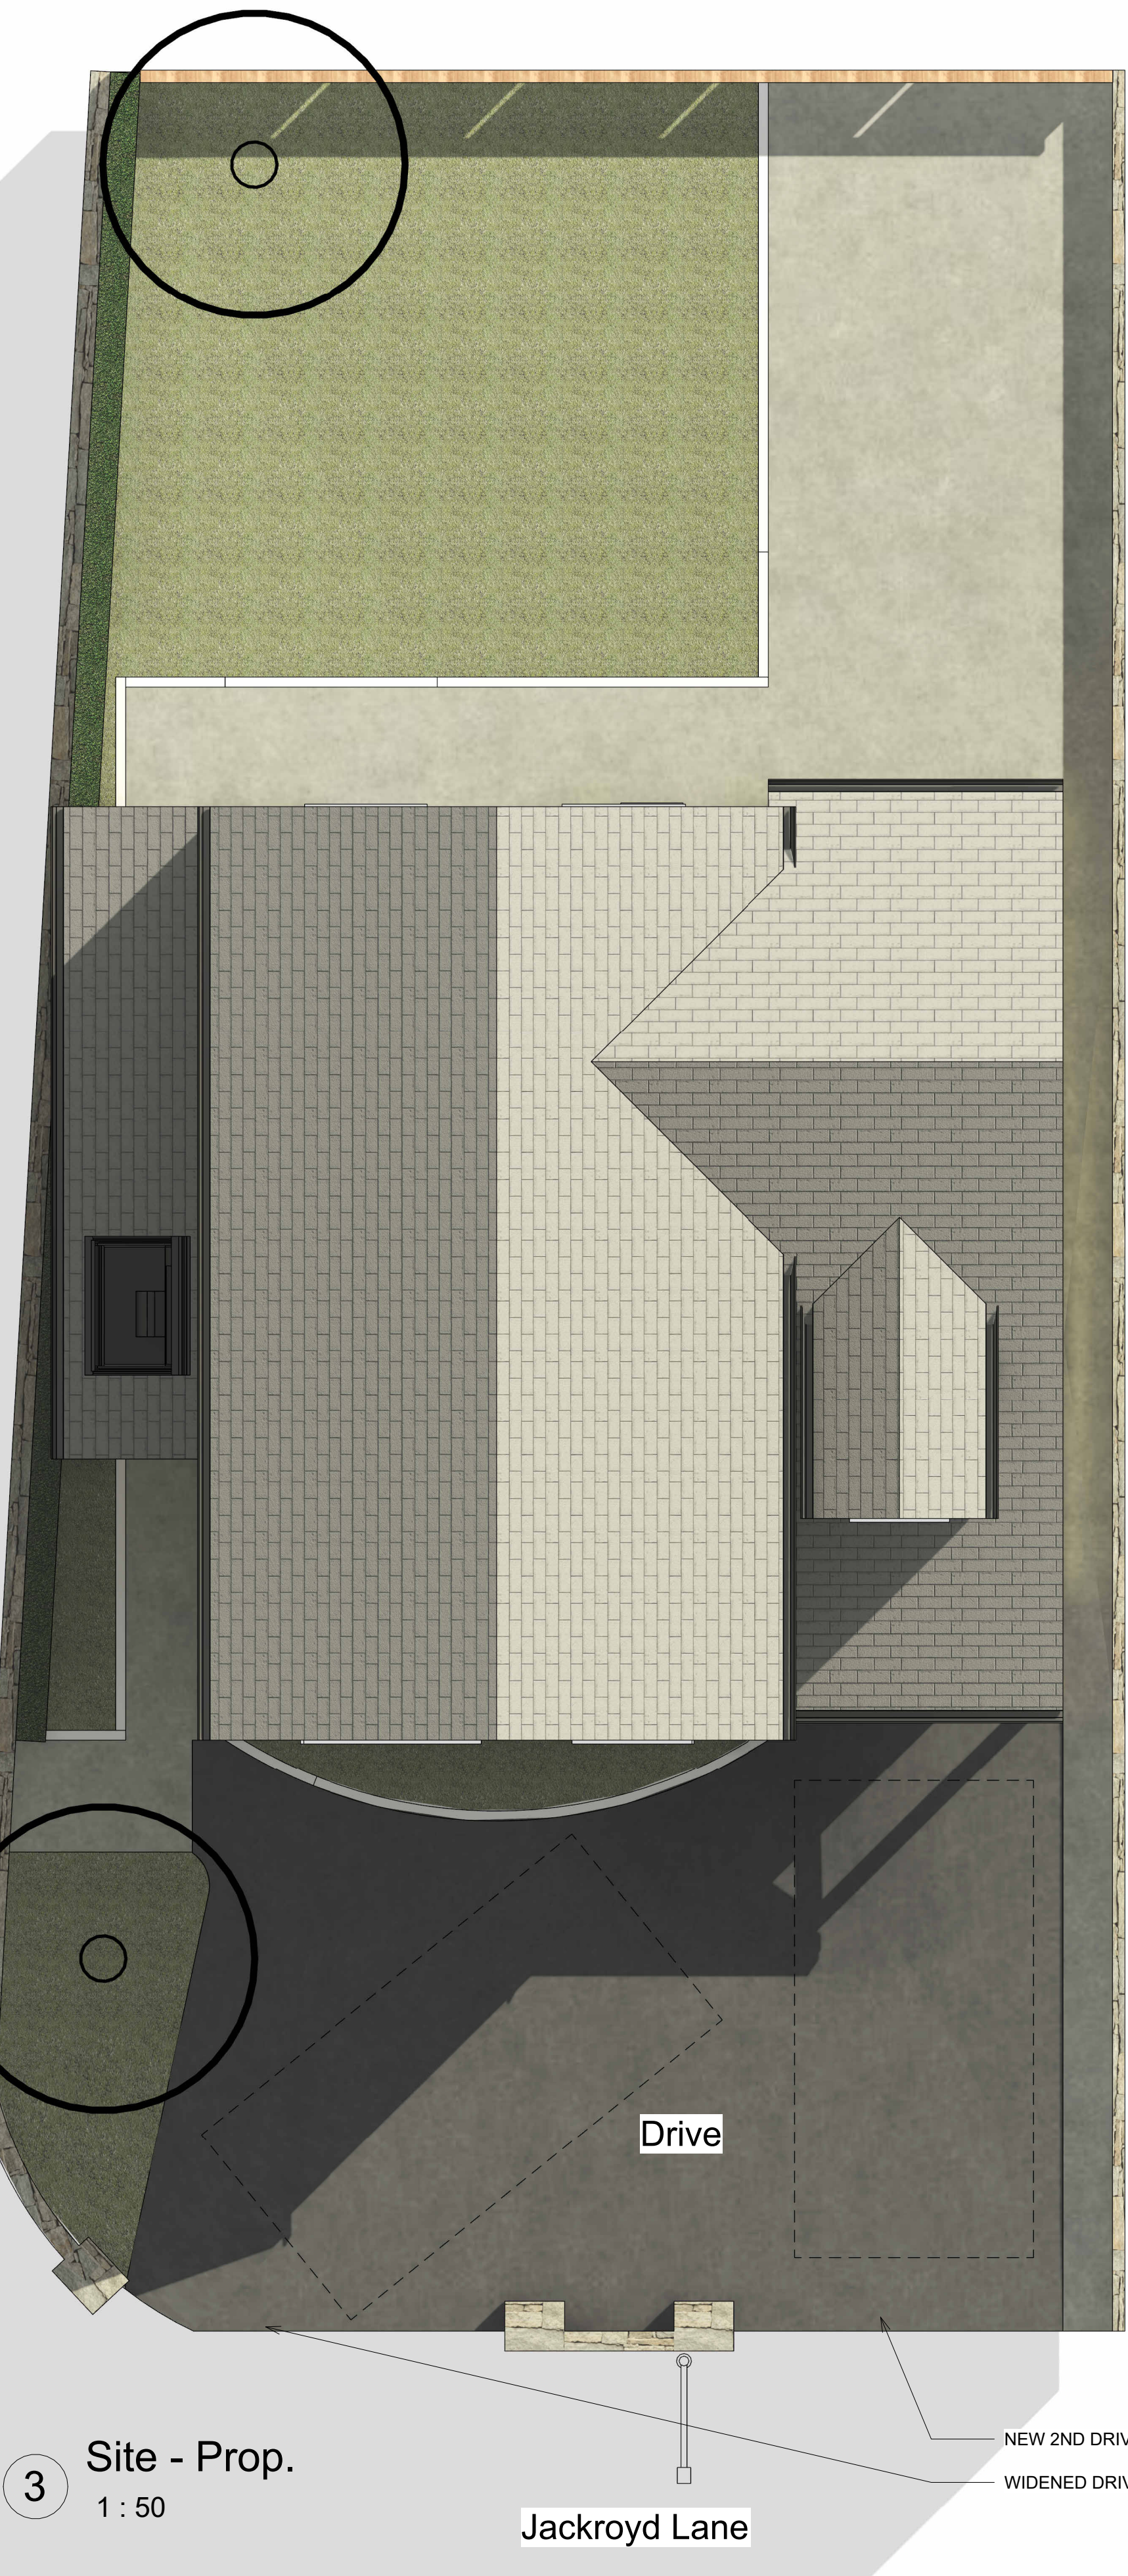

3 Site - Prop.
1 : 50

Rev	Description	Auth	Date
DO NOT SCALE OFF THIS DRAWING			
ACUMEN Designers & Architects			
acumenarchitects.co.uk 01484 546 000 Headrow House, Old Leeds Road, Huddersfield, Huddersfield HD1 1SG			
Client Mr J Willoughby			
Project 49F Jackroyd Lane, Mirfield			
Description Plans, Elevations and Site Plan as Proposed			
Drawing No 2864_ACU(100)02		Rev No B	
Scale As indicated	Date Drawn @ A1 SEPT 23	Drawn By HB	Authorised By JC
Purpose of Issue Planning ☐ Building Regs ☐ Tender ☐ Construction ☐ Comment ☒ Info ☐			