


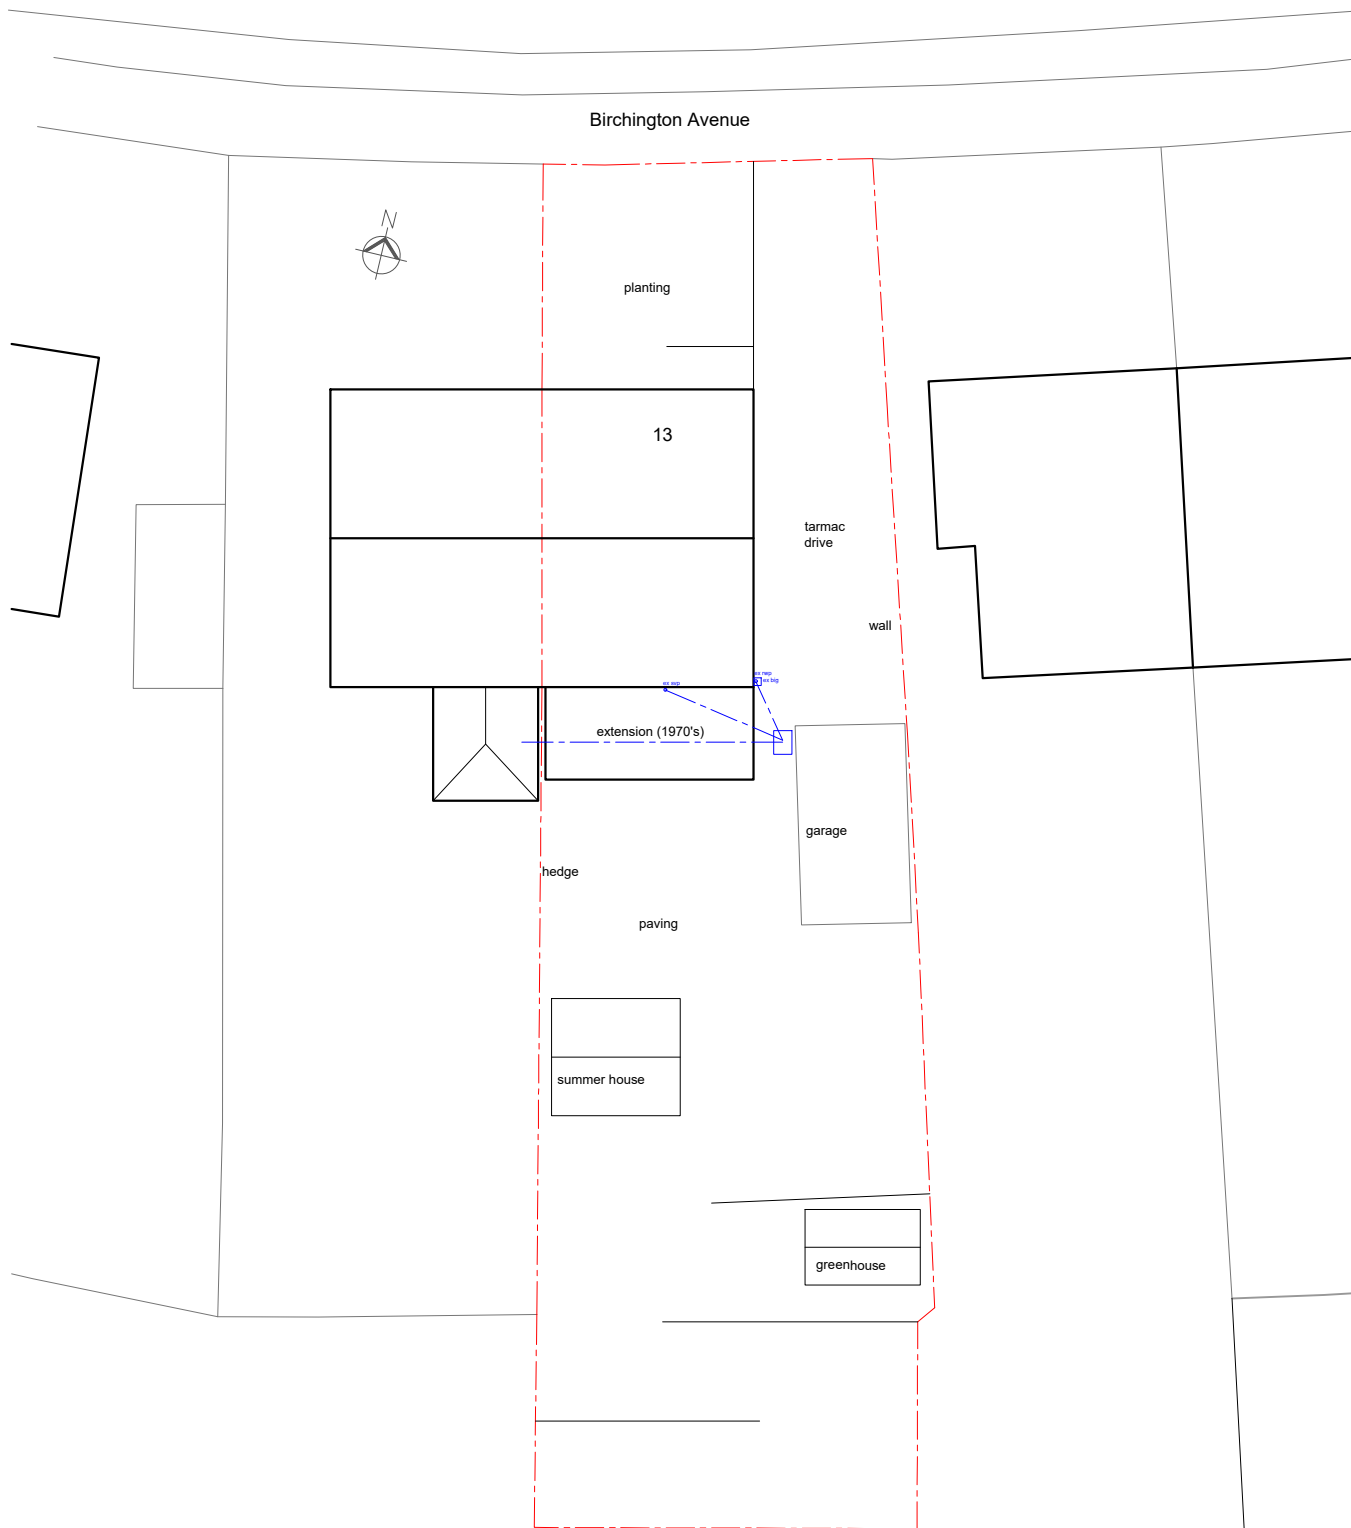

	Project: Rear Extension 13 Birchington Avenue, Birchenclyffe HD3 3RD	Title: Existing Site Plan	Drg No: BA02.#	Scale: 1:200	Date: Nov 2023	Status: Planning	
--	---	---	-------------------------------------	-----------------------------------	-------------------------------------	---------------------------------------	--