




SOUTH ELEVATION
1:100

WEST ELEVATION
1:100




NORTH ELEVATION
1:100

EAST ELEVATION
1:100

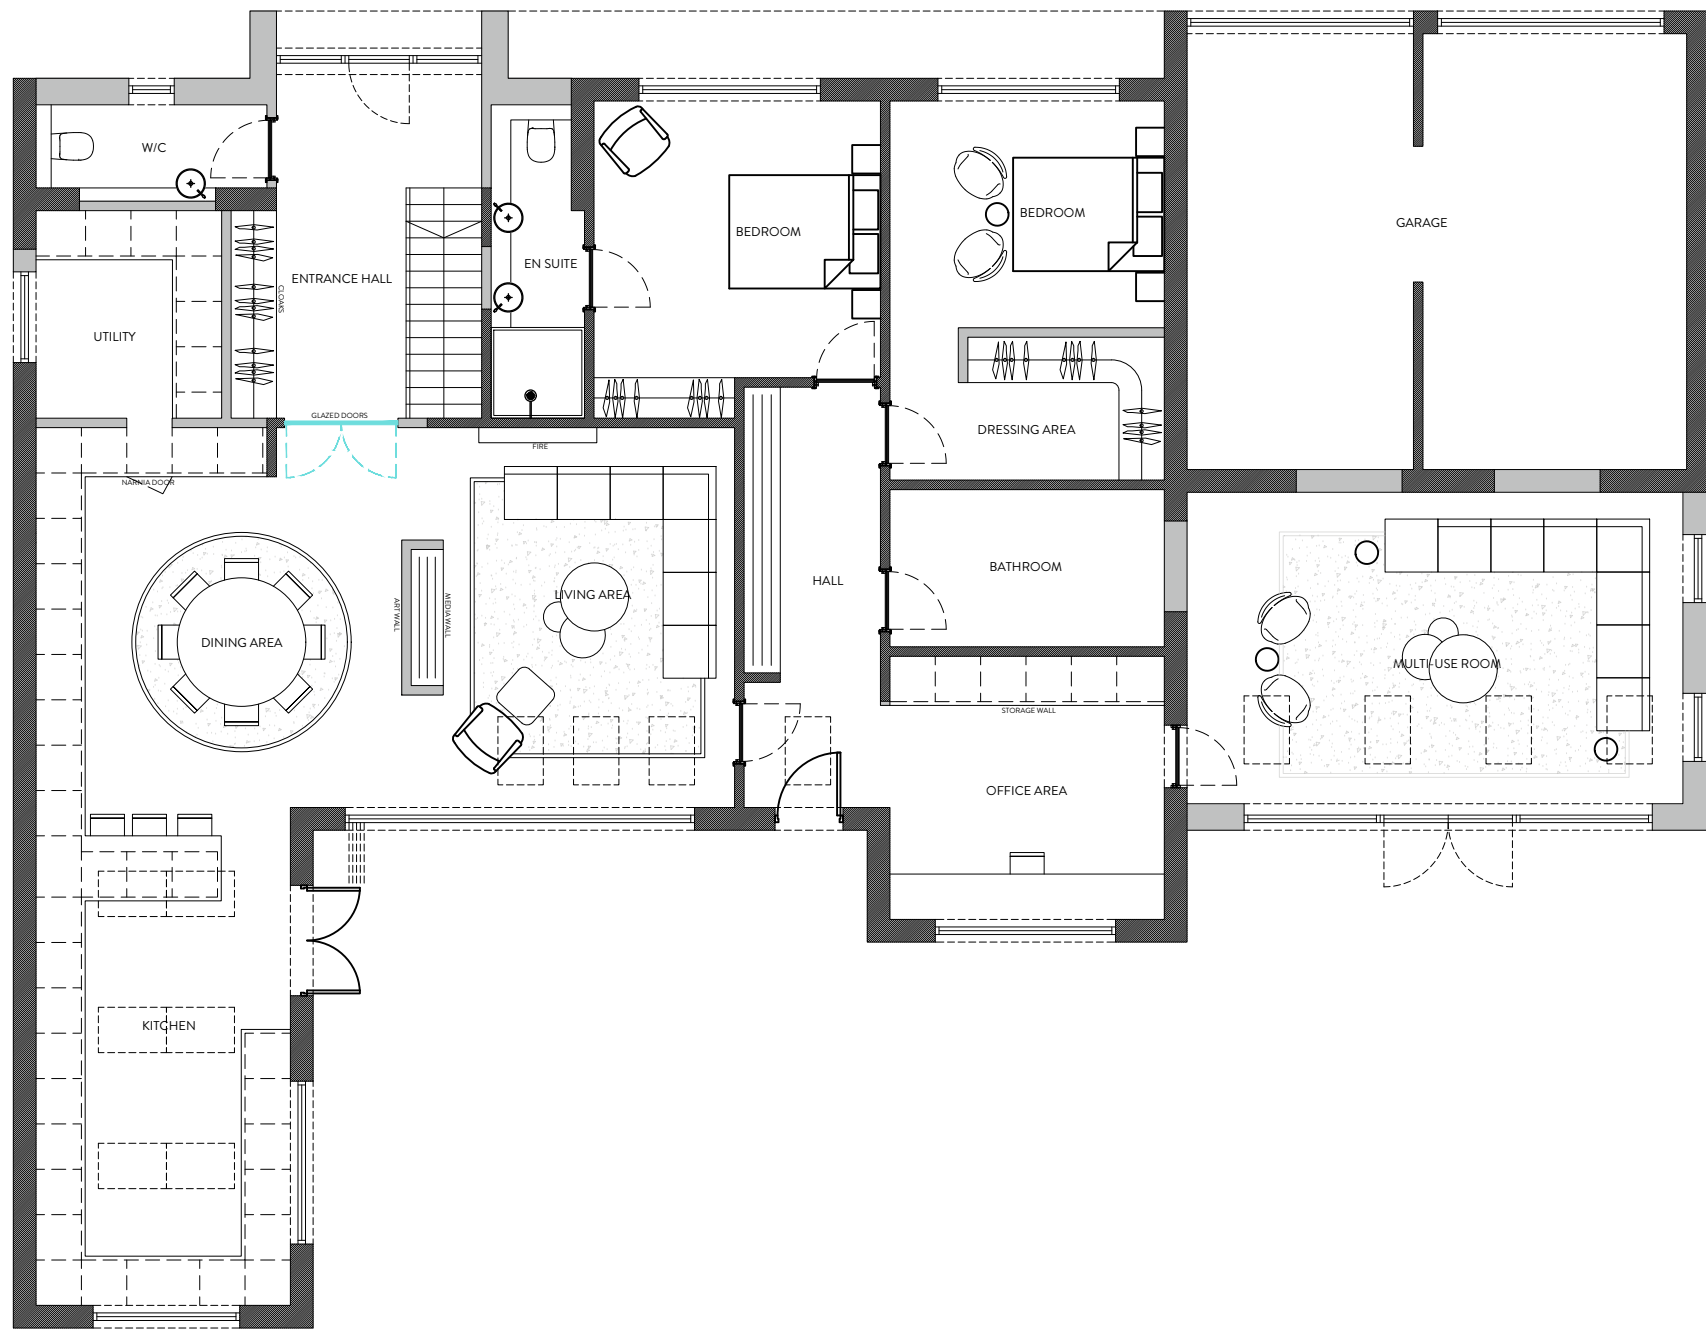

GROUND FLOOR PLAN
1:100

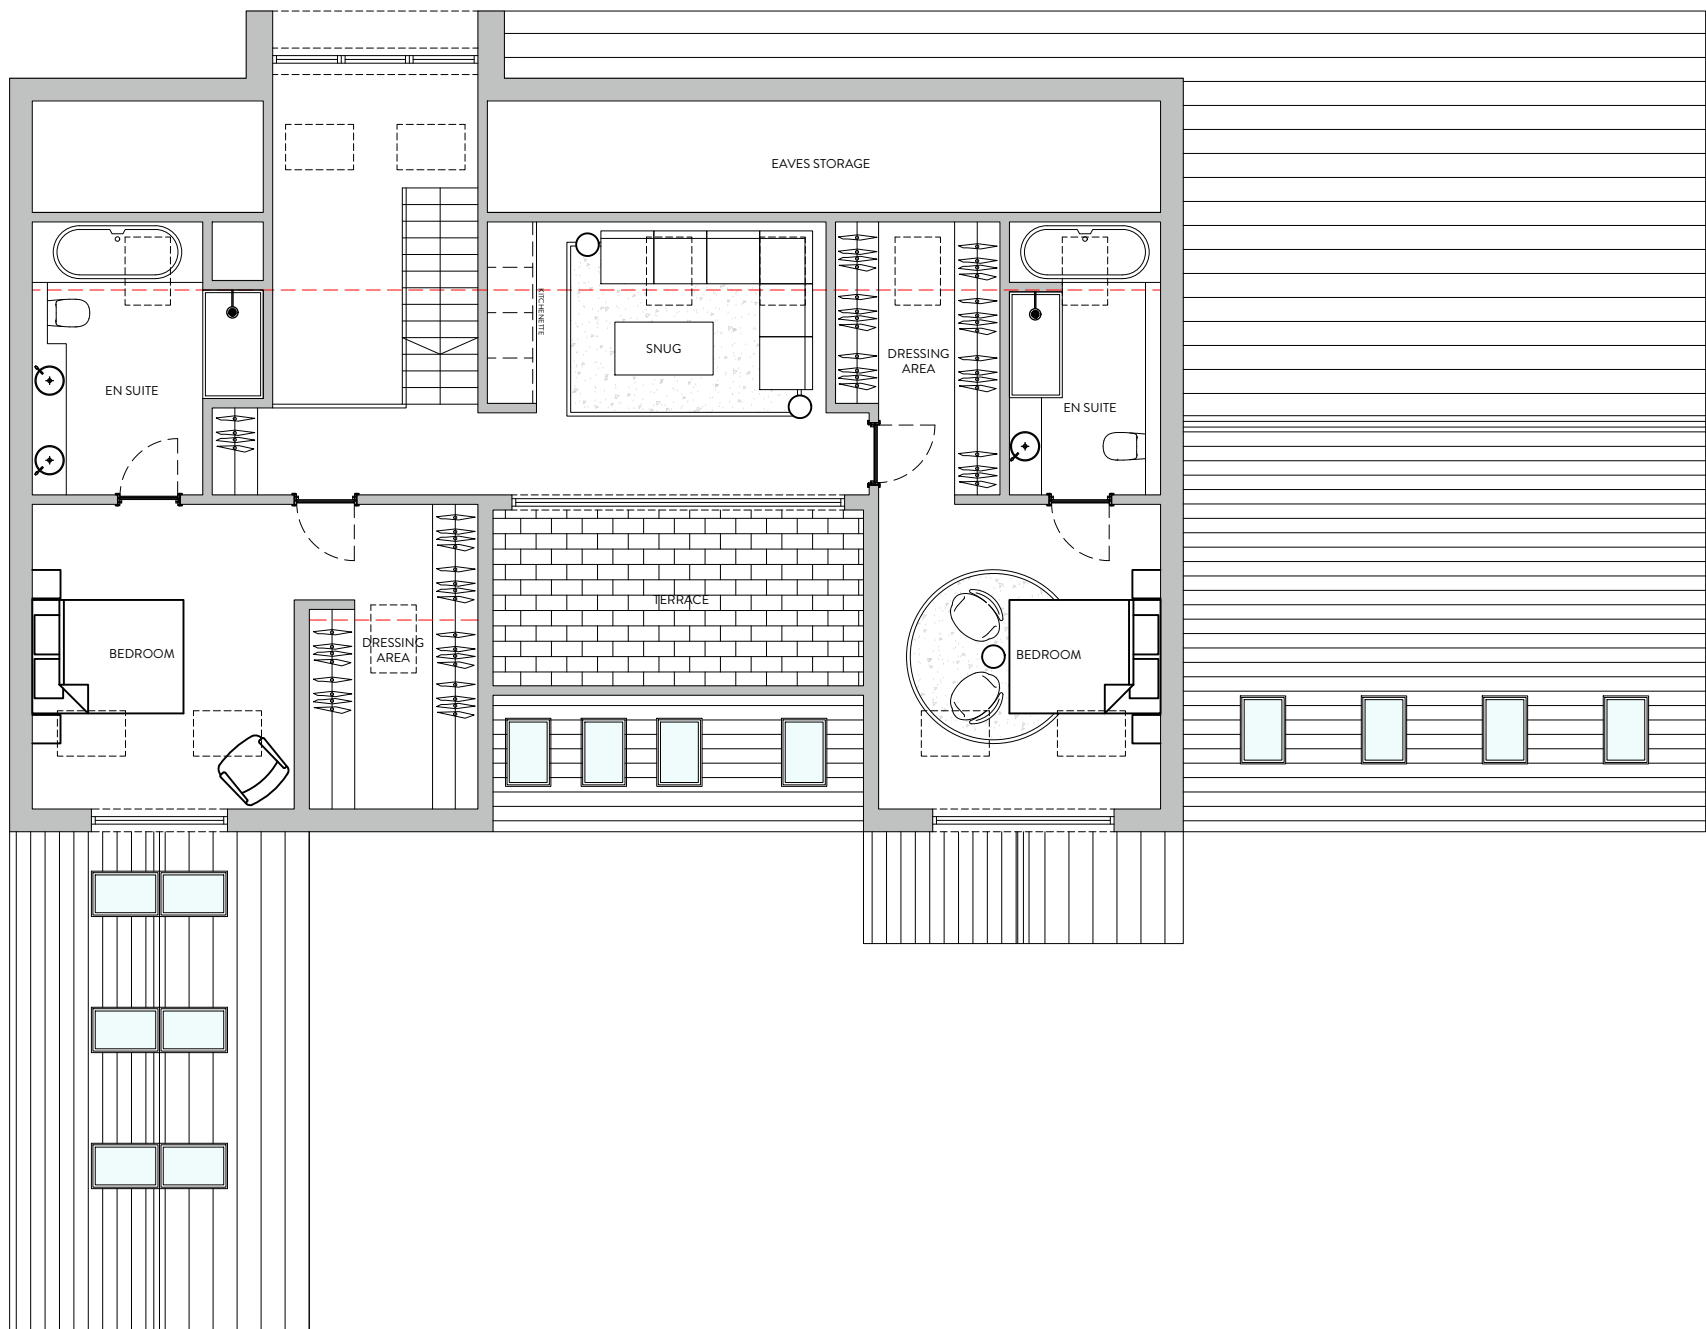

FIRST FLOOR PLAN
1:100



REVISION	DESCRIPTION	DATE	NOTES

STATUS PLANNING DRAWING		PROJECT TITLE LIGHTRIDGE CLOSE	
DRAWING TITLE PROPOSED GA		DRAWING TITLE PROPOSED GA	
SCALE 1:50	DRAWN EG	CHECKED JH	PROJECT REFERENCE ODS 23/701
PAPER SIZE A1	DWG NUMBER (20)001	DATE 13/11/23	REVISION /
CLIENT MR & MRS TAYLOR		CLIENT MR & MRS TAYLOR	