


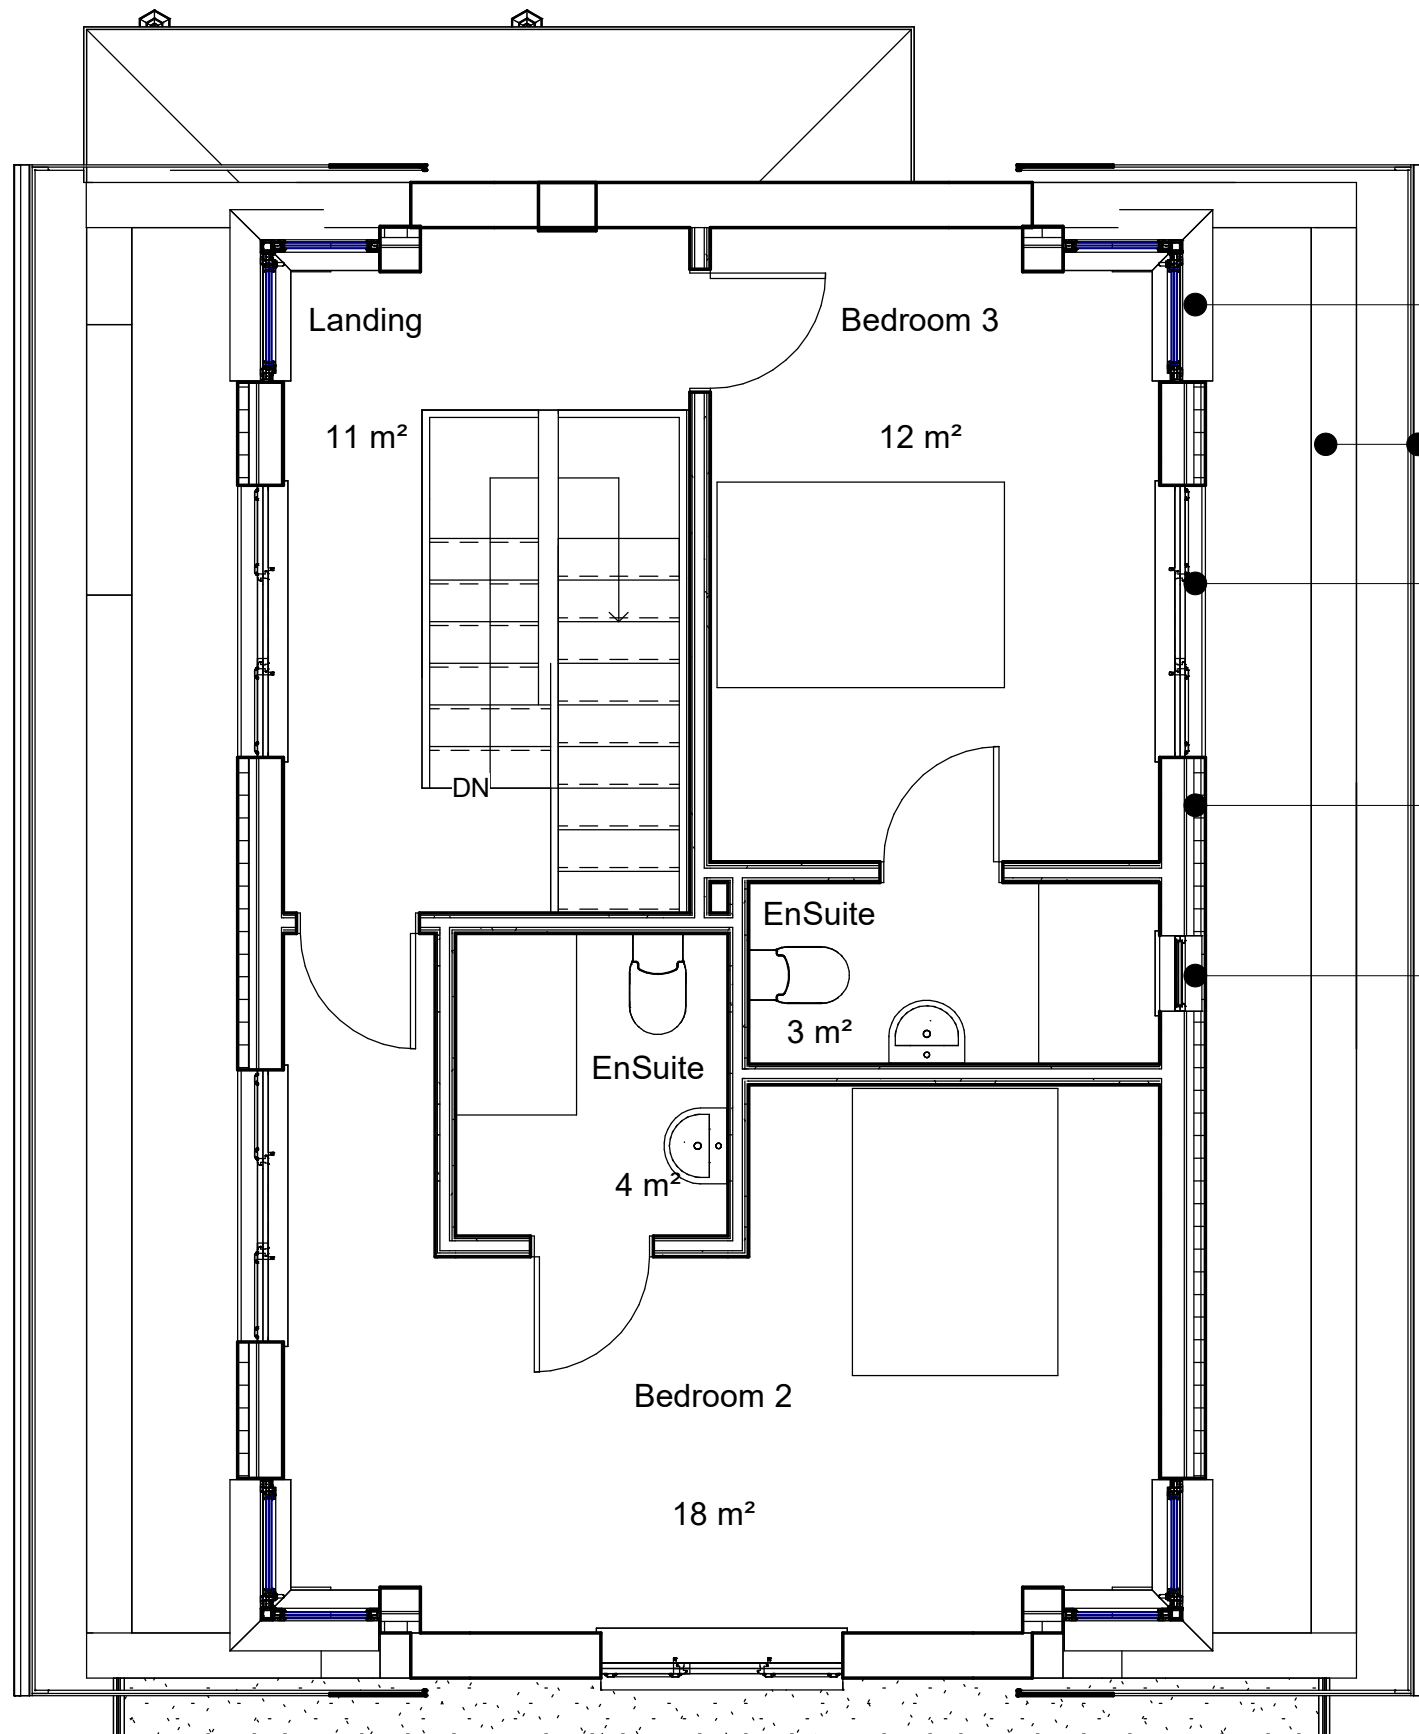

Proposed external corner windows to be double-glazed and opaque to neighbour facing elevations to maintain privacy. Opening windows will be fitted with 100mm cam stays

Denotes outline of the existing roof perimeter and external wall position

Proposed external windows to be double-glazed and opaque to neighbour facing elevations to maintain privacy. Opening windows will be fitted with 100mm cam stays

Denotes proposed external walling to form dormer extension. External leaf to be cladded with aluminium standing seam profile. Colour: 'Slate' to complement new roofing slate finishes.

Proposed external windows to be double-glazed and opaque to neighbour facing elevations to maintain privacy. Opening windows will be fitted with 100mm cam stays

PROPOSED FIRST FLOOR PLAN
1:50


NOTES

DO NOT SCALE FROM THIS DRAWING

It is the Contractor's responsibility to check all governing dimensions and verify all dimensions on site before commencing any work or making any shop drawings. This drawing is to be read in conjunction with schedules of work, specifications, bills of quantities and other relevant information. Any discrepancies are to be reported to Milaro Estates Limited. Work and materials are to be in accordance with the Building Regulations and to comply with relevant British Standards. This drawing is copyright of Milaro Estates Limited and should not be reproduced in whole or part without their written permission.

Revision Schedule

Rev	Date	Description	By
C	231025	Planning Submission	MC

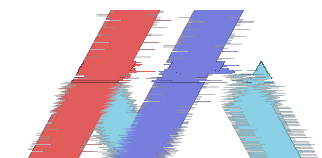

MILARO ESTATES

MILARO ESTATES LIMITED
35 WESTGATE, HUDDERSFIELD, HD1 1PA
info@mlaro.co.uk

Project

Paul & Abigail Stone

41 Broad Lane
Holmfirth
HD9 3XE

Project Status

Planning

Drawing Title

Proposed First Floor Plan

A3

Date
25/10/23

Scale
1 : 50

Drawn by
MBC

Checked by
--

Drawing No.

230426-P-A112

Revision

C