


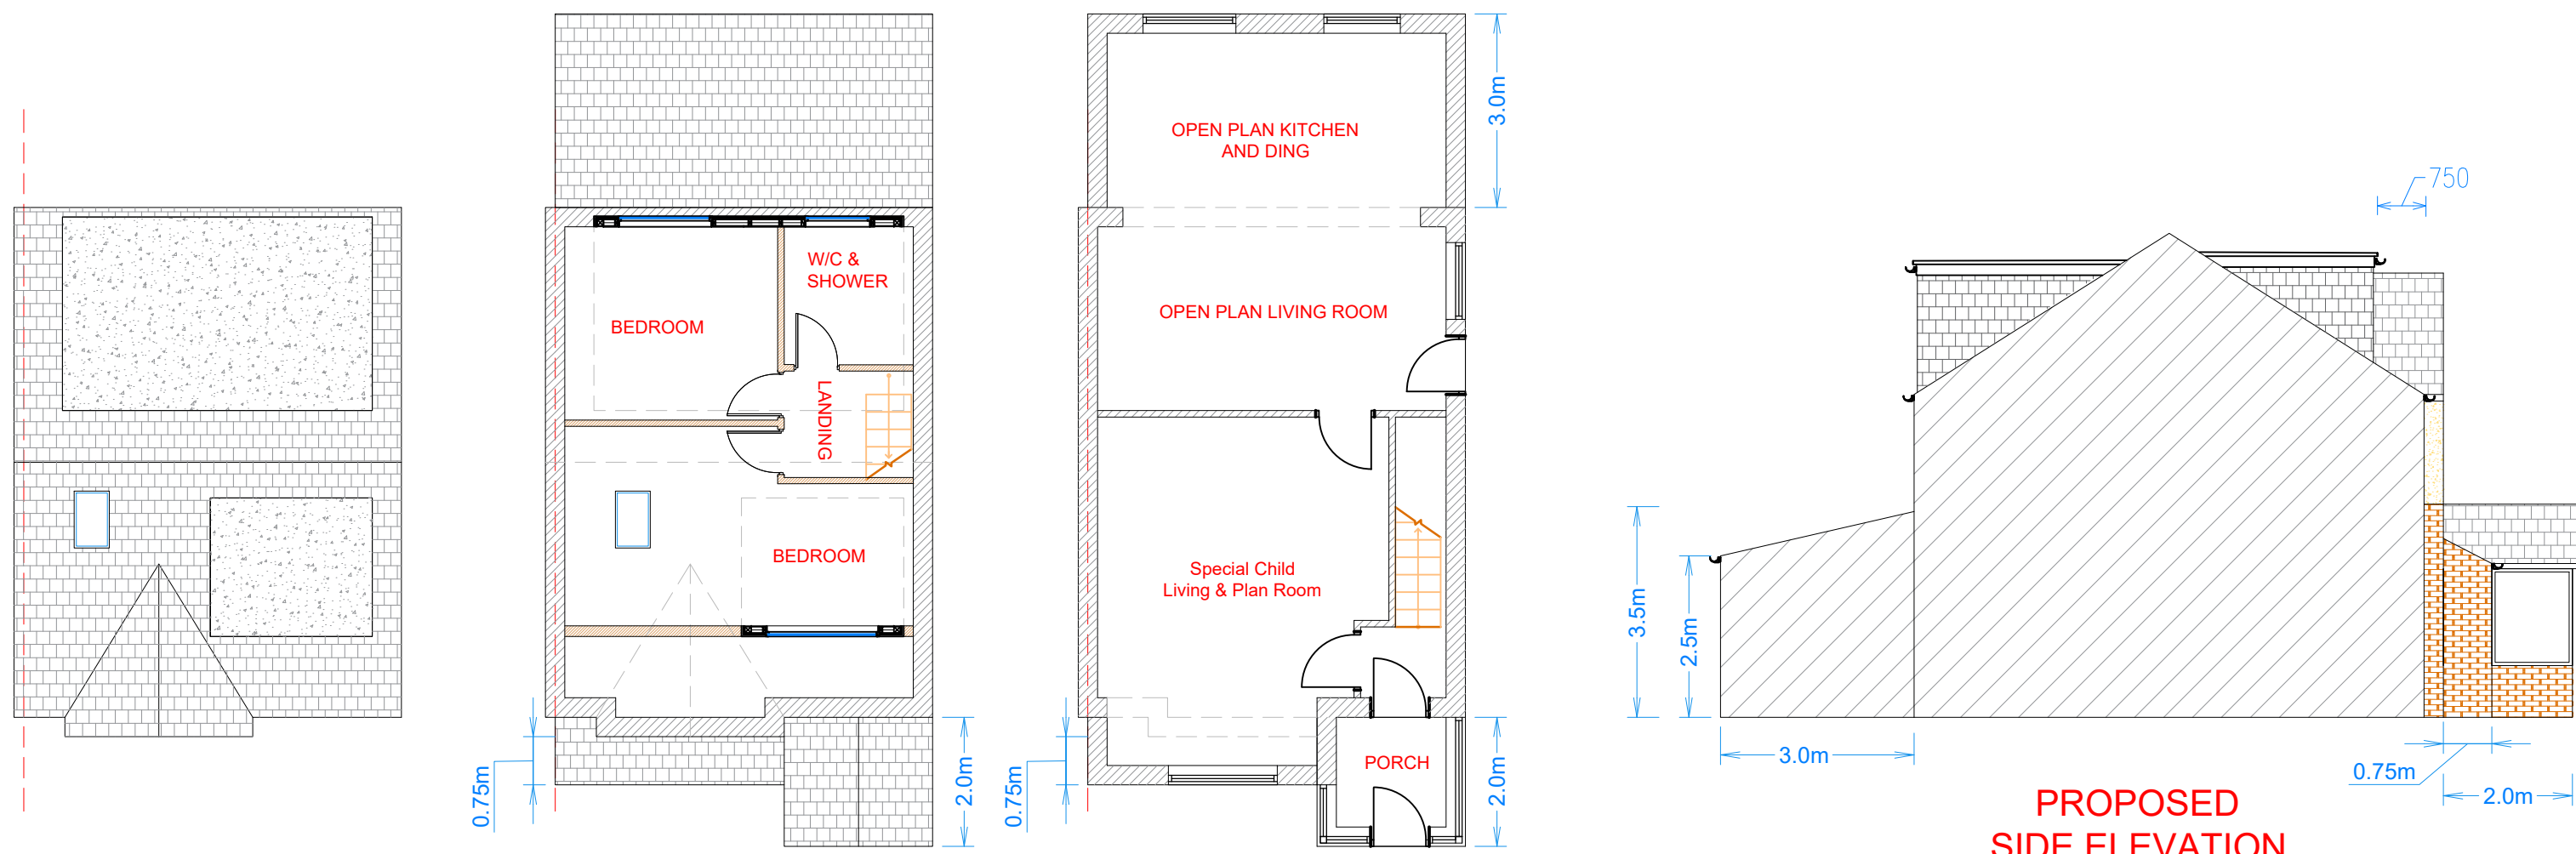


PROPOSED
ROOF PLAN


PROPOSED
DORMER

PROPOSED
GROUND FLOOR PLAN


PROPOSED
SIDE ELEVATION

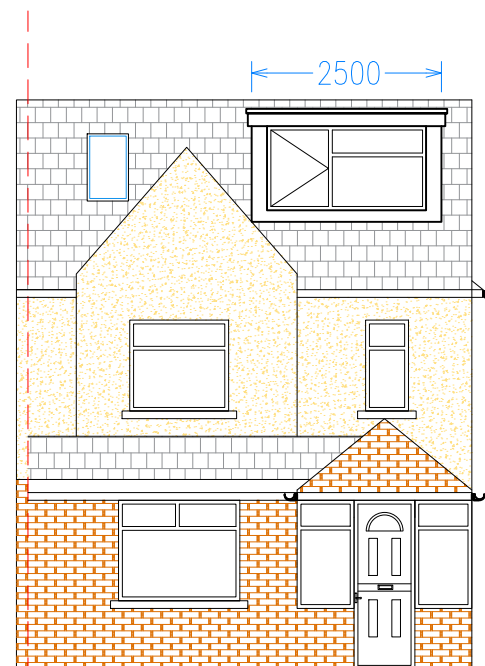


PROPOSED
FRONT ELEVATION

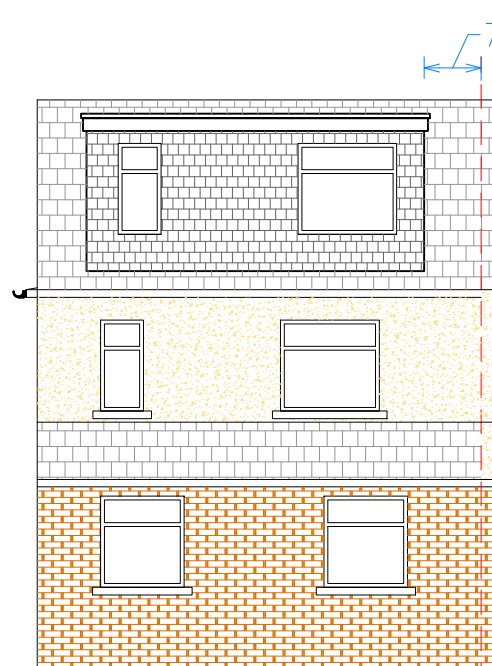


PROPOSED
REAR ELEVATION

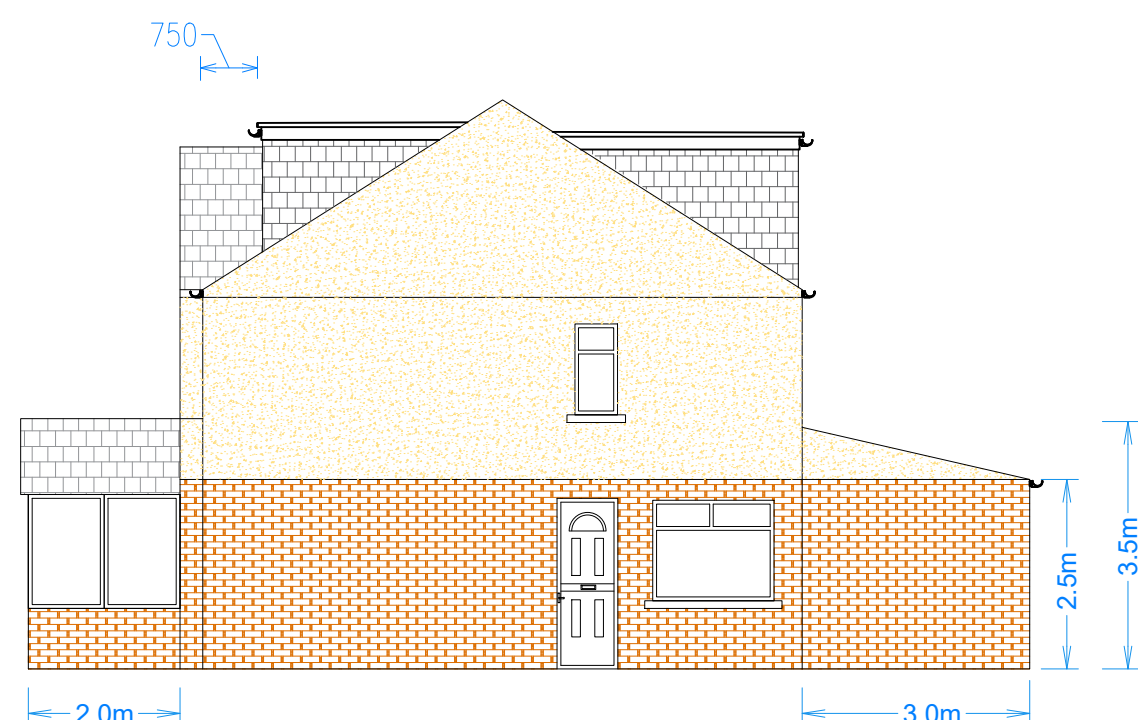


PROPOSED
SIDE ELEVATION

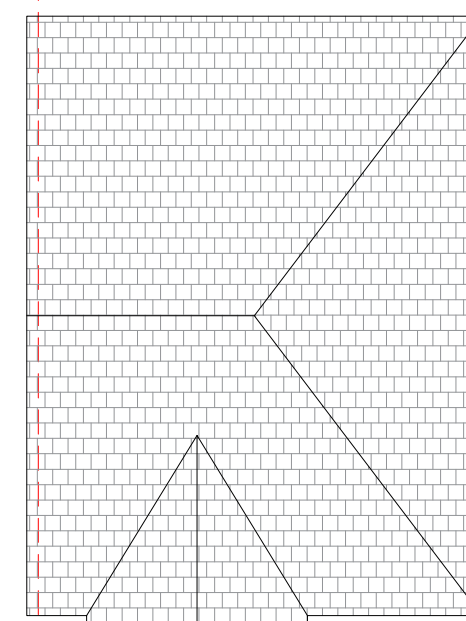


EXISTING
ROOF PLAN

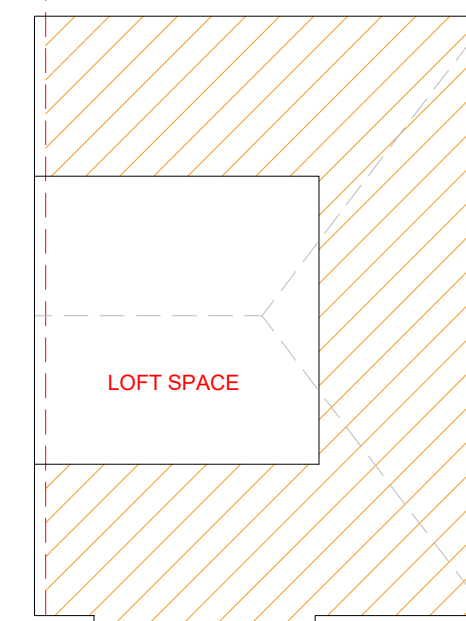


EXISTING
LOFT SPACE

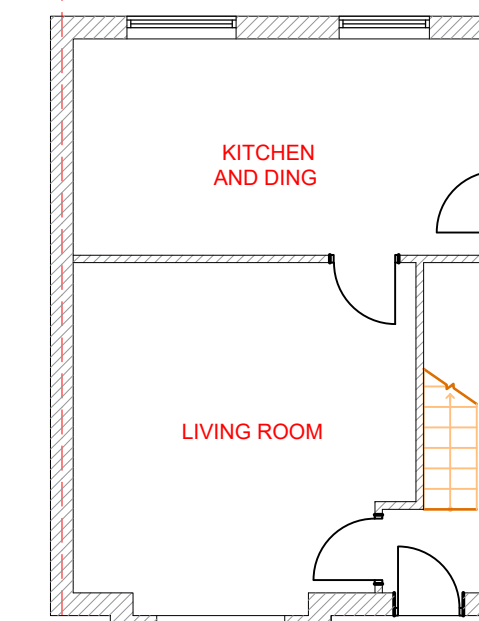


EXISTING
GROUND FLOOR PLAN

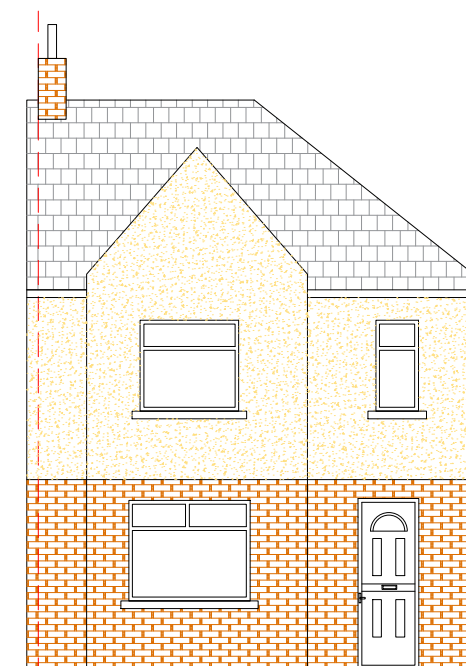


EXISTING
FRONT ELEVATION

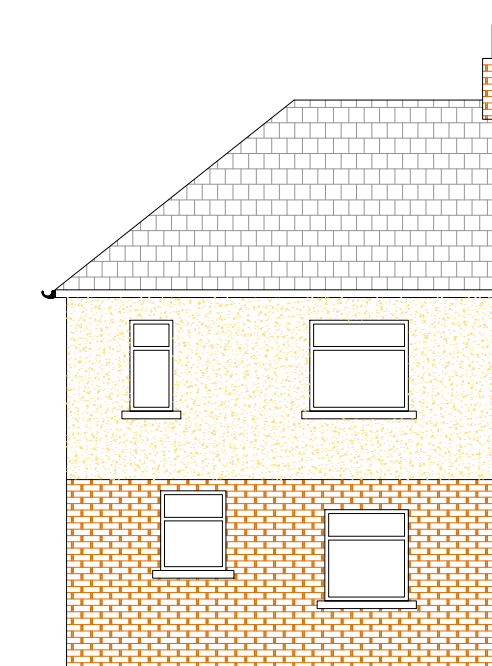

EXISTING
REAR ELEVATION

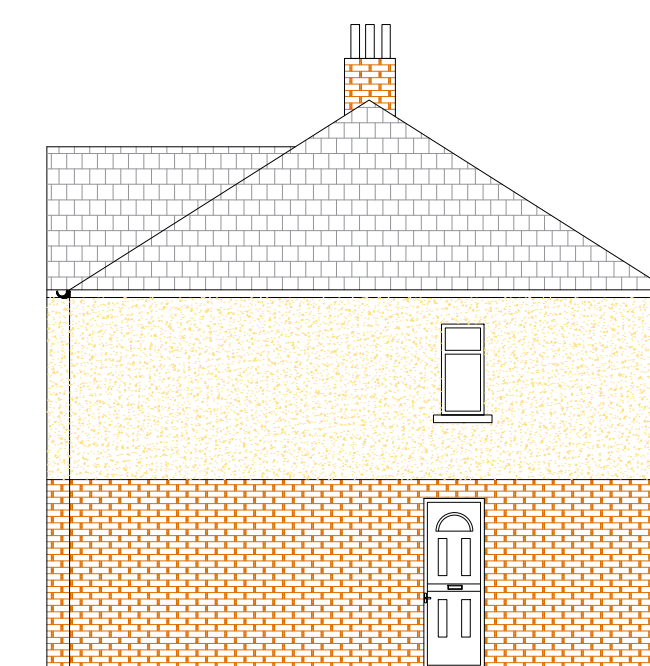

EXISTING
SIDE ELEVATION

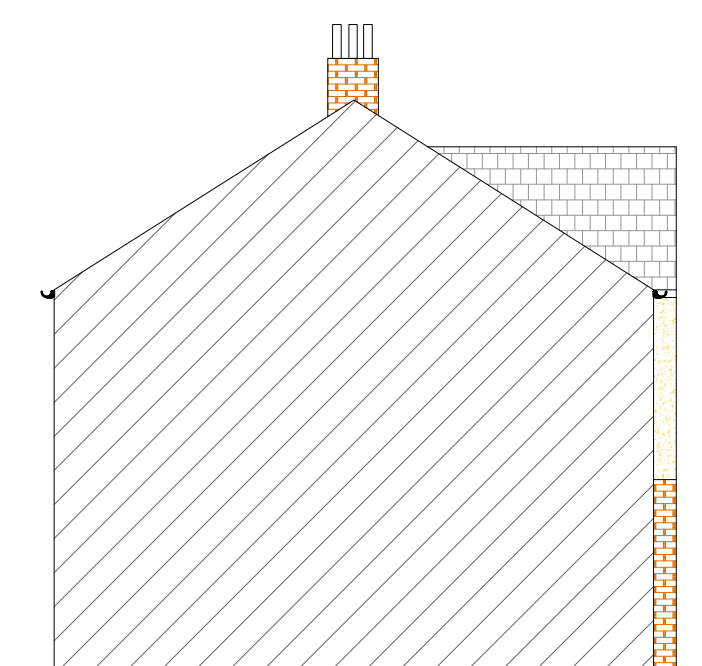

EXISTING
SIDE ELEVATION

Note:
Written dimensions on these drawings shall take precedence over scaled dimensions. Contractors shall verify and be responsible for all dimensions and conditions on the project and Airedale Architects must be notified of any variations from the dimensions and conditions shown by these drawings prior to commencement of any work. All contractors are deemed to have made themselves aware of site conditions prior to entering into any contract.

REV	DESCRIPTION	DATE	DRAWN

Euro Engineering Consultants Ltd

Preston House, Preston Street Bradford, BD7 1JE
email. euroengineeringconsultant@gmail.com

CLIENT	Mr Sajjad Hussain		
ADDRESS	33 Ravens Crescent Dewsbury WF13 3QG		
PROJECT	Proposed		
DRAWING	Dormer Window with Hip to Gable Wall & Single Story Rear Extension and Porch		
DRAWN	AS	DATE	Nov..23
DWG No.	132.Arch.2023		
STATUS	Planning		
SCALE	100@A1		