




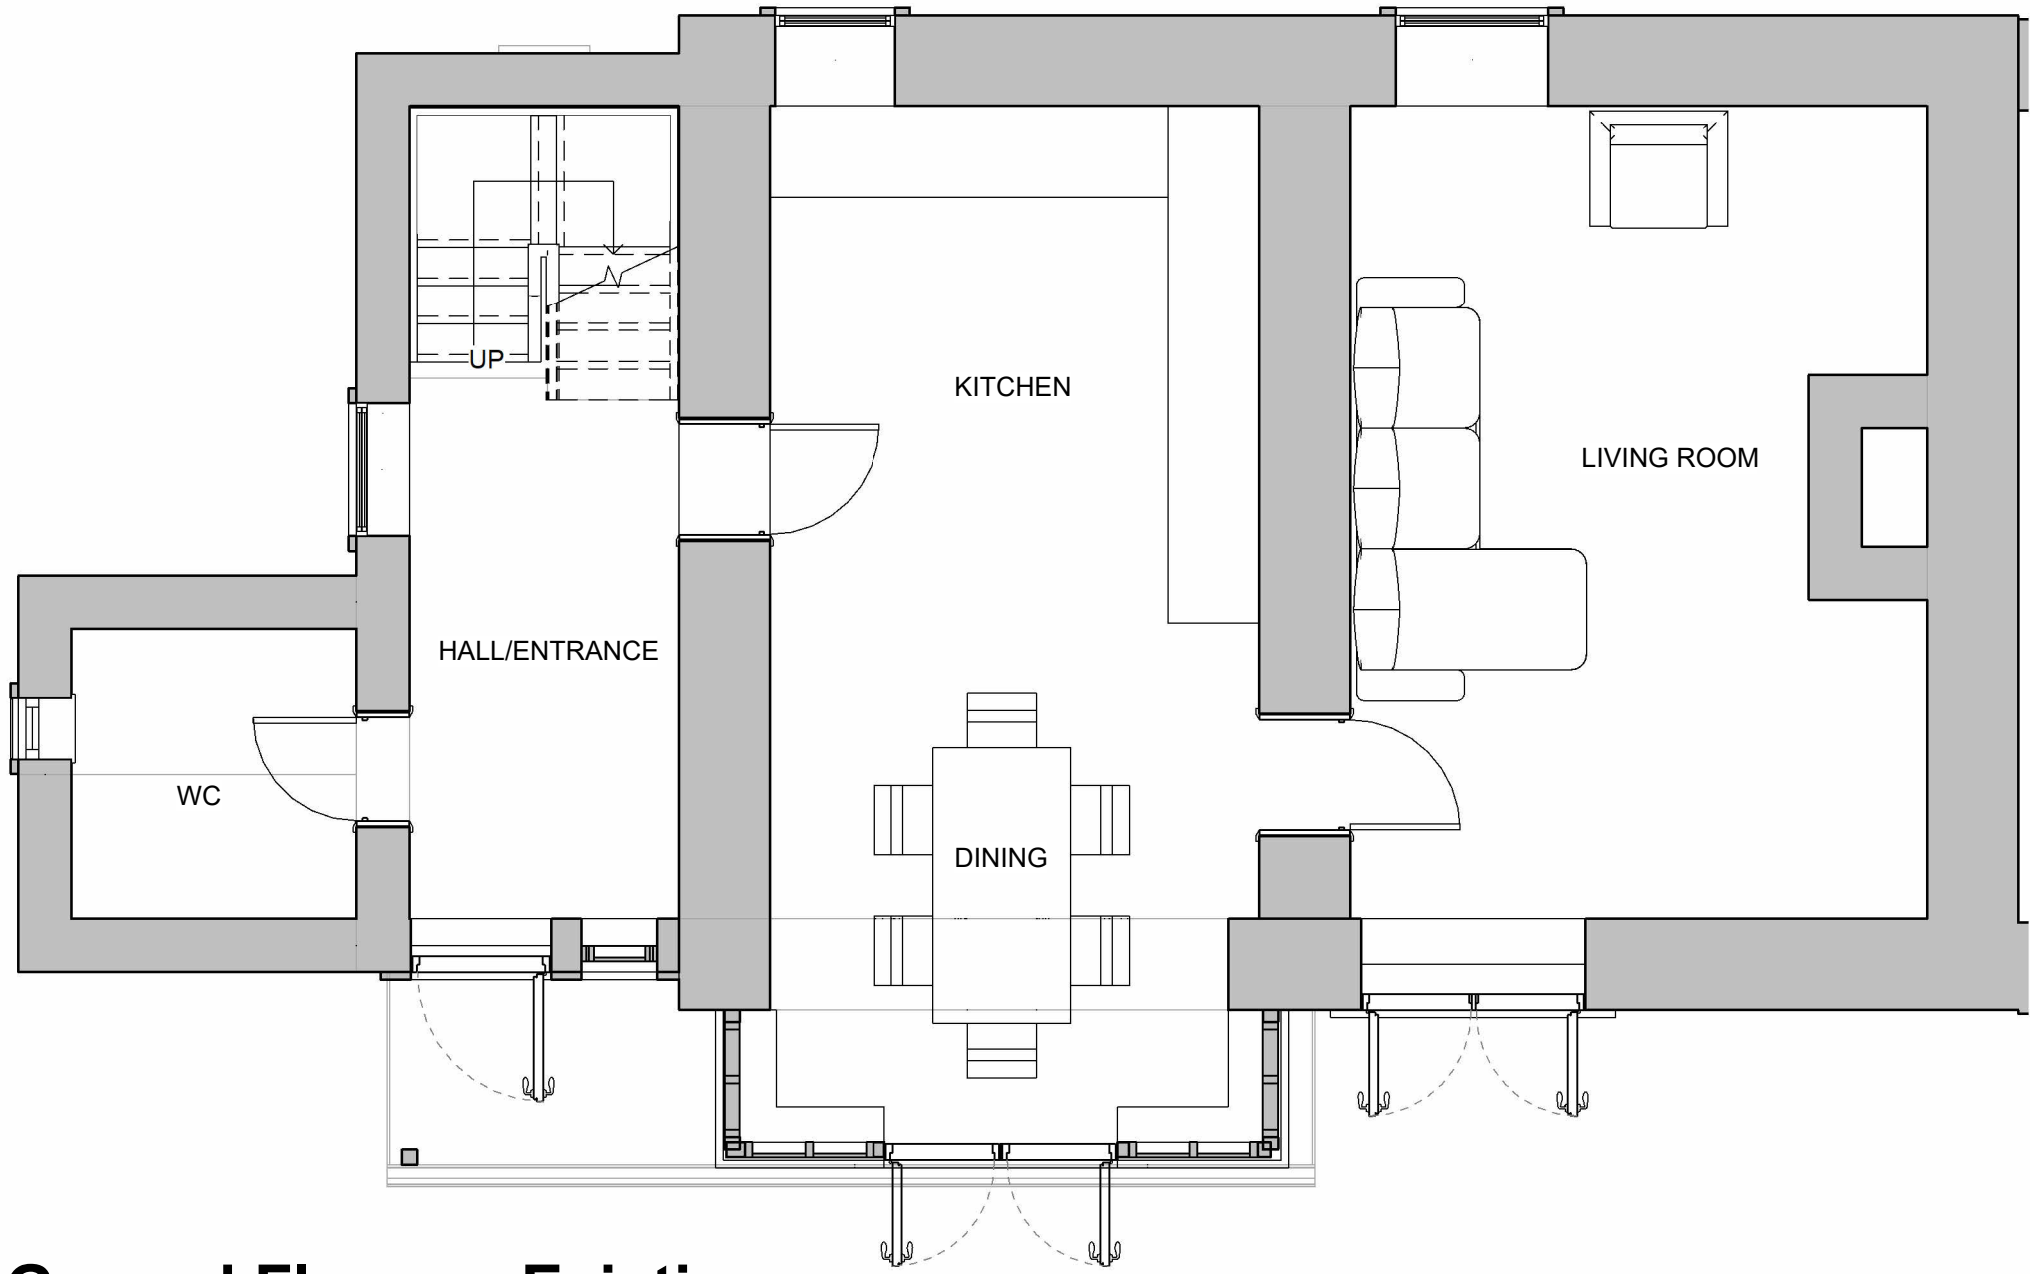

Ground Floor as Existing
1 : 50

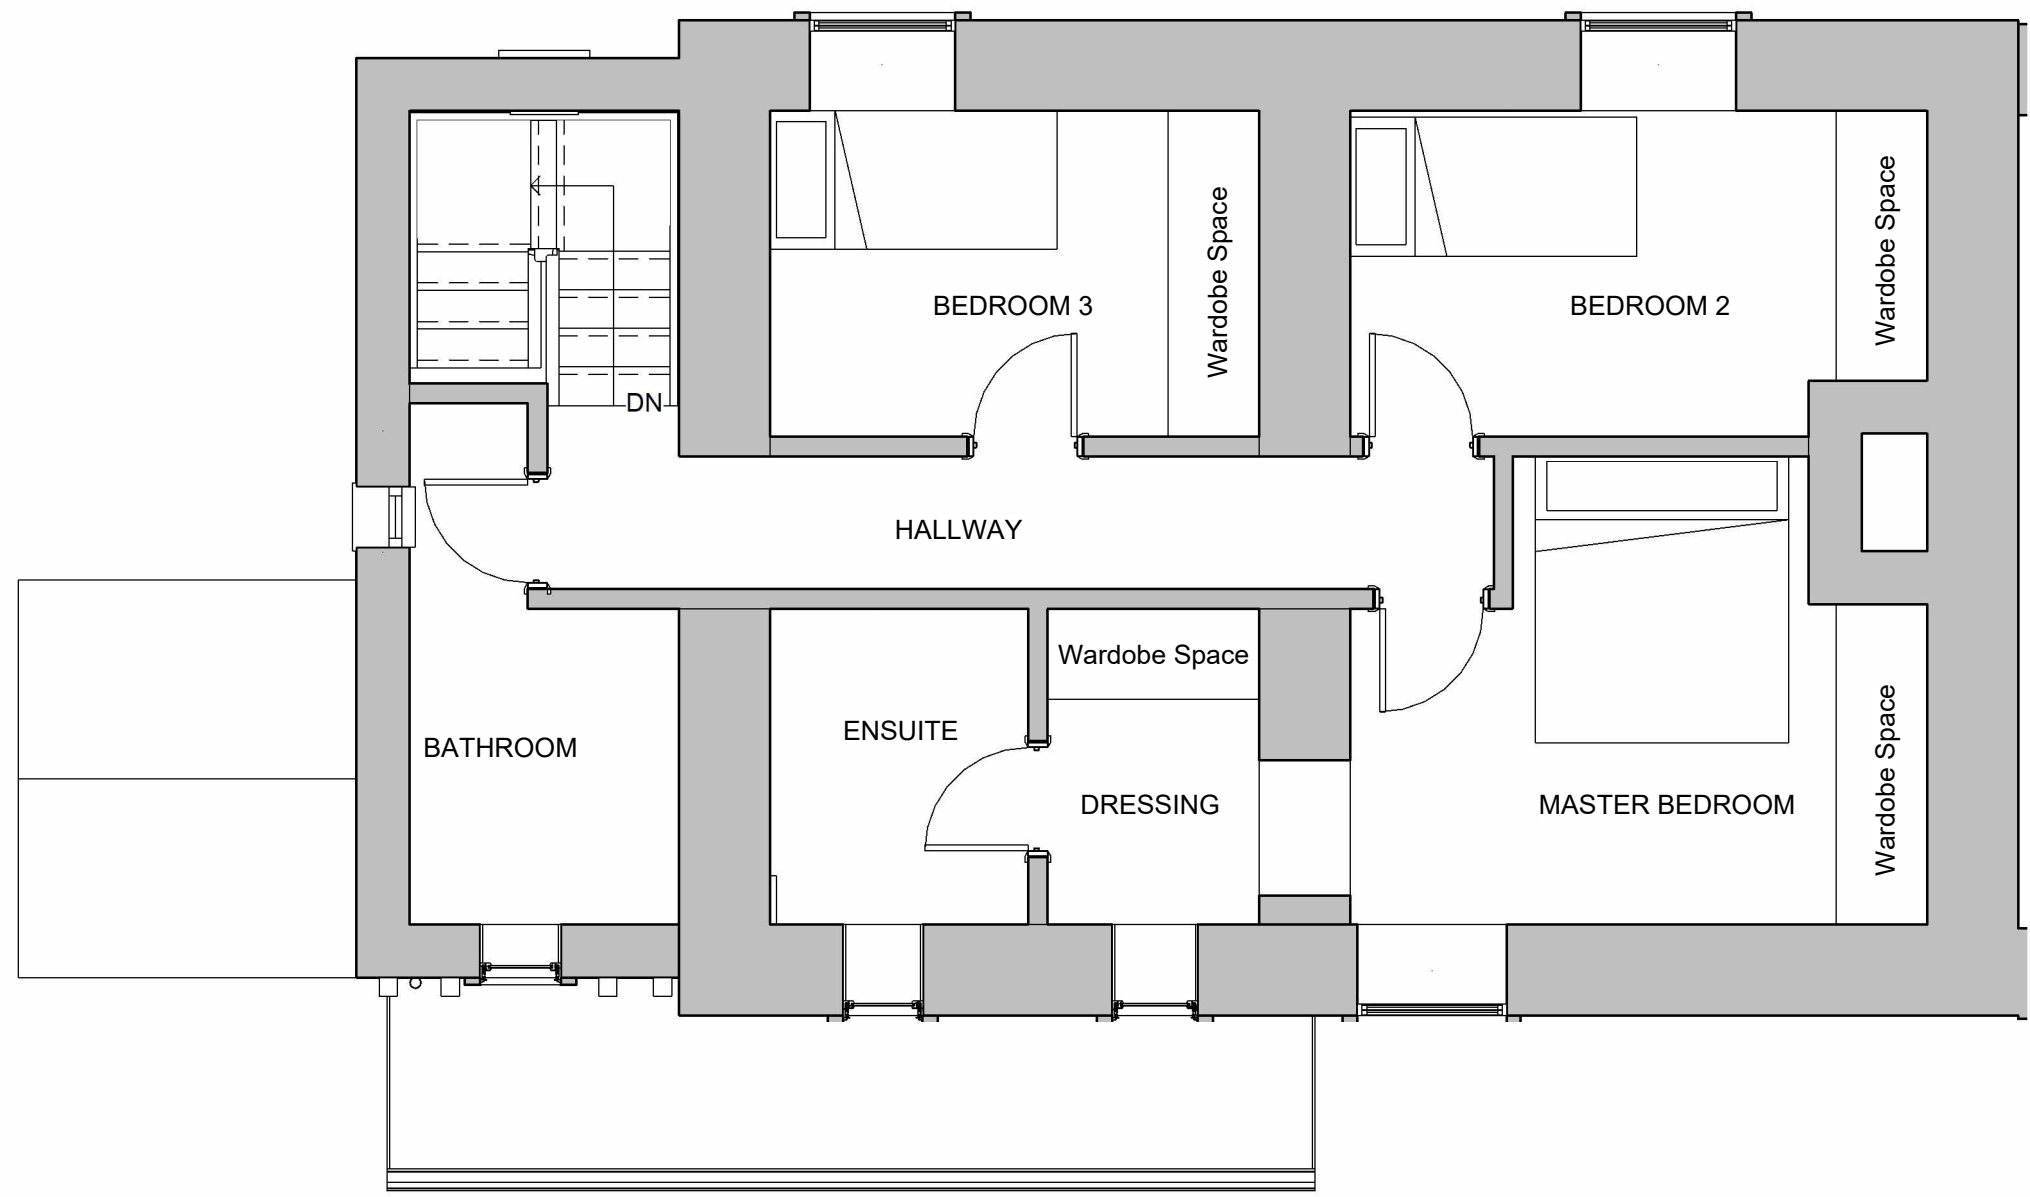

First Floor as Existing
1 : 50

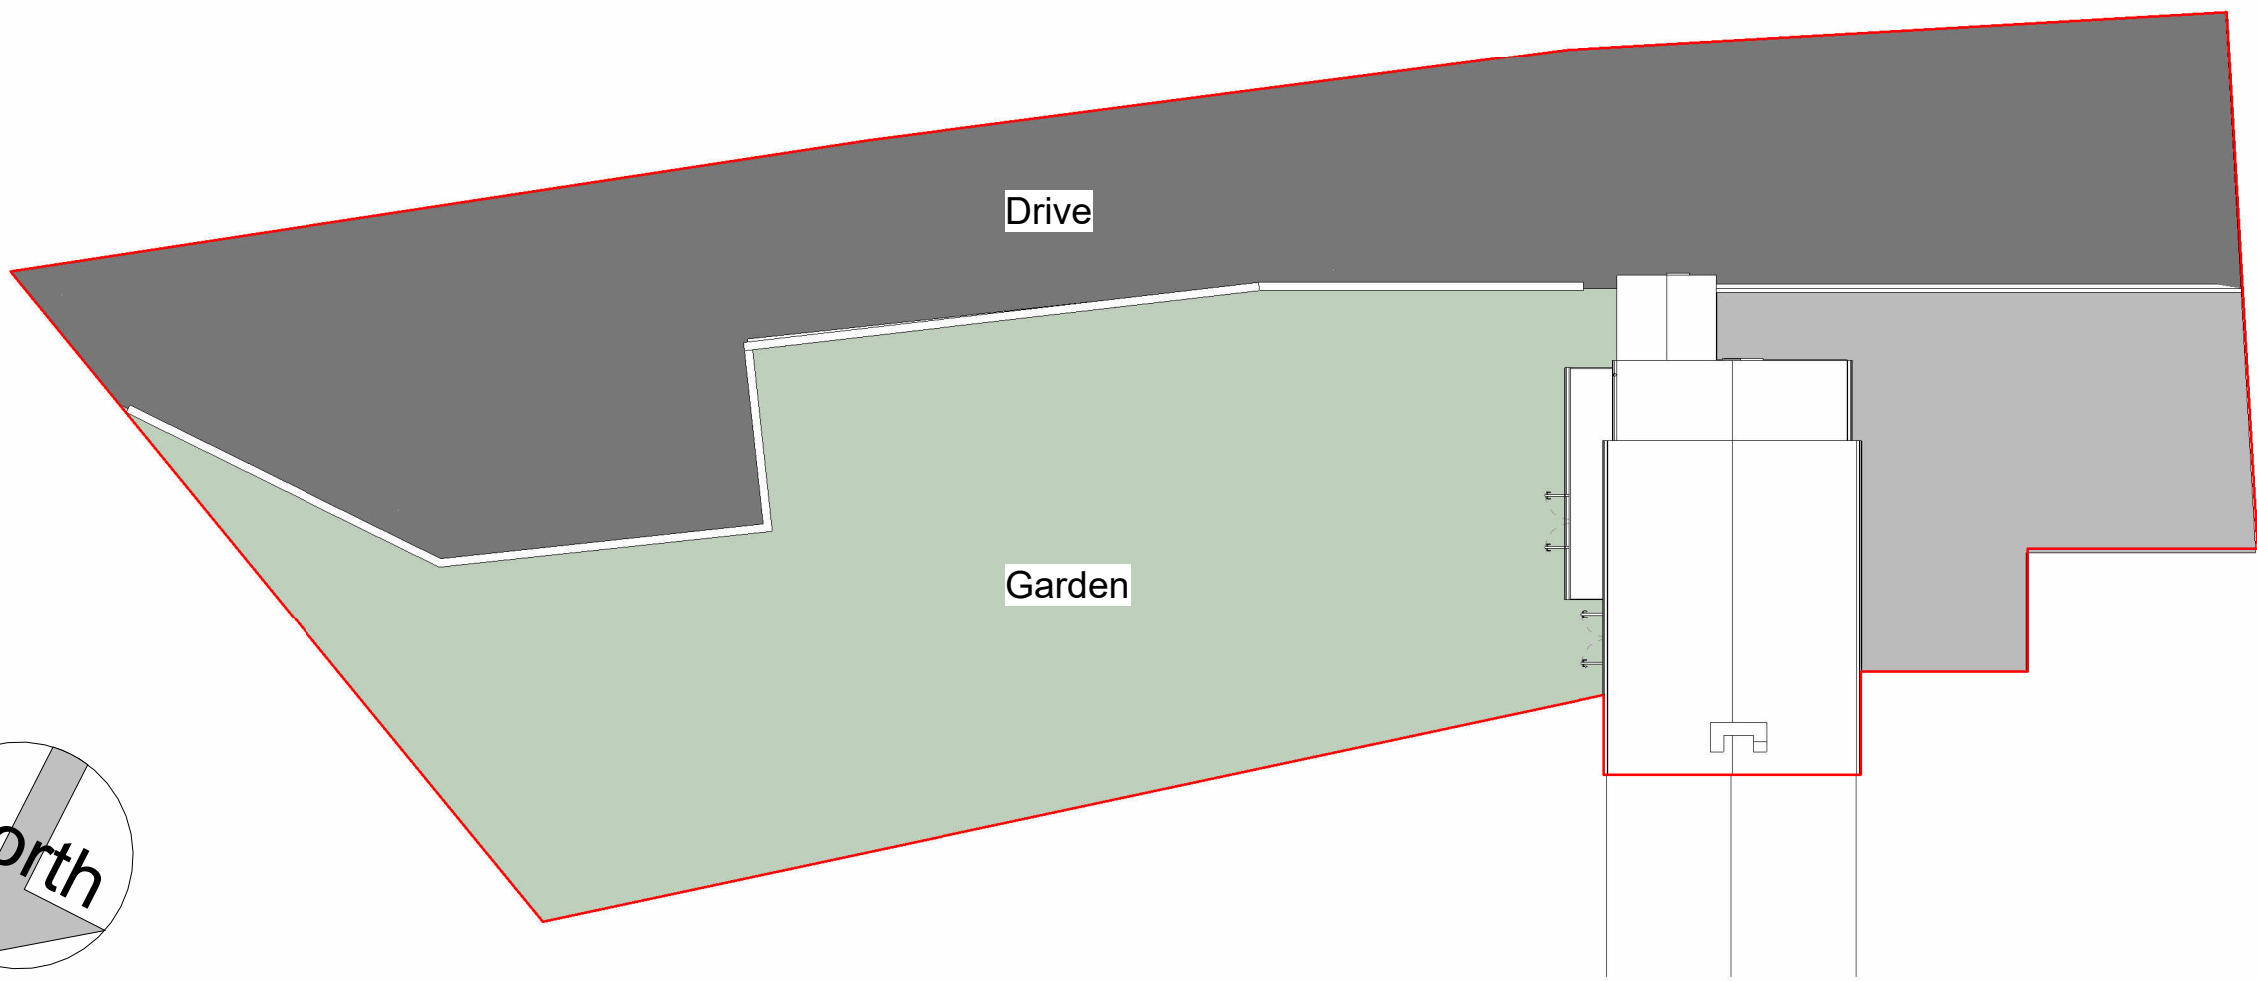

Site as Existing
1 : 200




Existing South West Elevation
1 : 100



Existing North East Elevation
1 : 100




Existing South East Elevation
1 : 100

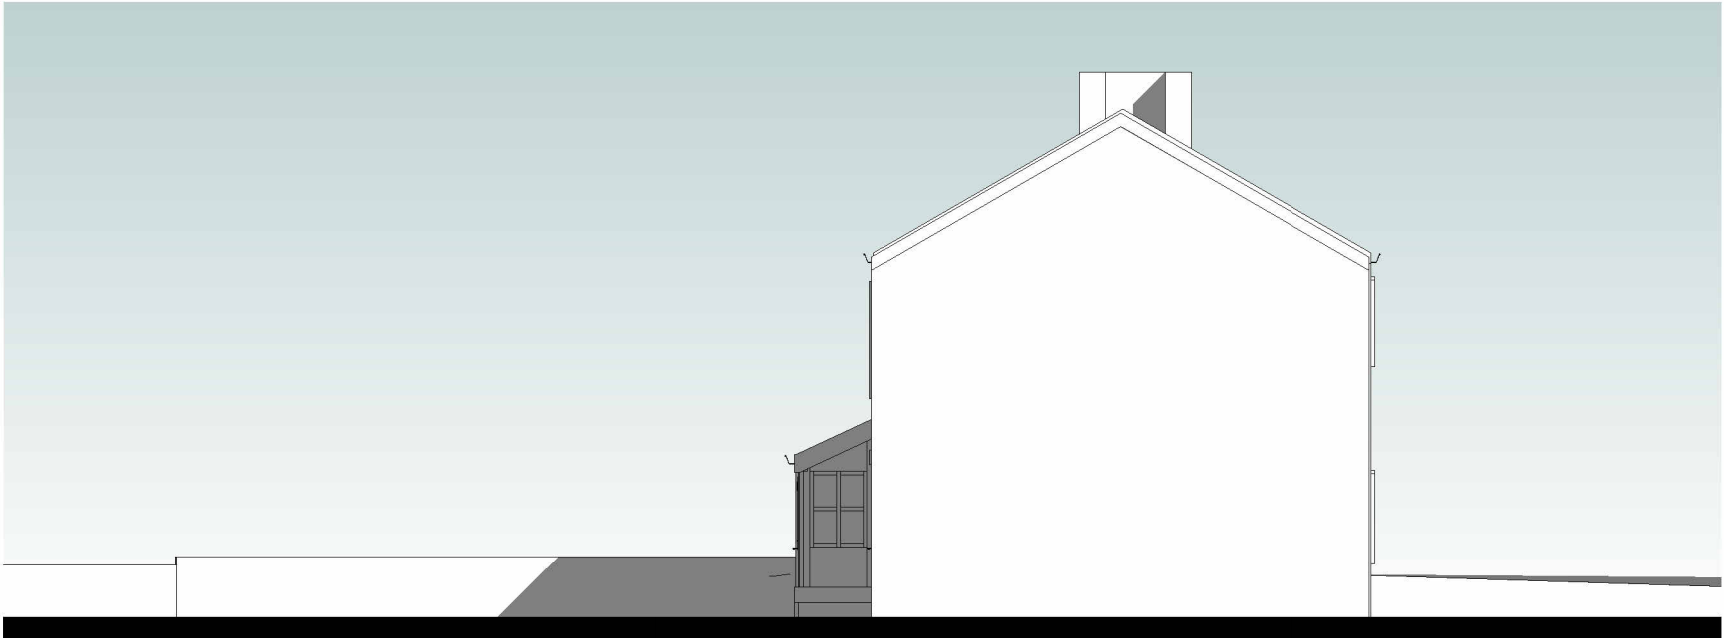

Existing North West Elevation
1 : 100

Only figured dimensions should be used.
Scaled dimensions should be checked with the Architect.
This drawing together with the design, is the property and copyright
of the Architect and must not be reproduced without written
permission

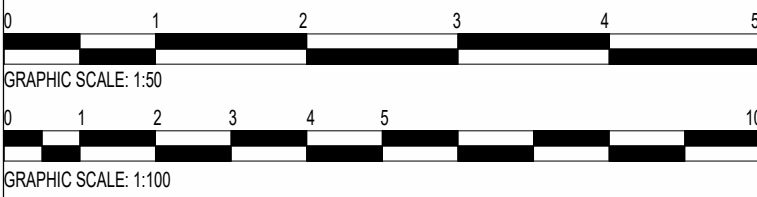

A	Re-arranged the sheet and made the drawings easier to read	AO	JC	16.11.2023
rev	description	drawn	auth	date

DO NOT SCALE OFF THIS DRAWING

ACUMEN
Designers & Architects

acumenarchitects.co.uk01484 546 000
Headrow House, Old Leeds Road, Huddersfield, Huddersfield HD115G

Client MR G ELLIS				
Project 9 HOLMFIRTH RD, SHELEY				
Project No 2835	Drawing No 01		Rev A	
Description Existing Plans & Elevations				
Scale As @ A1	Date Drawn MAR 23	Drawn By MC	Authorised By JC	
Purpose of Issue indicated				
Purpose of Issue Planning ☒ Building Regs ☐ Tender ☐ Construction ☐ Comment ☐ Info ☐				