




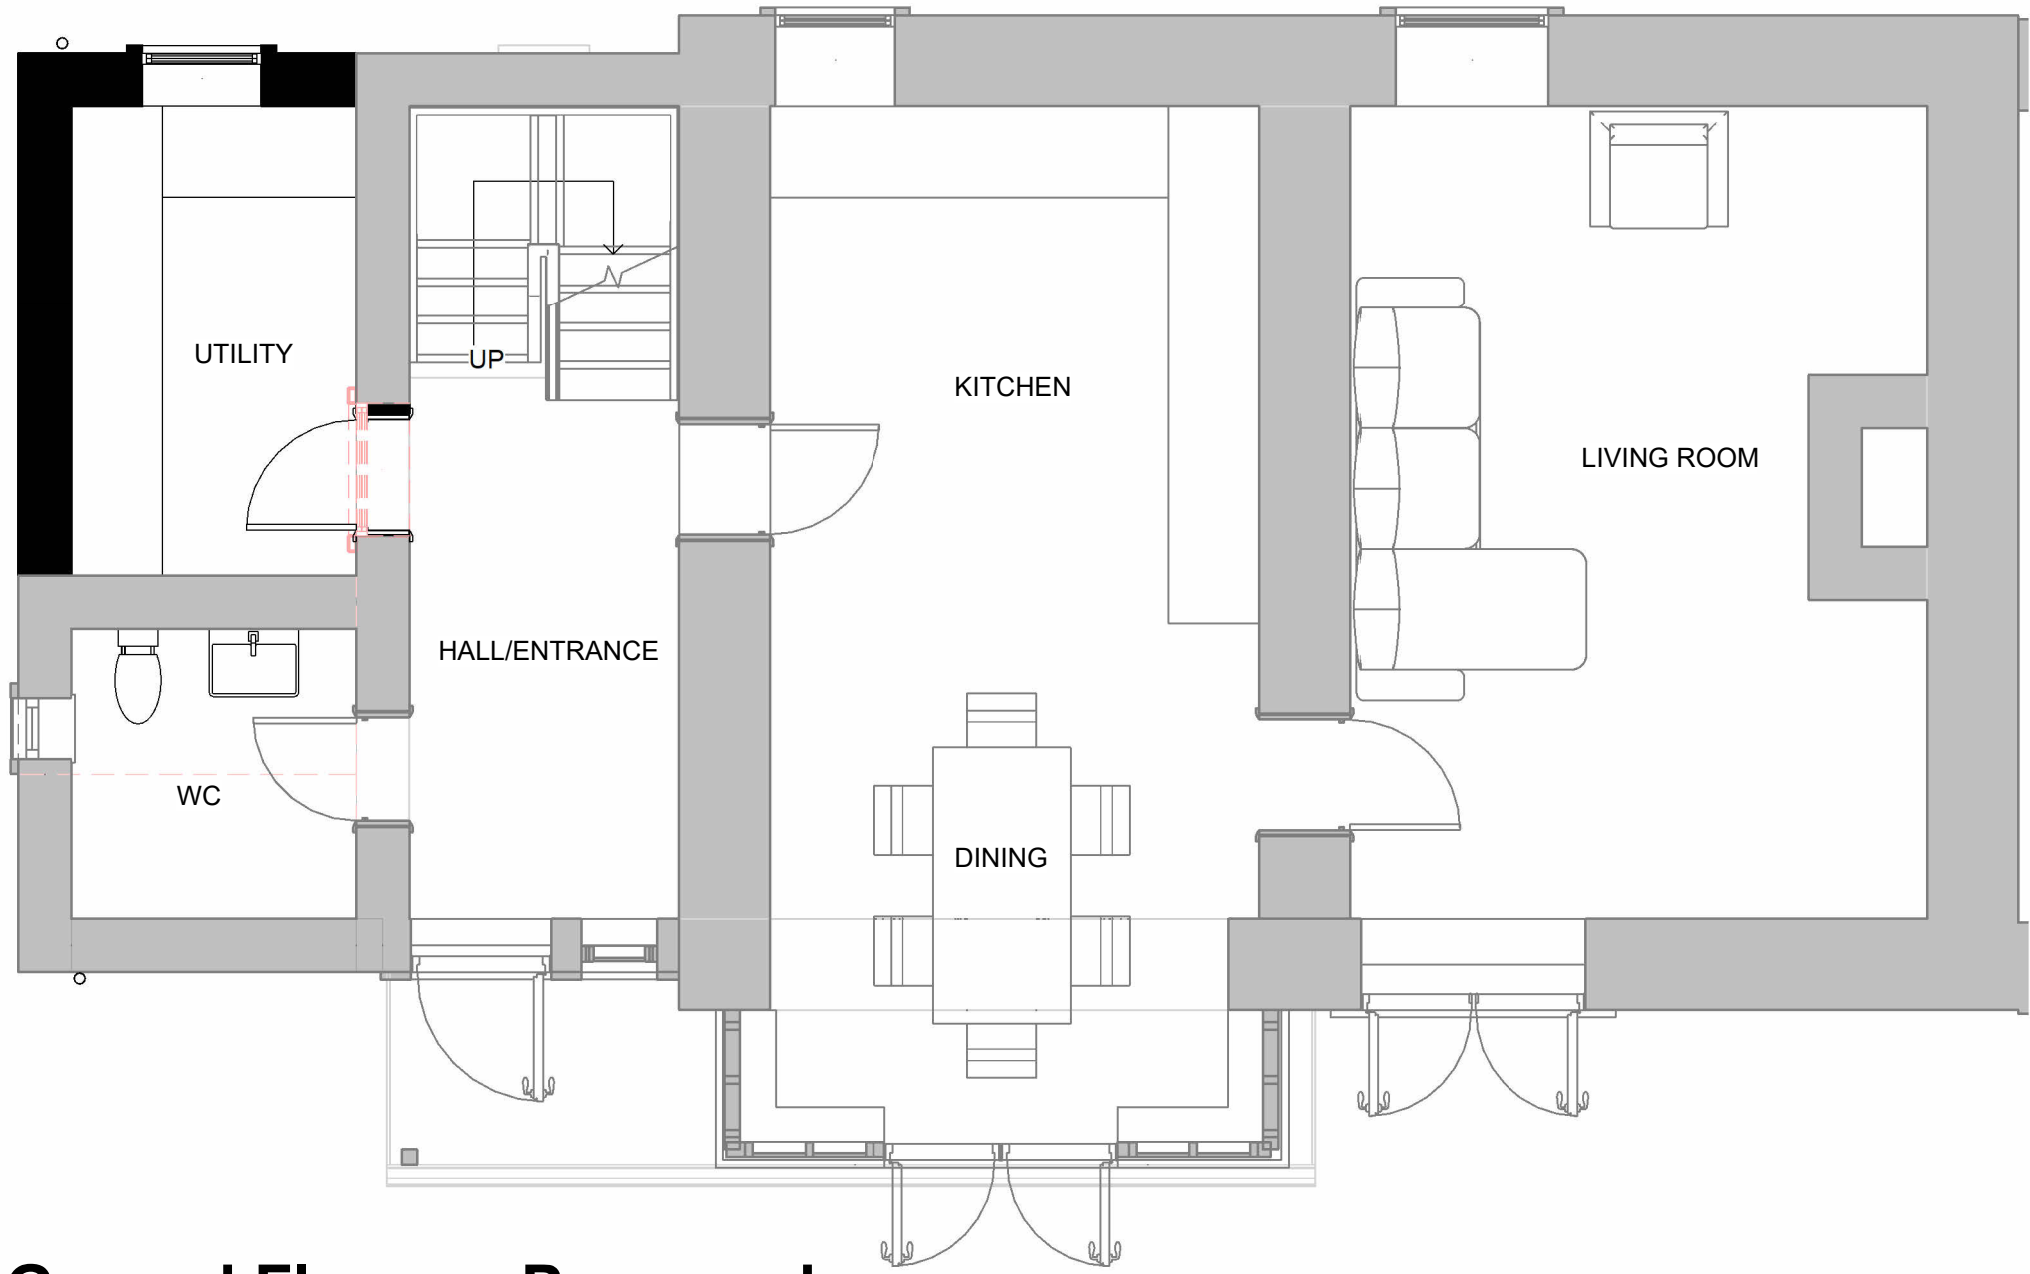


Ground Floor as Proposed
1 : 50


Red lines indicate elements to be demolished

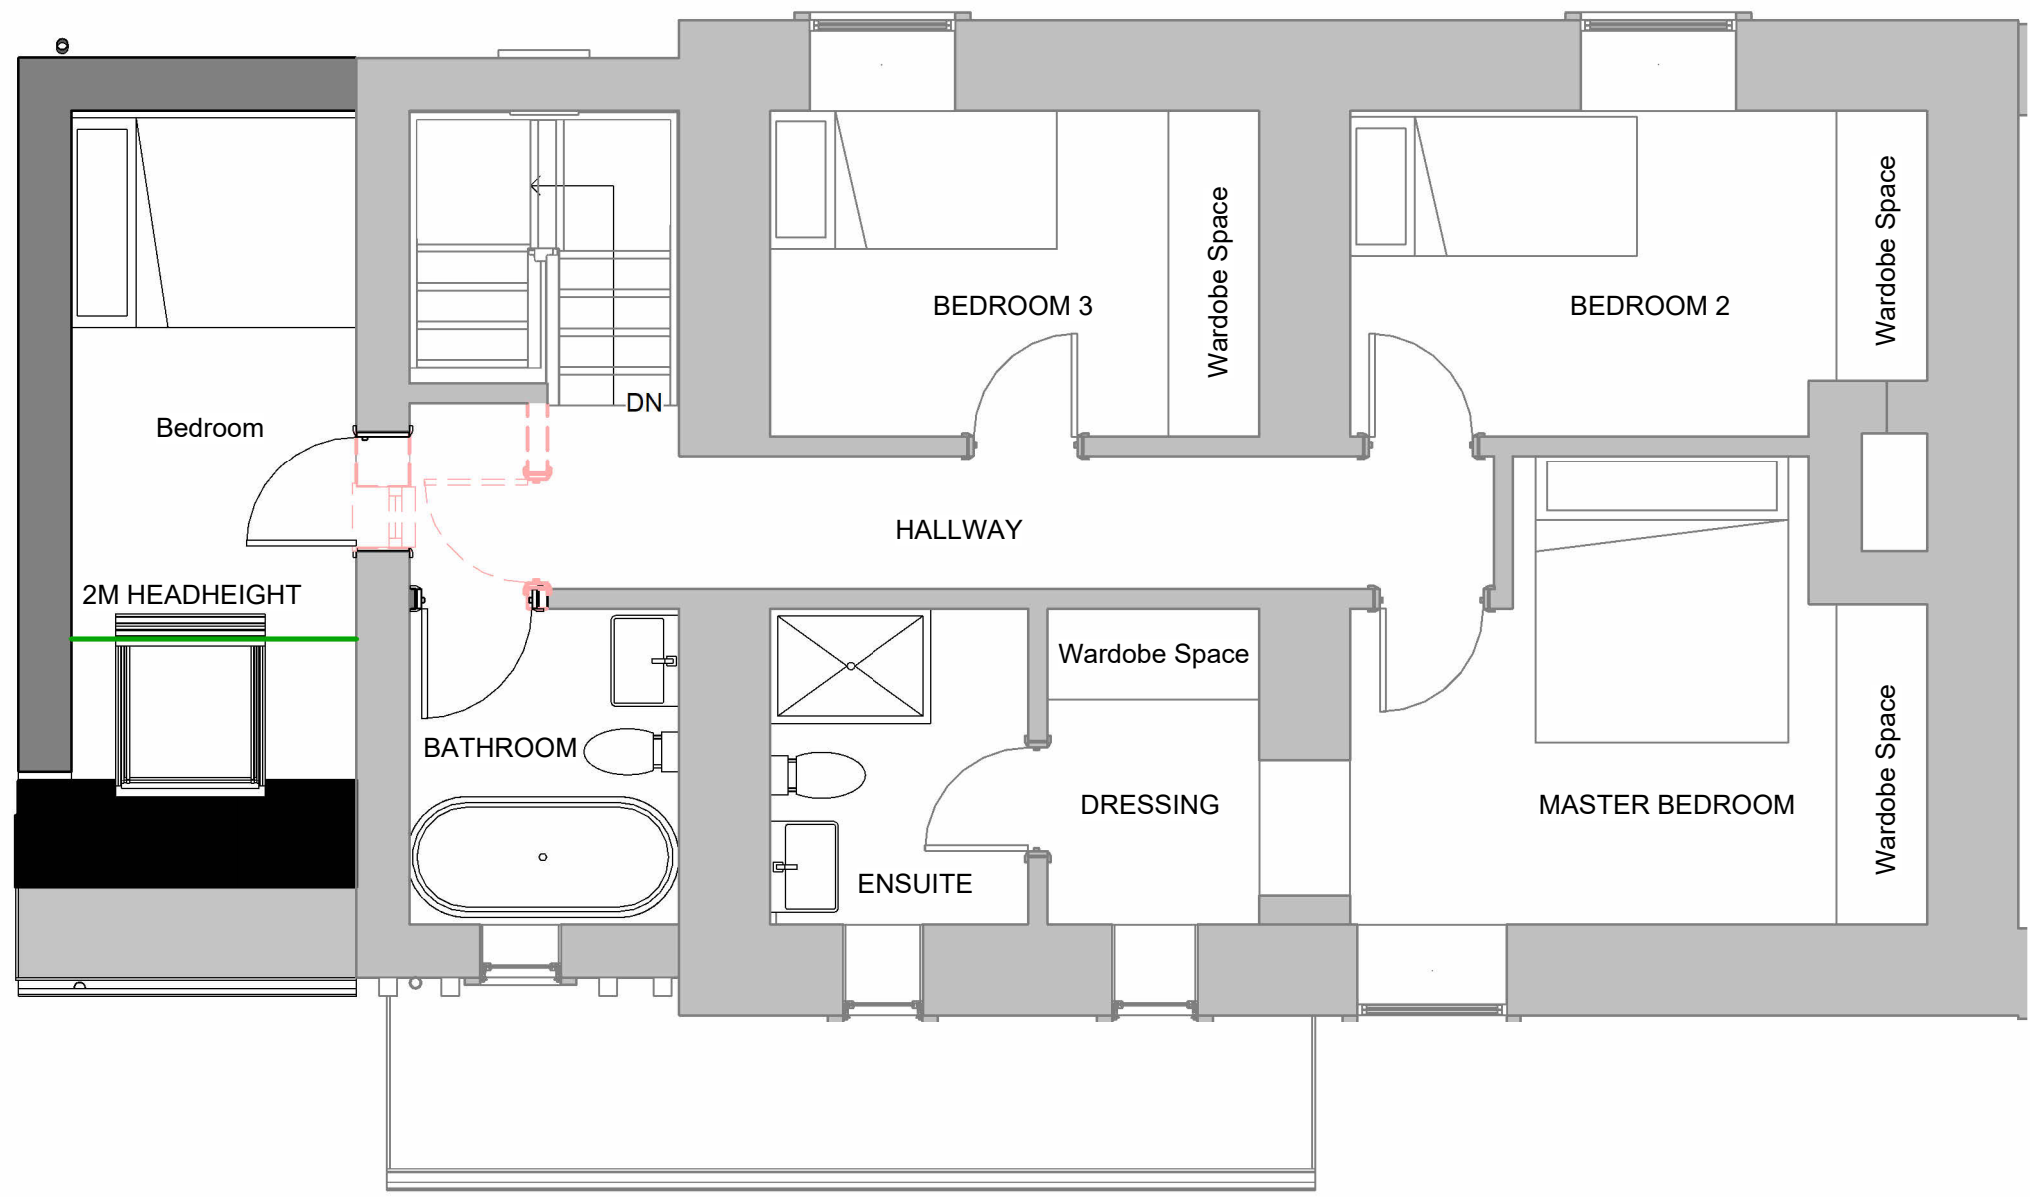

First Floor as Proposed
1 : 50

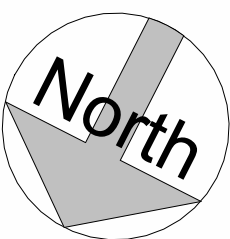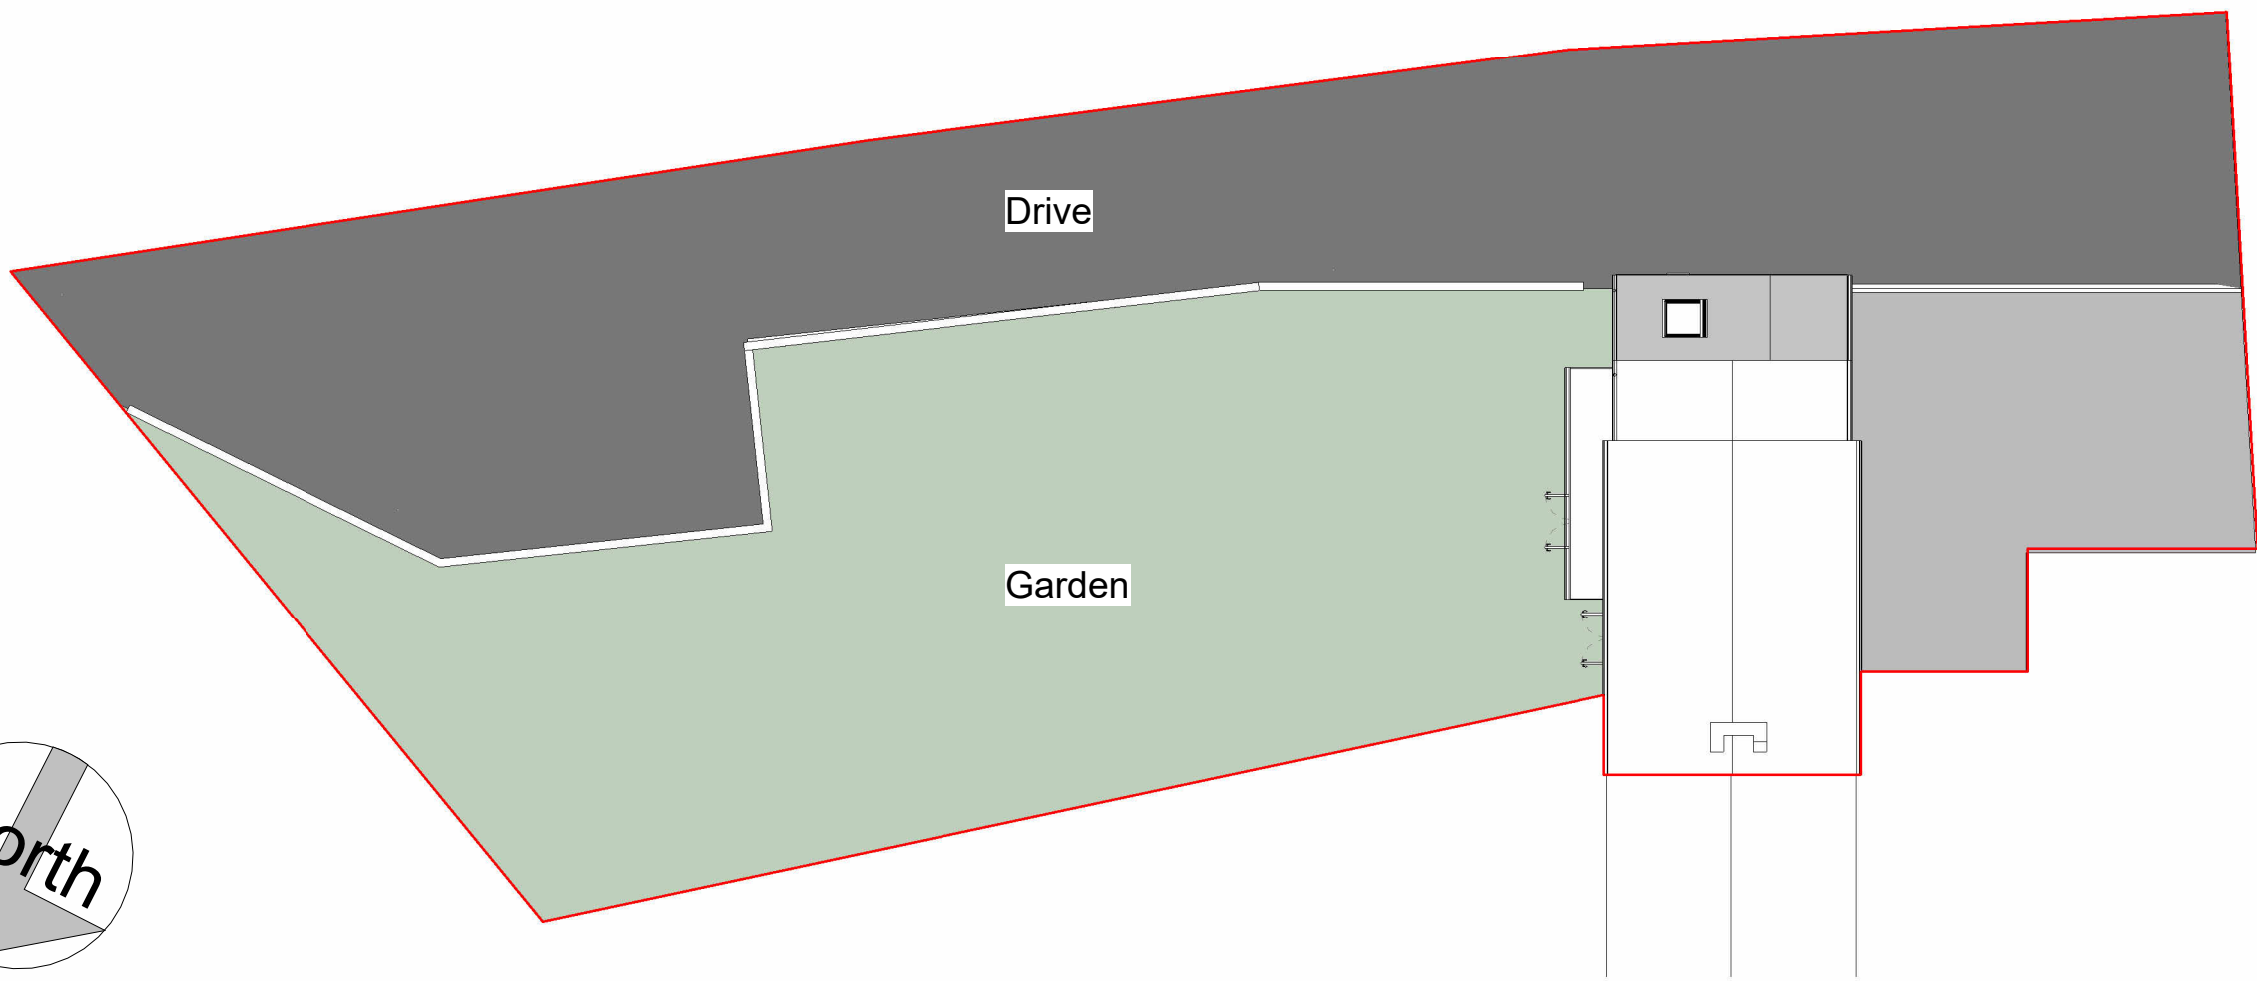

Site
1 : 200

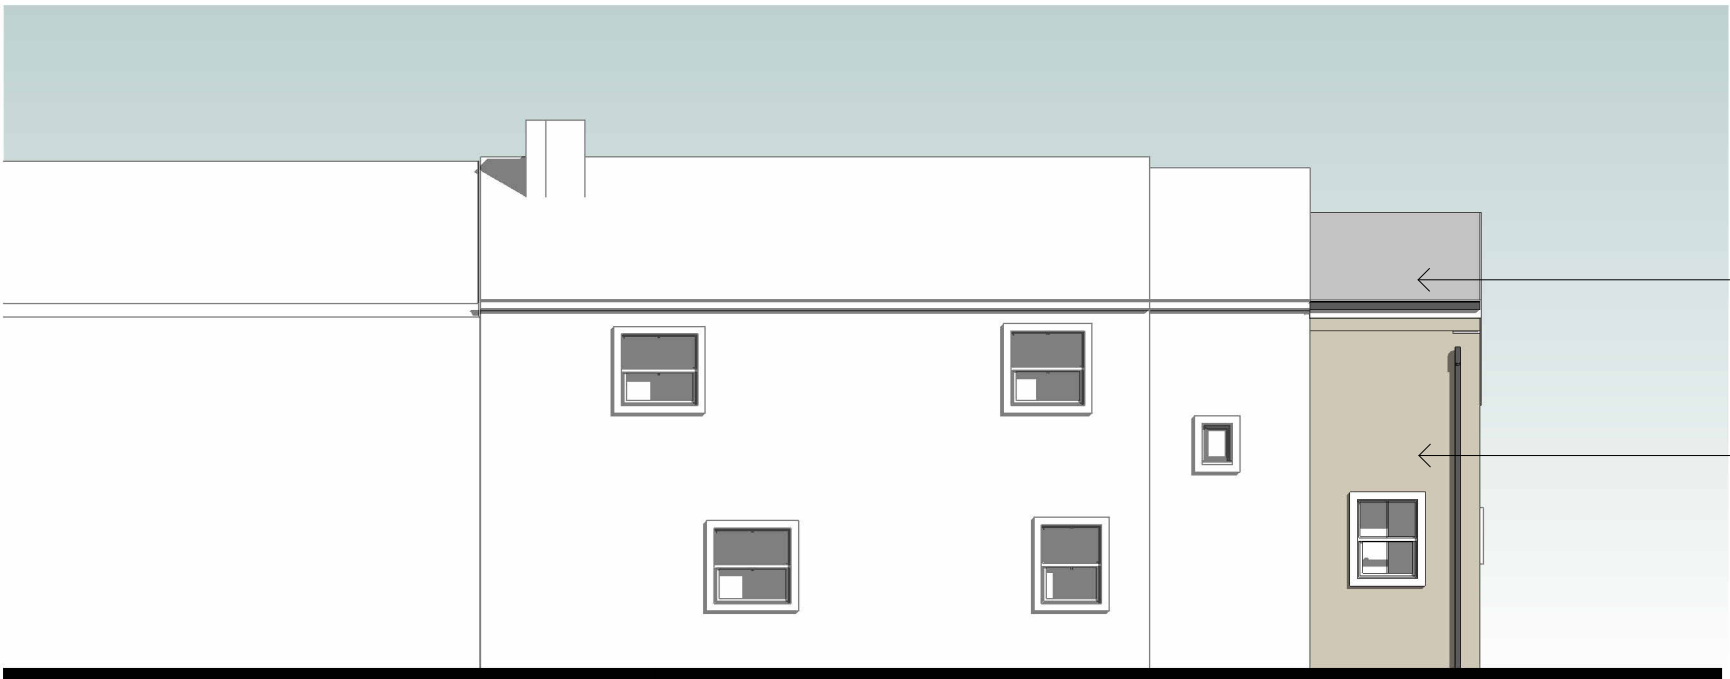


Proposed South West Elevation
1 : 100

Extension roof to use roof tiles to match the existing house.
Side extension to match the stone of the existing house.




Proposed North East Elevation
1 : 100

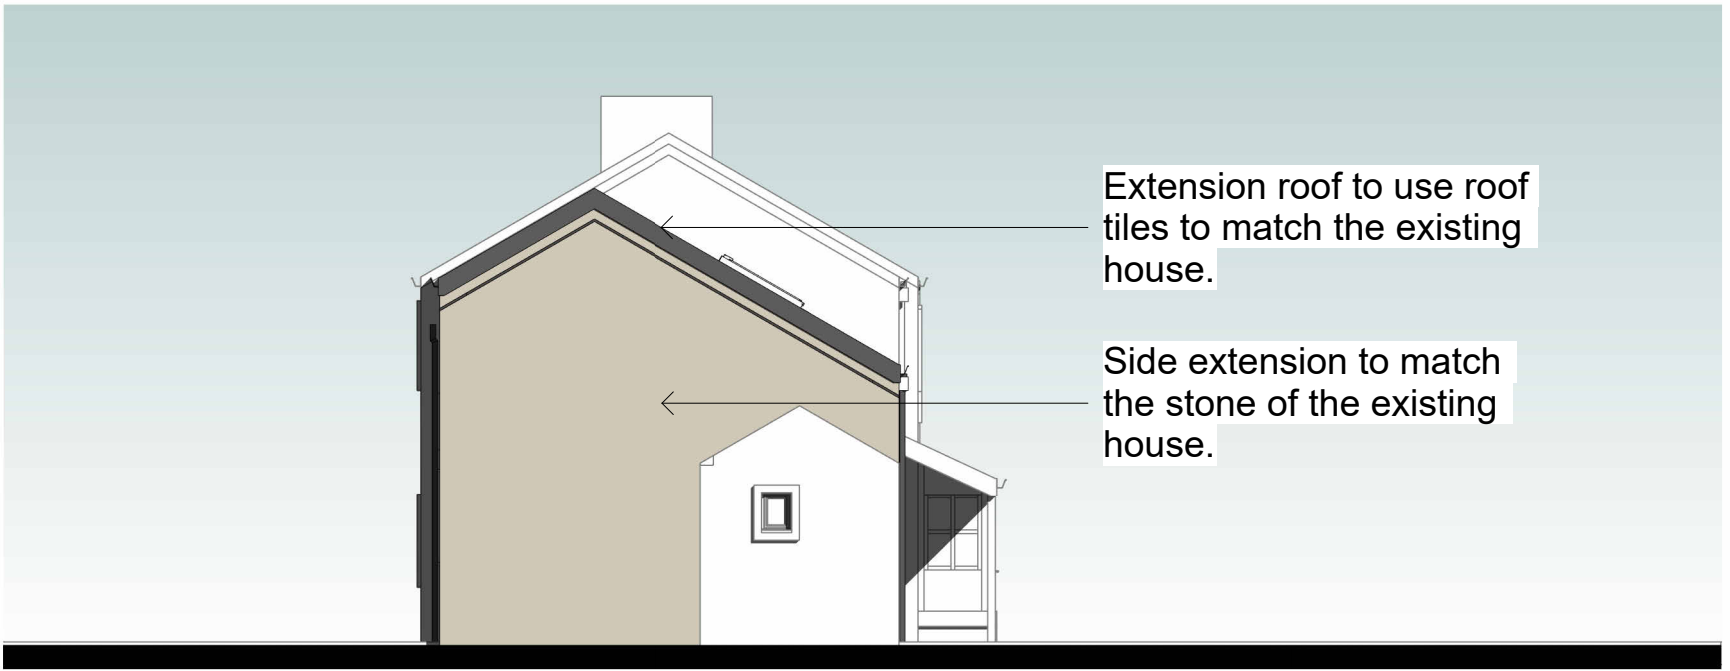

Proposed South East Elevation
1 : 100

Extension roof to use roof tiles to match the existing house.
Side extension to match the stone of the existing house.

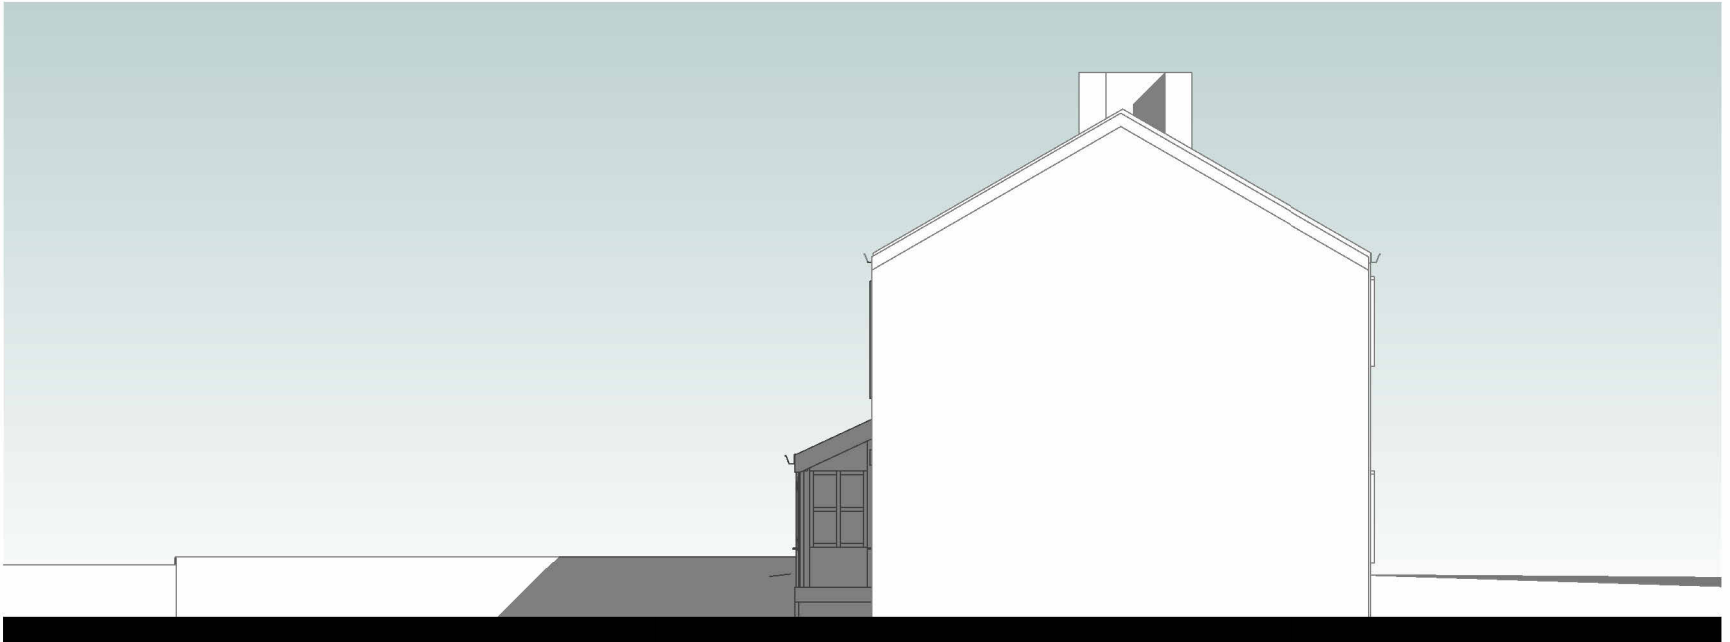

Proposed North West Elevation
1 : 100

Only figured dimensions should be used.
Scaled dimensions should be checked with the Architect.
This drawing together with the design, is the property and copyright of the Architect and must not be reproduced without written permission

0 1 2 3 4 5				
GRAPHIC SCALE: 1:50				
0 1 2 3 4 5 10				
GRAPHIC SCALE: 1:100				
C	Amended scheme per LPA feedback and re-arranged sheet and graphics to read more clear	AO	JC	22.06.2023
B	Single Storey element re-introduced at a smaller scale per client request	HB	JC	22.06.2023
A	Single Storey element of proposal omitted due to boundary discrepancy	HB	JC	21.06.2023
rev	description	auth	date	

DO NOT SCALE OFF THIS DRAWING

ACUMEN

Designers & Architects

acumenarchitects.co.uk

01484 546 000

Headrow House, Old Leeds Road, Huddersfield, Huddersfield HD1 1SG

Client		MR G ELLIS		
Project		9 HOLMFIRTH RD, SHELEY		
Project No	Drawing No			Rev
2835	02			C
Description				
Proposed Plans & Elevations				
Scale	Date Drawn	Drawn By	Authorised By	
As @ A1	MAR 23	MC	JC	
Purpose of Issue				
indicated				
Planning ☒	Building Regs ☐	Tender ☐	Construction ☐	
Comment ☐		Info ☐		