


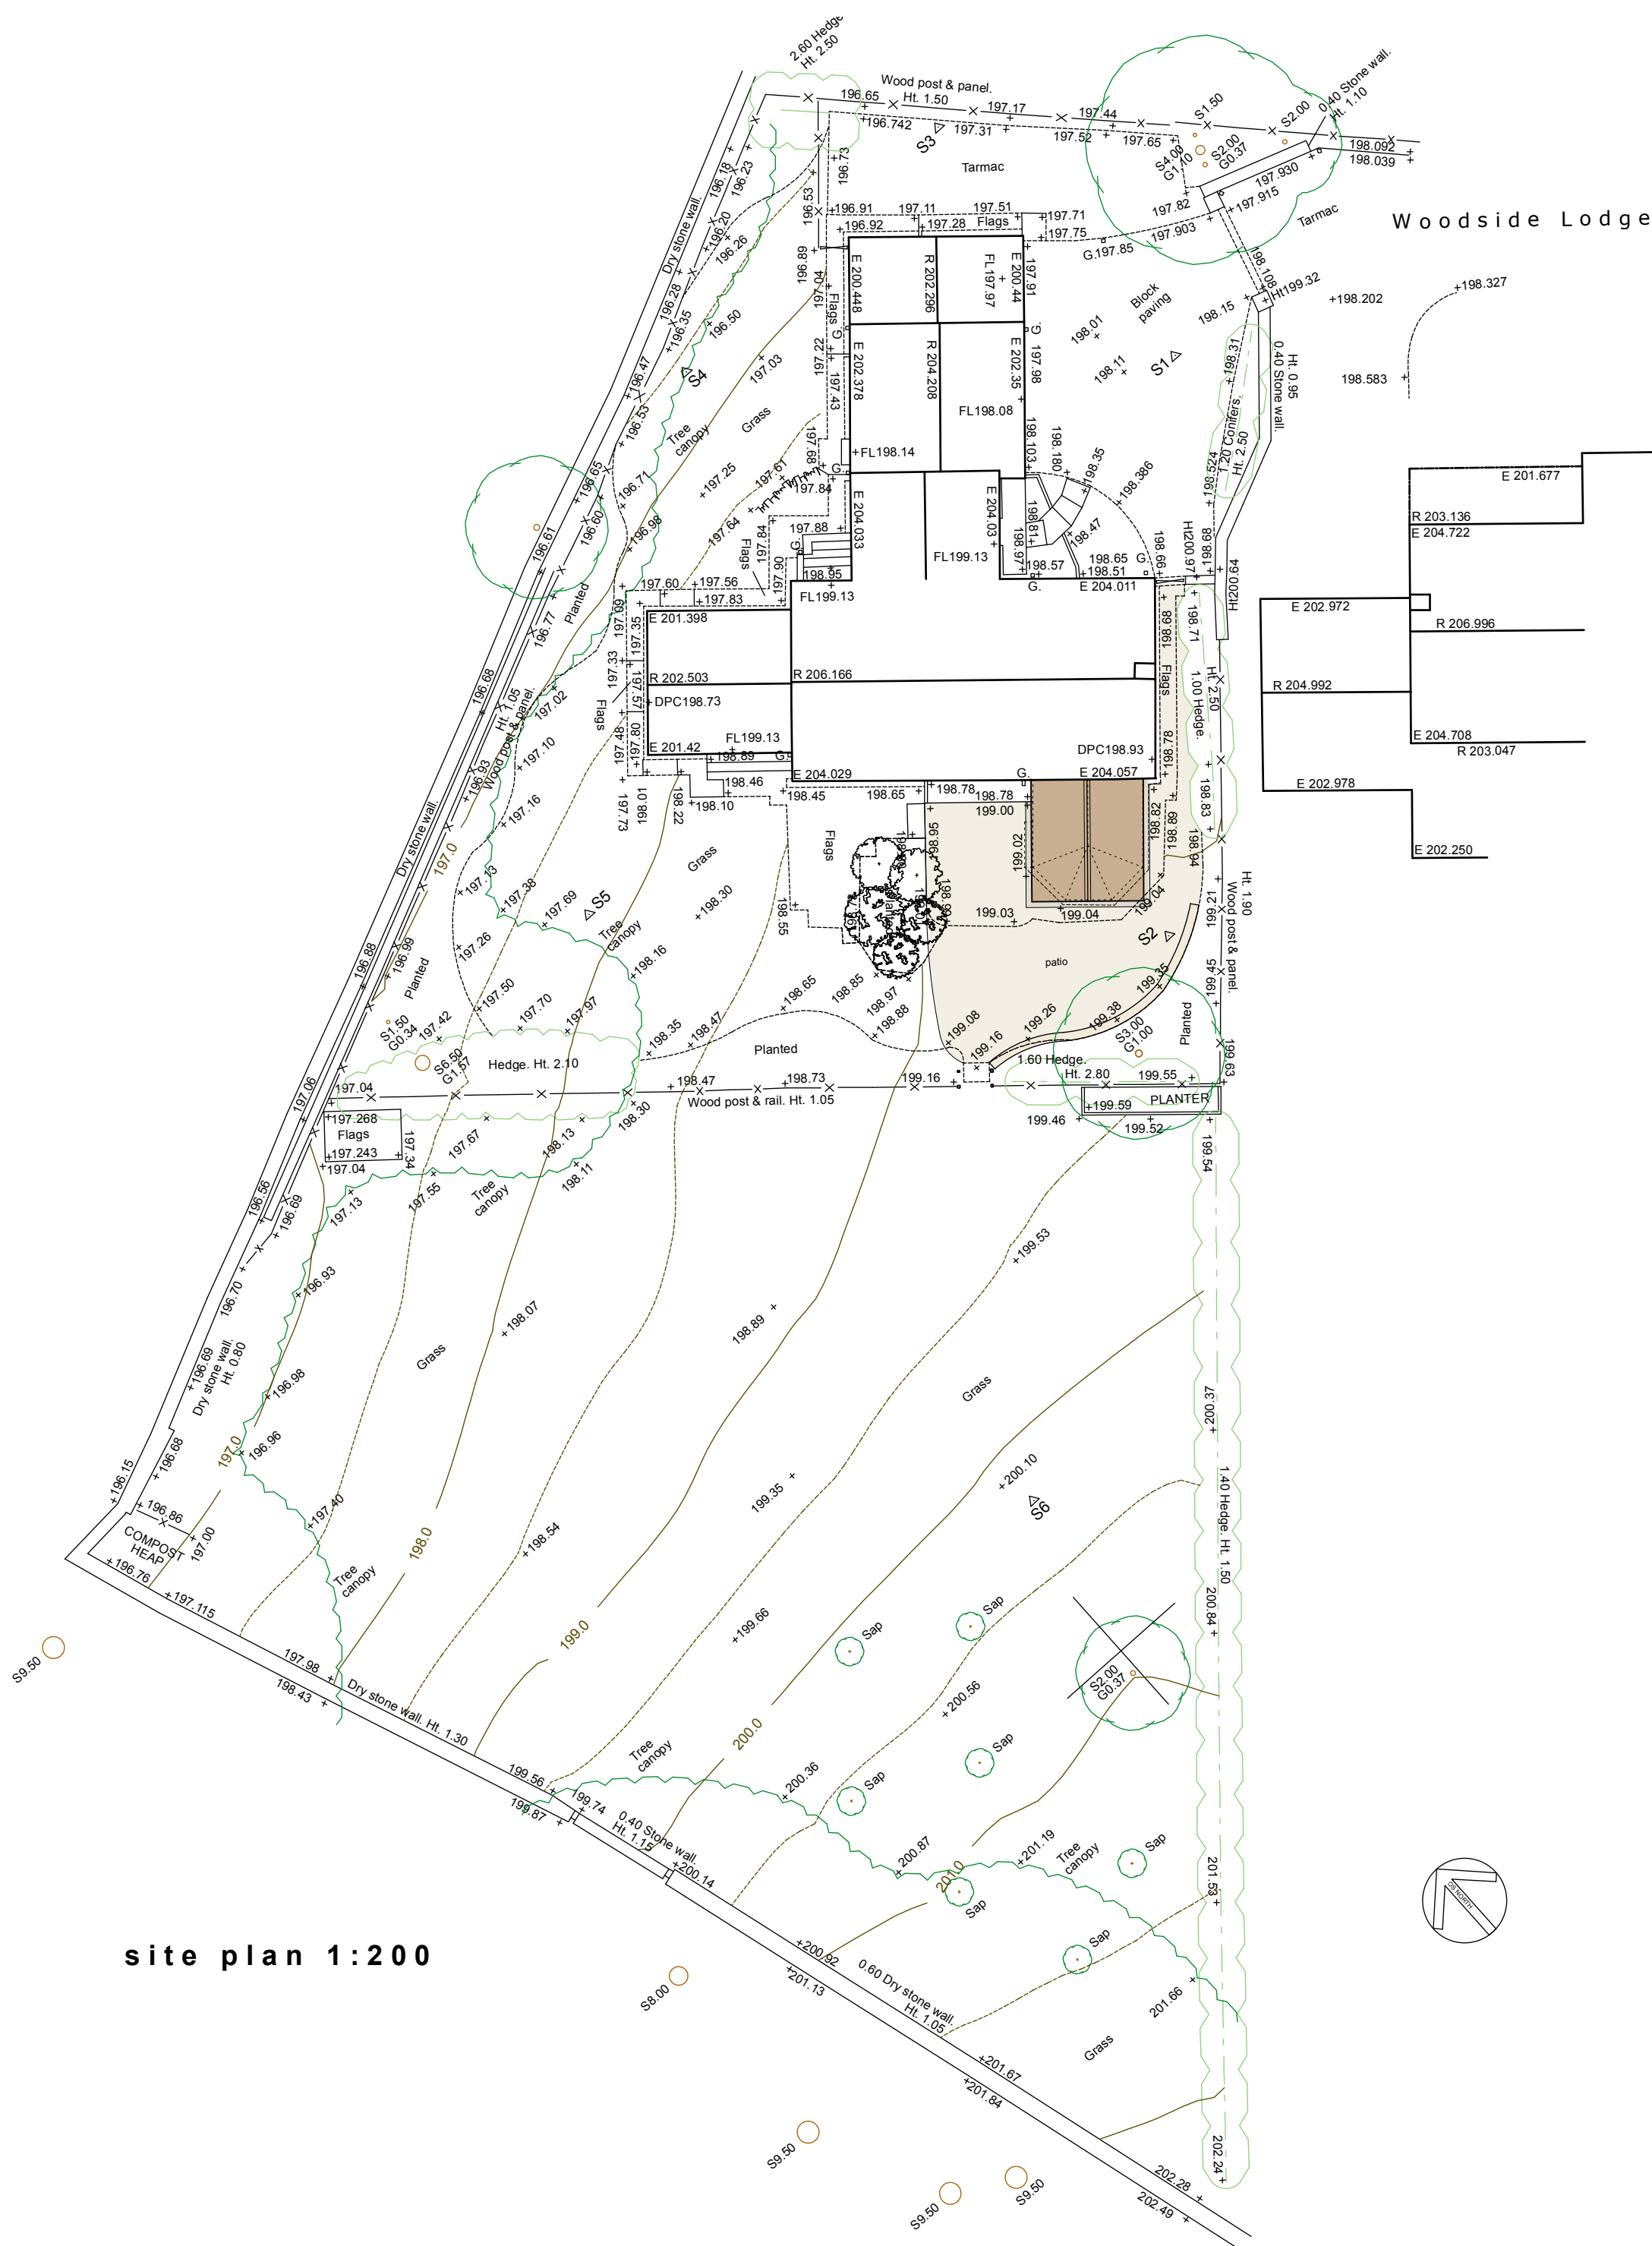


site plan 1:200



location plan 1:1250




north east elevation

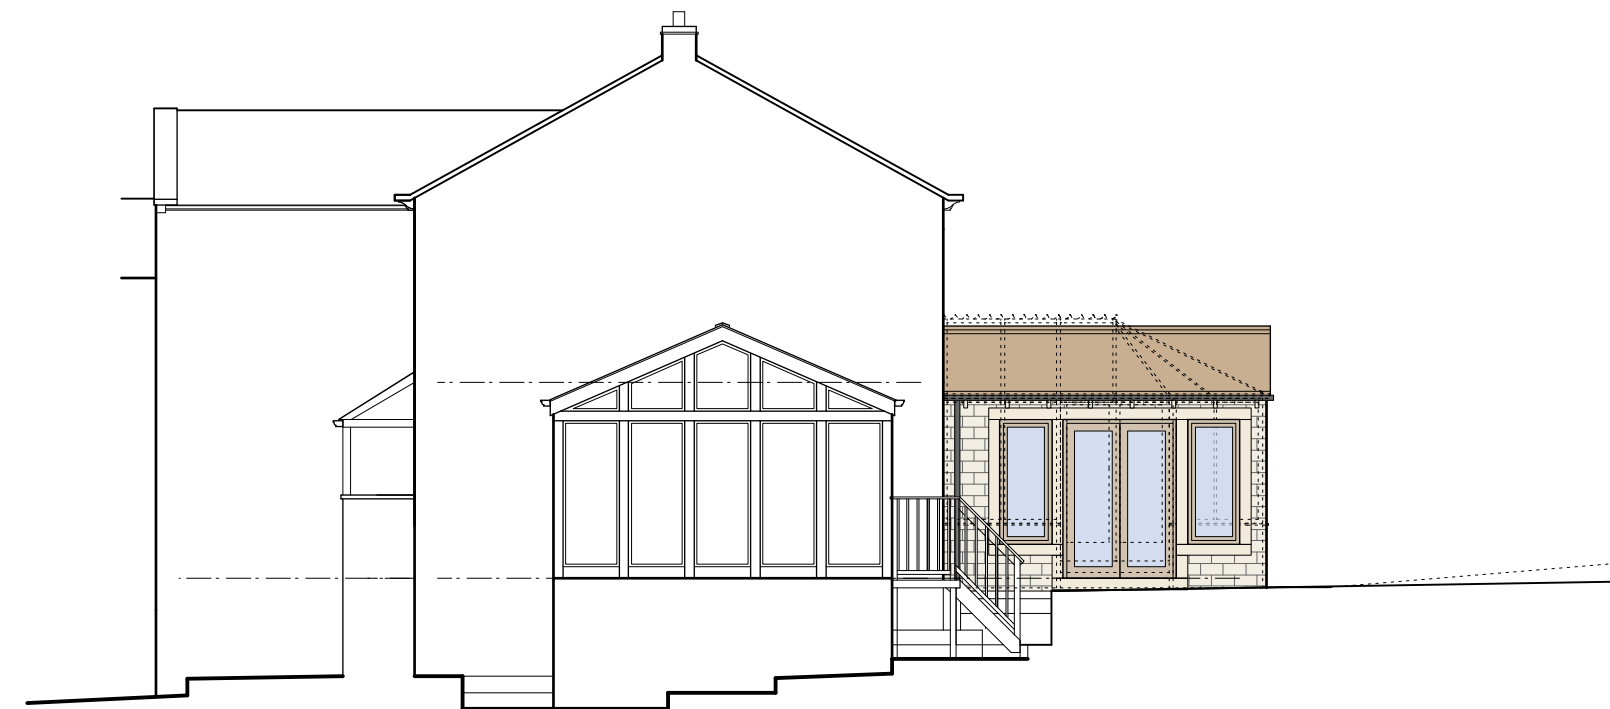


north west elevation




south west elevation

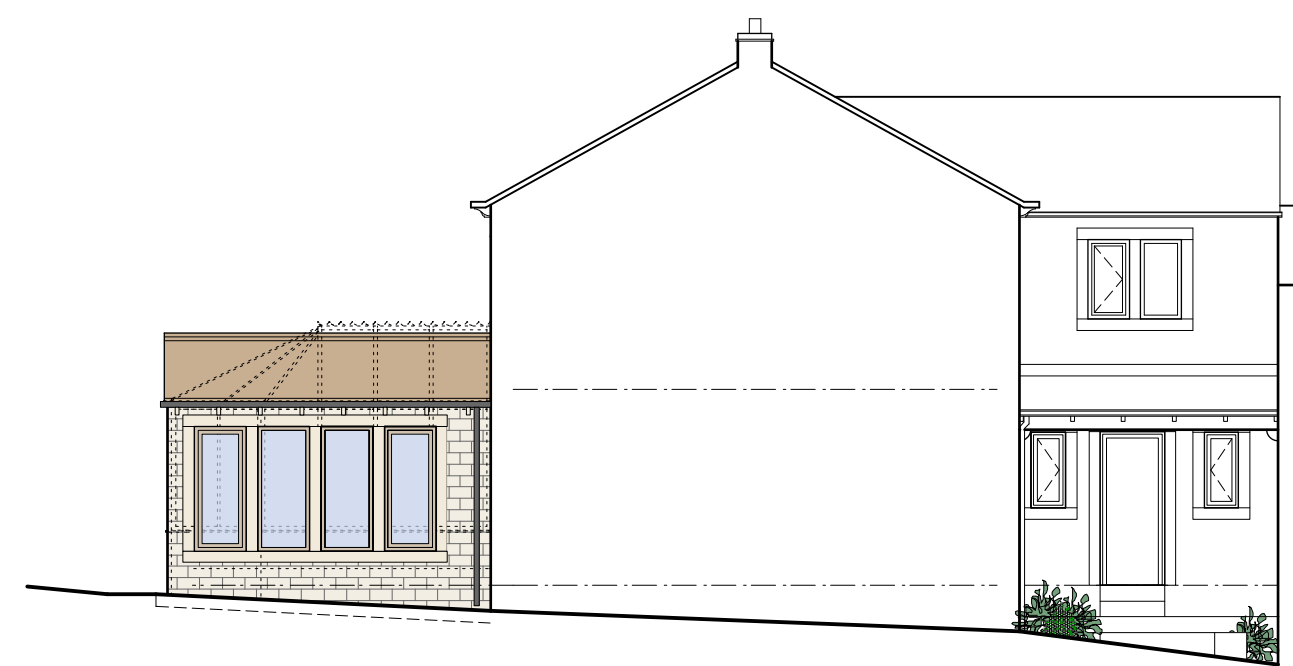

south east elevation

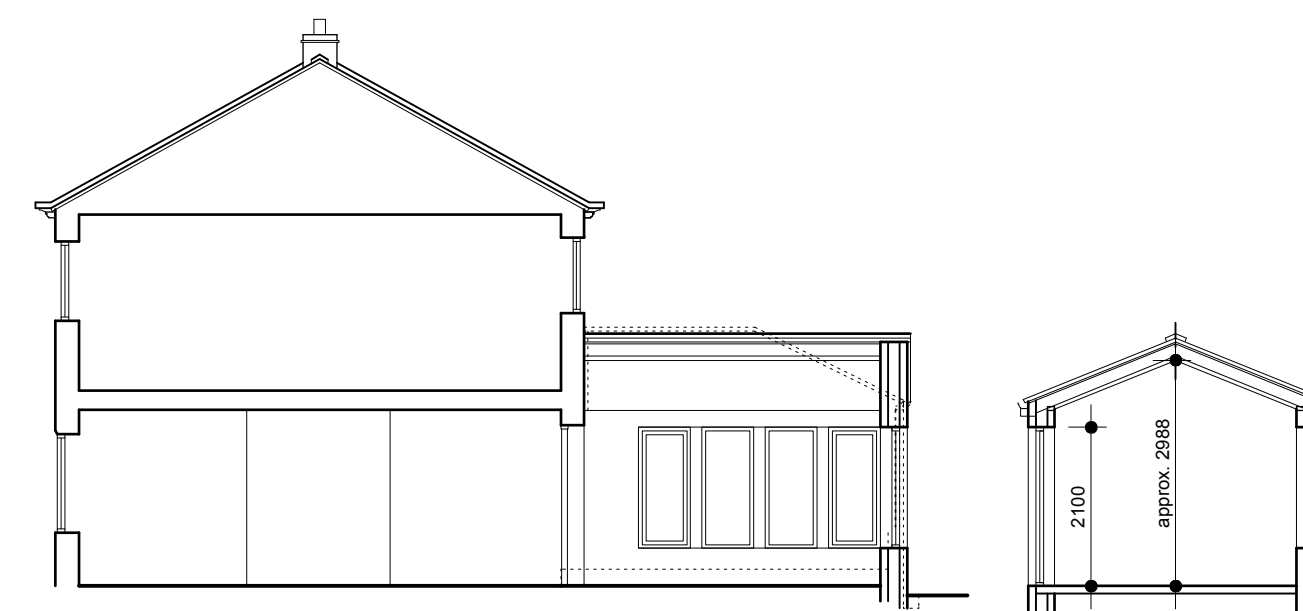

indicative cross sections

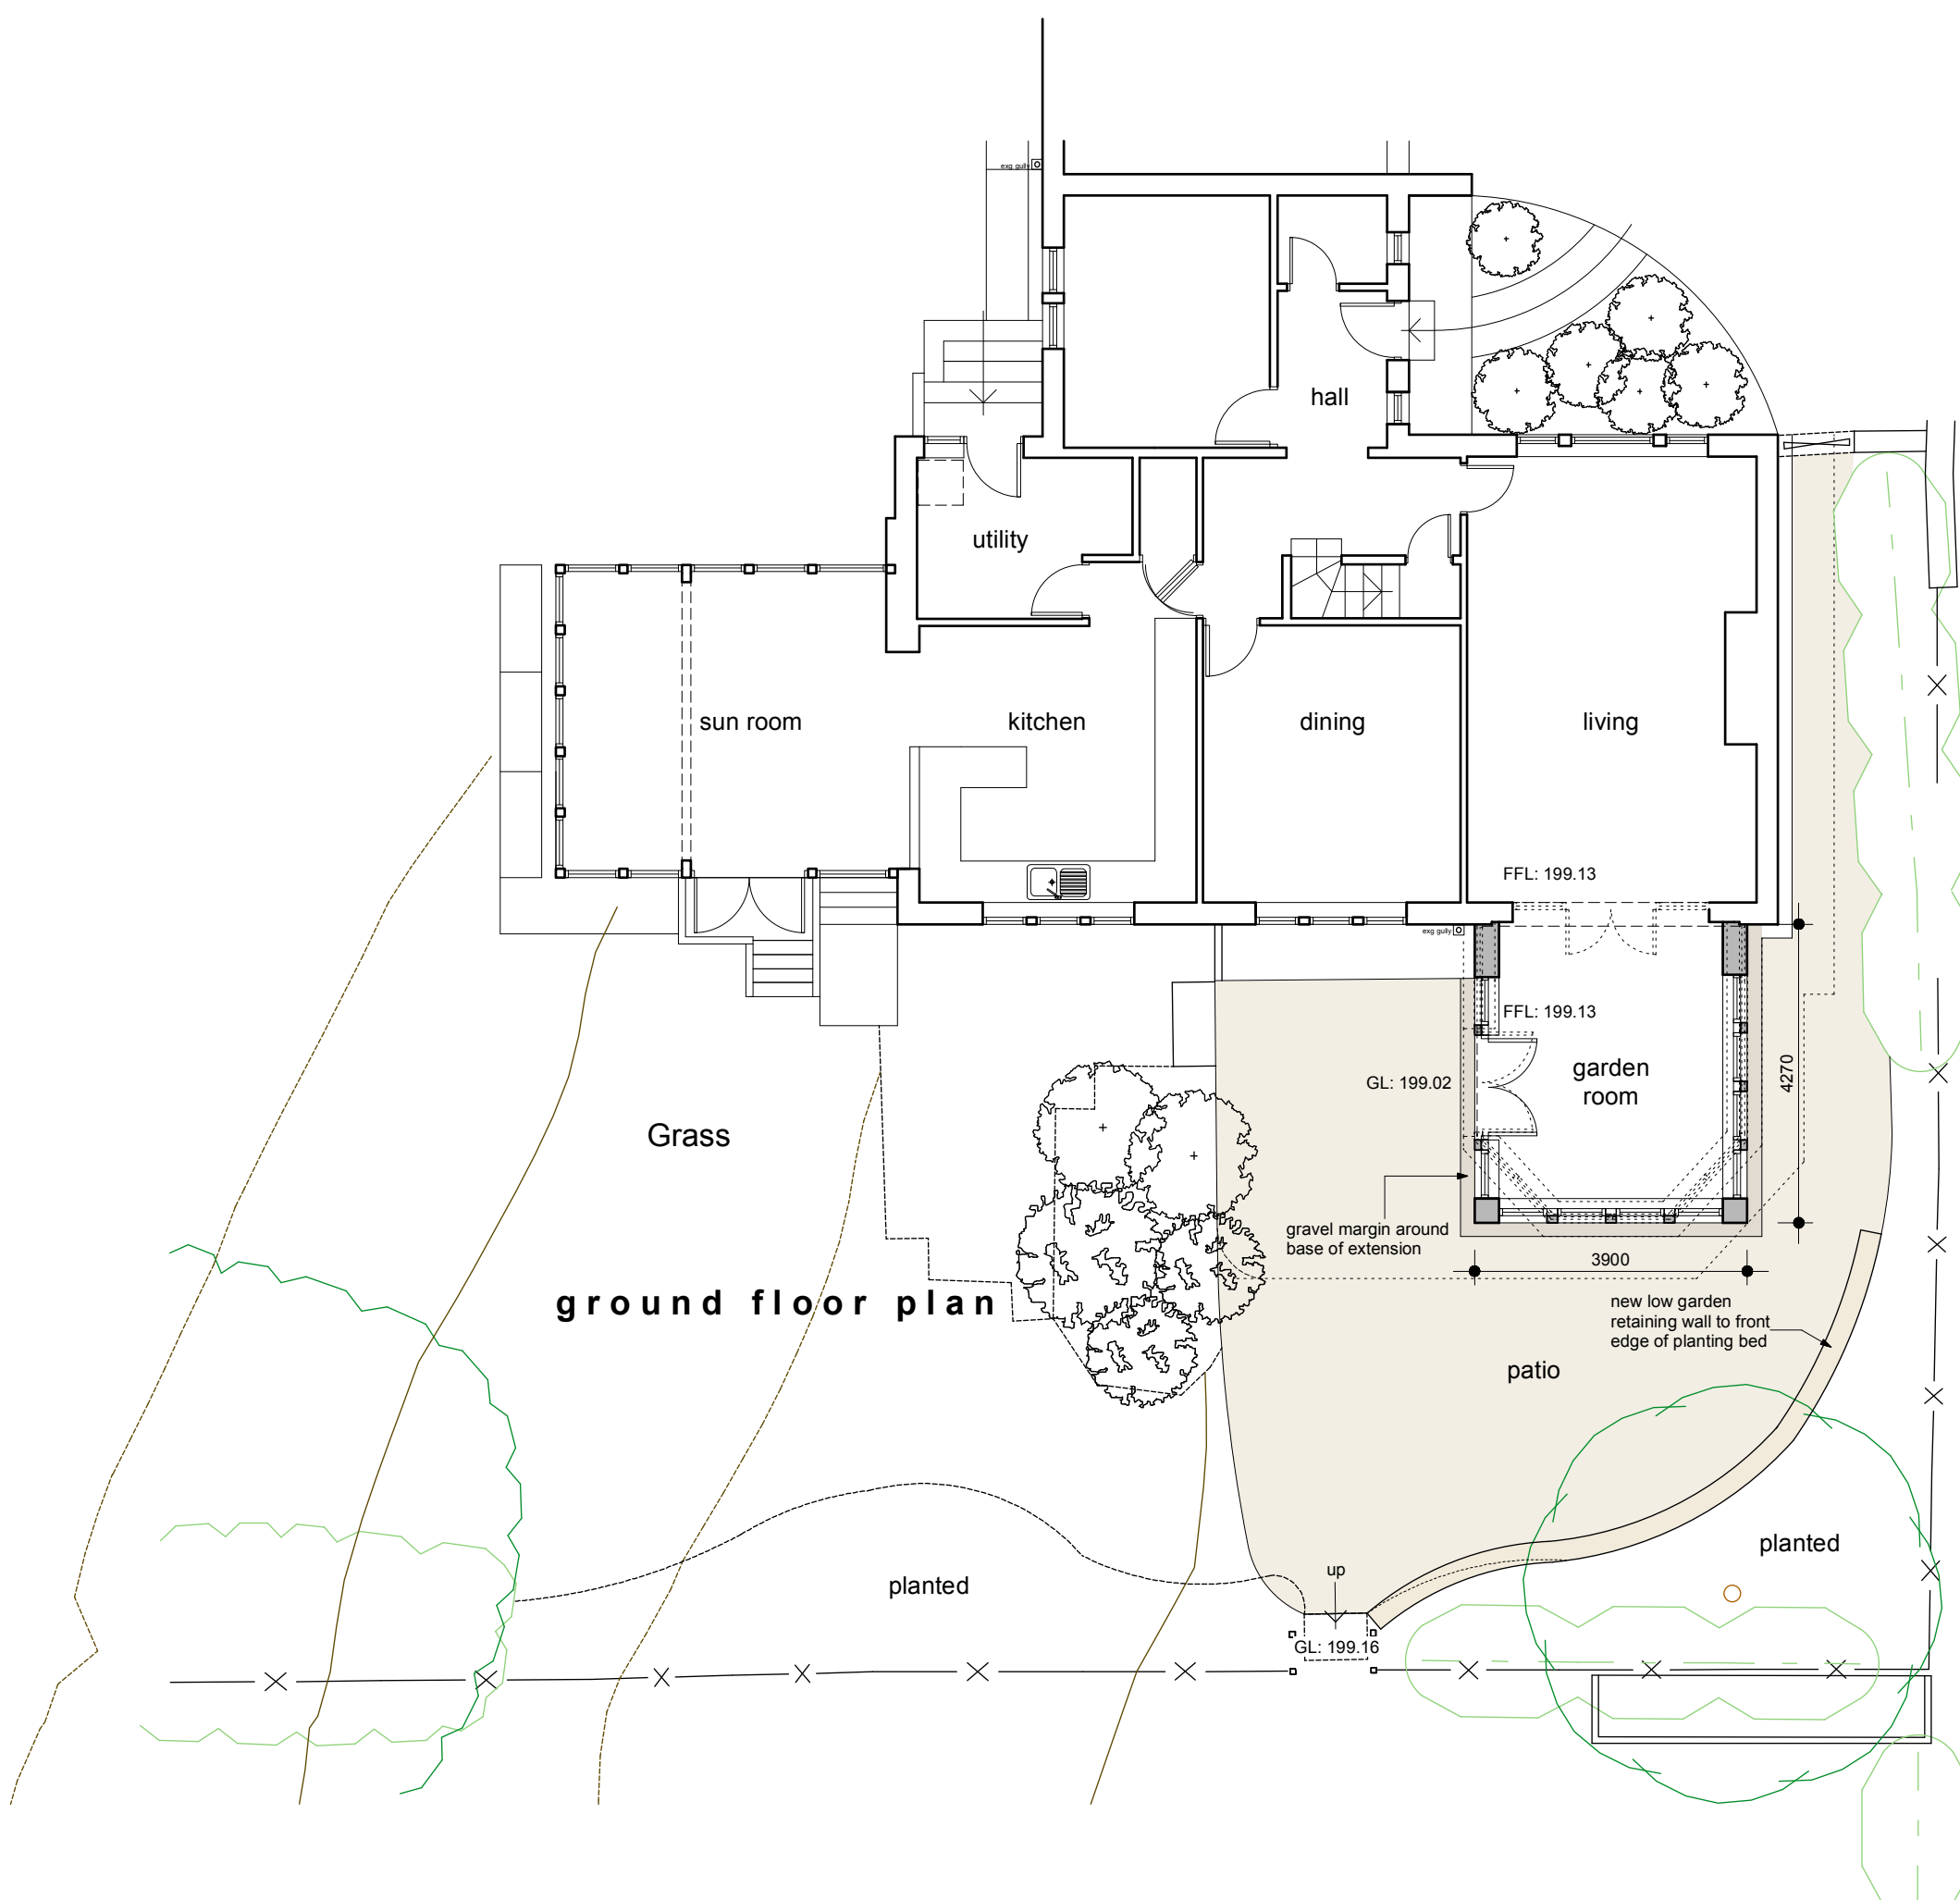

ground floor plan

This drawing has been prepared specifically for the purpose of obtaining Planning Permission and/or Building Regulation Approval. Its suitability for other purposes, without supplementary details and specifications cannot be guaranteed. The Permissions and/or Approvals are beyond the Architects control, and no guarantee that such will be given or to be inferred by reason of the preparation of this drawing. Only figured dimensions are to be used. All dimensions to be checked on site. This drawing together with the design is the property and copyright of the Architect and must not be reproduced without prior written permission.

P02	Location plan red line updated to include unadopted driveway	22.11.23	NG	NG
P01	Drawing originated	07.11.23	NG	NG
rev.	description	date	drawn	approved

ADP

project Extension to replace conservatory
at 25a Woodside Lodge
Kirkburton
Huddersfield, HD8 0PD
for Mr B and Mrs B Harrap

title GA as proposed
number 23051D-02-P01
scale 1:100 or as shown
size A1

**ARCHITECTURE
+ DESIGN
PARTNERSHIP**

The Old Police Station 16 Bridge Lane Holmfirth HD9 7AN
T: 01484 685411 E: hello@adp-architects.com
W: www.adp-architects.com

RIBA 
Chartered Practice