




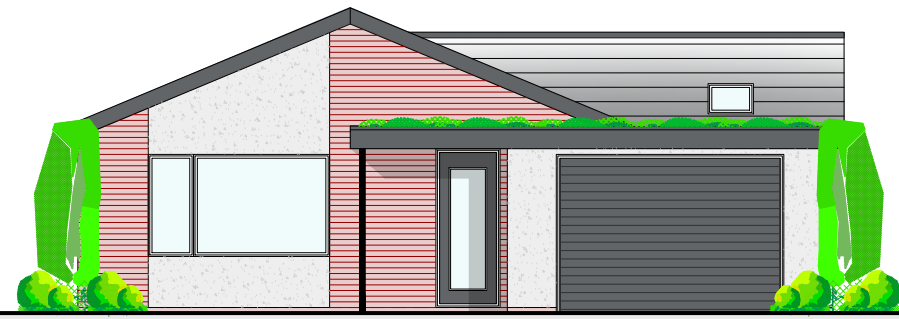


EAST ELEVATION
1:100

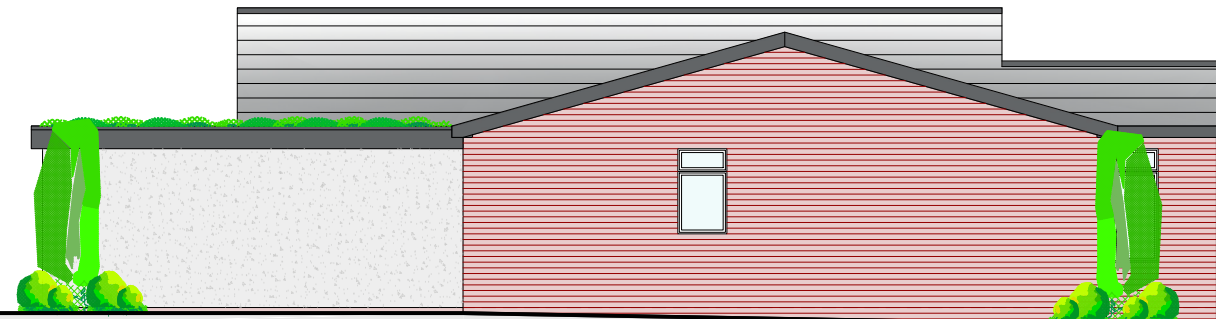


NORTH ELEVATION
1:100

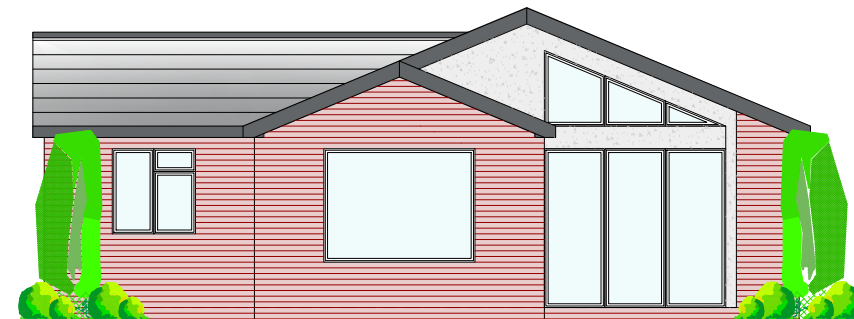


WEST ELEVATION
1:100

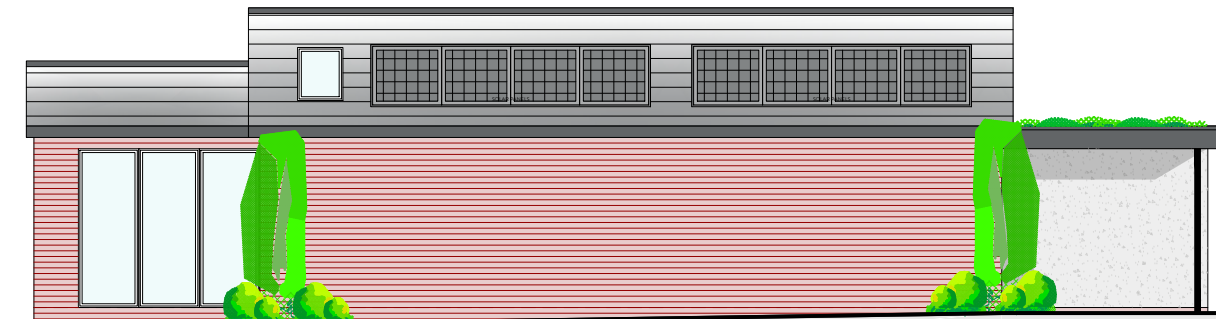

SOUTH ELEVATION
1:100

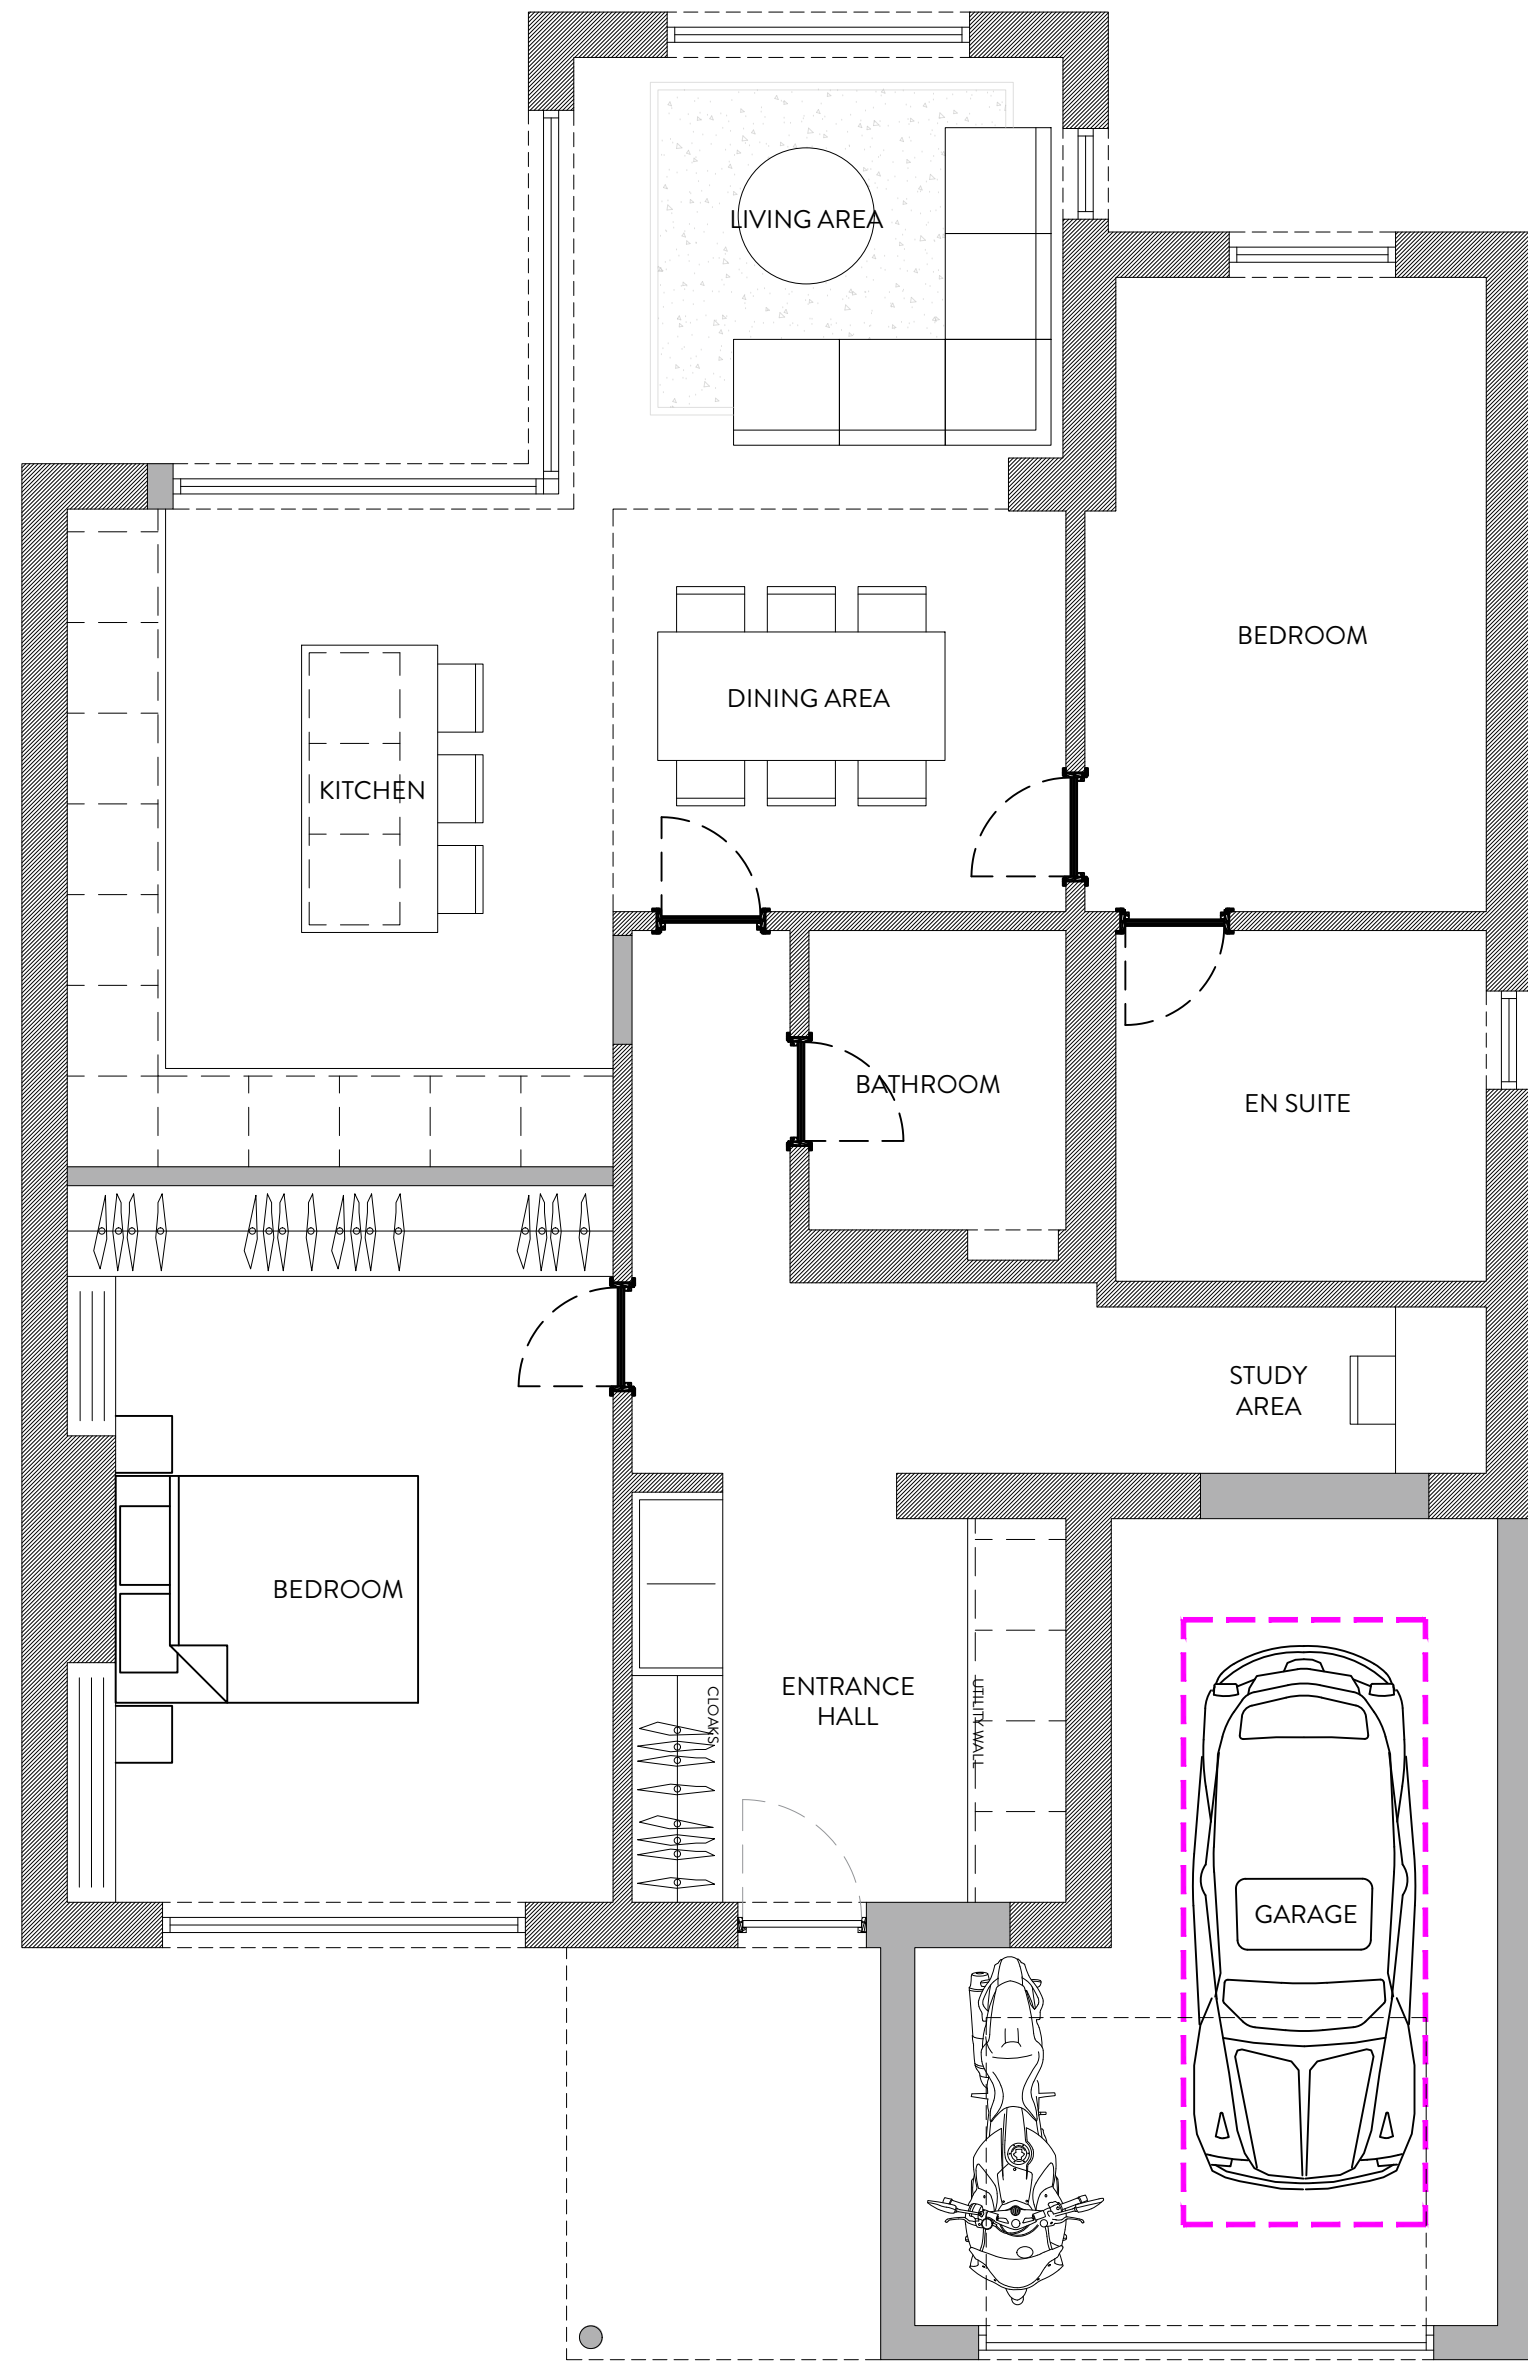

GROUND FLOOR PLAN
1:50

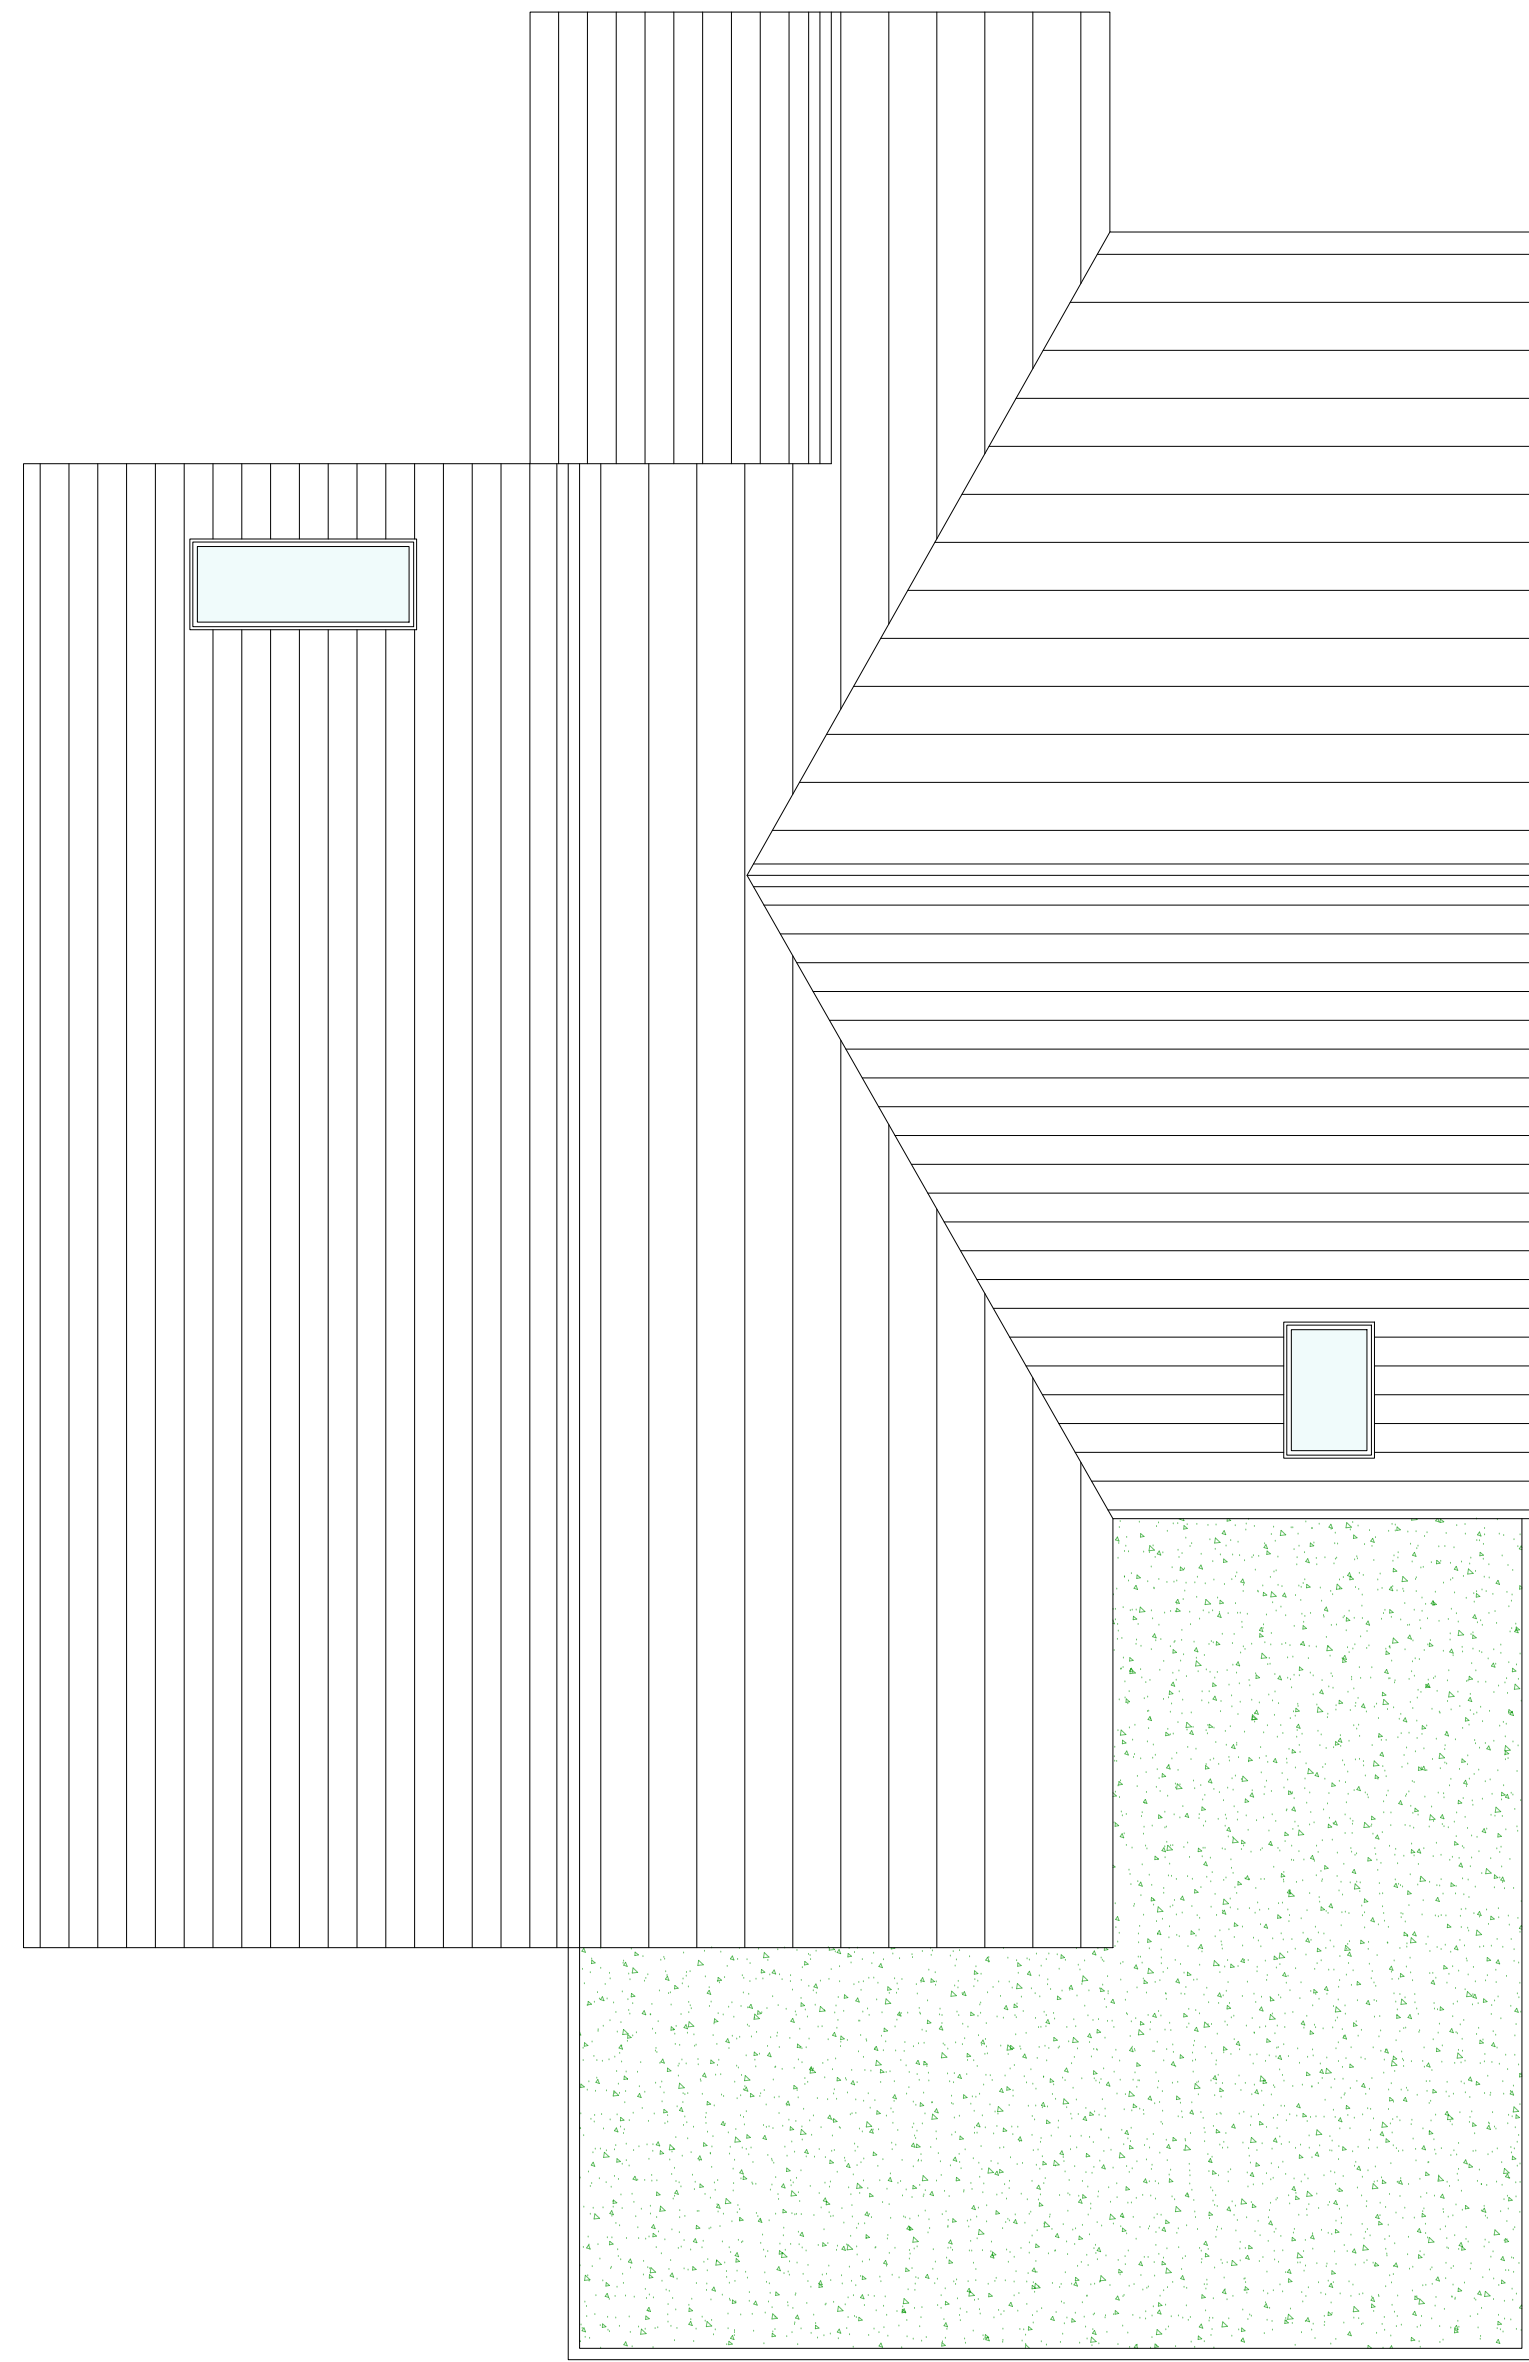

ROOF PLAN
1:50



REVISION	DESCRIPTION	DATE	NOTES
1			
2			
3			
4			
5			
6			
7			
8			
9			
10			

PLANNING DRAWING		SPRINGFIELD PARK	
ORANGE DESIGN STUDIO. ARCHITECTURAL PRACTICE		PROPOSED GA	
SCALE 1:100	DRAWN EG	CHECKED JH	PROJECT REFERENCE ODS 23/785
PAPER SIZE A1	DWG NUMBER (20)001	DATE 30/10/23	REVISION /
hello@orangedesignstudio.co.uk 59A, Huddersfield Road, Mirfield, WF14 8AA 01924 650930		MR & MRS WISE	