


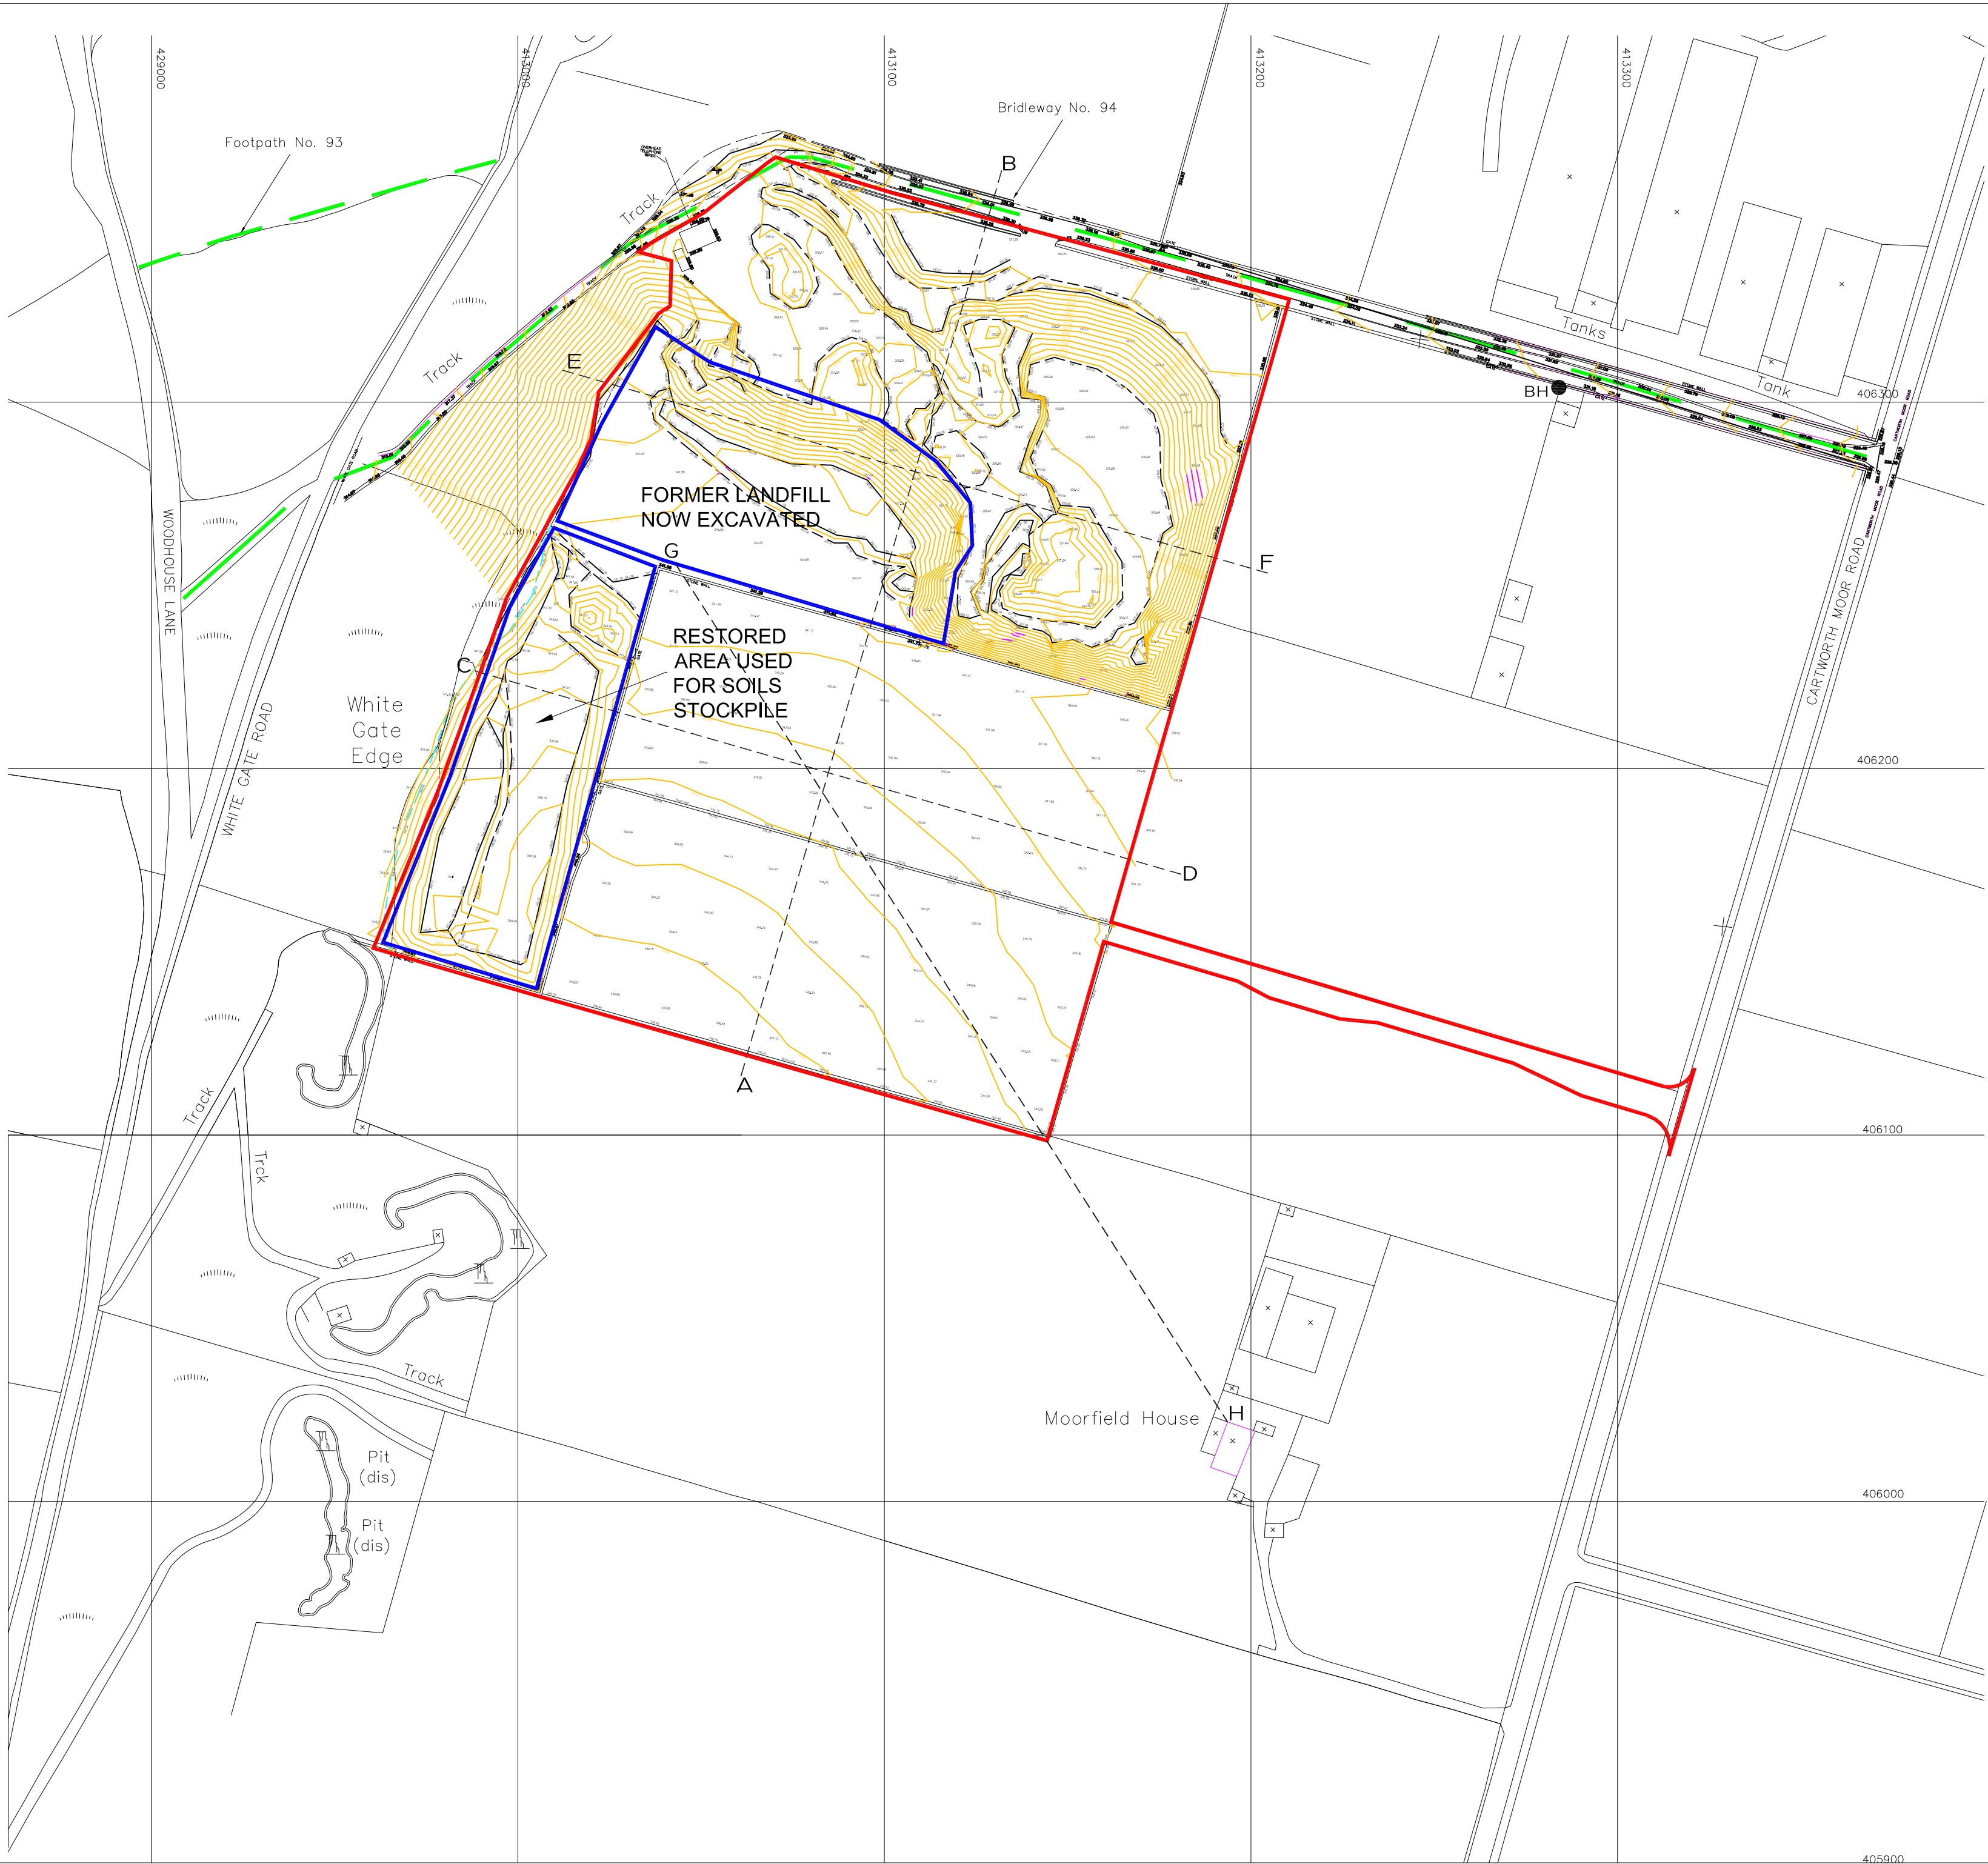

MWP
PLANNING

Minerals and Waste Planning
Environmental Permitting
Quarry Consultant

10 Dobroyd, Shepley, Huddersfield HD8 8AU
Tel: 01484 604026 Mobile: 07794 597515
cjb@mwplanning.co.uk www.mwplanning.co.uk

TITLE
SITE PLAN

CLIENT
WINDY RIDGE RECYCLING LTD
CARTWORTH MOOR ROAD,
HOLMFIRTH, HUDDERSFIELD HD9 2RL

SITE
WINDY RIDGE QUARRY
CARTWORTH MOOR ROAD, HOLMFIRTH

DATE
22/08/2022

DRAWN BY
CJB

CHECKED BY
CJB

DRAWING NO
10193A/02C

SCALE
1:1250 @ A2

REV	AMENDMENT	DATE
A	ADD SOIL STOCKPILE AND FORMER LANDFILL AREAS	07/11/2022
B	AMEND FORMER LANDFILL LABEL	18/10/2023
C	CHANGE DRAWING SIZE	18/10/2023

This drawing and the information contained therein is issued in confidence and is the copyright of MWP Planning. Disclosure of this information to third parties without permission is forbidden as is copying or replication.

LEGEND
 Planning Application Boundary
A — B Cross-section Line