
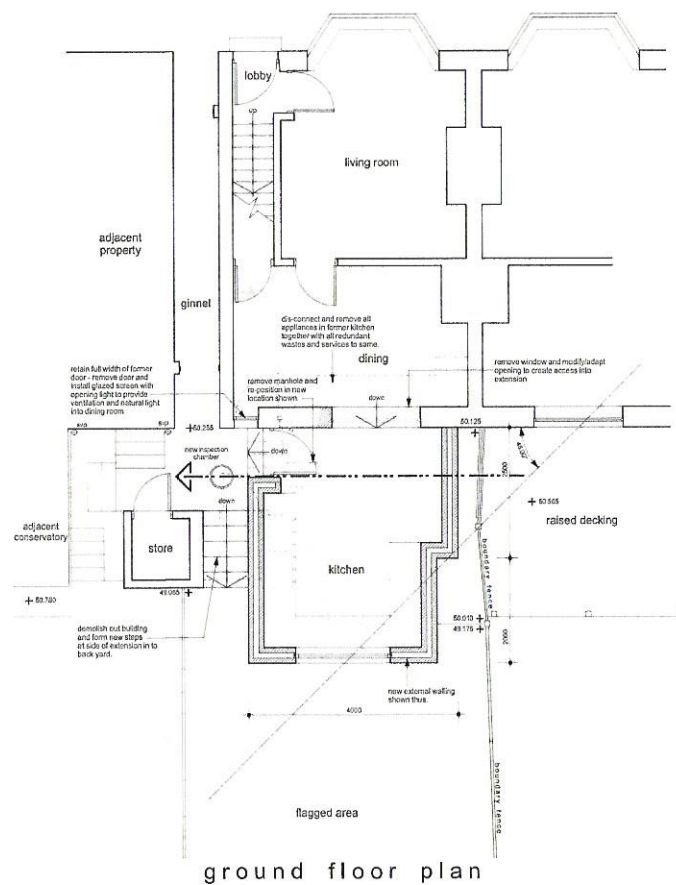
 


Site Plan 1-500

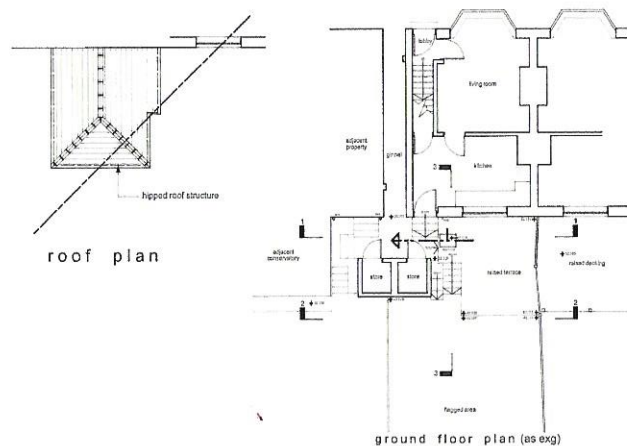

Notes:
This drawing has been prepared specifically for the purpose of Planning Permission (where appropriate) & Building Regulations Approval. Valney Properties accept no liability for errors or omissions. The drawing may be used for estimating purposes, but the Principal Contractor must carry out a site investigation. The Contractor is responsible for checking site dimensions, materials, etc., and all building work, such work being checked by Building Control on site, as may be appropriate. Valney Properties disclaim any liability for works carried out.

Revisions:
Rev.A (06/10/2023) - Drawing generally updated
Rev.B (12/11/2023) - Drawing generally updated
Rev.C
Rev.D
Rev.E

VALLEY PROPERTIES
ARCHITECTURAL DESIGN SERVICES
5 Holmfirth Road
Meltham
Holmfirth HD9 4AA
Tel: 01484 854100 Mob: 07769730162
E-mail: vpacperlier@suganet.com

Client Details

Shahida Begum

Project Title
Proposed single storey rear extension
at 14 Malvern Rise
Primrose Hill

Drawing Title
Planning Drawing

Scale:	Drawing Number:	Rev.	Date Drawn:	Drawn By:
1/16" = 1'-0"	2023041104	0	October 2023	Andrew Smith