



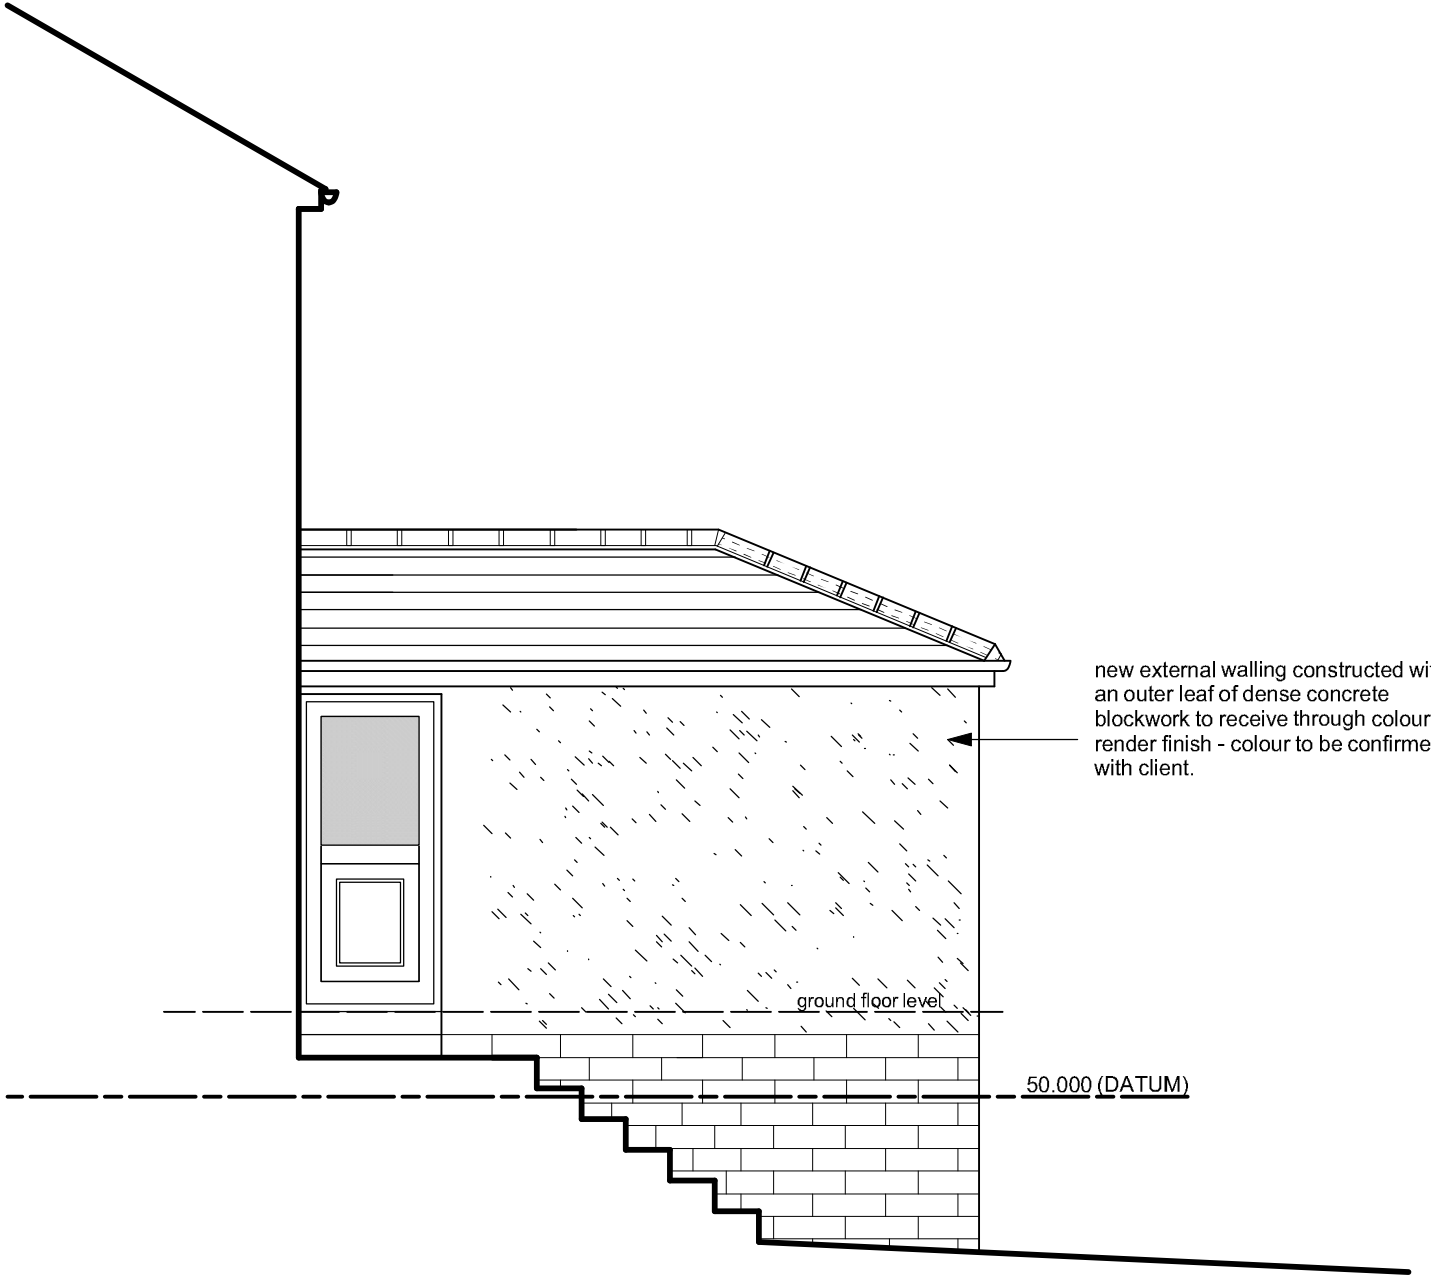


north west elevation




north east elevation

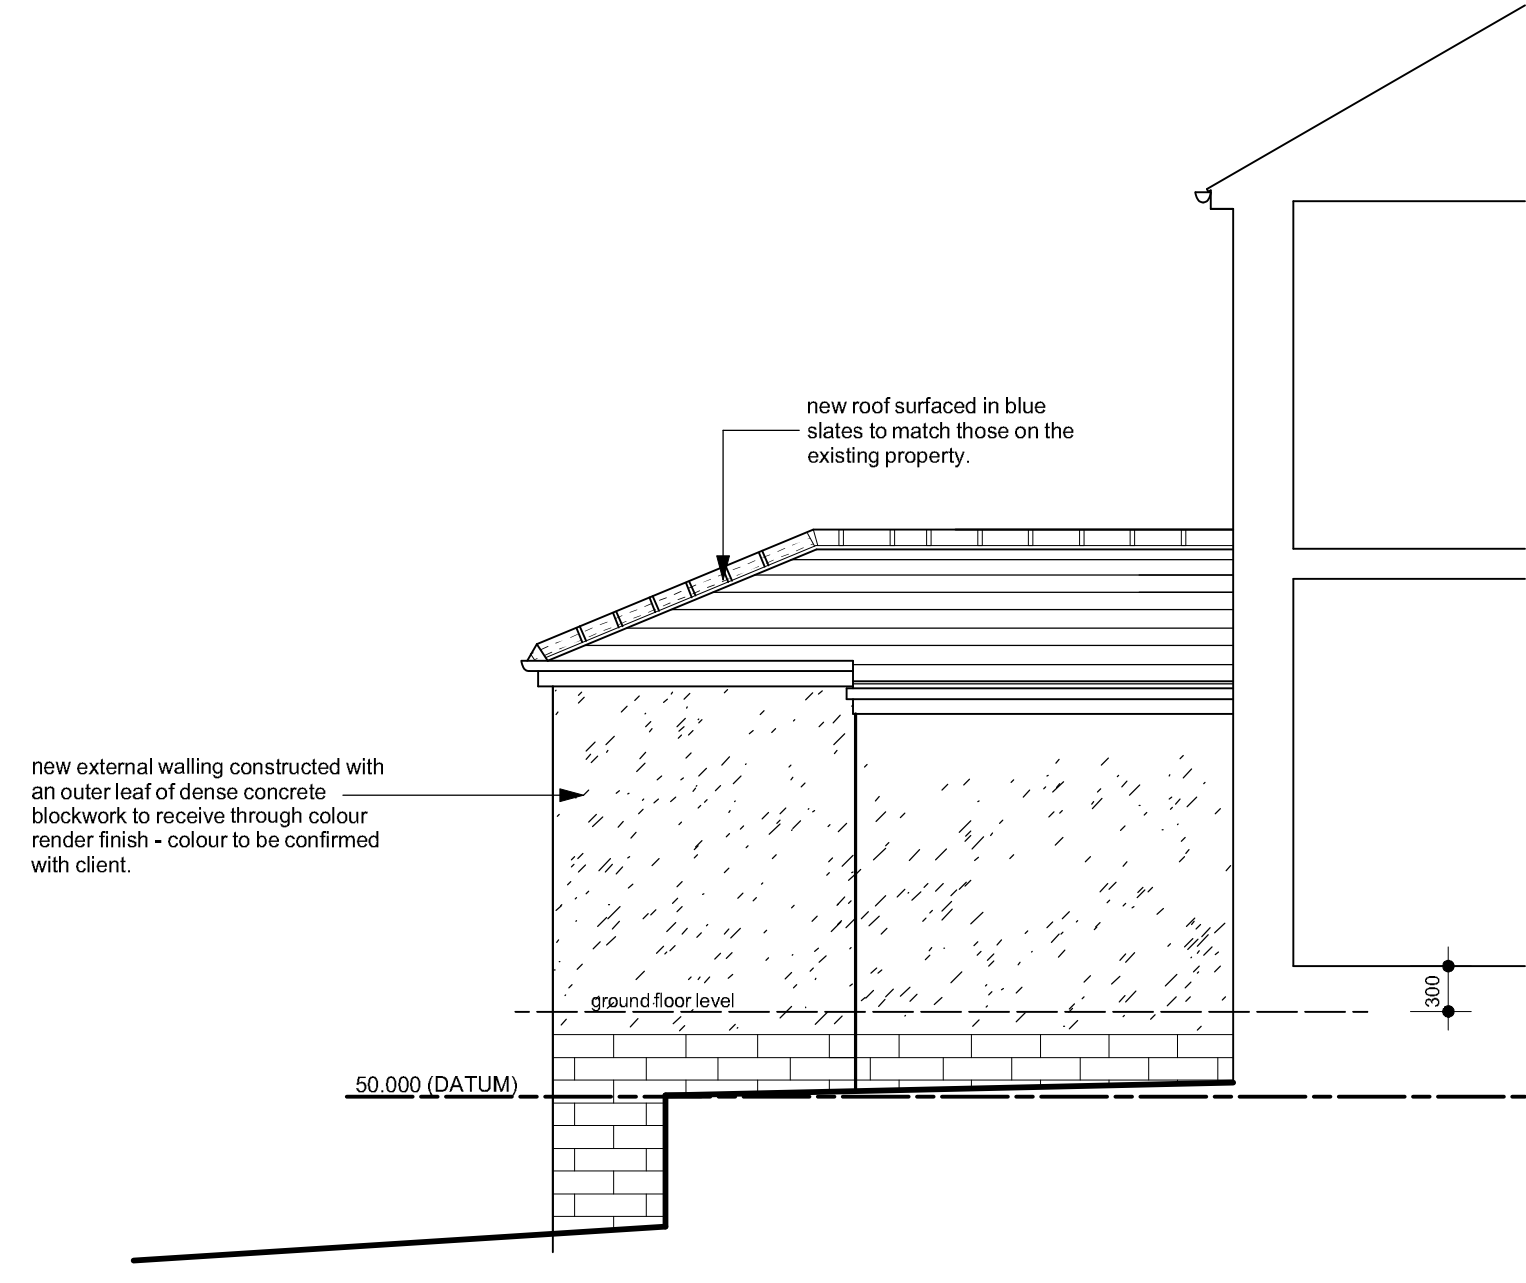

south west elevation

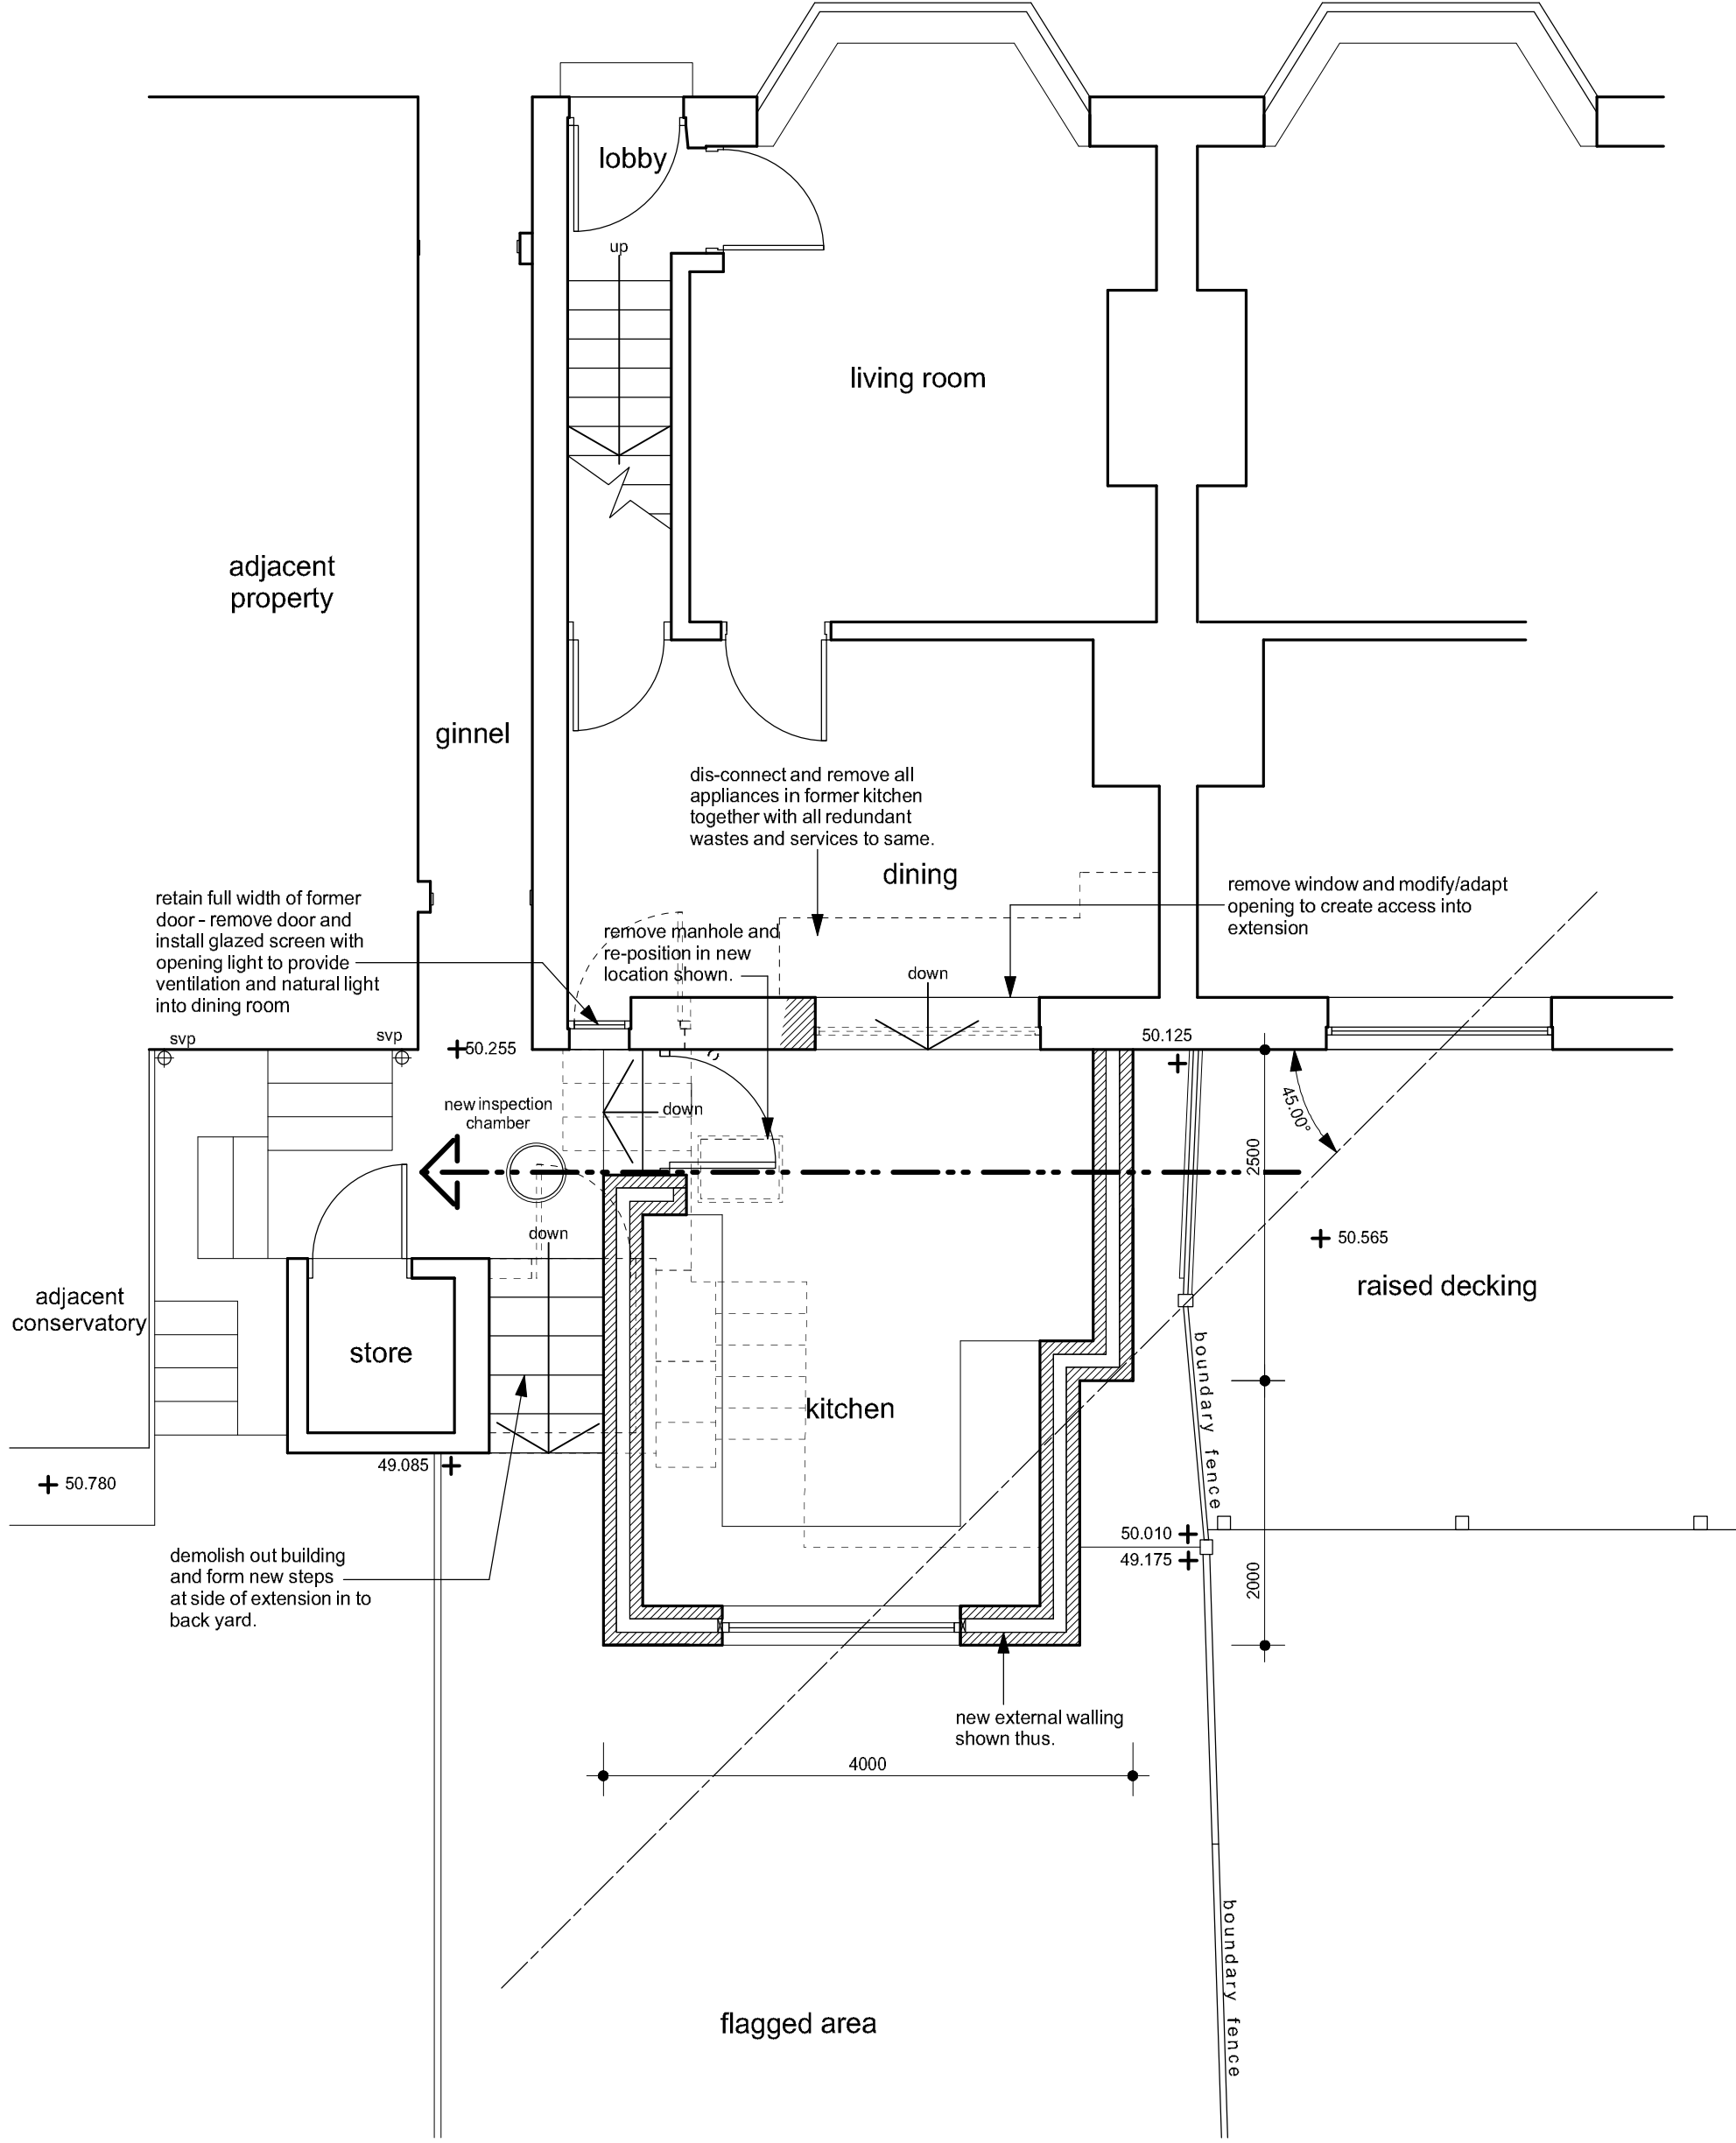


ground floor plan

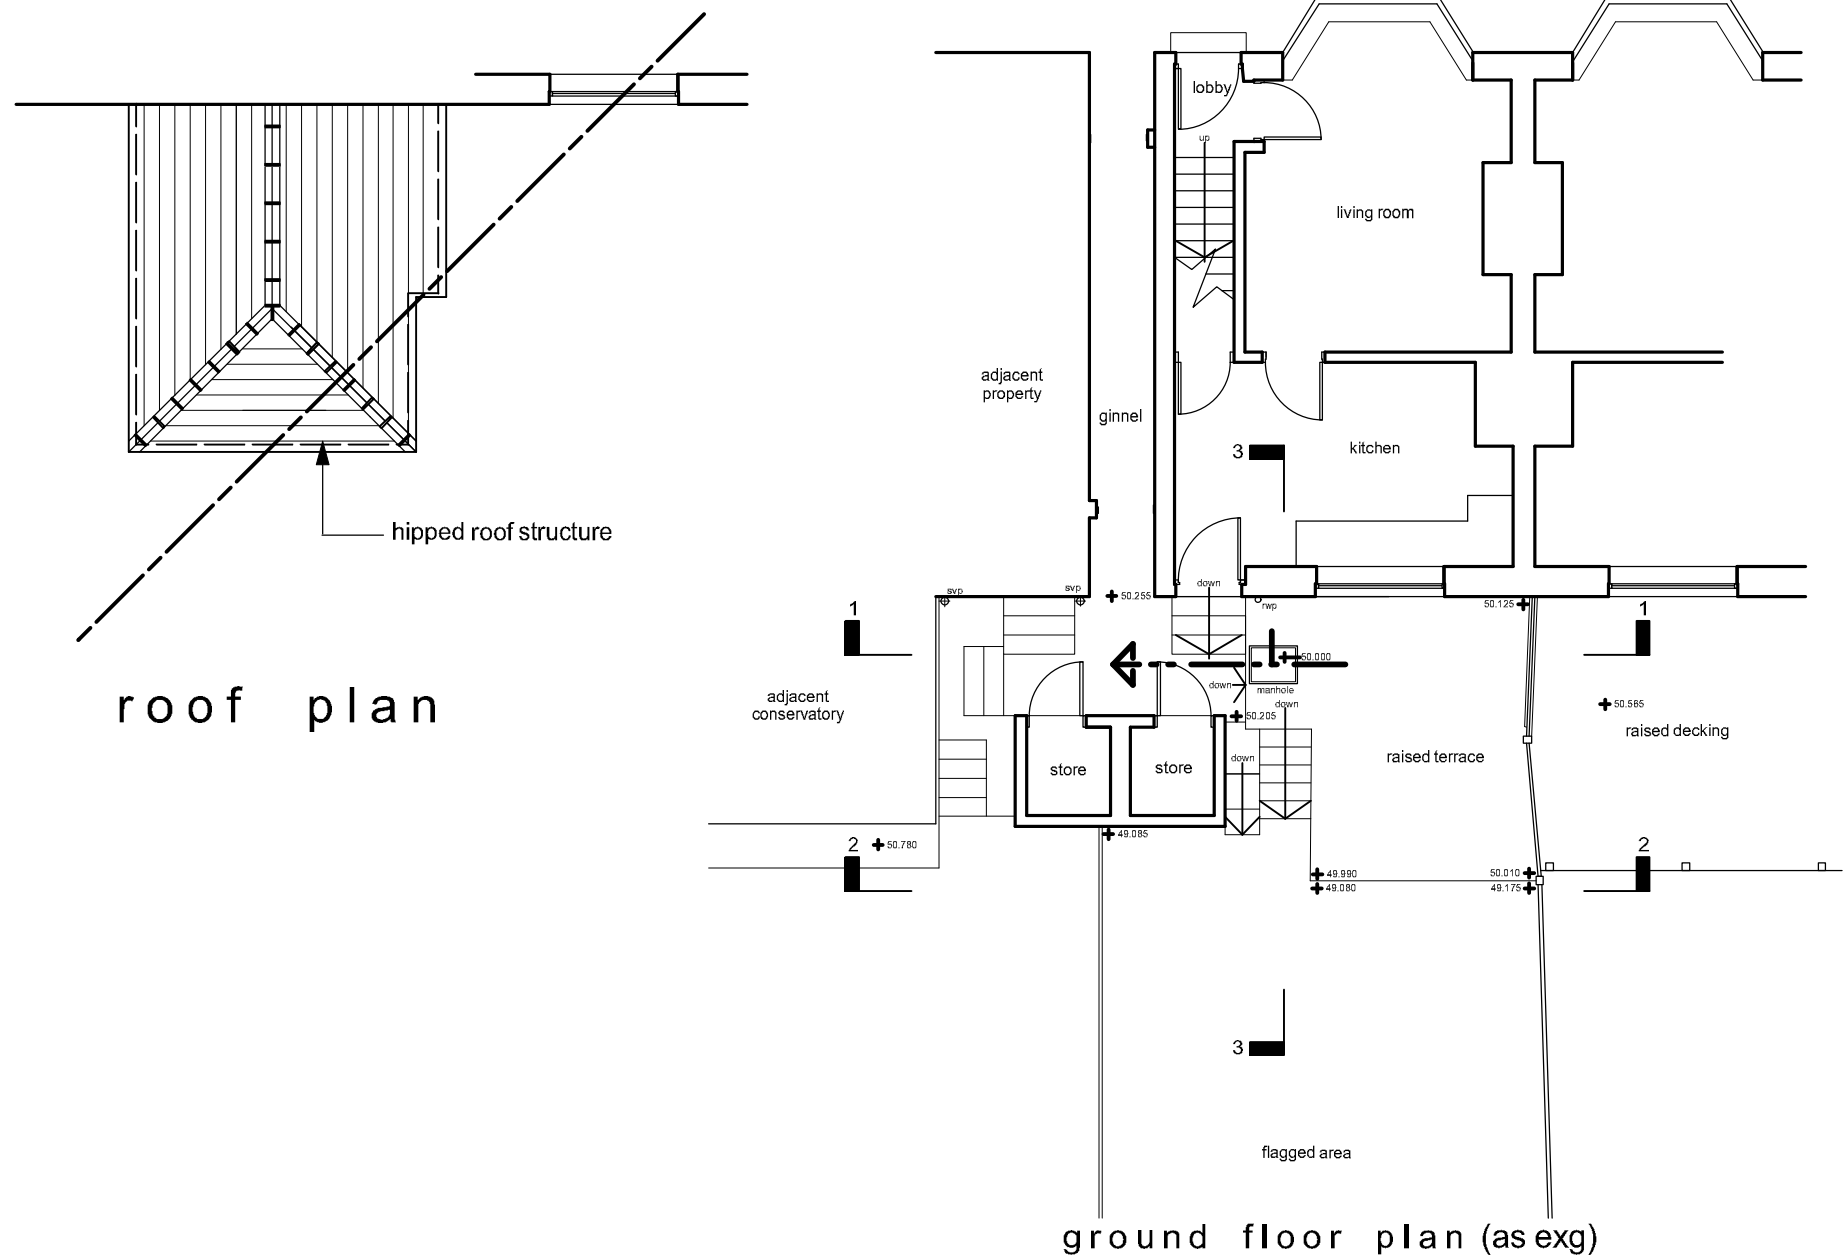


ground floor plan (as exg)




north west elevation 1-1 (as existing)

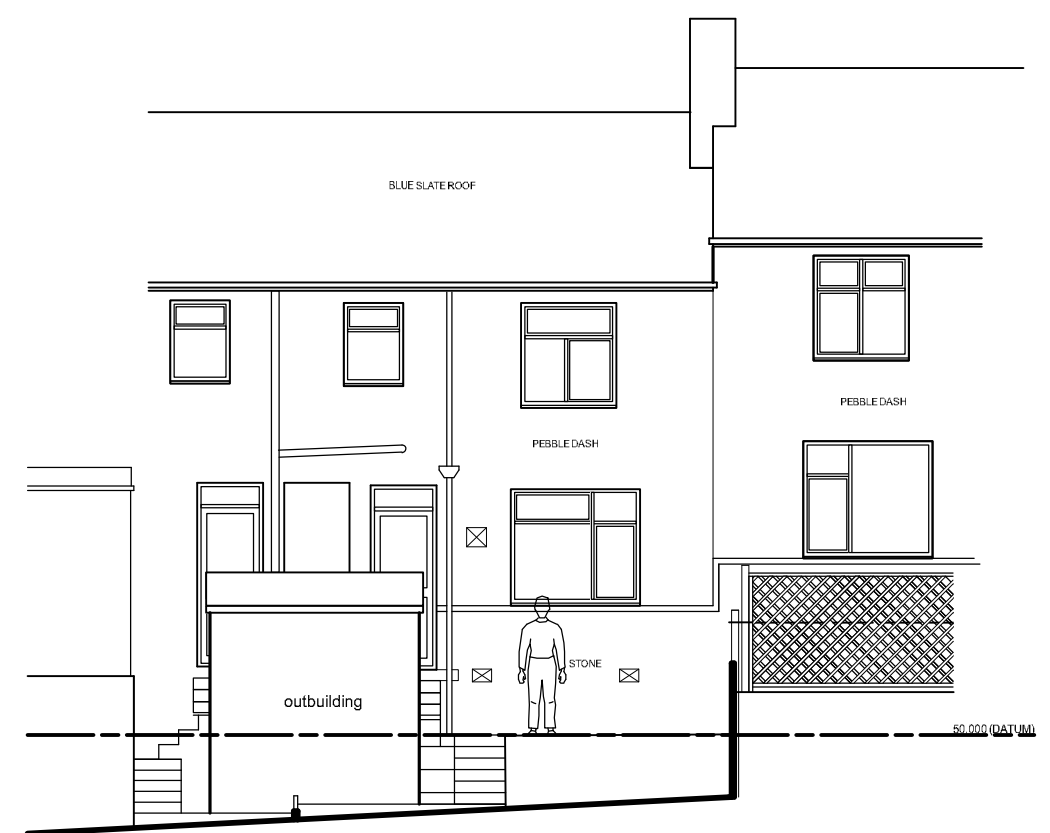

north west elevation 2-2 (as existing)

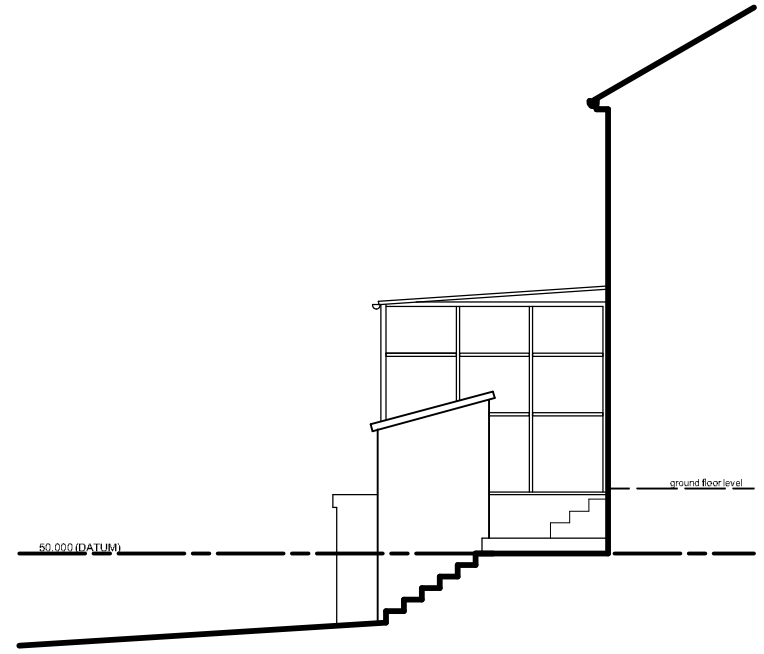

south west elevation 3-3

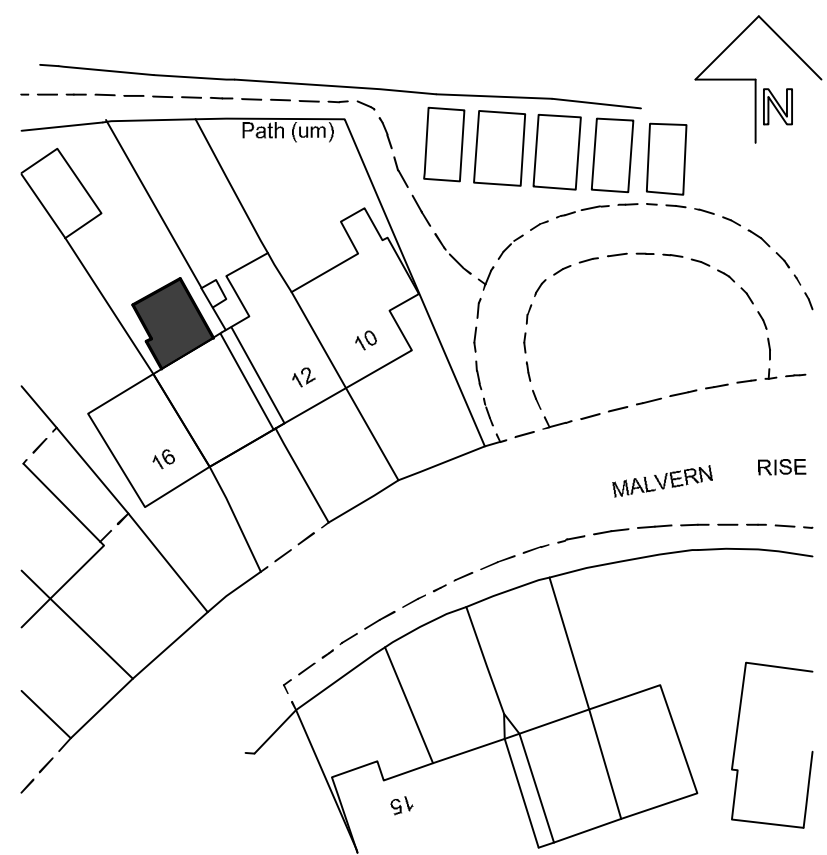

Site Plan 1-500

Notes:
This drawing has been prepared specifically for the purpose of Planning Permission (where appropriate) & Building Regulation Approval. Valley Properties accept no liability for errors or omissions. The drawing may be used for estimating purposes, but the Principal Contractor must cost fully from a site investigation. The Contractor is responsible for checking site dimensions, materials etc., and all building work, such work being checked by Building Control on site, as may be appropriate. Valley Properties disclaim any liability for works carried out.

Revisions:
Rev.A (06/10/2023) - Drawing generally updated.
Rev.B (13/11/2023) - Drawing generally updated.
Rev.C
Rev.D
Rev.E

VALLEY PROPERTIES
ARCHITECTURAL DESIGN SERVICES

5 Holmfirth Road
Meltham
Holmfirth HD9 4AA
Tel: 01484 854100 Mob: 07769736142
E-mail: vproperties@supanet.com

Client Details

Shahida Begum

Project Title
Proposed single storey rear extension
at 14 Malvern Rise
Primrose Hill
Huddersfield

Drawing Title
Planning Drawing

Scale: 1:50 & 1:100	Drawing Number 2023/04/104	Rev. B	Date Drawn October 2023	Drawn By Andrew Smith
------------------------	-------------------------------	-----------	----------------------------	--------------------------