




NOTE: All measurements shall be taken on site and not scaled from this drawing

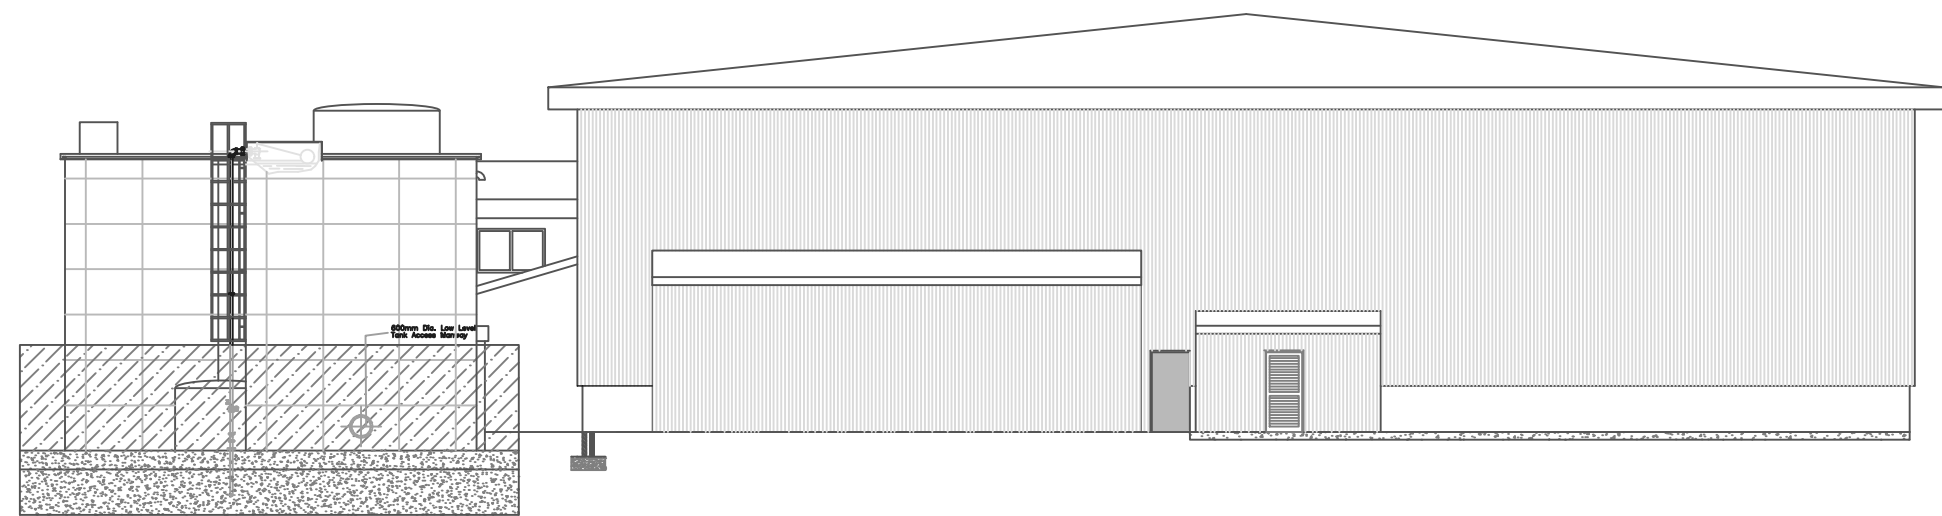


NORTH EAST GABLE ELEVATION

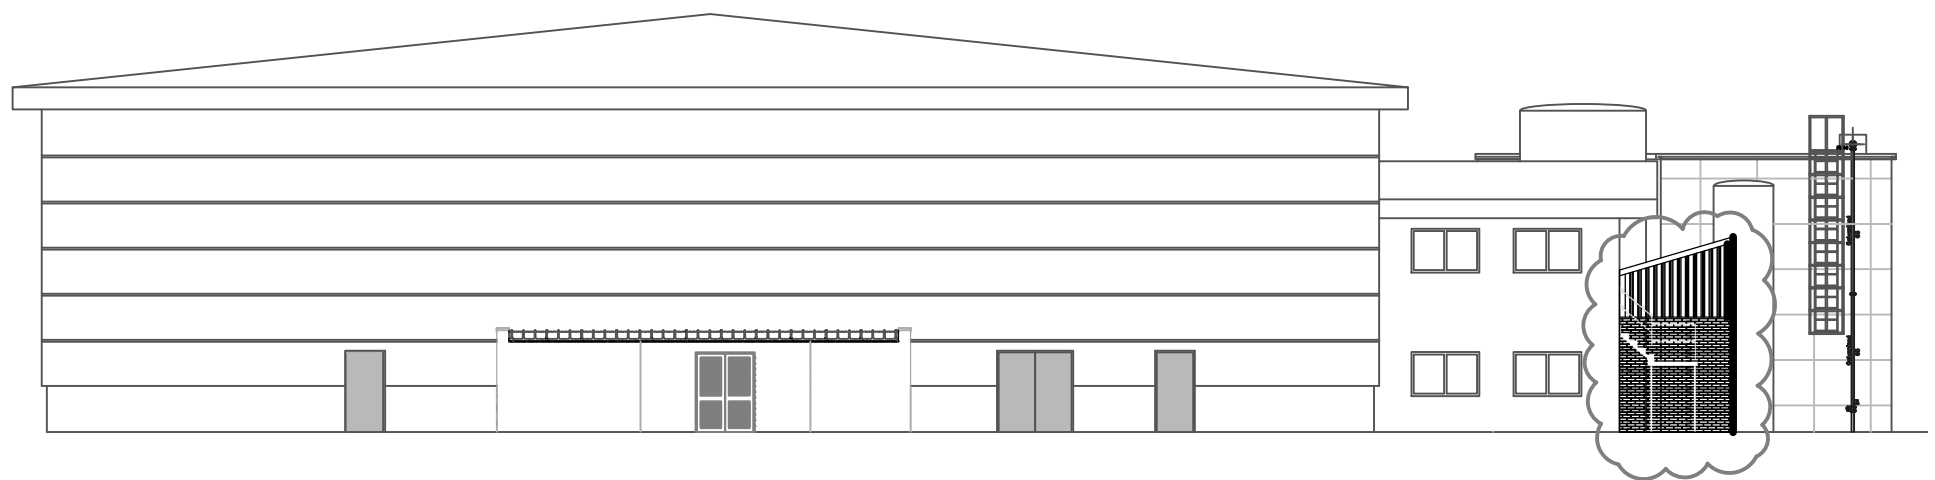


SOUTH WEST GABLE ELEVATION

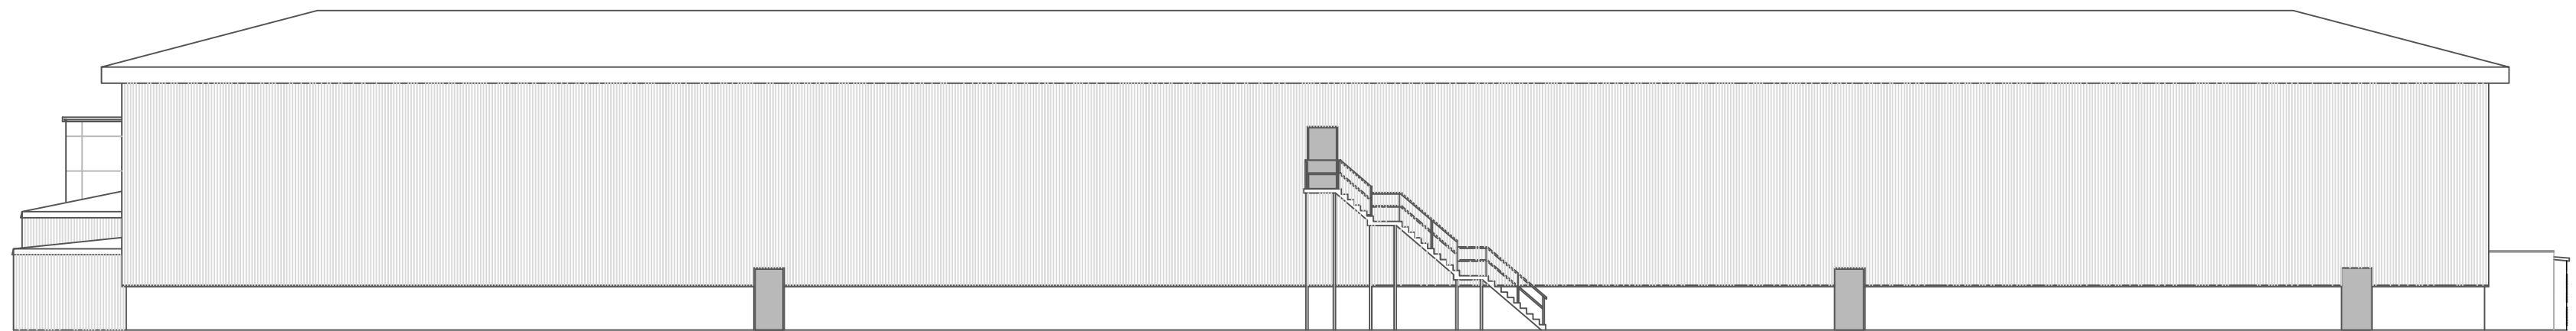


NORTH WEST REAR ELEVATION

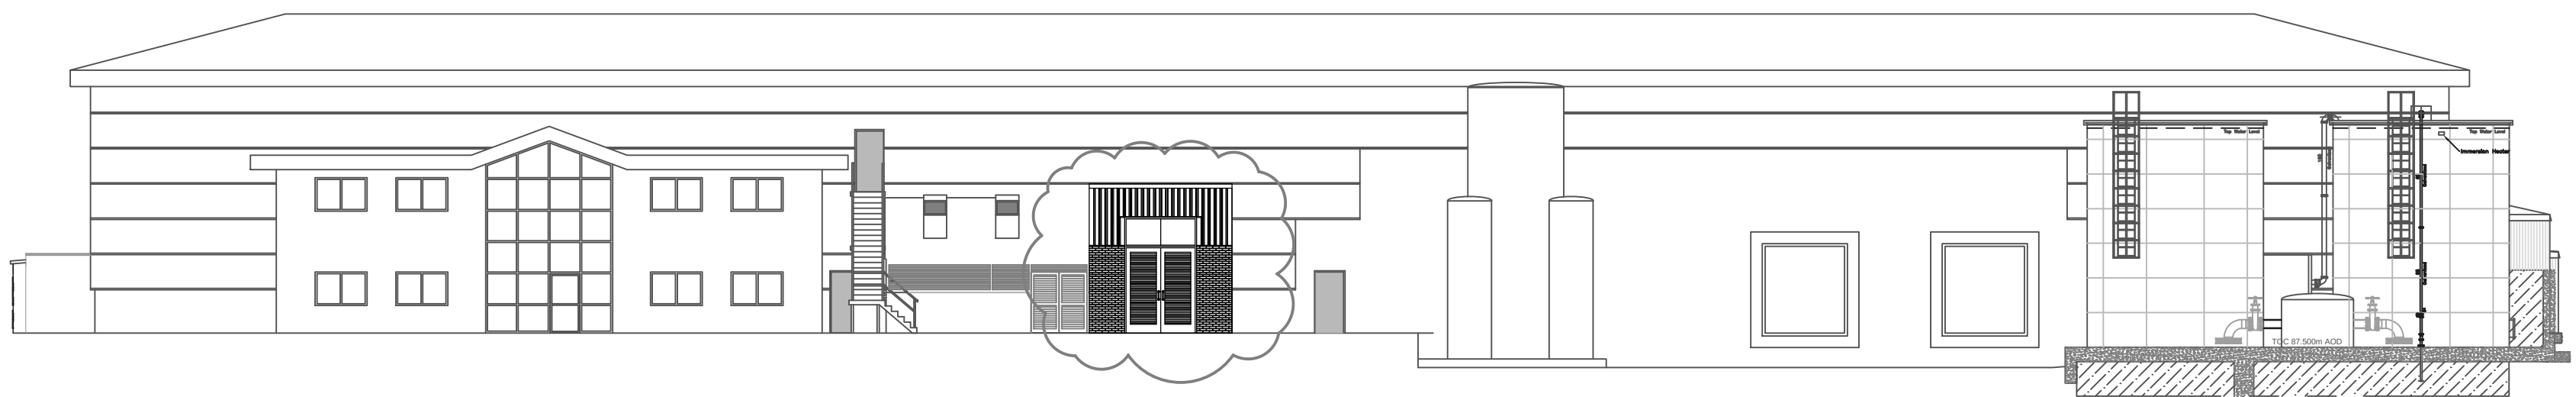

SOUTH EAST FRONT ELEVATION

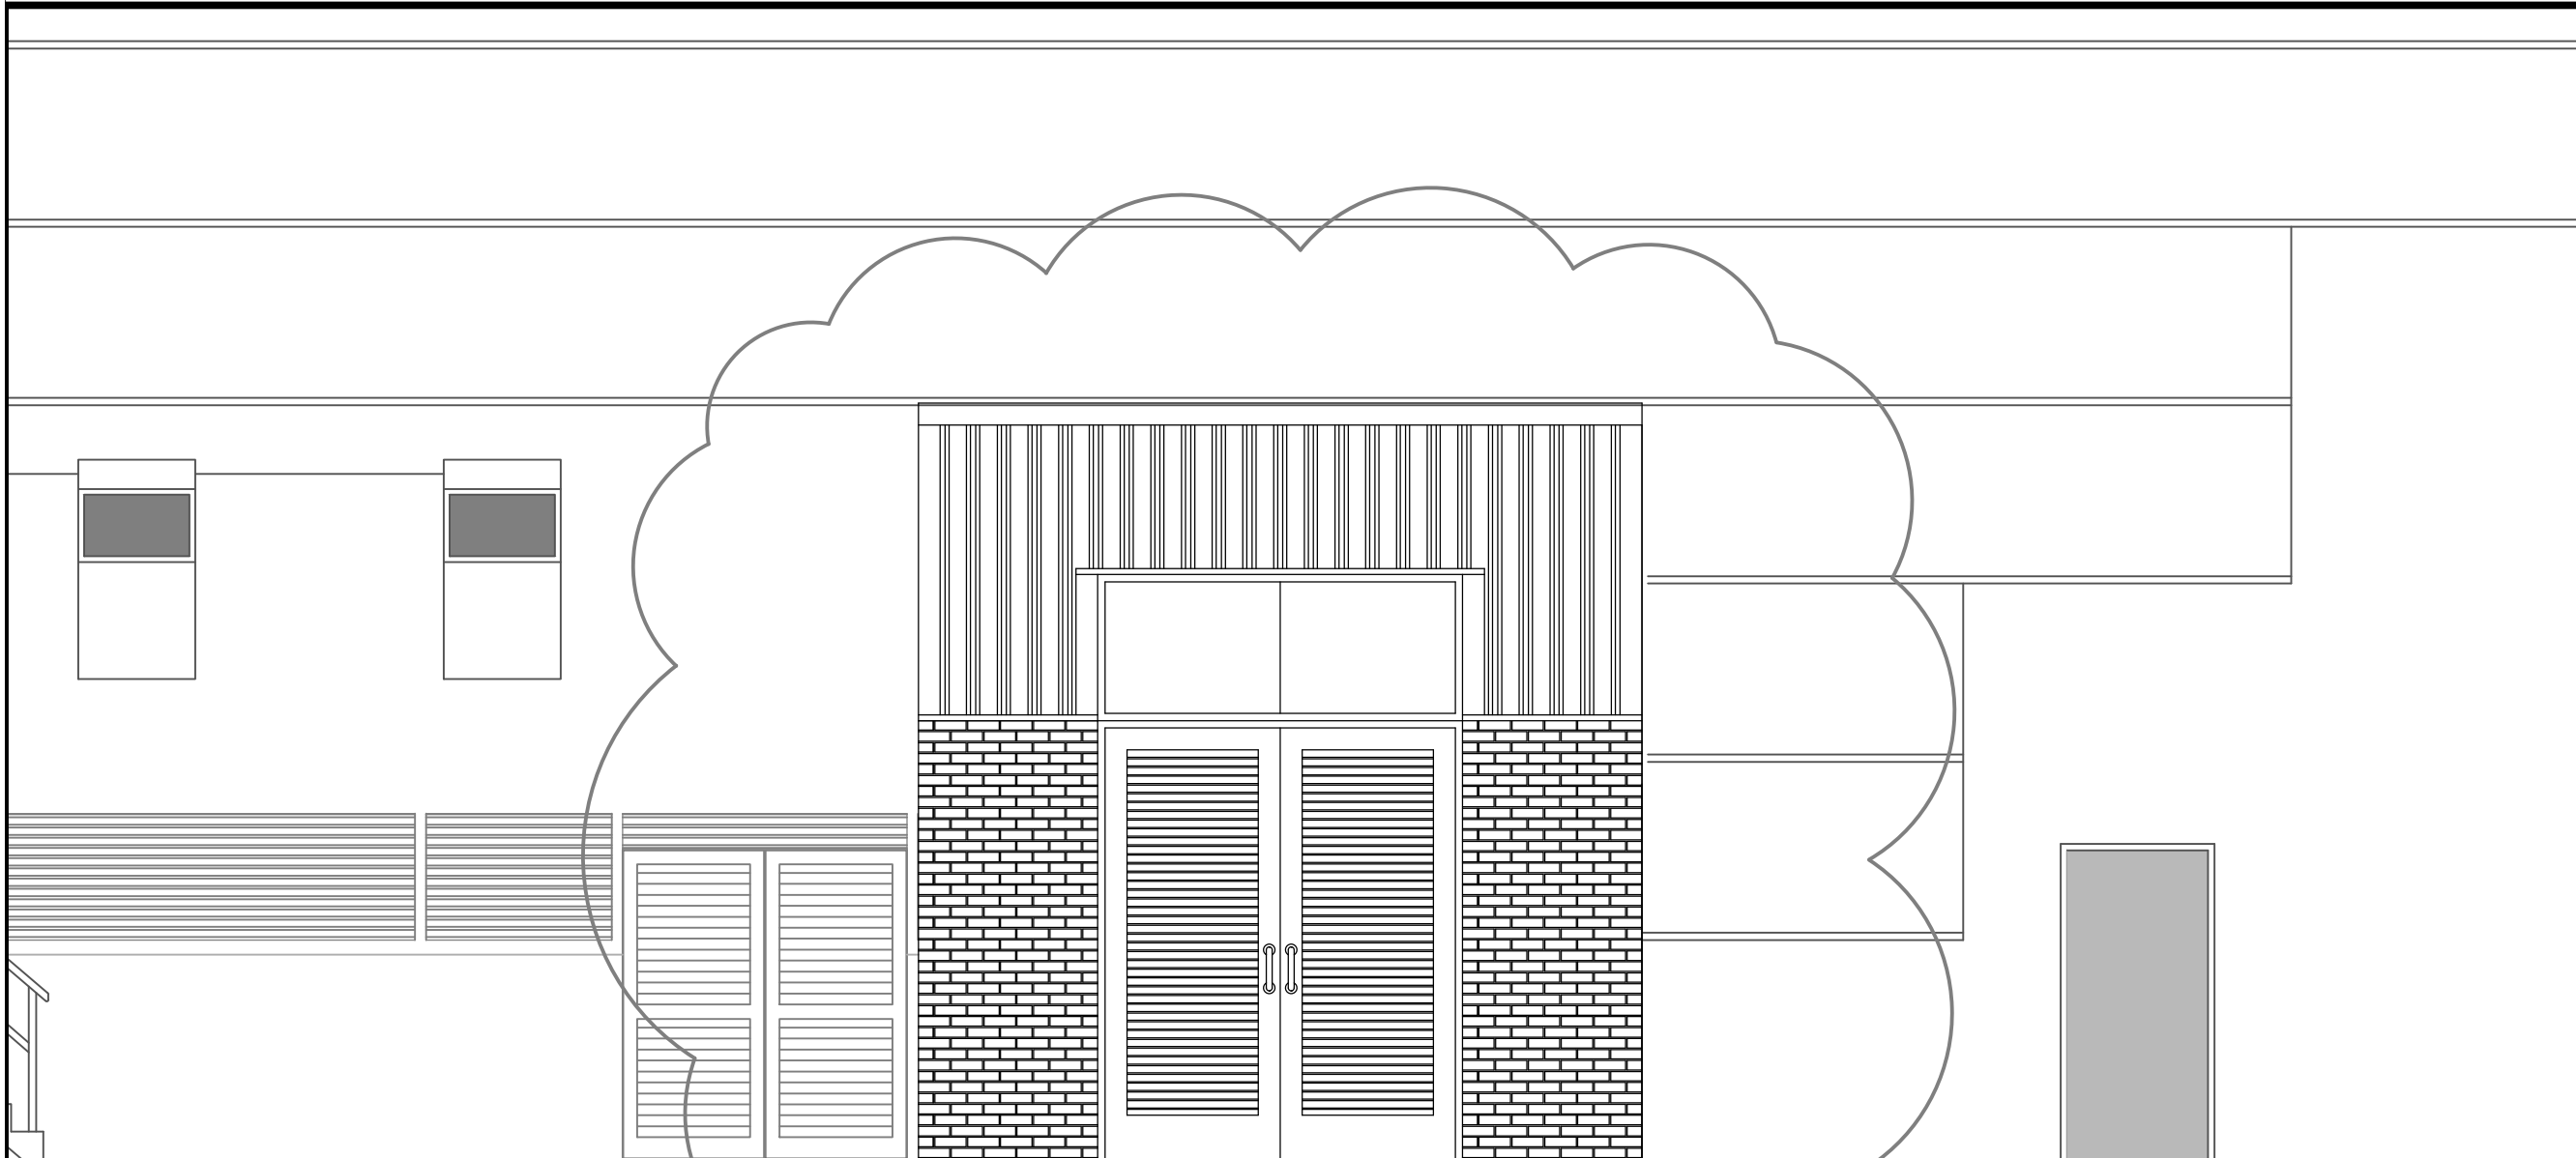

SOUTH EAST FRONT ELEVATION (1:50)

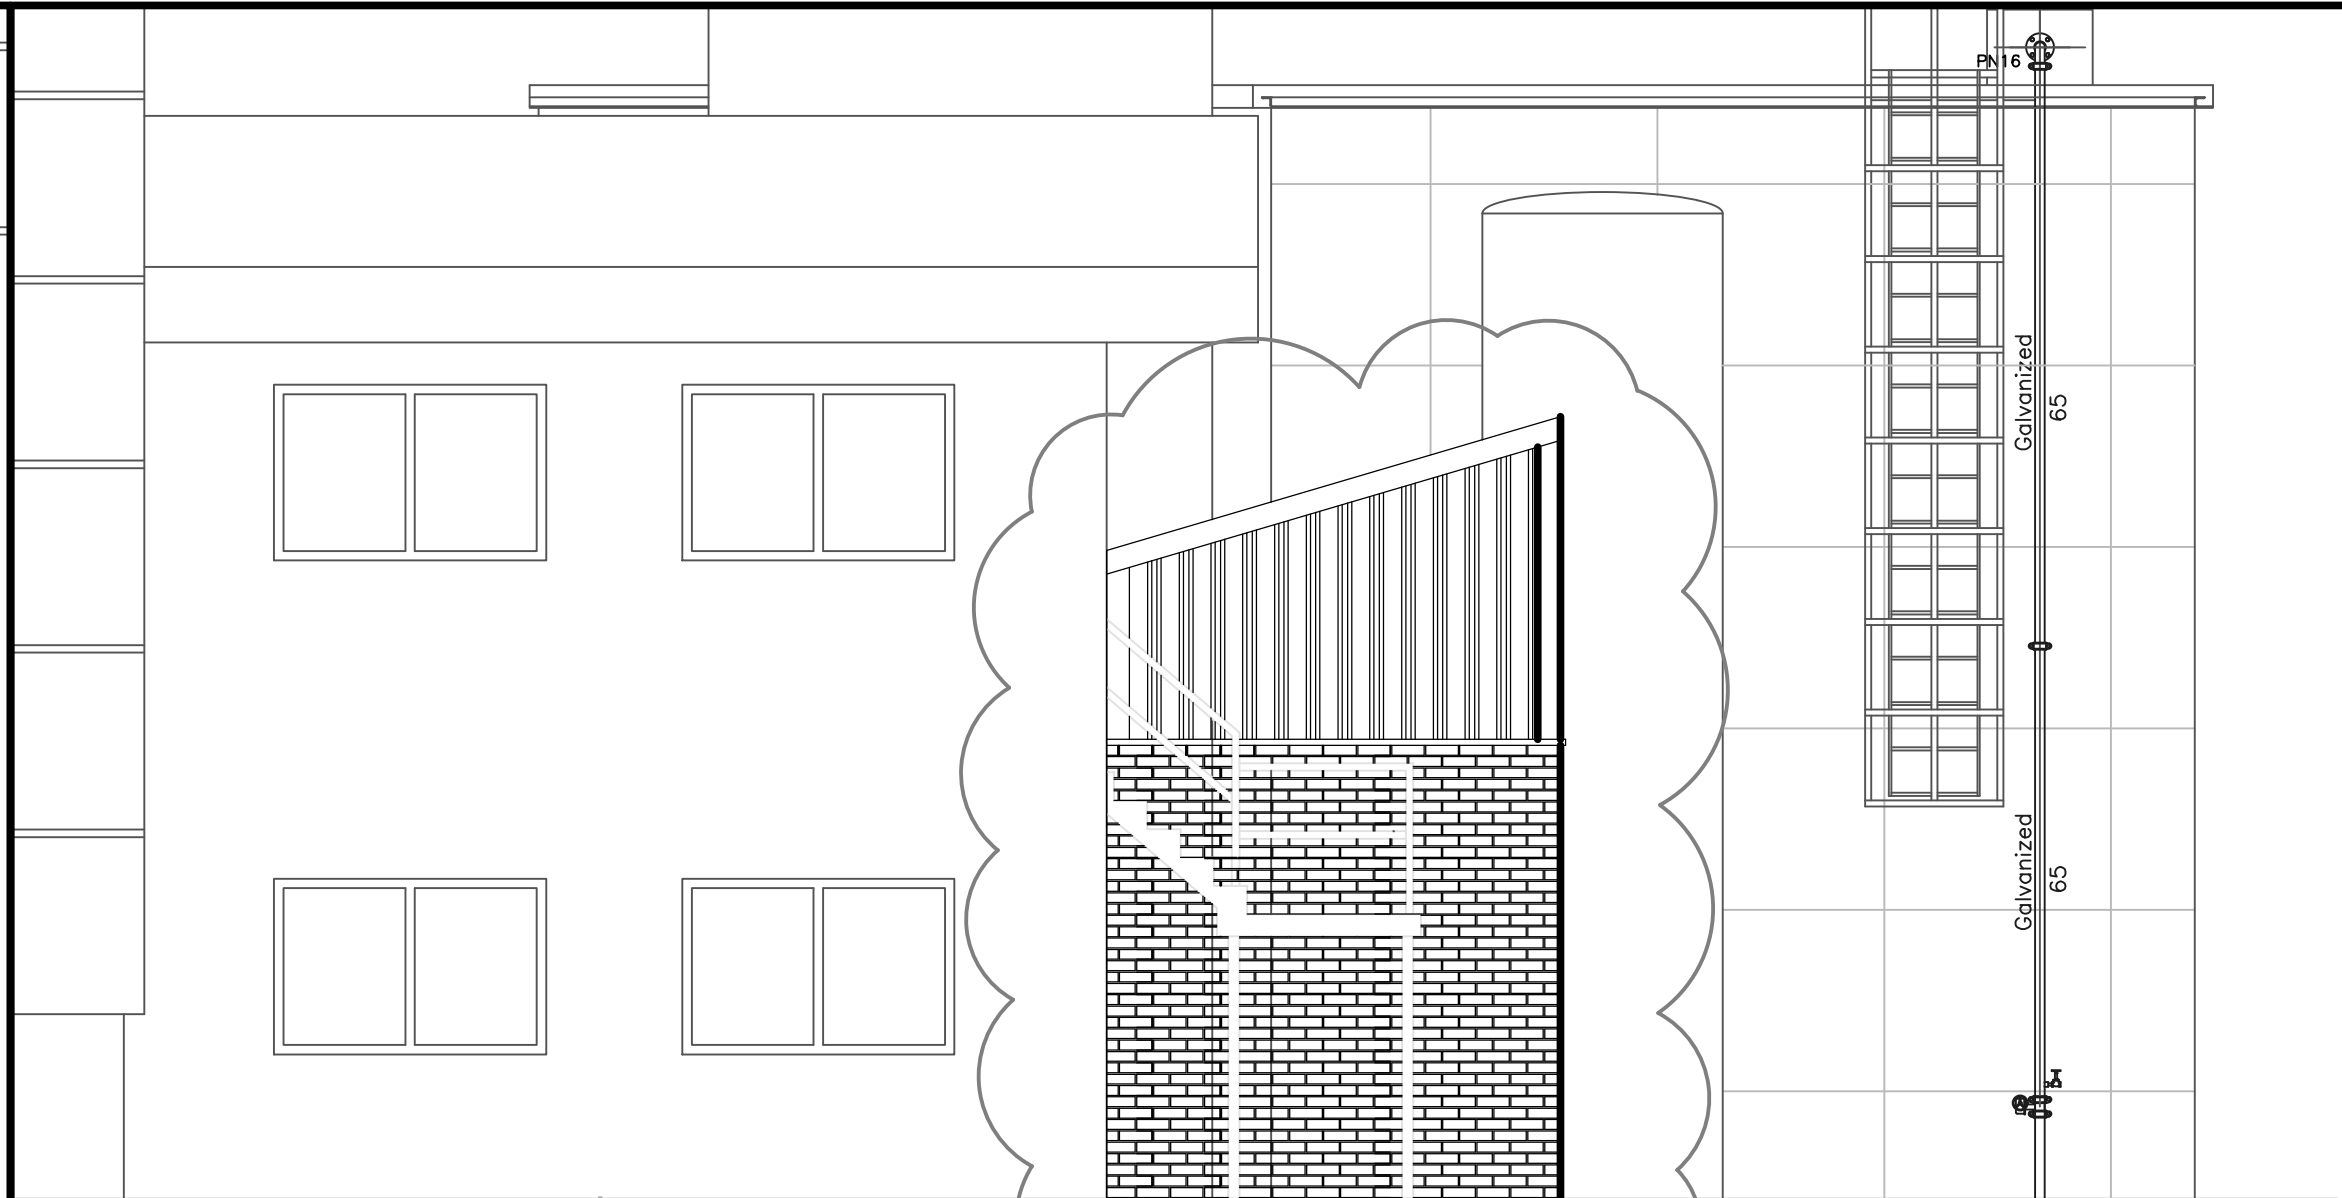

SOUTH WEST GABLE ELEVATION (1:50)

PINFOLD
BUILDING CONSULTANCY

2 Round the Bend, Thixendale, Malton, North Yorkshire, YO17 1TG
T: 07584 903380 E: info@pinfold-bc.com W: www.pinfold-bc.com

Client:
Kober Foods Limited
Address of Site:
**Unit 4, West 26 Industrial Est.
Hanging Wood Way
Cleckheaton
West Yorkshire
BD19 4TS**

Drawing Name:
**New Drying Plant Room
Elevations Proposed**

Scale: **1:200@A1
unless indicated** Date:
13/11/2023

Drwg. No.: **94-2023/03** Revision:
A