

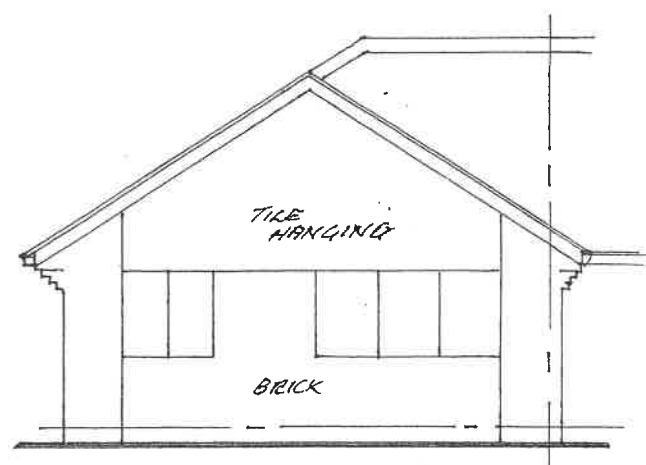


D
R
I
V
E

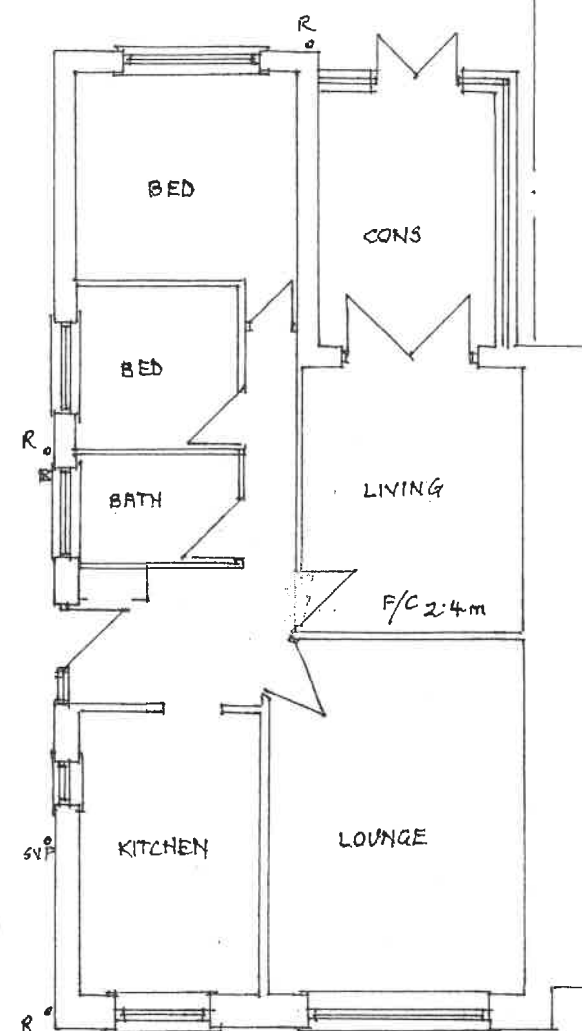

FRONT ELEVATION

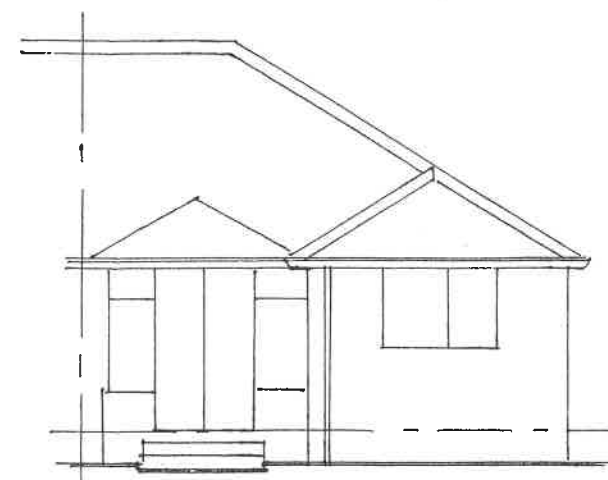

REAR ELEVATION



SIDE ELEVATION

Date	Revisions



J.A. OLDROYD & SONS LTD

CHARTERED
BUILDING
SURVEYOR

THE BARN, 3 PRIMROSE LANE
HIGHTOWN, LIVERSEDGE
WEST YORKSHIRE, WF15 6NS
TEL : 01274 865127
email: mr.oldroyd@yahoo.co.uk

Client

MR. MARK FOSTER

Address

25 PYENOT AV.
CLECKHEATON
BD19 5AY

Drawing Title

EXISTING FLOOR
PLANS & ELEVATIONS

scale 1:100

date NOV. '23 drawn by

Drg No 23/160/B Rev