






PROPOSED REAR ELEVATION

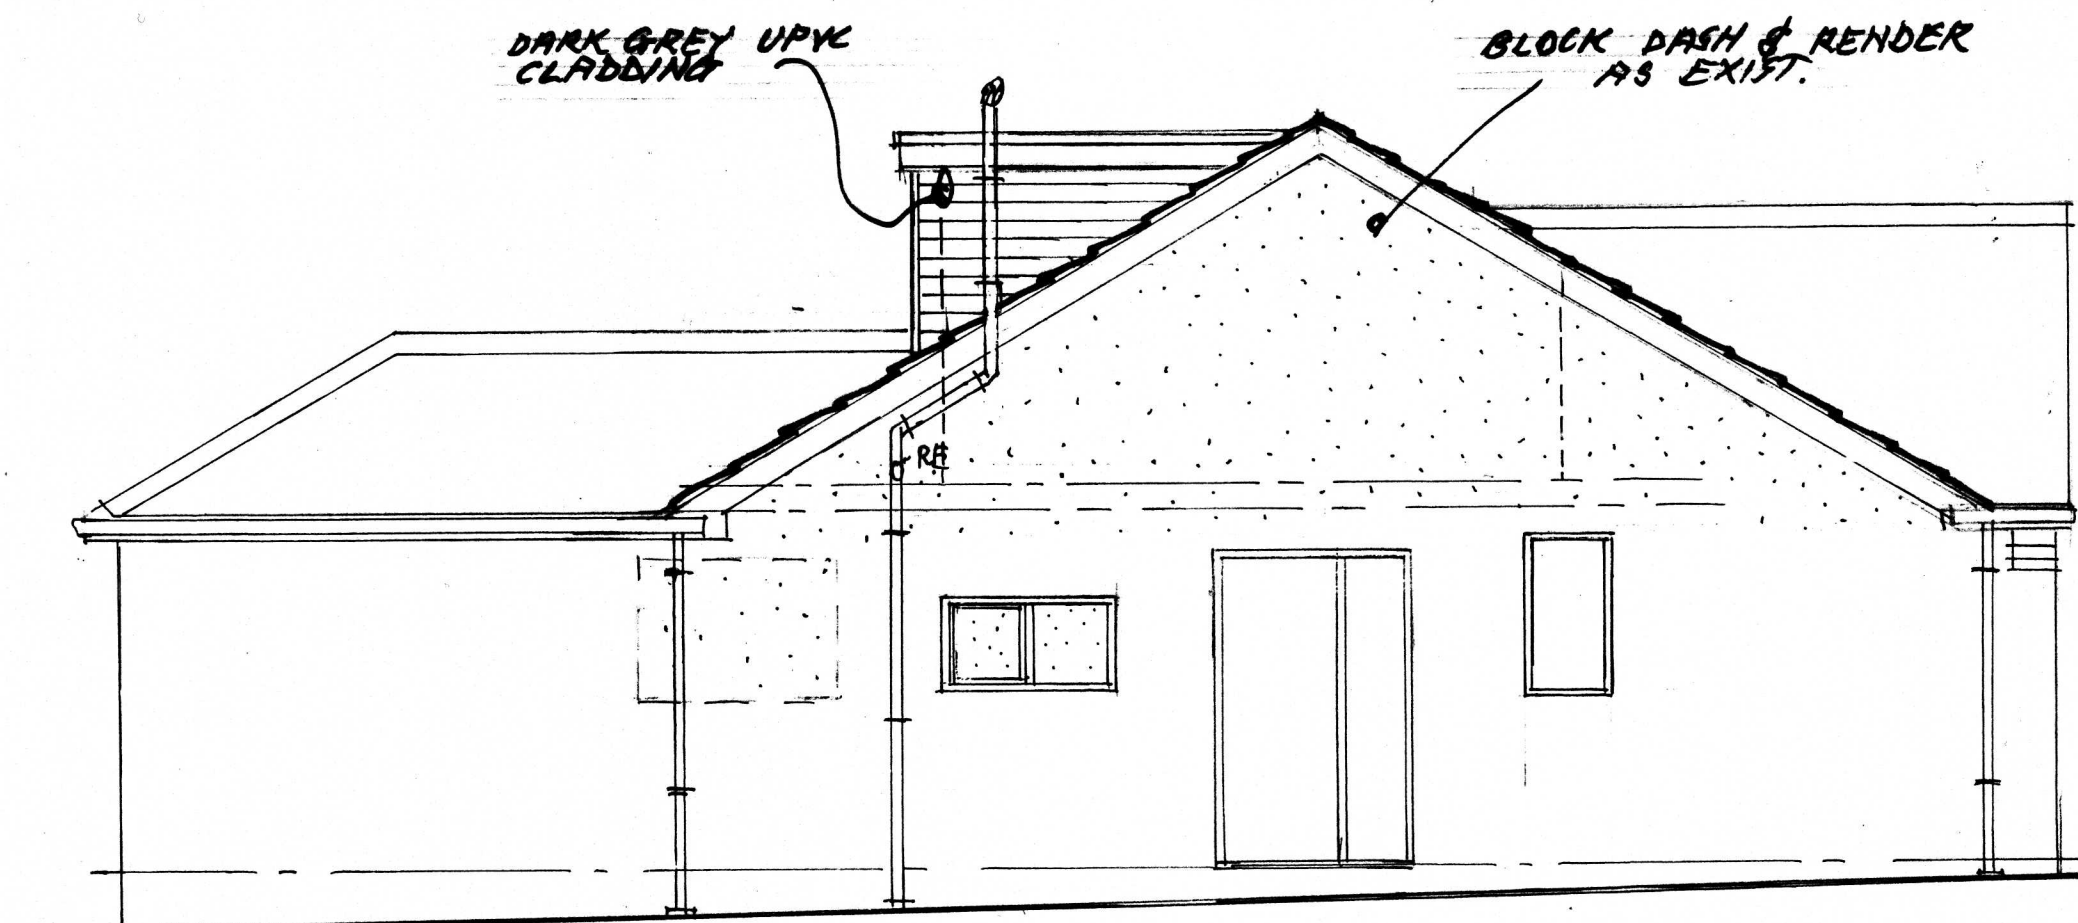


PROPOSED SIDE ELEVATION

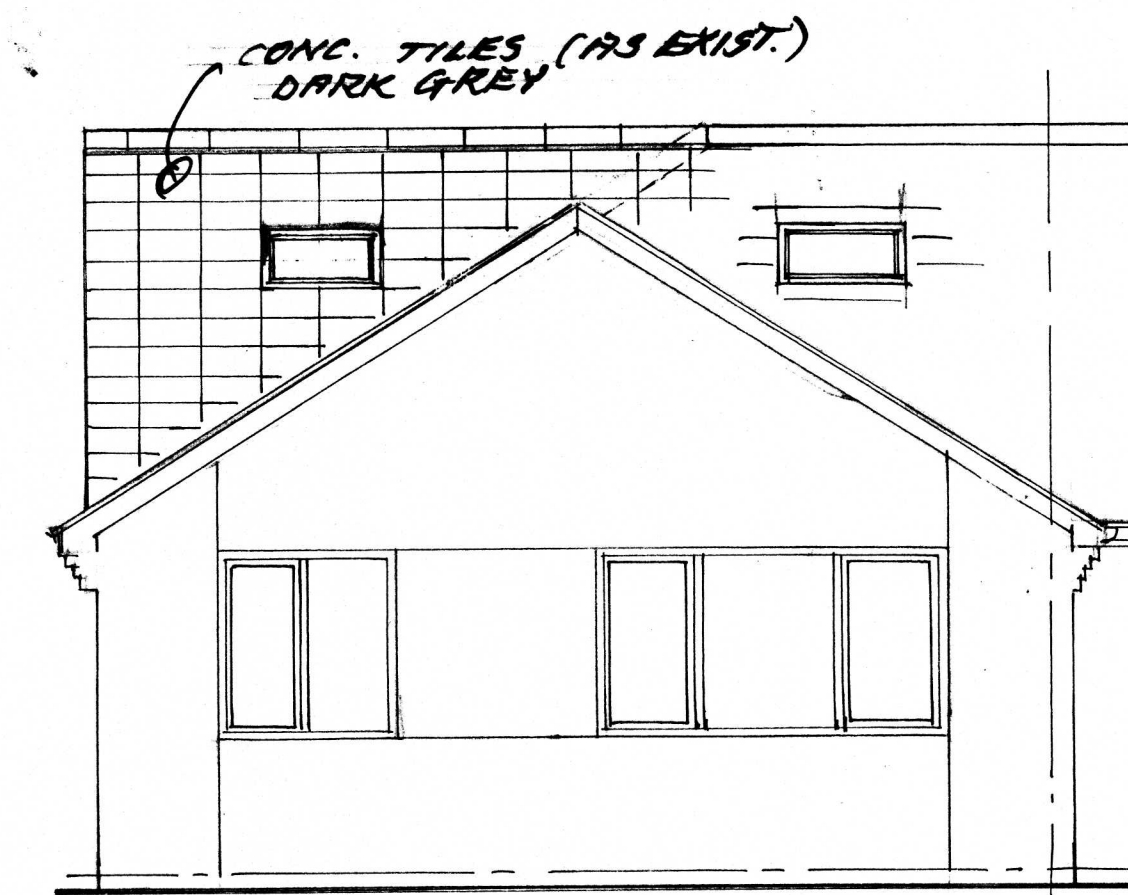


PROPOSED FRONT ELEVATION

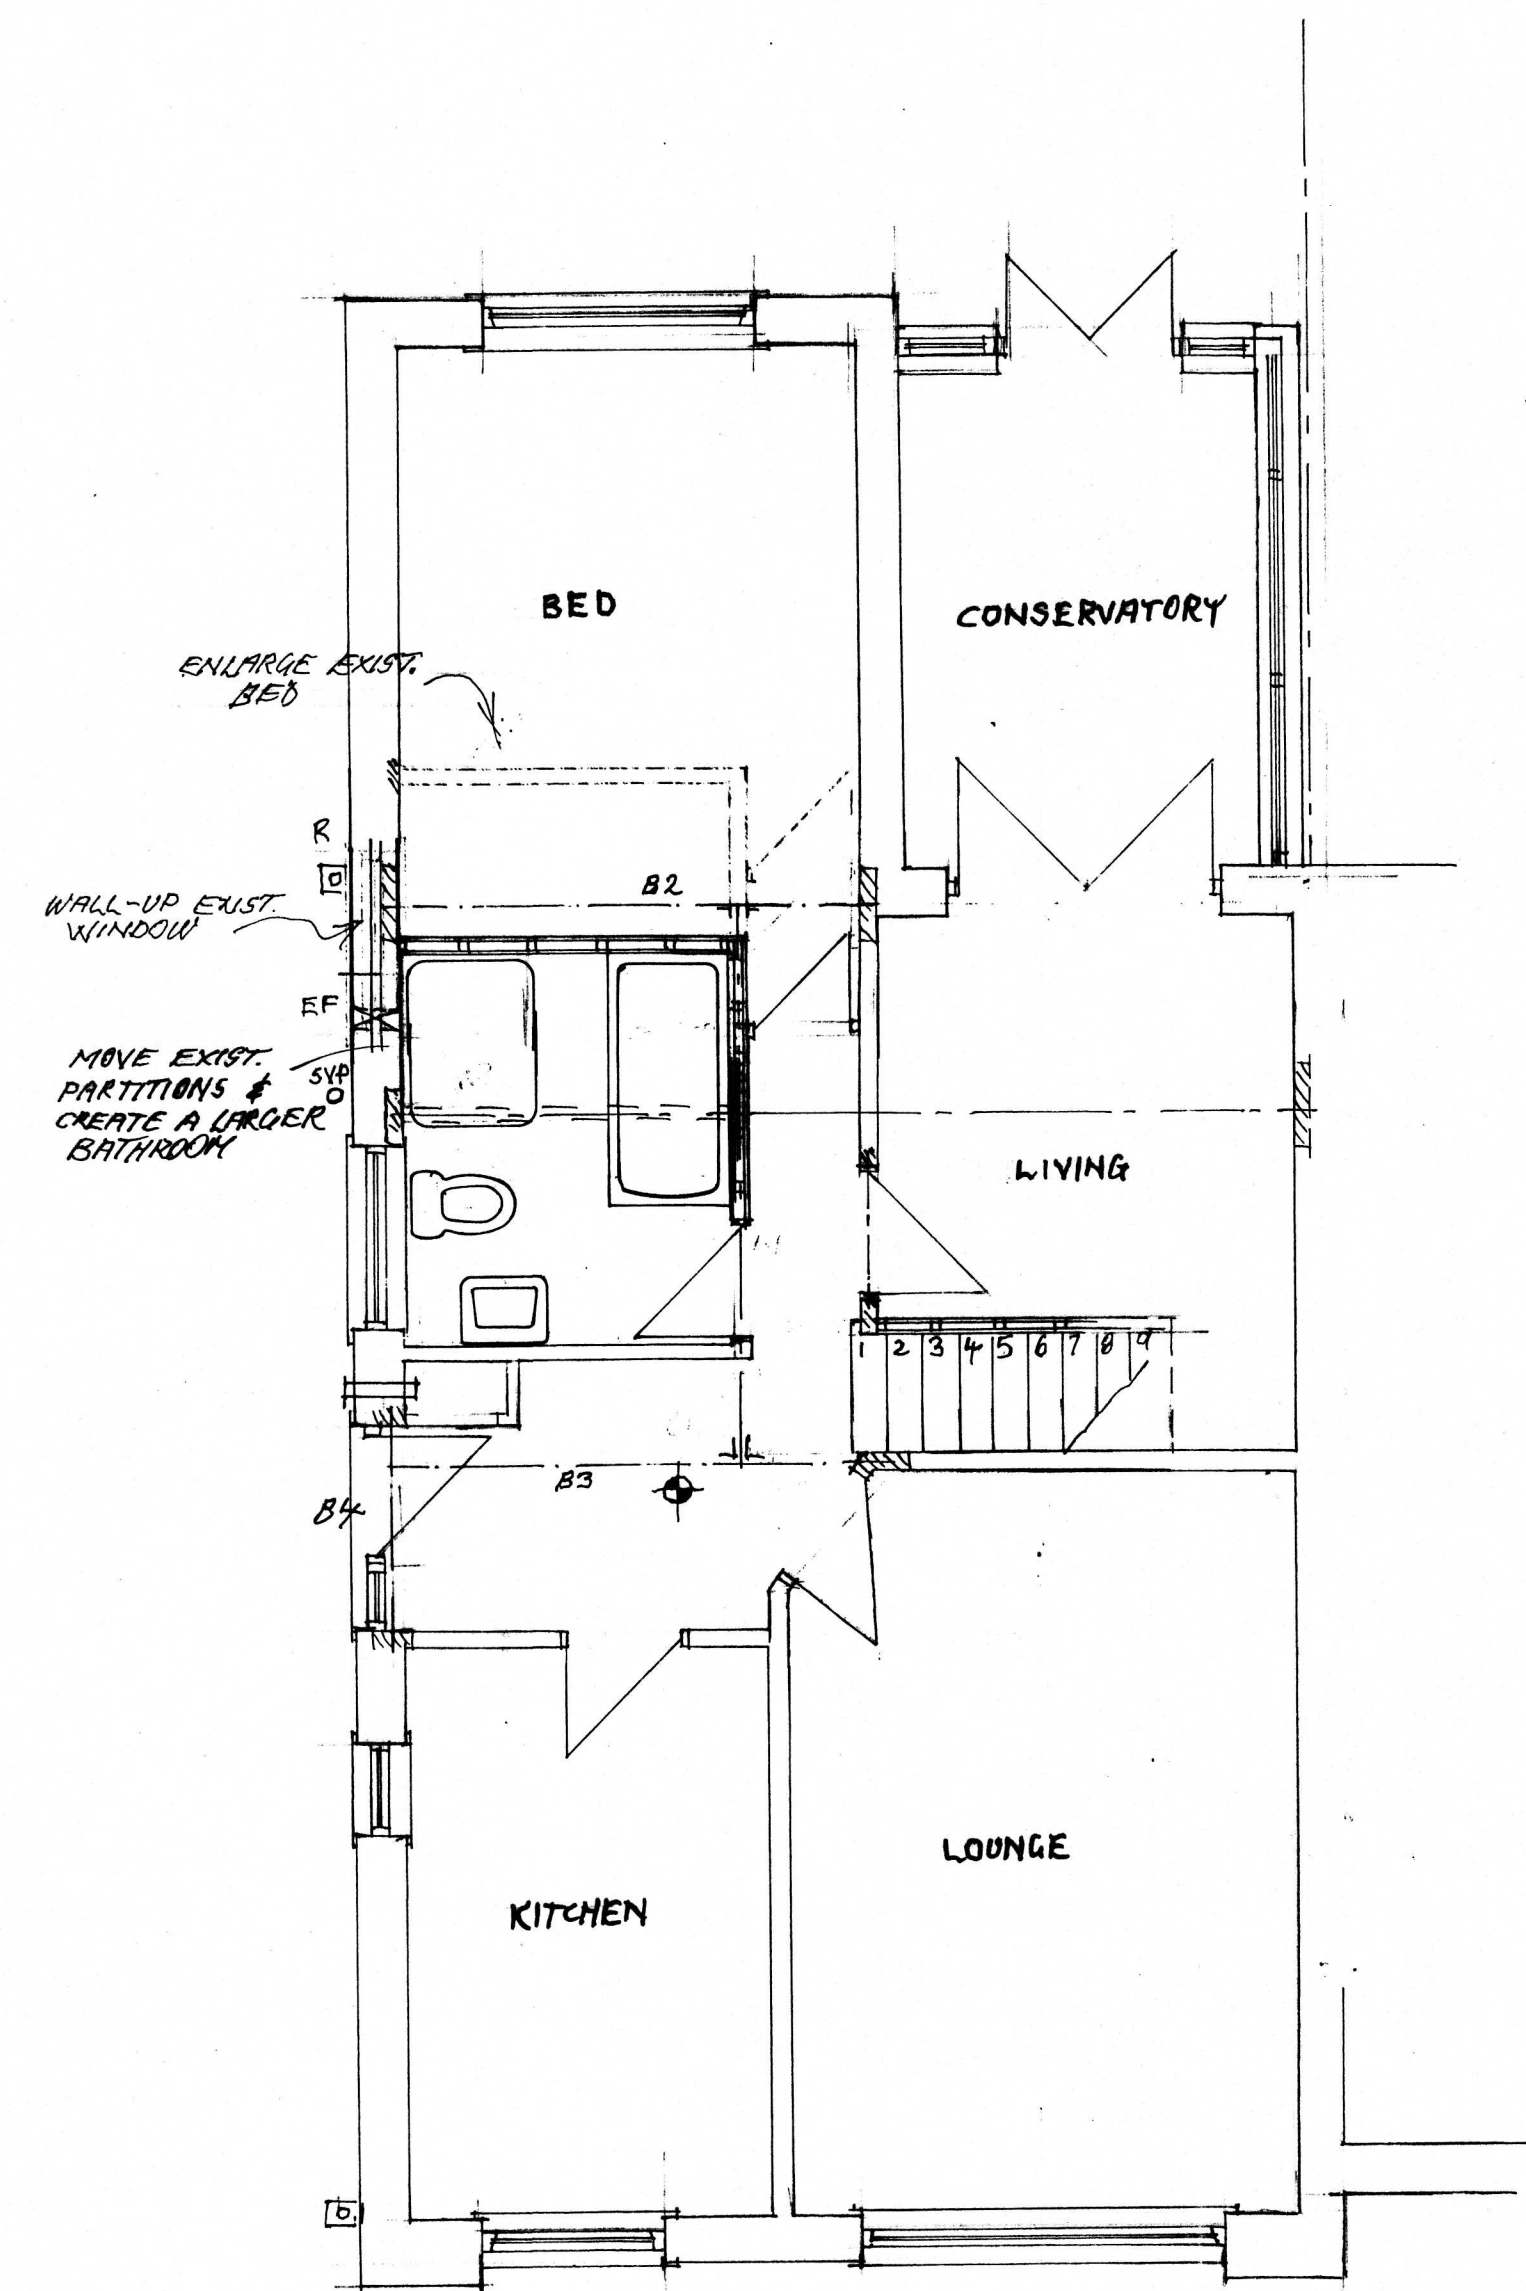

PROPOSED GROUND FLOOR

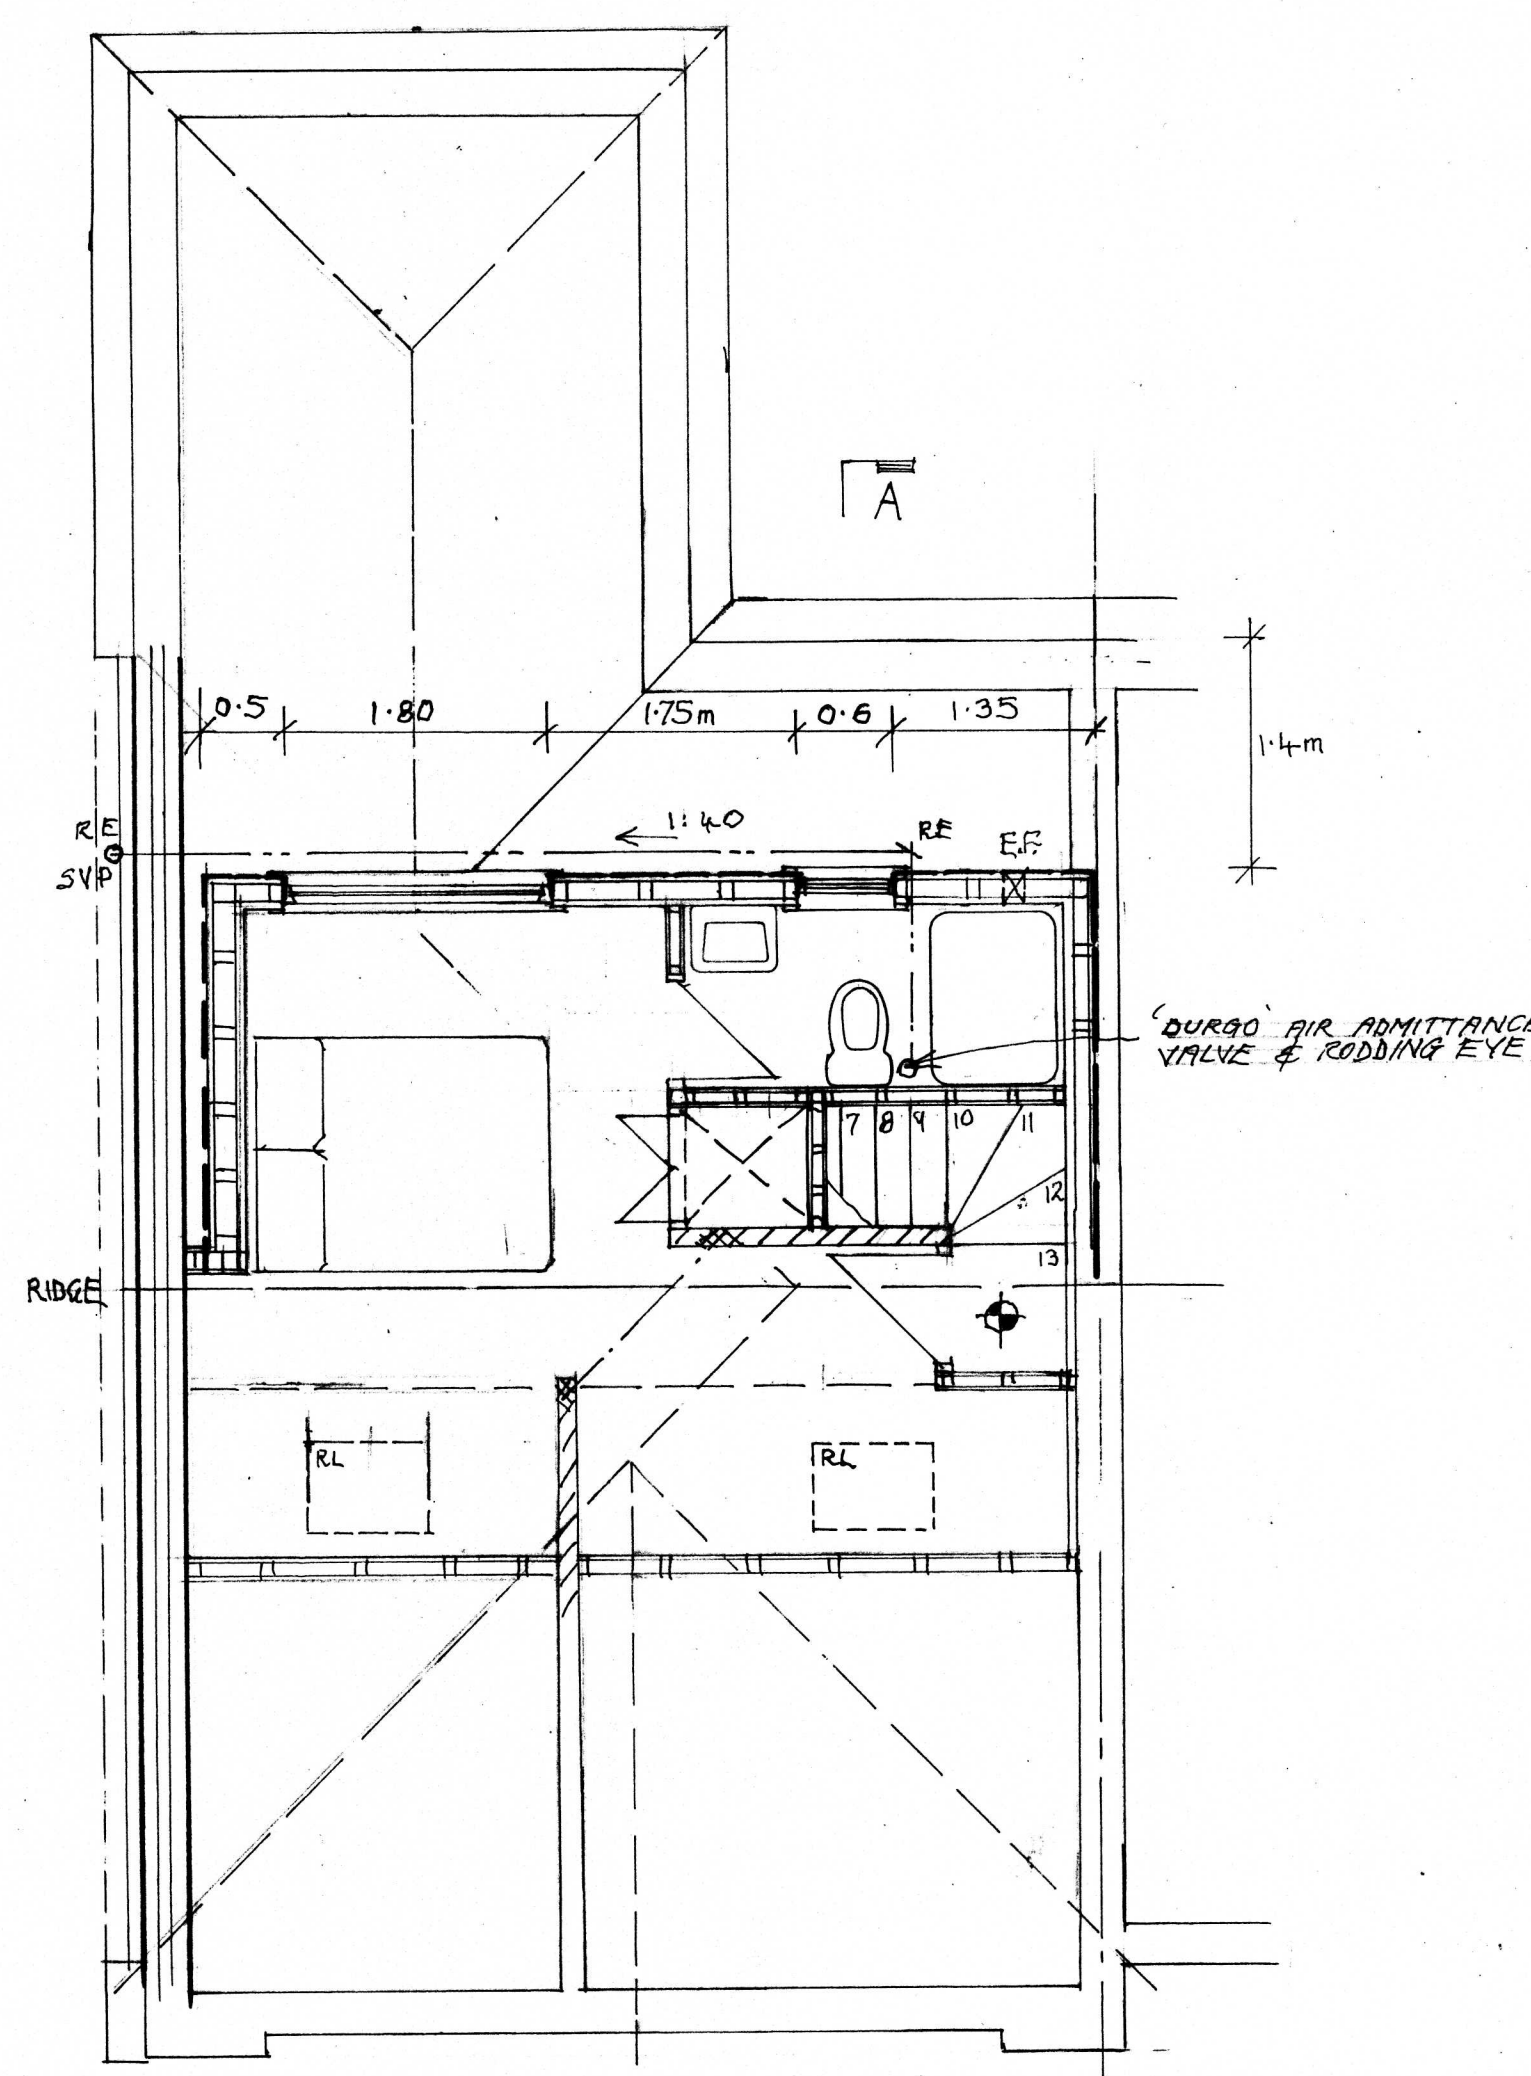

PROPOSED FIRST FLOOR

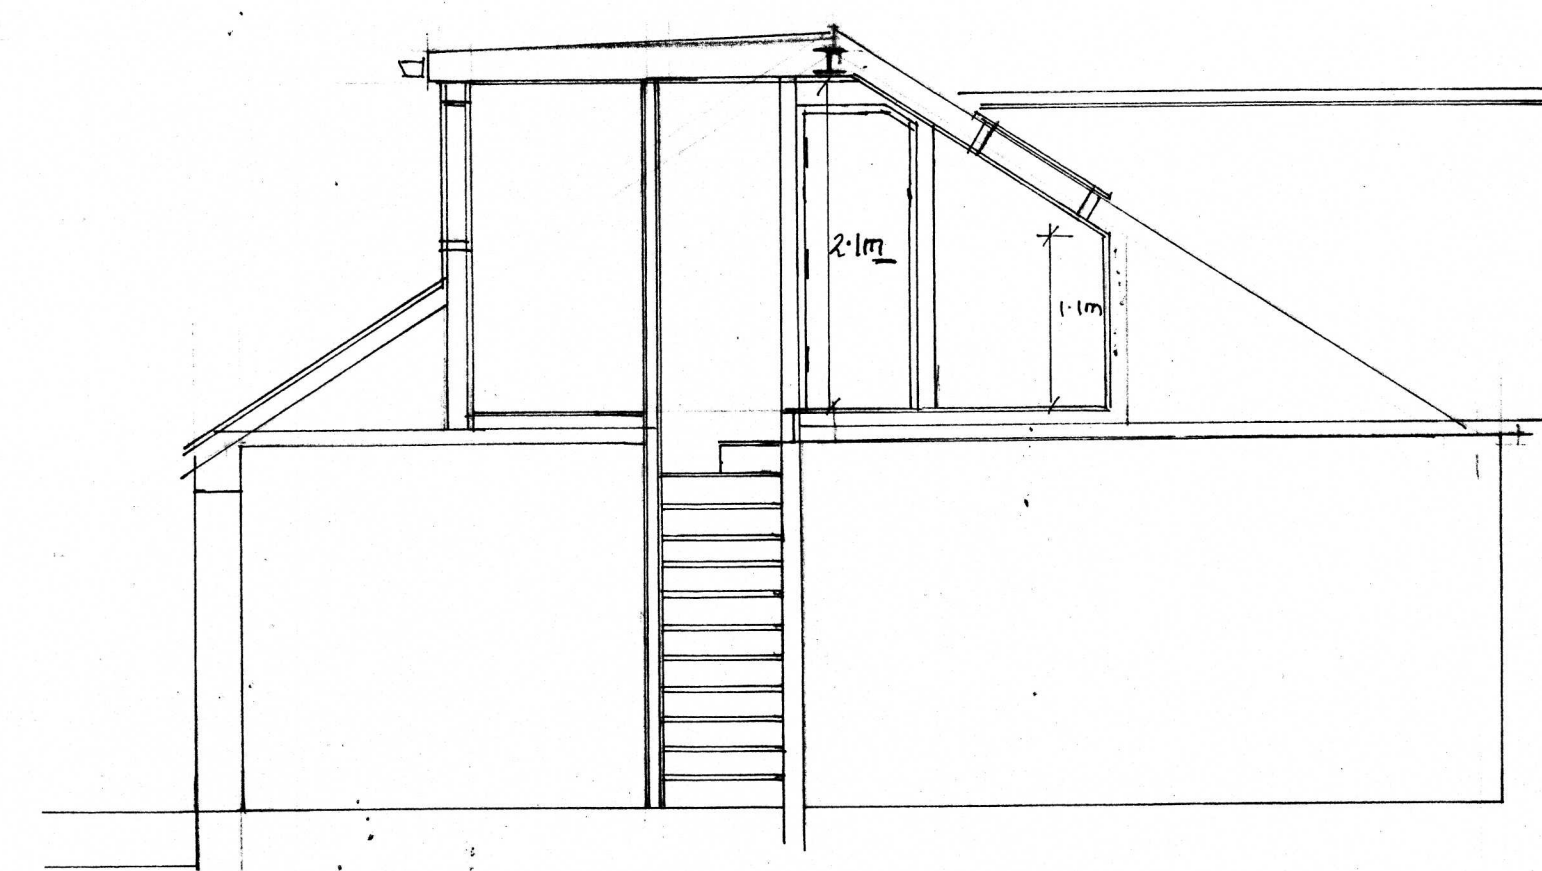

Cross-SECTION A-A

Notes :-
 - ALL DIMENSIONS MUST BE CHECKED ON SITE PRIOR TO WORKS STARTING.
 - DO NOT SCALE.
 - THIS DRAWING AND DESIGN REMAINS THE COPYRIGHT OF J.A. OLDROYD M.F.I.C.S AND MAY NOT BE REPRODUCED WITHOUT PERMISSION.
 - ALL WORKS MUST BE CARRIED OUT IN ACCORDANCE WITH CURRENT BUILDING REGULATIONS, CODES OF PRACTICE, AND PLANNING OFFICERS REQUIREMENTS.
 - ALL MATERIALS MUST COMPLY WITH CURRENT BRITISH STANDARDS IN SITUATION USED.
 - THIS IS A NOTIFIABLE PROJECT UNDER THE CONSTRUCTION & DESIGN REGULATIONS 2007. THE DEVELOPER MUST BY LAW INFORM THE LOCAL HEALTH & SAFETY EXECUTIVE AND ALSO OBTAIN THE SERVICES OF A C.D.M. CO-ORDINATOR.

Party Walls
 The Party Wall Act etc. Act 1996 came into effect on 1st July 1997. If someone is planning to carry out building work which involves: work on an existing wall shared with another property; or new building on the boundary with a neighbouring property; or excavating near a neighbouring building, they should find out whether that work falls within the scope of the Act. If it does, they must serve the statutory notice on all affected owners. The government has produced an explanatory leaflet which is available from planning services.

VOLUME INCREASE :-
 • HIP TO GABLE
 $\left(\frac{8.8}{2} \times 2.0\right) + 0.2 \times 4.1 = 23.45m^3$
 • REAR DORMER
 $\left(\frac{2.9 \times 1.35}{2}\right) \times 6 = 11.75m^3$
 $35.20m^3$

A 20/11/23 HIP TO GABLE & REAR DORMER.
 Date Revisions

J.A. OLDROYD & SONS LTD
 THE BARN, 3 PRIMROSE LANE
 HIGHTOWN, LIVERSEDE
 WEST YORKSHIRE, WF15 8NS
 TEL : 01274 865127
 email: mr.oldroyd@yahoo.co.uk
 CHARTERED
 BUILDING
 SURVEYOR

Client
 MR M. FOSTER

Address
 25 PYENOT AVE
 CLECKHEATON
 BD19 5AY

Drawing Title
 PROPOSED DORMER
 BED EXTN. & INTERNAL
 ALTERATIONS.

scale 1 : 50

date NOV '23 drawn by

Drg No 23 160/A Rev A