




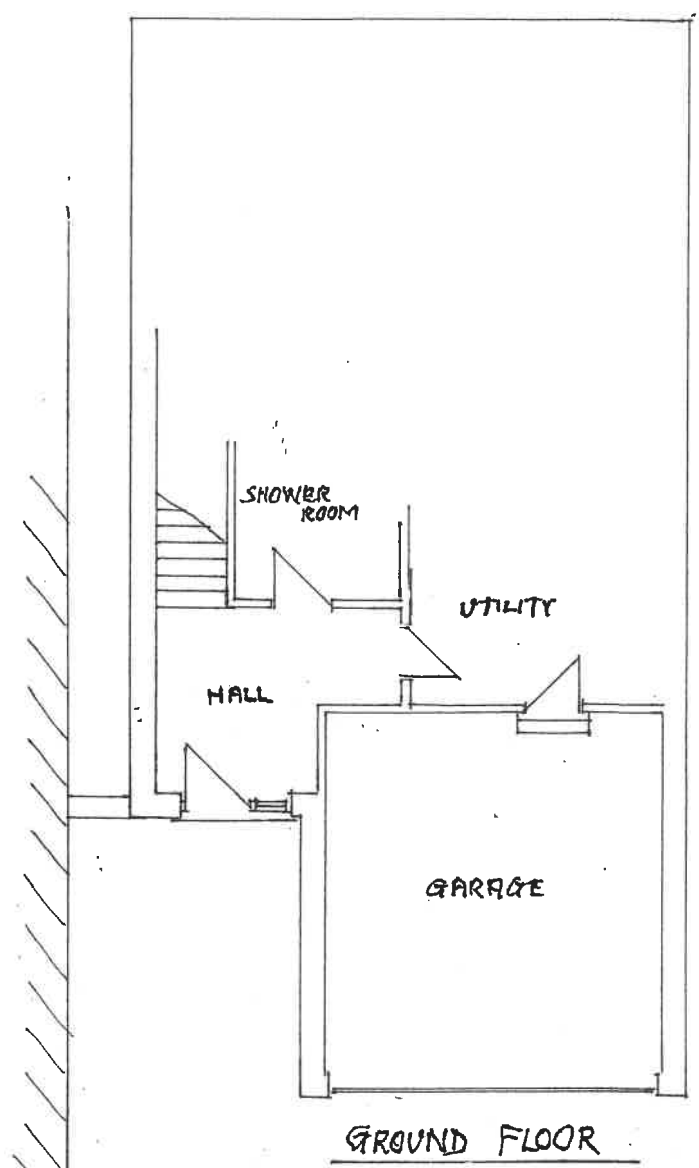


GROUND FLOOR

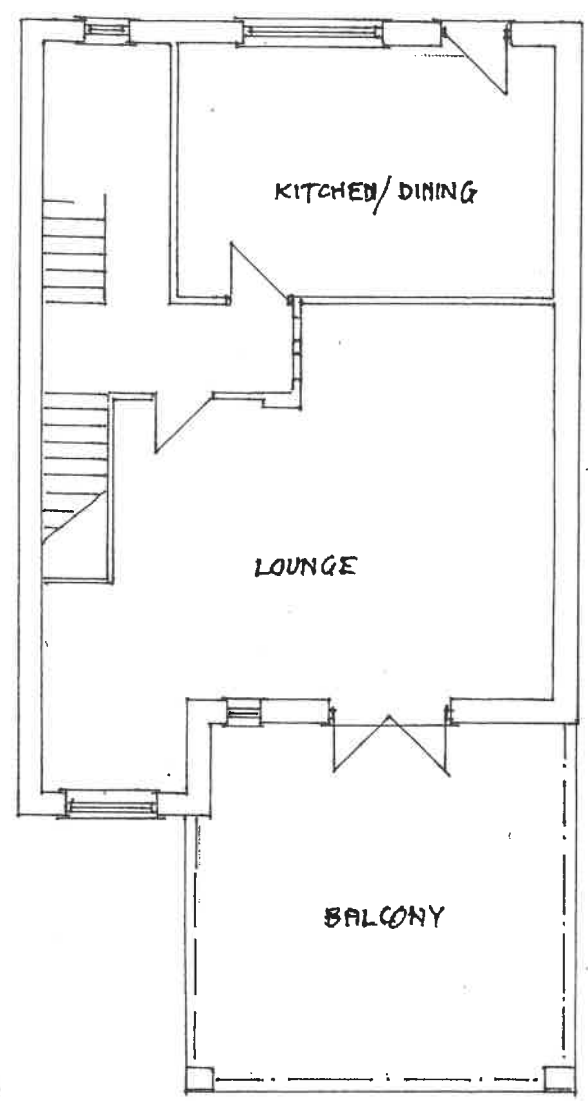


FIRST FLOOR

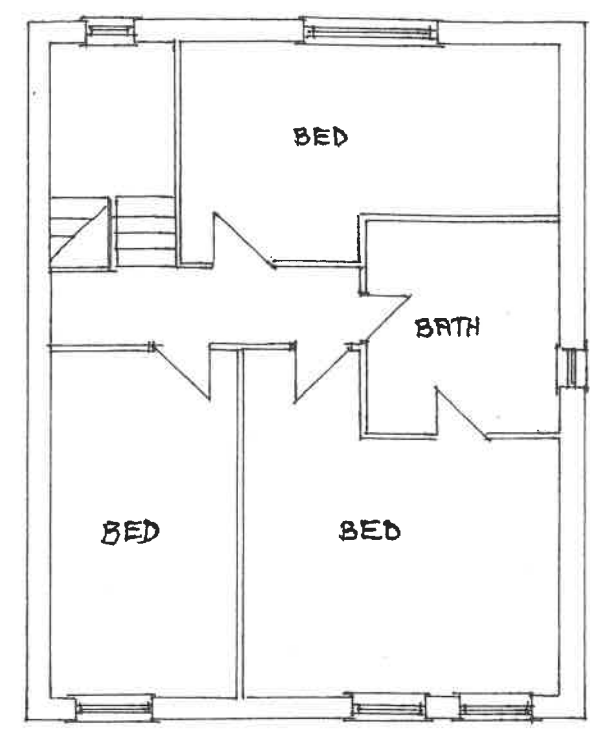


SECOND FLOOR

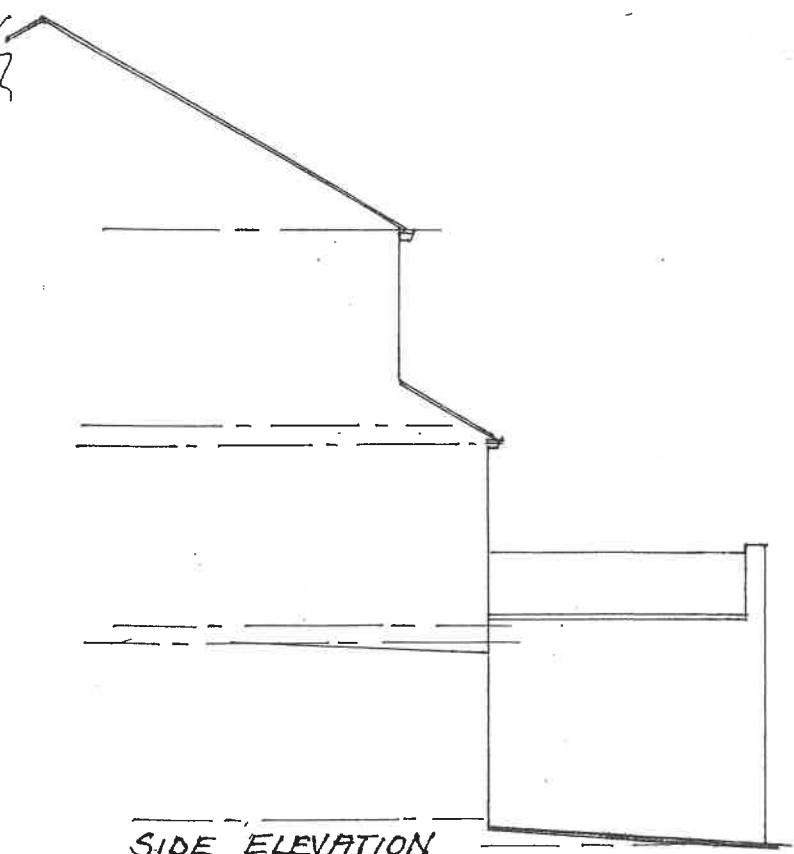

SIDE ELEVATION

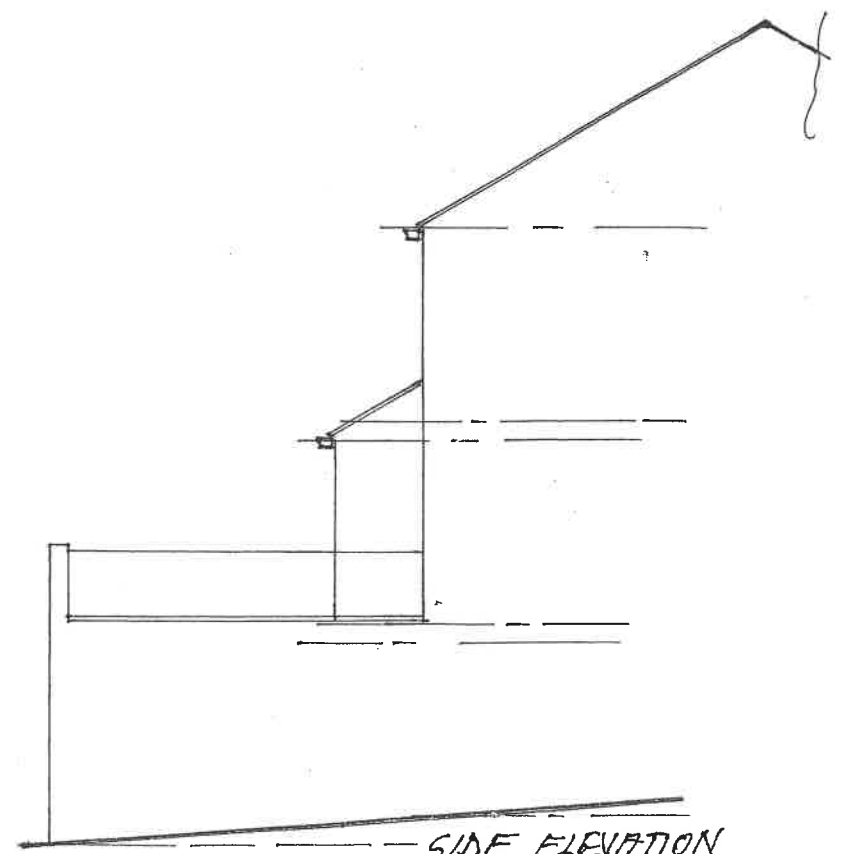

SIDE ELEVATION

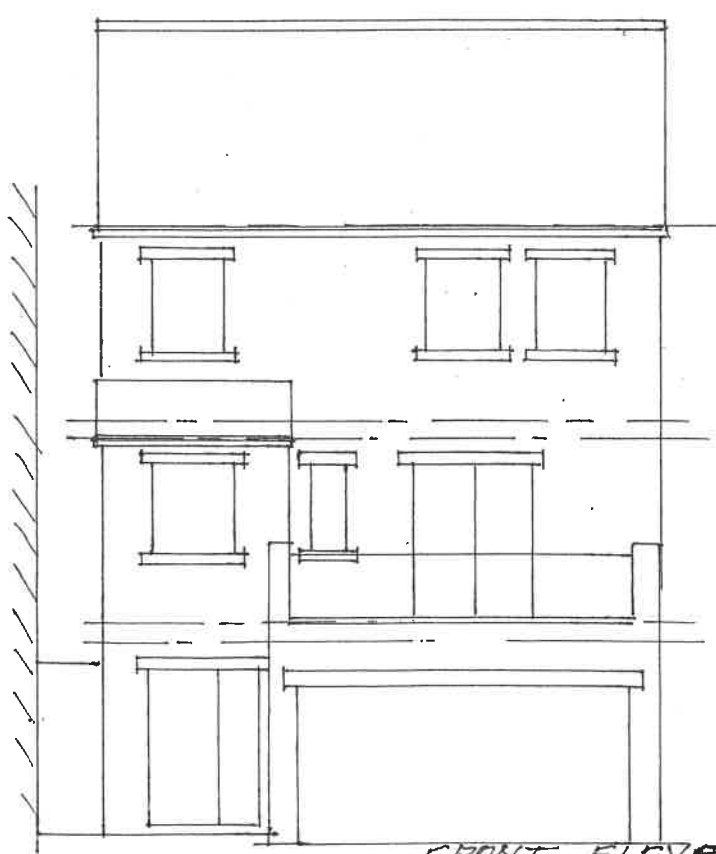

FRONT ELEVATION

A	
Date	Revisions

J.A. OLDROYD & SONS LTD

THE BARN, 3 PRIMROSE LANE
HIGHTOWN, LIVERSEDGE
WEST YORKSHIRE, WF15 6NS
TEL : 01274 865127
email: mr.oldroyd@yahoo.co.uk

Client
CHRIS COX

Address
**11 WINDMILL GROVE
GOMERSAL
W. YORKS BD19 4JL**

Drawing Title
**EXISTING FLOOR PLANS
& ELEVATIONS**

scale 1:100

date NOV. '23 drawn by

Drg No **23/168/B** Rev