



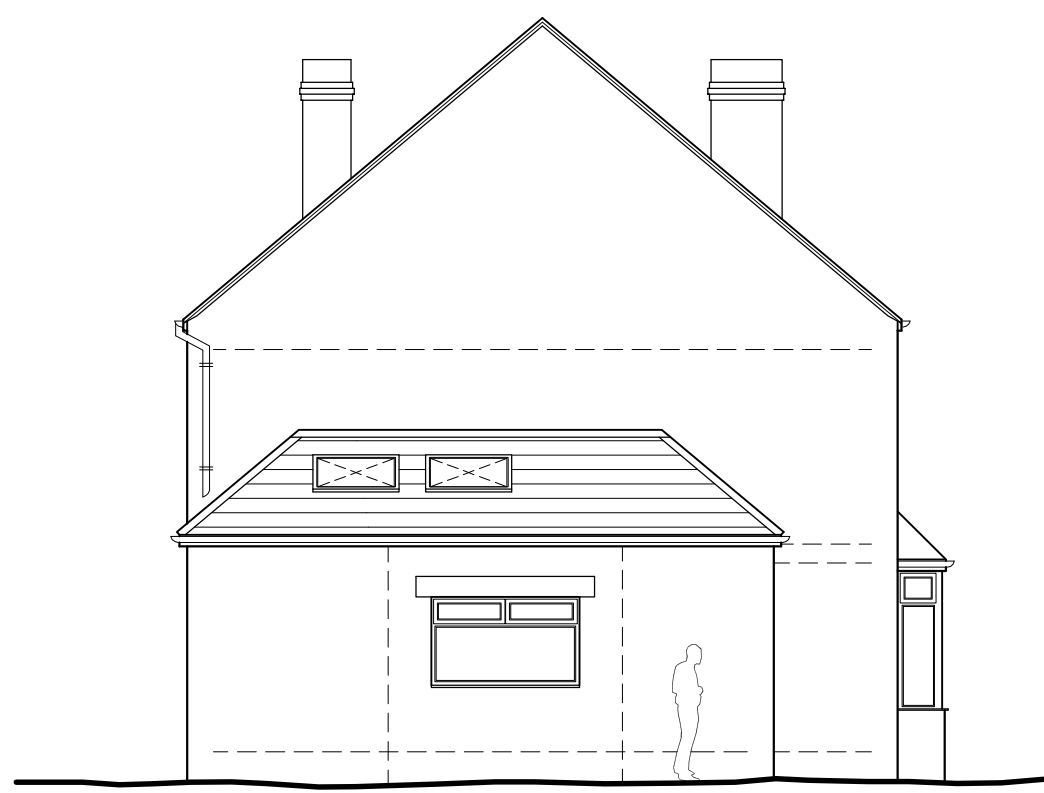


Proposed Side Elevation

1:100

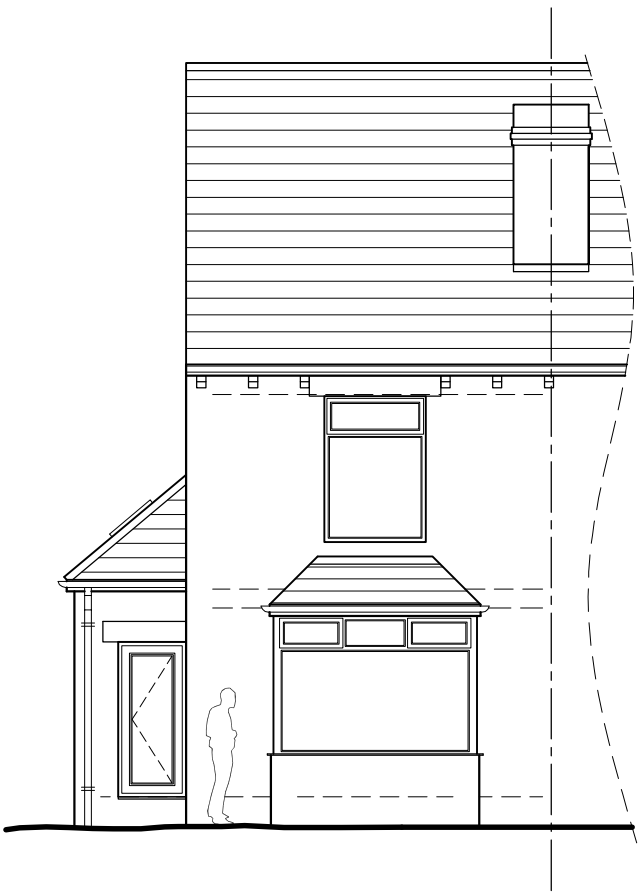

Proposed Front Elevation

1:100

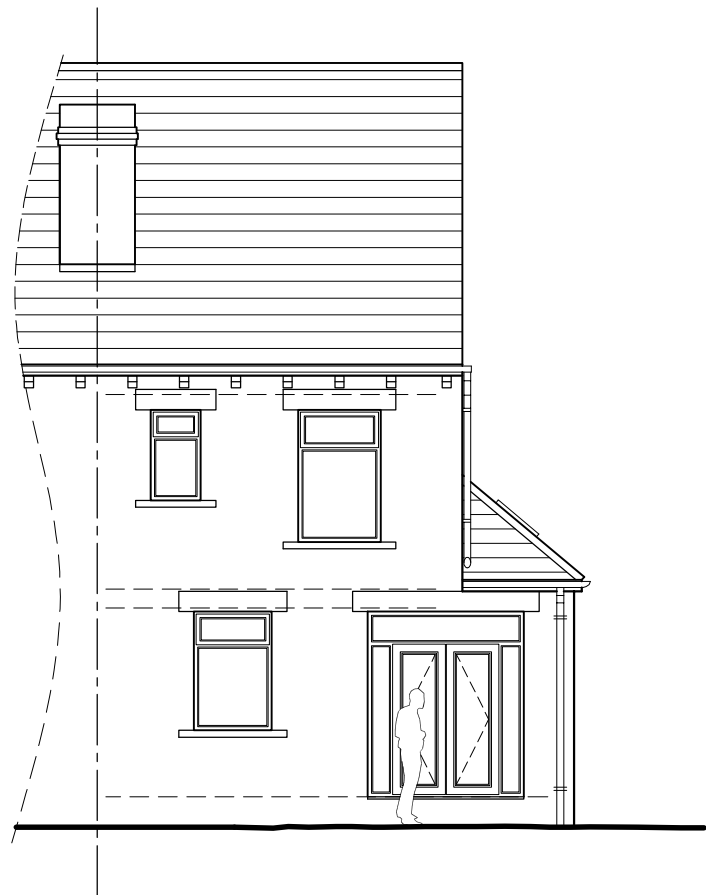


Proposed Rear Elevation

1:100


NOTES

1. This drawing is copyright and is the property of PROHAUS DESIGN LIMITED and is not to be copied or reproduced in whole or in part except under written agreement.
2. Do not scale this drawing. Any discrepancy to be reported immediately.
3. This drawing to be read in conjunction with all other relevant drawings and specifications associated with the project.
4. All dimensions and levels to be checked on site by the contractor prior to preparing any working drawings or commencing work on site.
5. The contractor must ensure and will be considered responsible for the overall stability of the building structure excavations etc. at all stages of the work.
6. All work by the contractor must be carried out in such a way that all requirements under the Health and Safety at work act are satisfied.
7. All work to be carried out in compliance with the requirements of all relevant Statutory Authorities and Regulations.

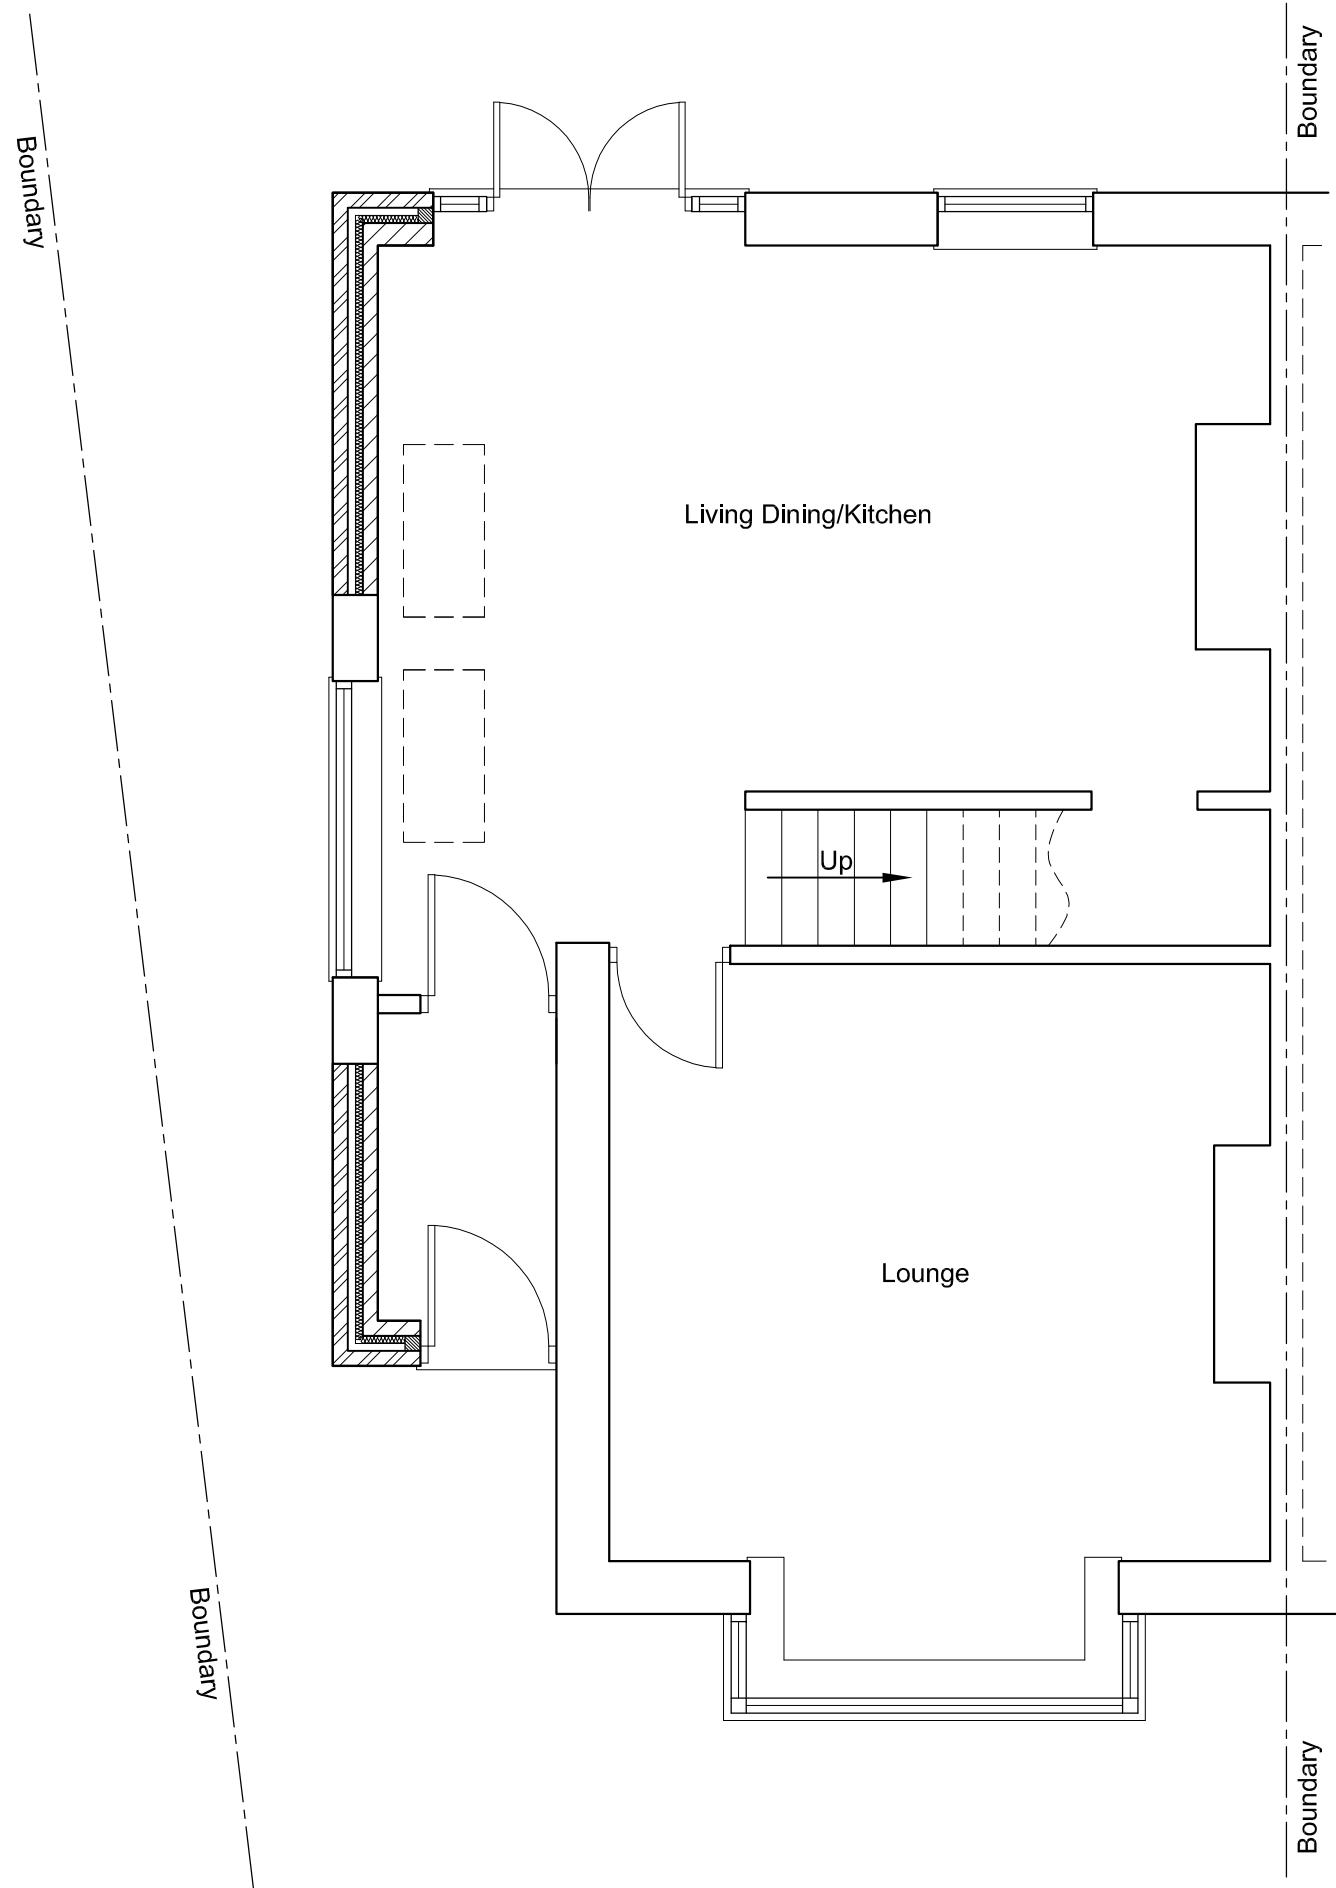

Proposed Ground Floor Plan

1:50

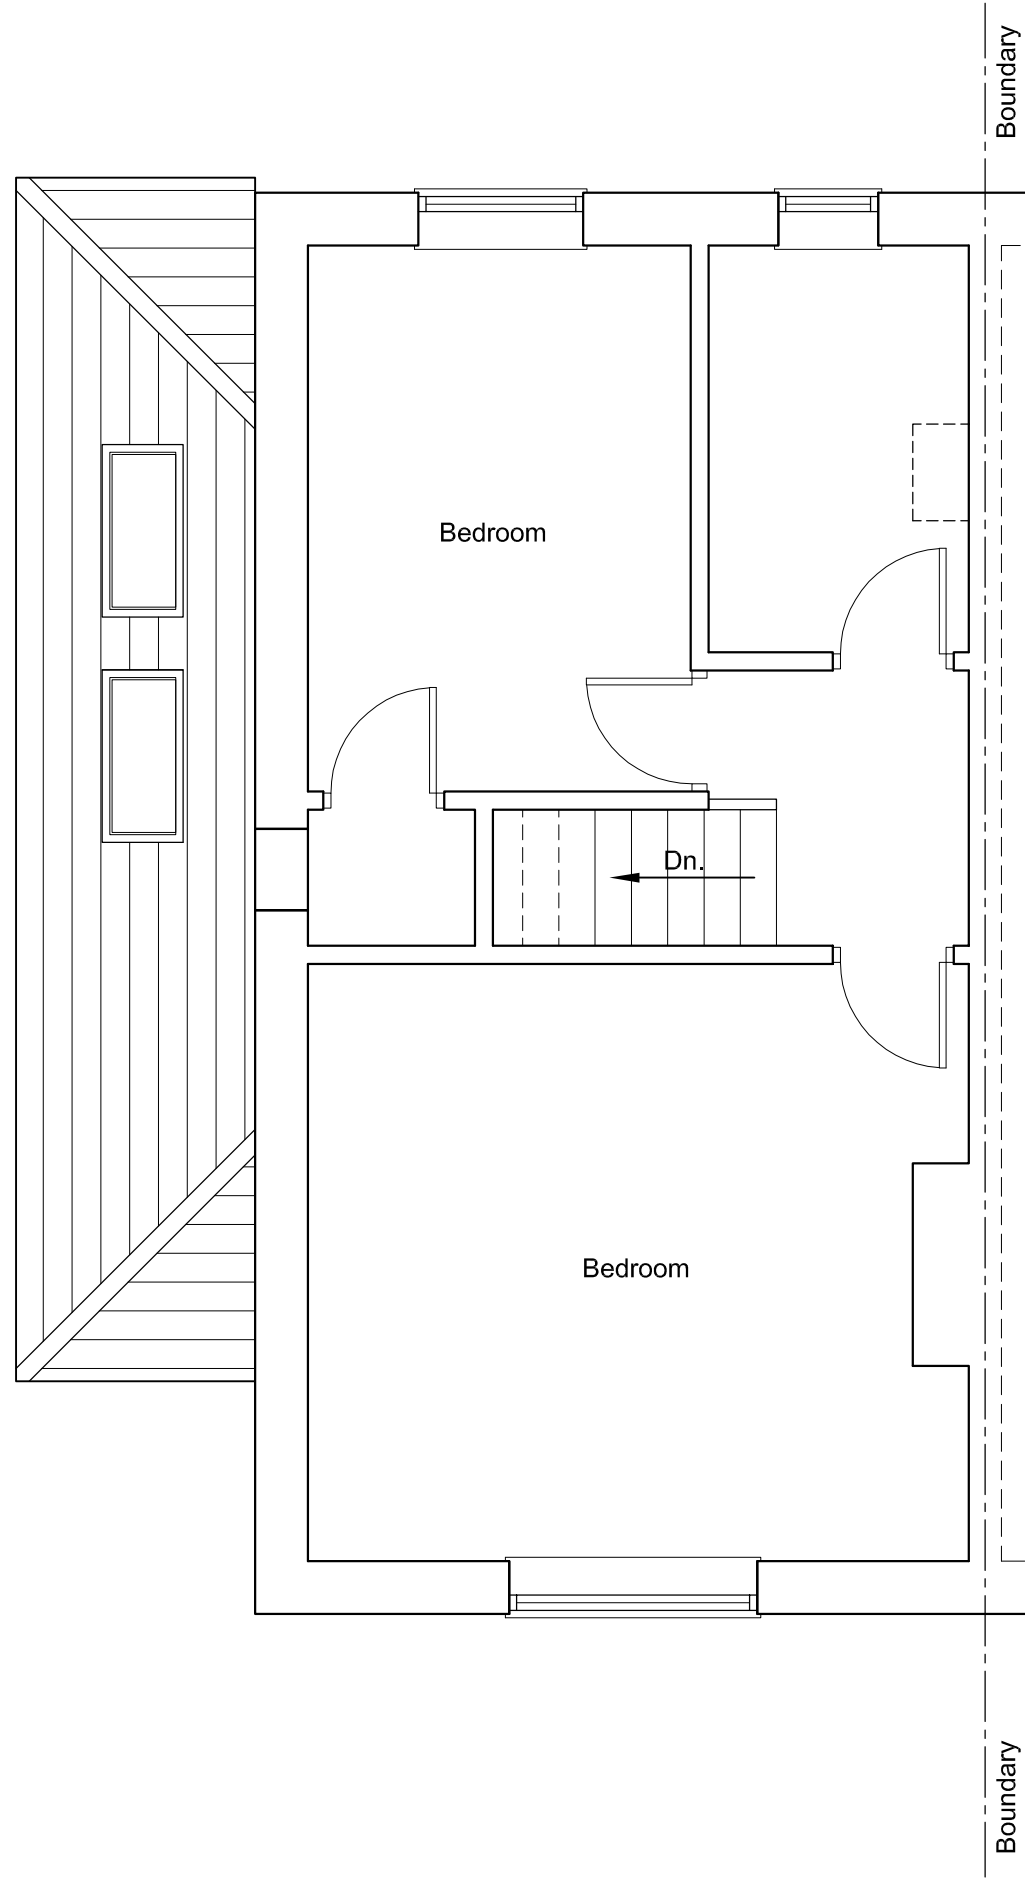

Proposed First Floor Plan

1:50

Client	Ms N Hartley
--------	--------------

Project	Proposed Extension to Side 69 Raikes Lane, Birstall
---------	--

Drawing Title	Proposed Plans & Elevations
---------------	-----------------------------



Architectural Design Services

7 Park Terrace, Old Pool Bank, LS21 3BU
t | 0113 2506760 m | 07527 325915
e | info@prohausdesign.co.uk w | www.prohausdesign.co.uk

Project No.	3010	Drawn By	ARA
Drawing No.	02	Revision	Date
Scale	1:100, 1:50	Checked	November 2023