





Photo 1
Rear Elevation



Photo 2
Rear Elevation

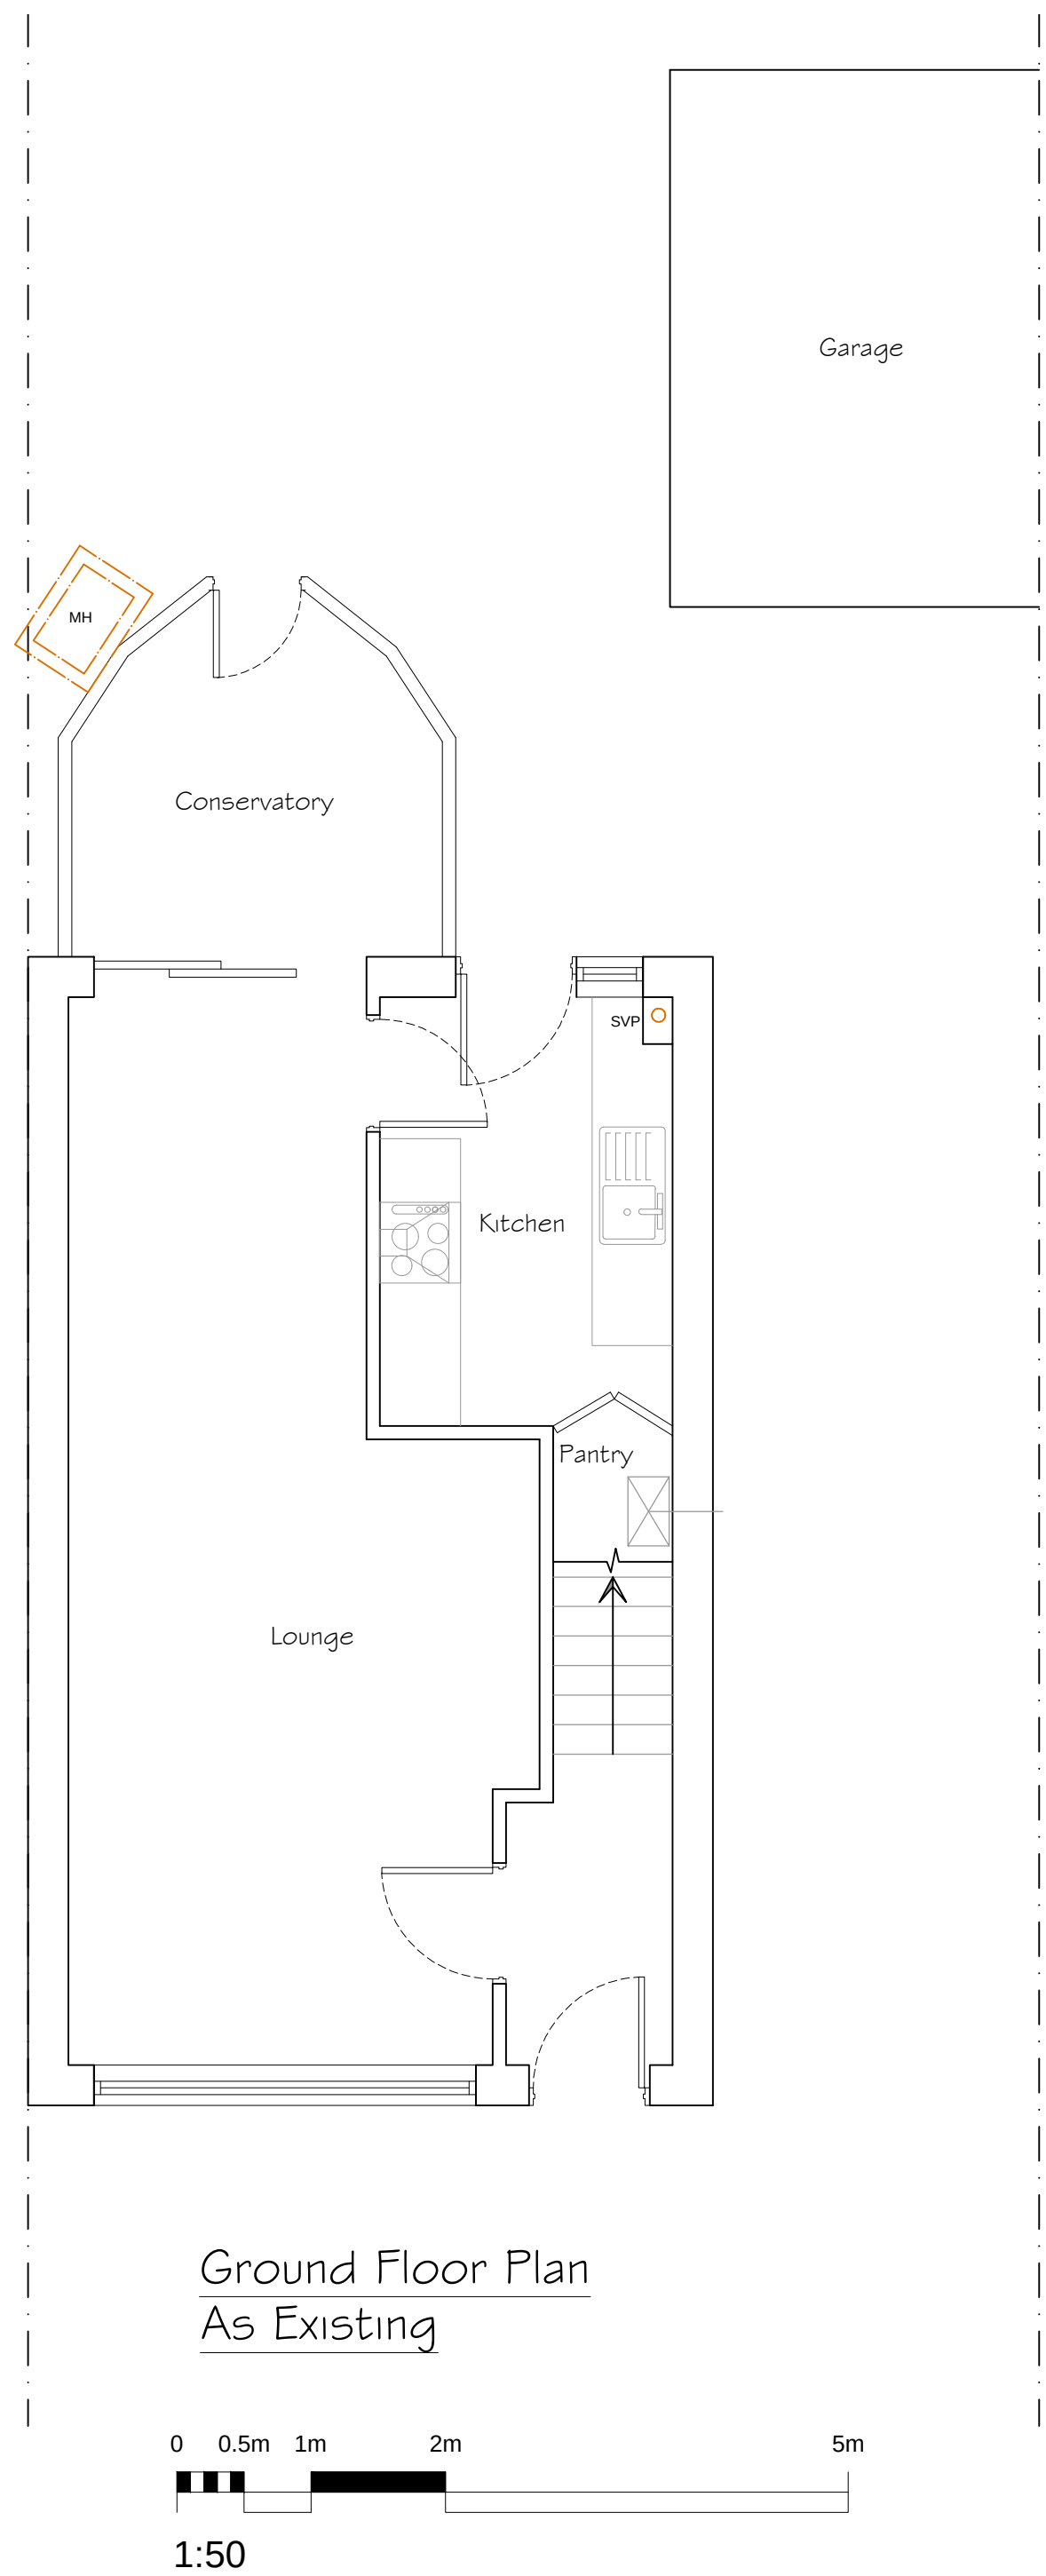

Ground Floor Plan
As Existing

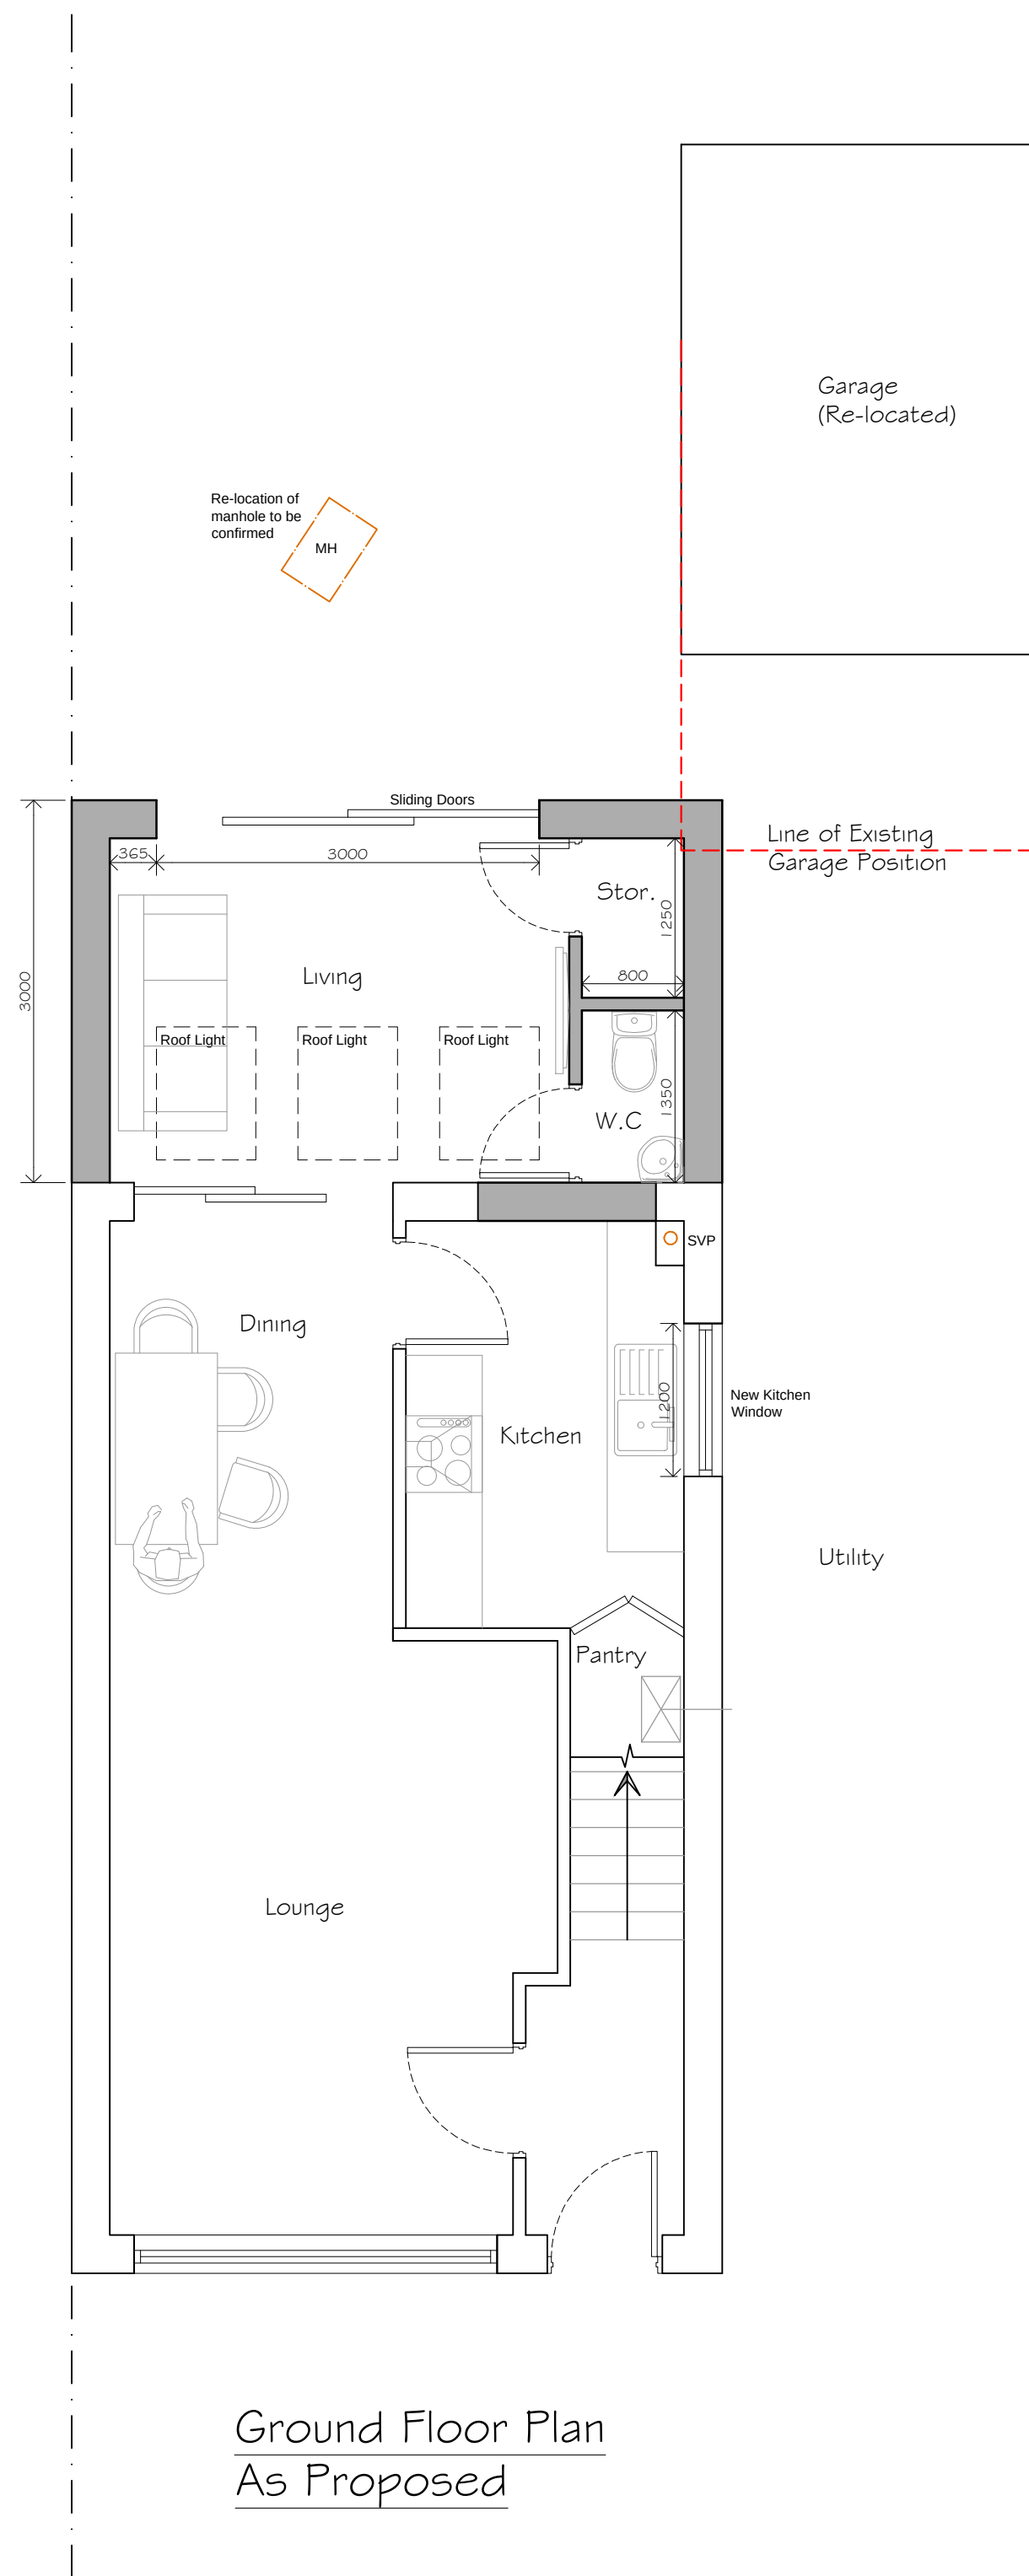

Ground Floor Plan
As Proposed

SYMBOLS, HATCH & LINETYPE KEY

WARNING SIGNIFICANT
HAZARD OR INFORMATION
WHICH IS USEFUL

ACTION (DO)

AVOID OR REFRAIN FROM
(DON'T)

ON-SITE MEASUREMENTS
REQUIRED

RELEVANT INFORMATION

STRUCTURAL ENGINEER ITEM

BUILDING CONTROL ITEM

BRICK

CONCRETE

BLOCK

SAND

HARDCORE

PROPOSED

GLAZING

OBSCURE GLASS

BOUNDARY

FOUL DRAINAGE

SW DRAINAGE

INSULATION

DPM, DPC, VCL, FLASHING

STRUCTURAL BEAMS

DEMOLITION AREAS

DATE

NOTES

BY

REV

PROJECT TITLE Proposed Single Storey Rear Extension	CLIENT Barbara 61 Summerbridge Crescent, Gomersal
DRAWING STAGE Planning	SCALE 1:50, 1:100 @ A1
SHEET TITLE Plans as Existing & Proposed	PROJECT NUMBER B-23-PLN-A
	STAGE A
	REV A
	SHT 001