




This drawing is the copyright and remains the property of Charrette Architecture Ltd and must not be reproduced in whole or in part without their written permission.
Refer to printed dimensions. All dimensions are to be checked by using site measurements and discrepancies reported to the designers.
This drawing must be read in conjunction with all other Consultants and Subcontractors drawings, together with any written specifications and relevant contract documents

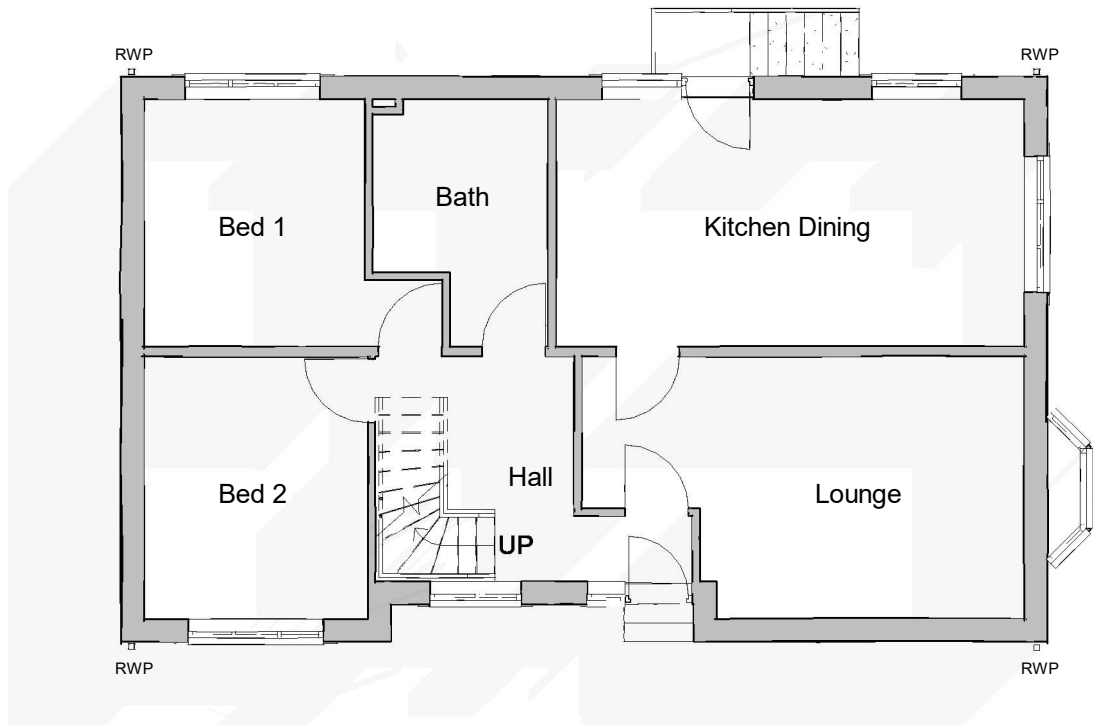

00-Ground
Floor
Existing
Scale 1 : 100

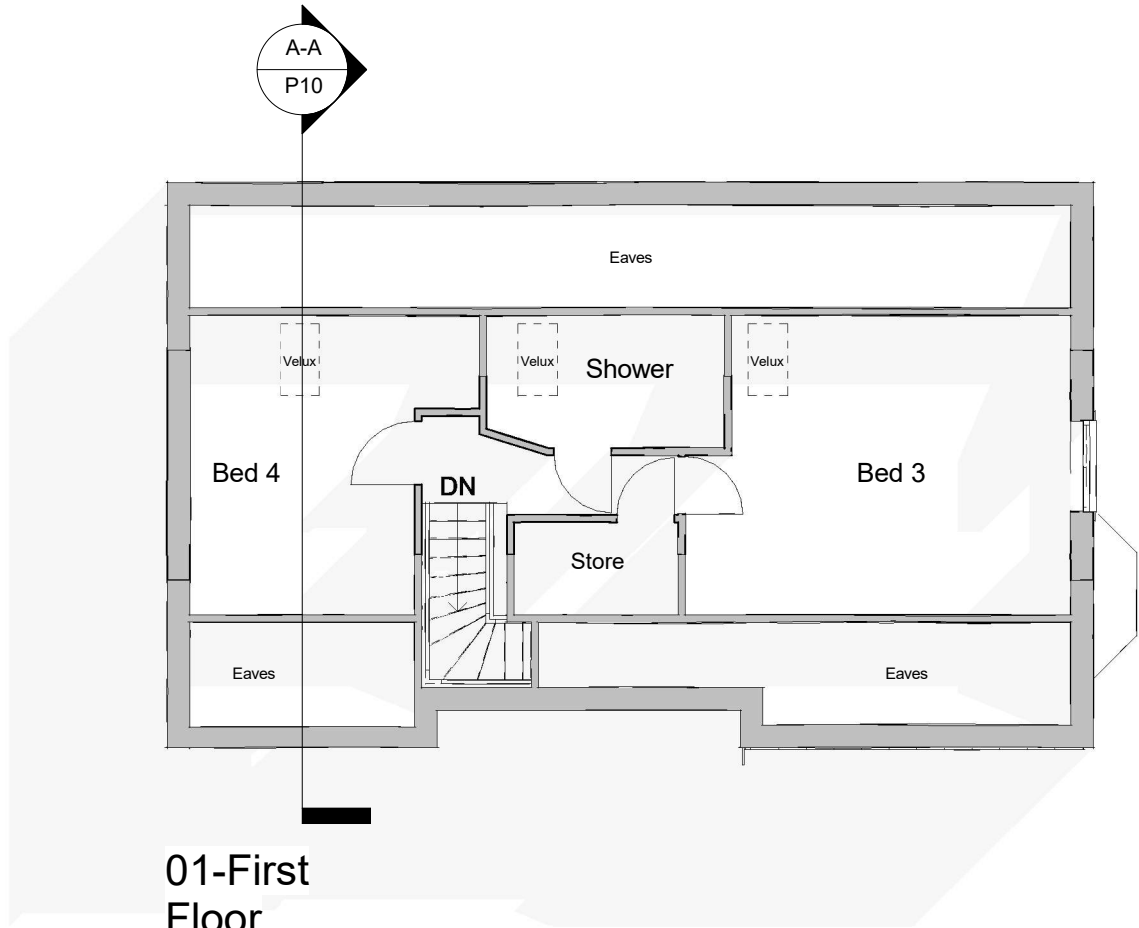

01-First
Floor
Existing
Scale 1 : 100

 

1:100 SCALE BAR

Charrette Architecture Ltd

Charrette Architecture Ltd
Clayton West Huddersfield
West Yorkshire HD8 9QG
Tel: 01484 975770
Mobile: 07801 816598
Email: dale@charrettearchitecture.co.uk
Web: www.charrettearchitecture.co.uk

Project 62 Ings Mill Avenue
Clayton West
Huddersfield
HD8 9QG

Date 02/12/23 Scale 1 : 100

Client Mrs Jackson

Title Floor Plans Existing

Sheet Size A3 Drawn DRJ

REV	DESCRIPTION	BY	DATE
Issue	Planning		
Project Ref.	122	Drawing No.	P04
		Revision	