


Note:

ALL WORK TO BE CARRIED OUT IN ACCORDANCE WITH THE CURRENT BUILDING REGULATIONS & CODES OF PRACTICE.
ALL DIMENSIONS TO BE CHECKED ON SITE. DO NOT SCALE FROM THIS DRAWING.
ALL WORKS UNDERTAKEN TO THE SATISFACTION OF BUILDING CONTROL INSPECTORS.

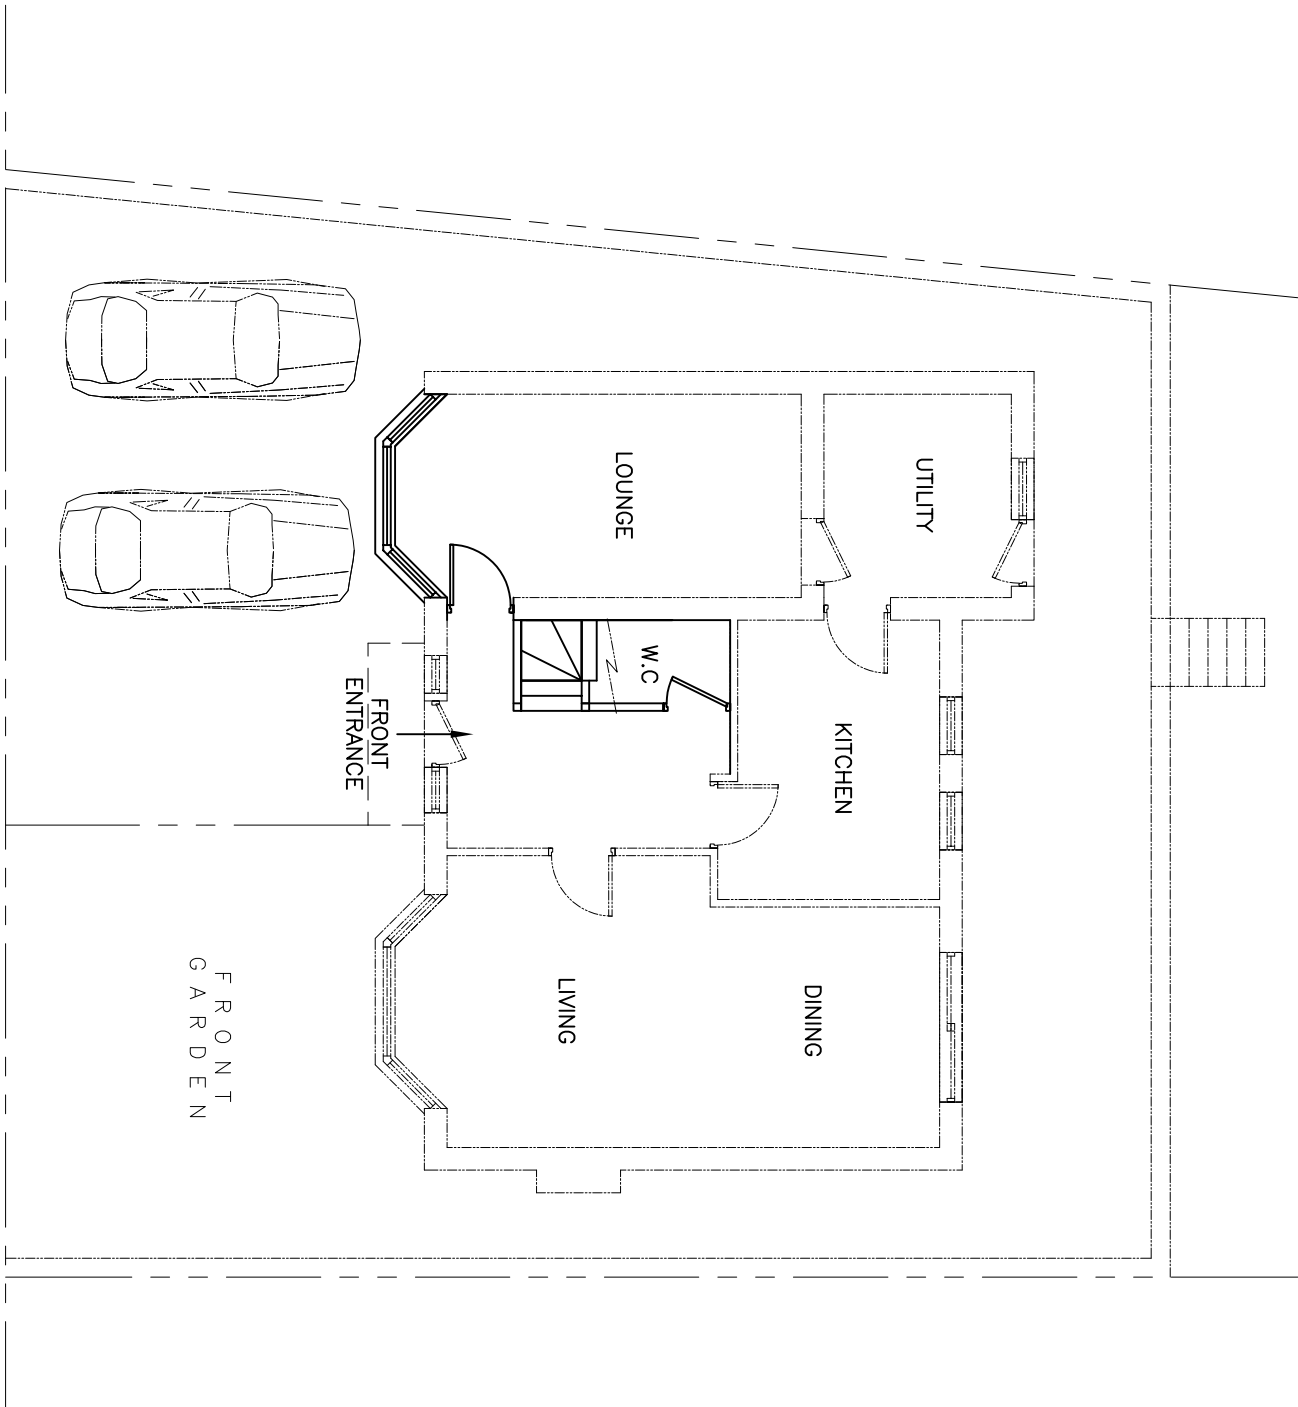

PROPOSED SITE PLAN

P L A N N I N G

Rev:	-	Revision Note:	-	Date:	
Client:	MR S. D. S. NASAR				
Project:	19 GREENACRES DRIVE, BATLEY, BIRSTALL, WF17 9RA.				
Title:	PROPOSED SITE PLAN				
Scale:	1:100@A2	Date:	NOV 23	Drawing No:	23223-3
				Revision:	-

KMS CONSULTANTS & ASSOCIATES LTD
M - 07939 545 564 T - 0845 111 0945
E - kmsconsultants@gmail.com