




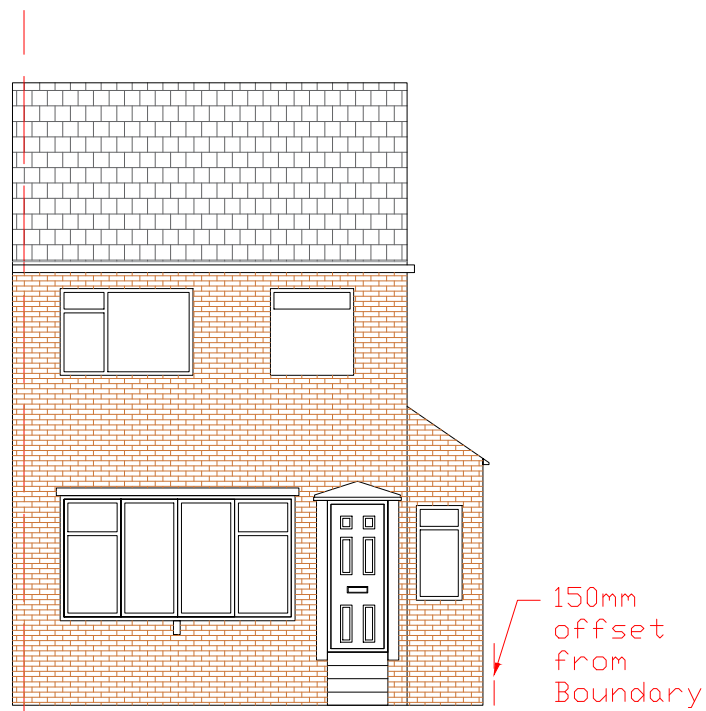

PROPOSED
FRONT ELEVATION

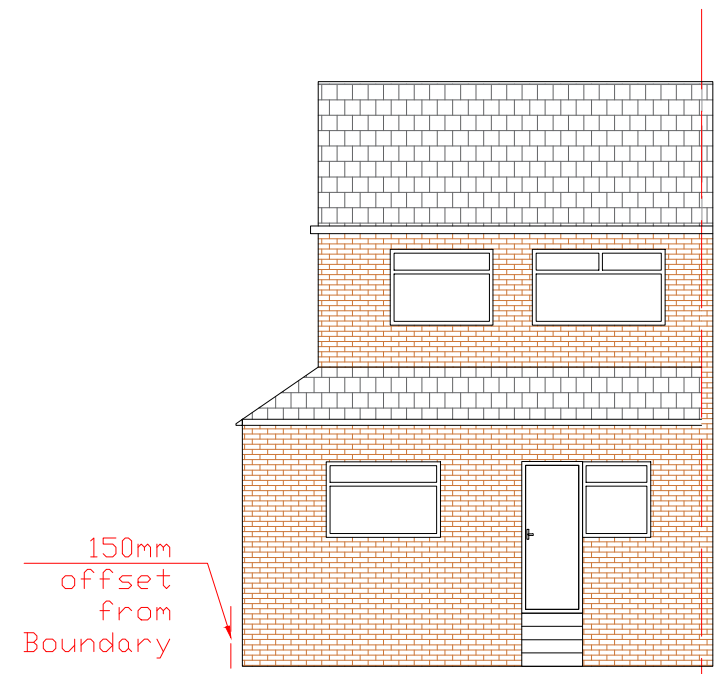


PROPOSED
REAR ELEVATION

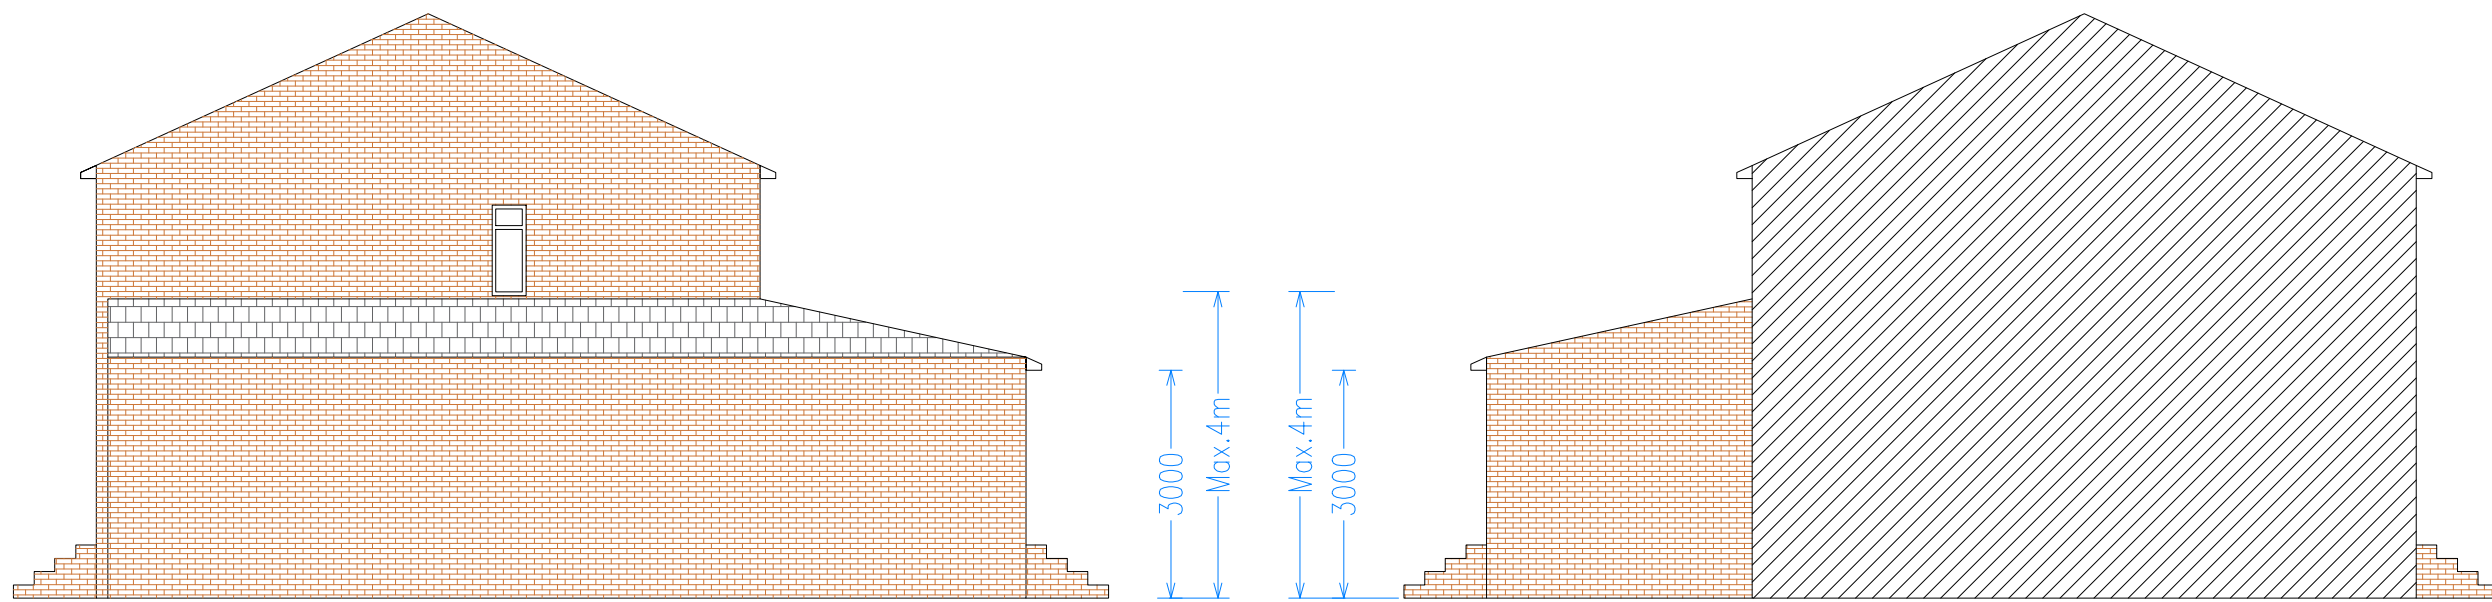


PROPOSED
SIDE ELEVATION


PROPOSED
SIDE ELEVATION

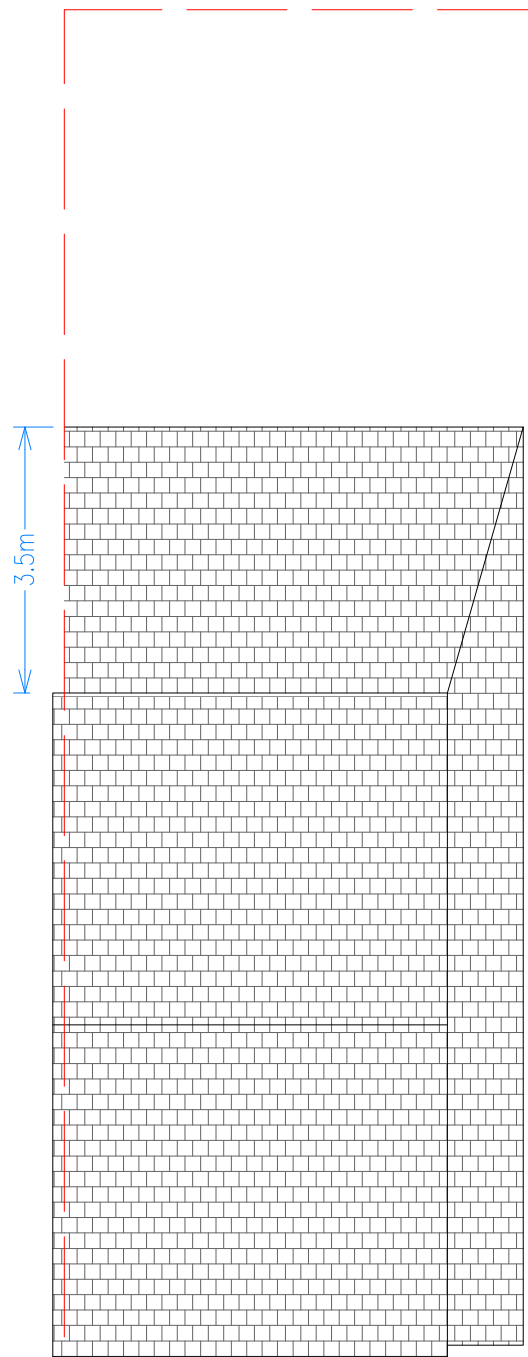


PROPOSED
ROOF PLAN

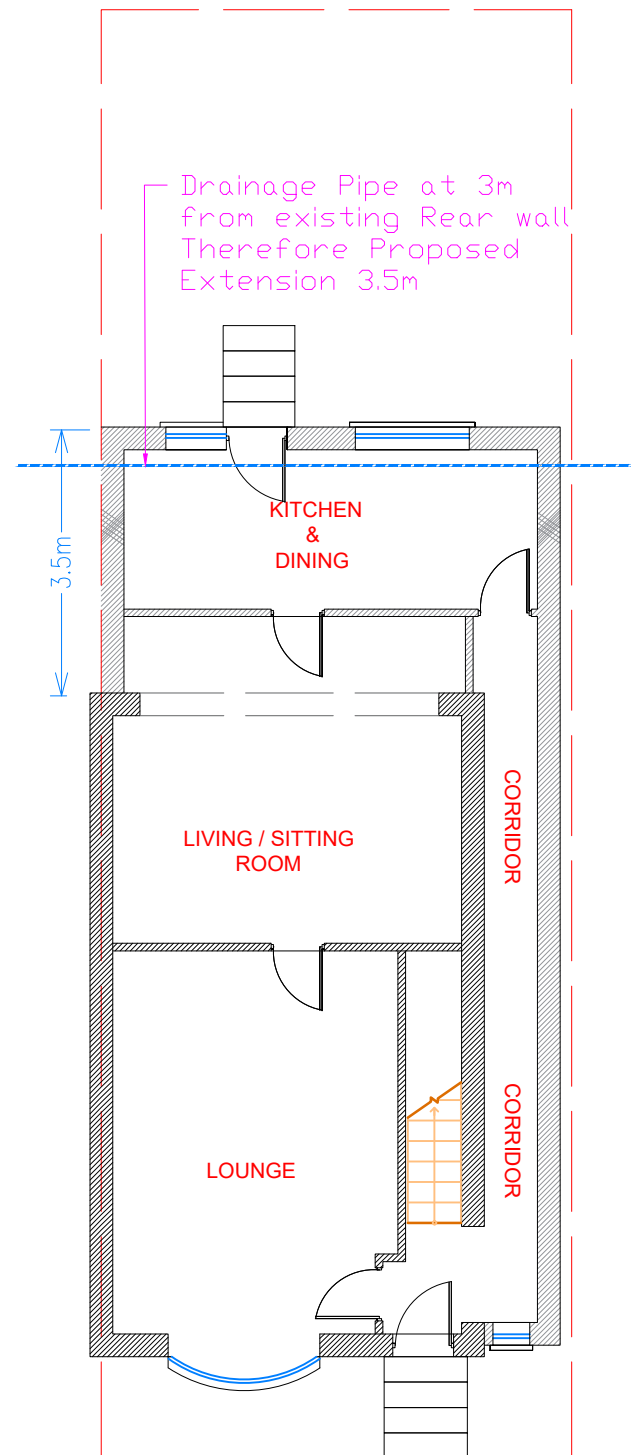


PROPOSED
FLOOR PLAN

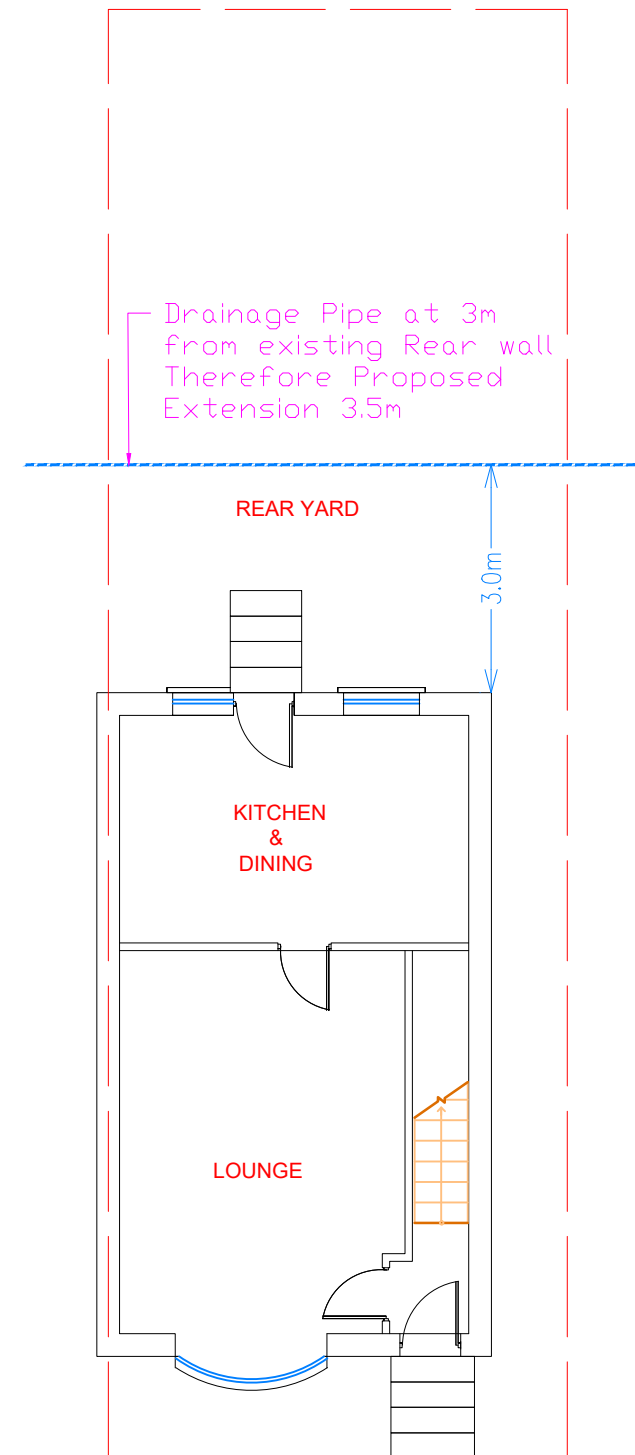


EXISTING
FLOOR PLAN

 


EXISTING
ROOF PLAN

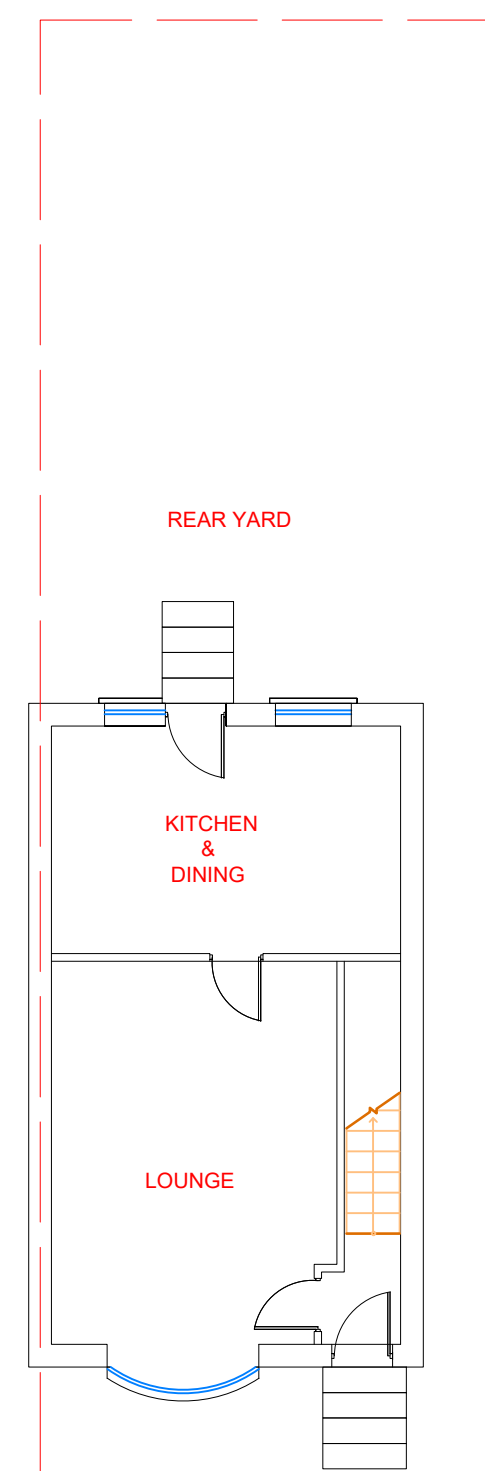


EXISTING
FLOOR PLAN

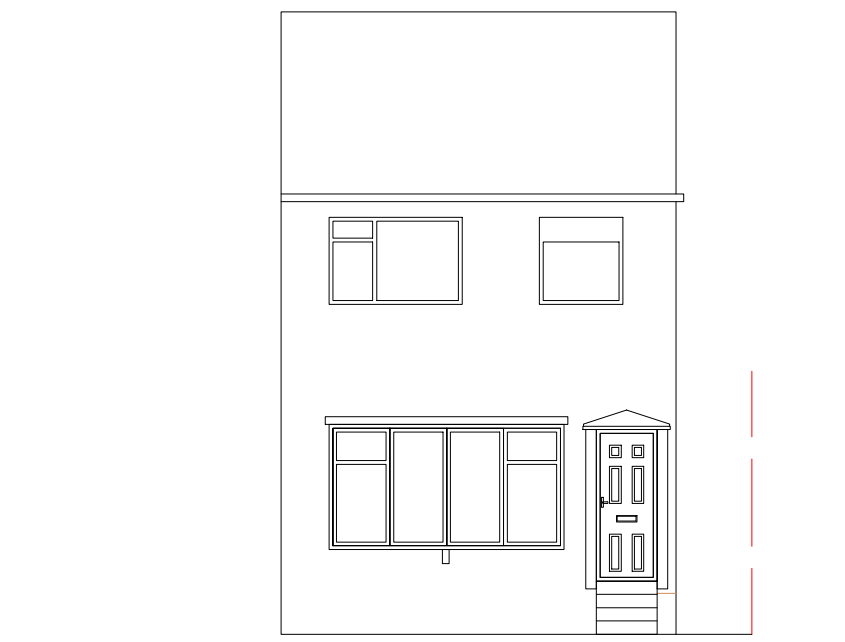


EXISTING
FRONT ELEVATION

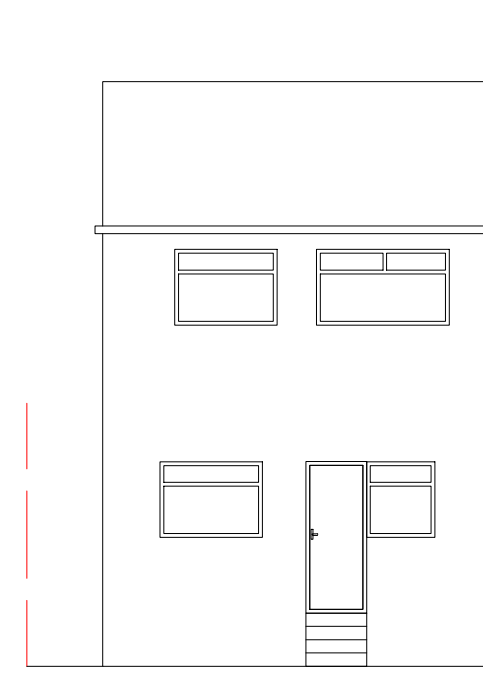

EXISTING
REAR ELEVATION

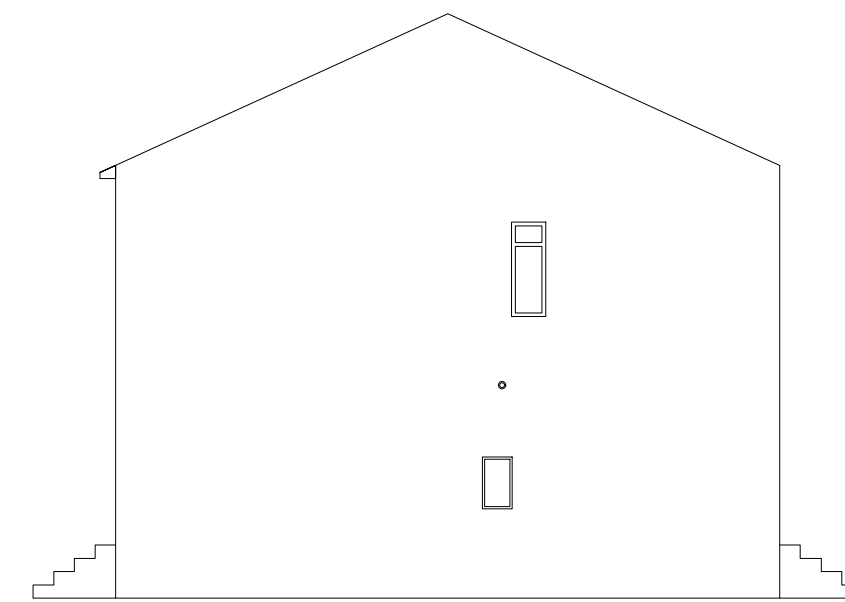

EXISTING
SIDE ELEVATION

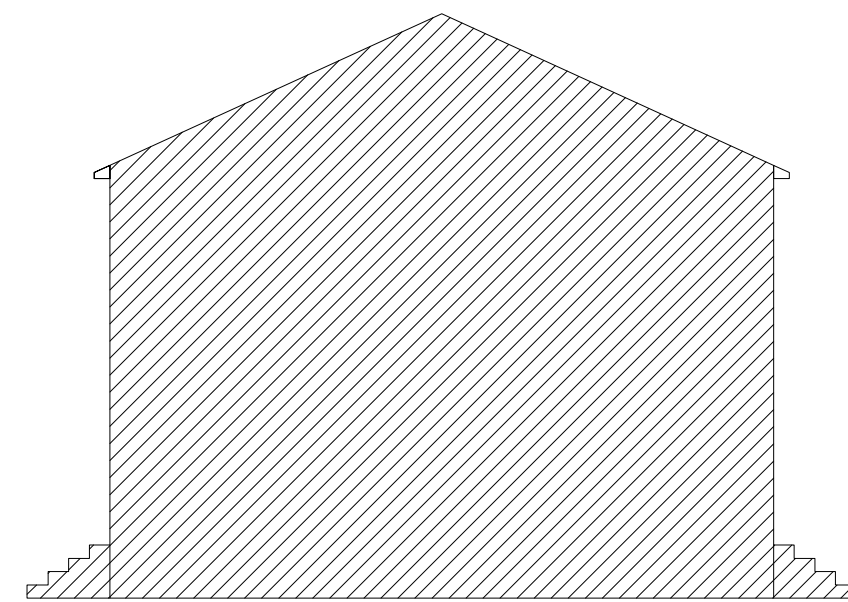

EXISTING
SIDE ELEVATION

Scale
1:100

Note:
Written dimensions on these drawings shall take precedence over scaled dimensions. Contractors shall verify and be responsible for all dimensions and conditions on the project and Airedale Architects must be notified of any variations from the dimensions and conditions shown by these drawings prior to commencement of any work. All contractors are deemed to have made themselves aware of site conditions prior to entering into any contract.

REV	DESCRIPTION	DATE	DRAWN
-----	-------------	------	-------

Euro Engineering Consultants Ltd

Preston House, Preston Street Bradford, BD7 1JE
email. euroengineeringconsultant@gmail.com

CLIENT	Mr Rizwan Javed		
ADDRESS	32 Church Street Heckmondwike WF16 0AX		
PROJECT	Proposed		
DRAWING	Single Story Side & Rear Extension		
DRAWN	AS	DATE	Dec..23
DWG No.	82.Arch.2023		
STATUS	Planning		