



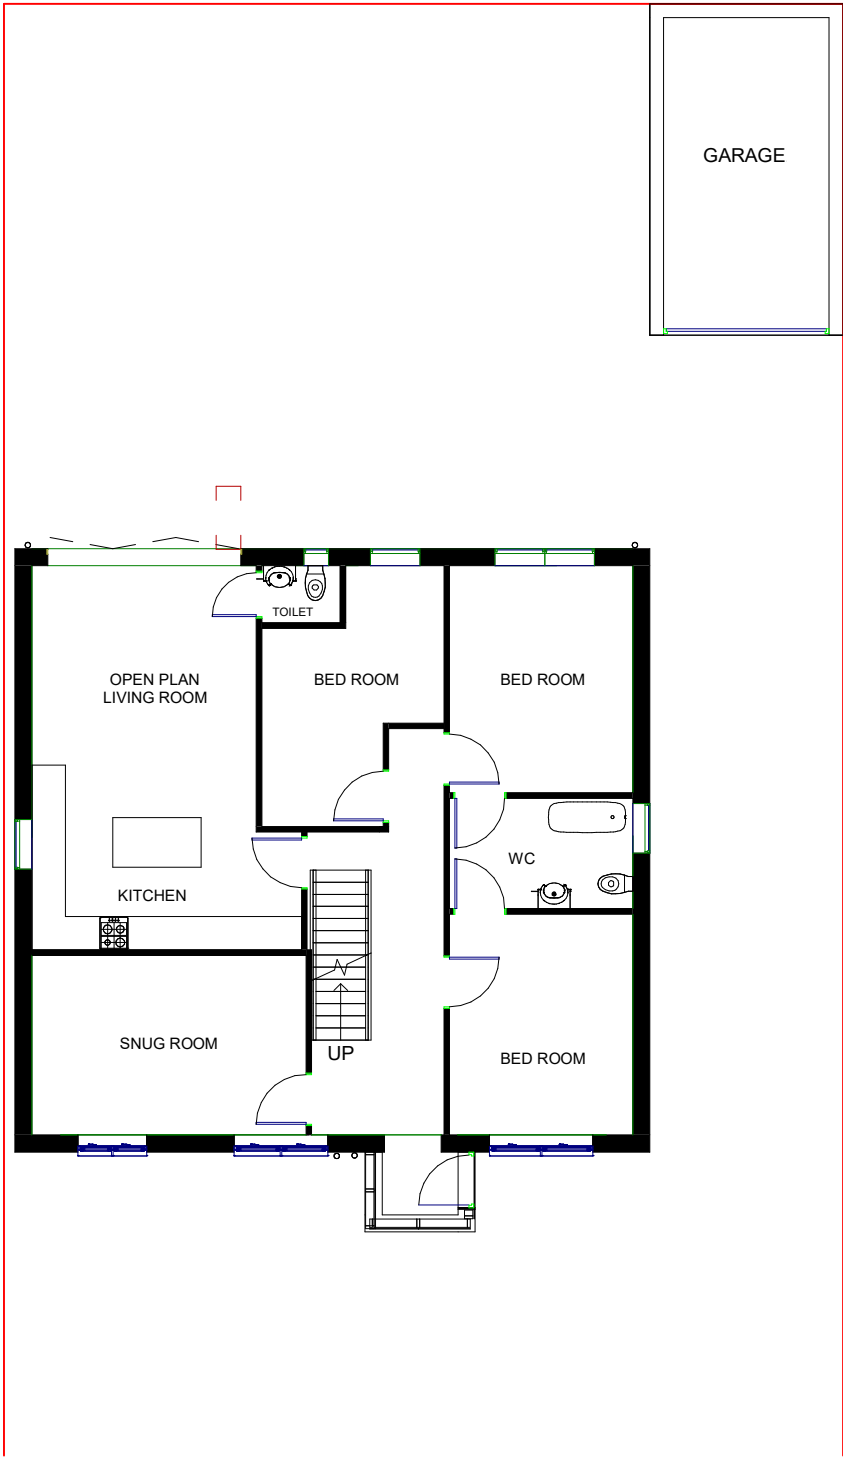

Proposed Ground Floor Plan

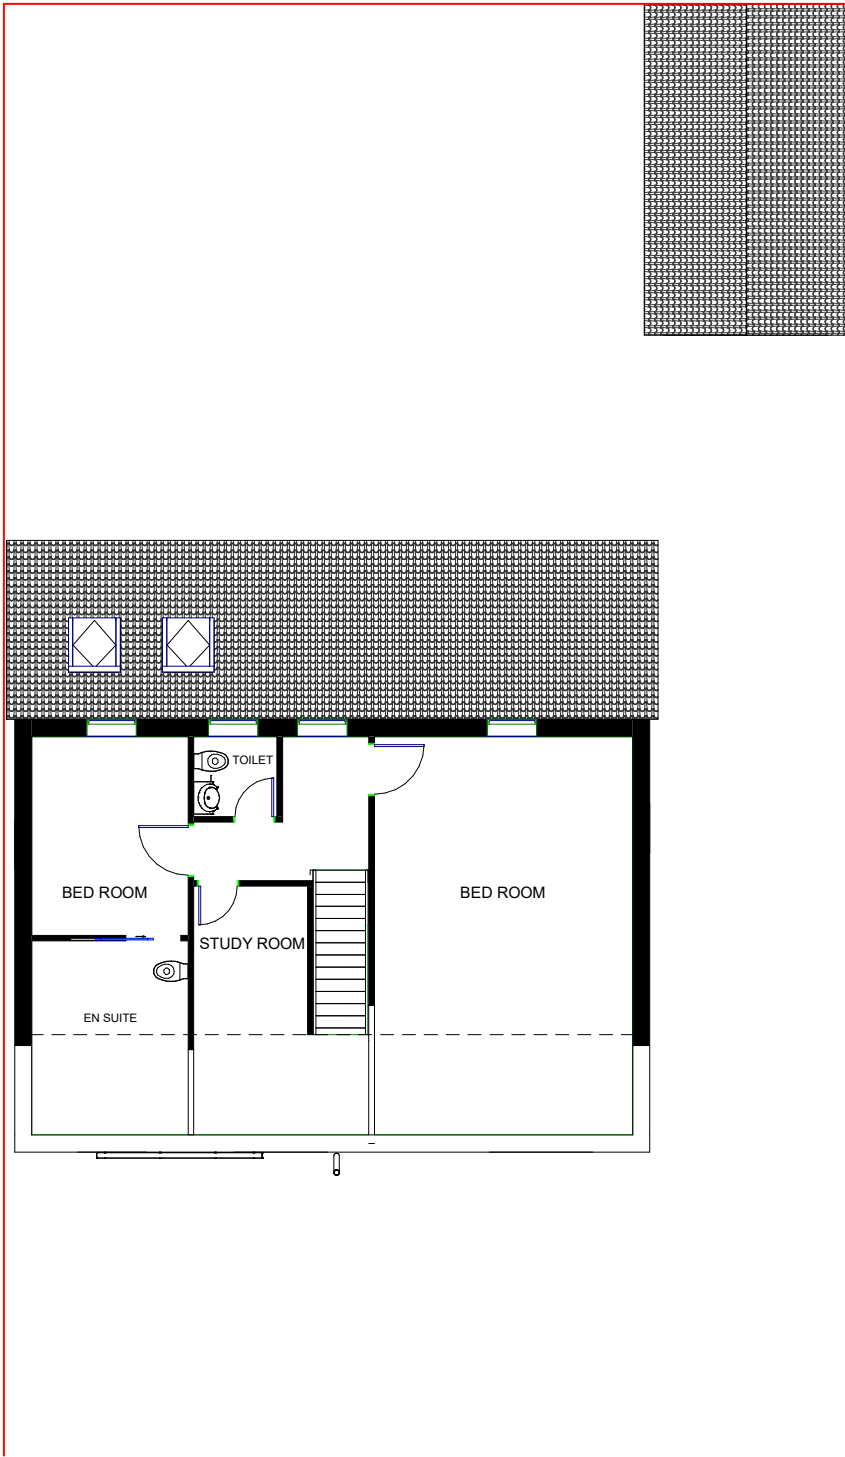

Proposed First Floor Plan



VISUAL SCALE 1:100 @ A2

RAD

Consultant
Address
Address
Phone
Fax
e-mail

Proposed Floor Plans

Project number	
Date	
Drawn by	Author
Checked by	Checker

A2

Scale	1 : 100
-------	---------