



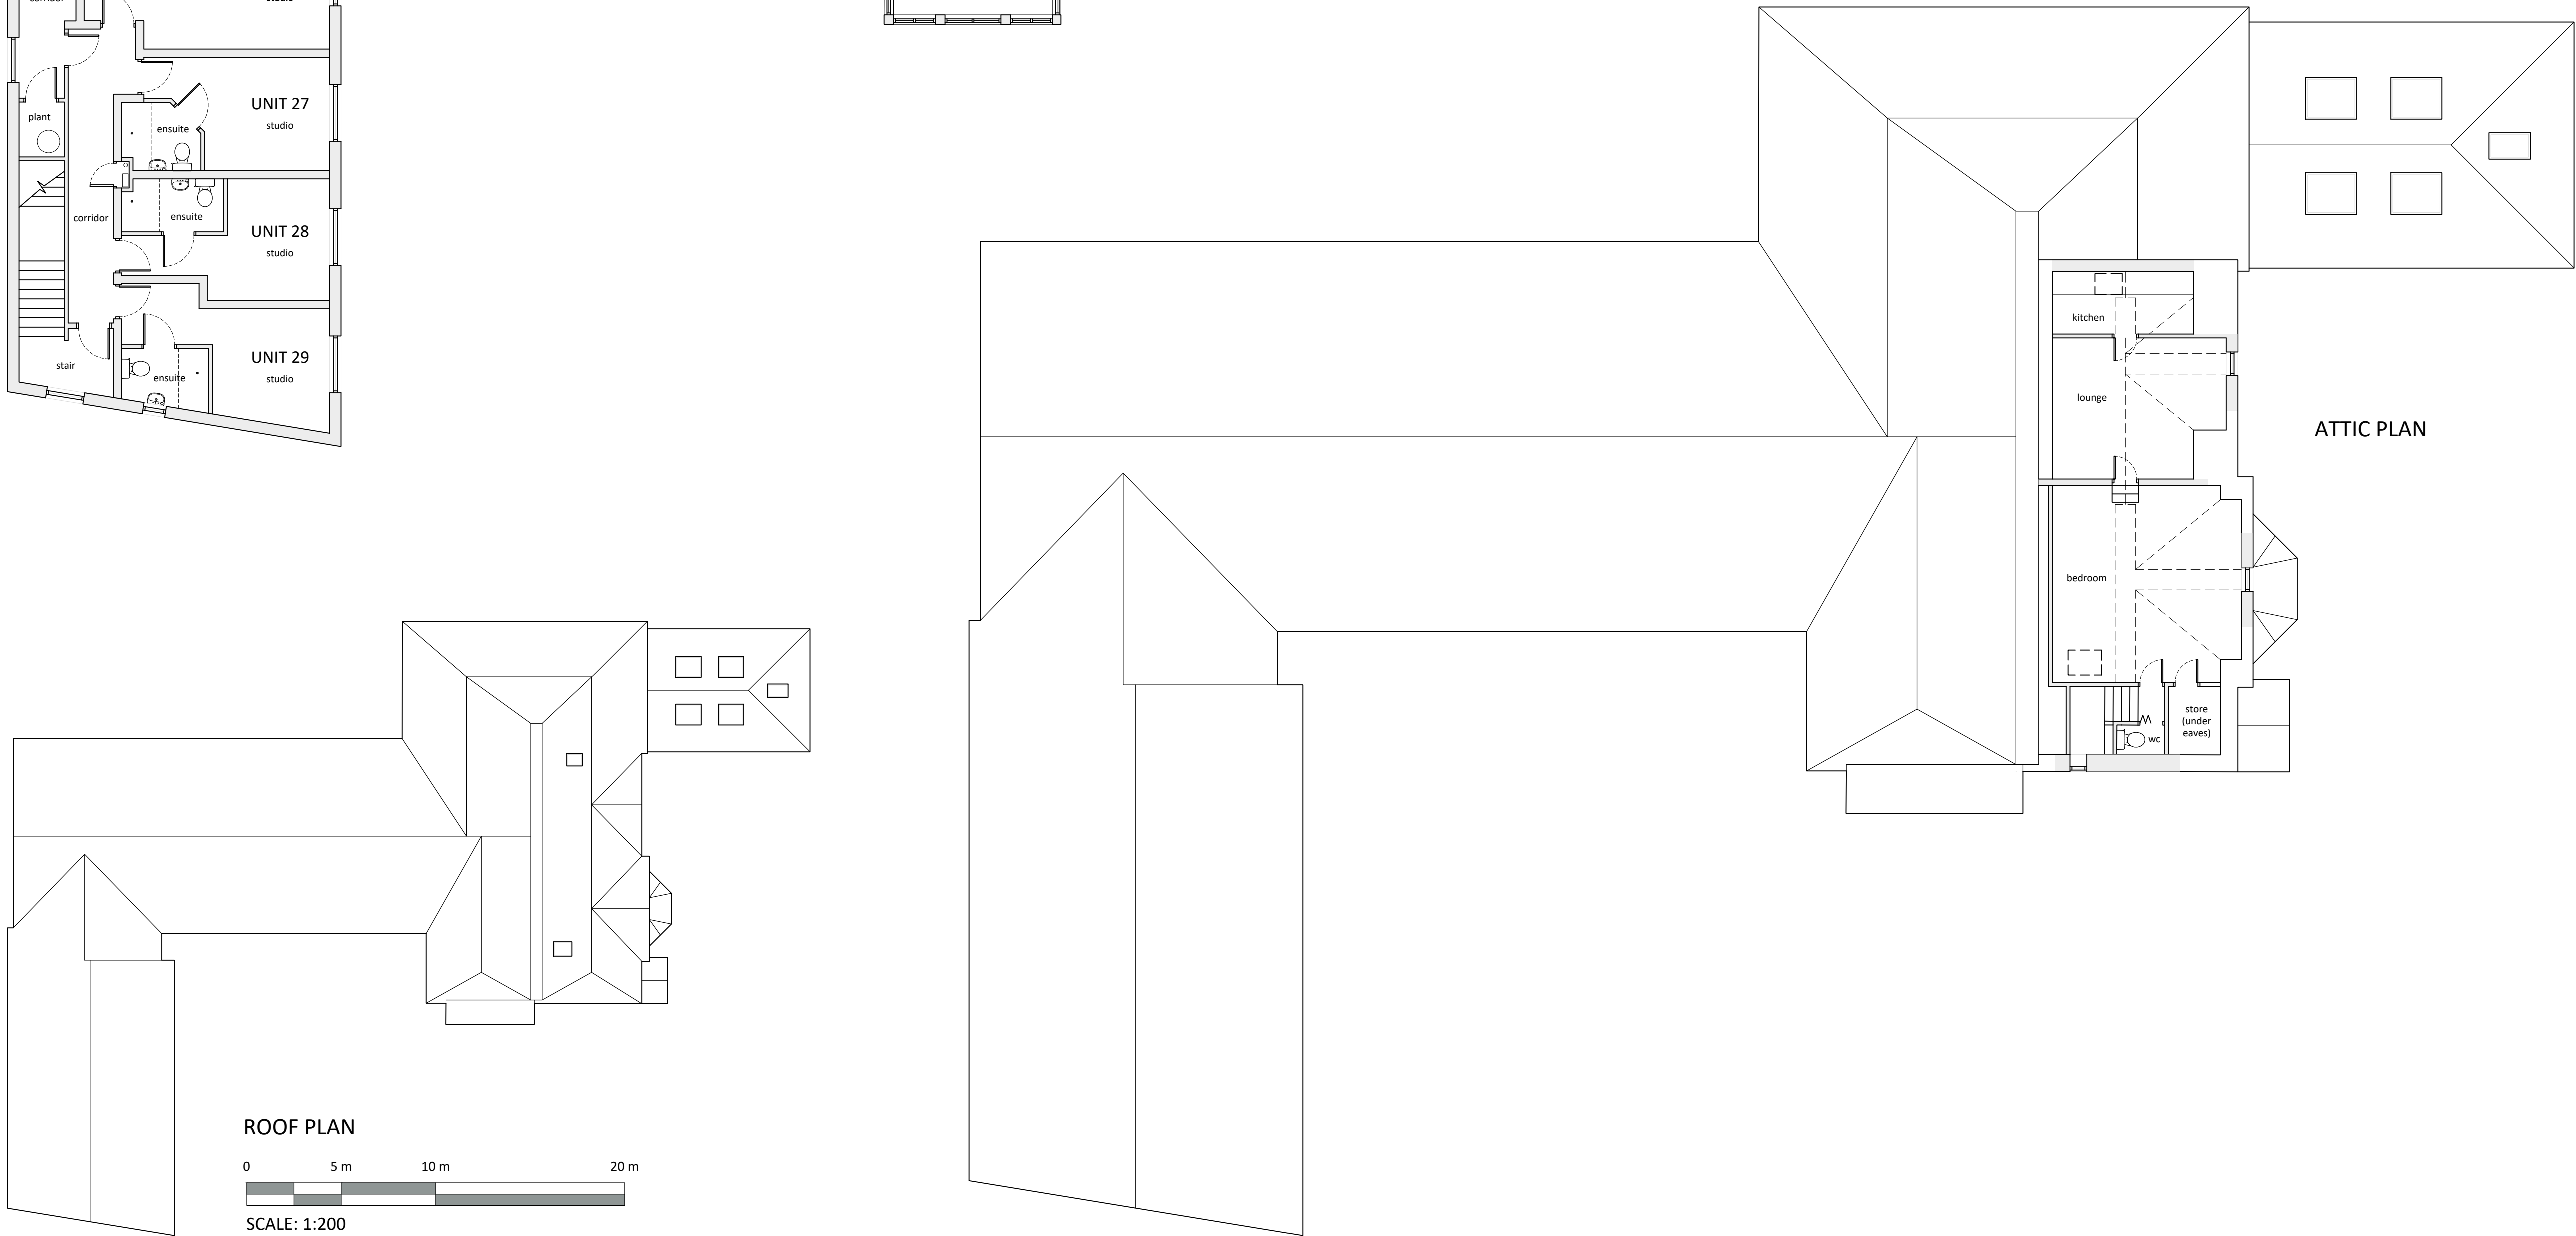

- Notes**
1. Do not scale drawing. If in doubt contact DMS Architecture Ltd.
 2. All dimensions are in millimetres unless noted otherwise.
 3. Not for construction unless otherwise shown.
 4. When appropriate, this drawing to be read in conjunction with project specific Designers Risk Assessments, produced in accordance with requirements of Regulation 13 of the Construction (Design and Management) Regulations 2007.
 5. The design shown on this drawing is the property of DMS Architecture Ltd and is not to be used or the drawing copied, communicated or disclosed, in whole or in part, except in accordance with a contract, licence or agreement in writing with DMS Architecture Ltd.

A	27-11-23	Plans updated following site visit	MS	--
REV.	DATE	DESCRIPTION	DRN	CKD.

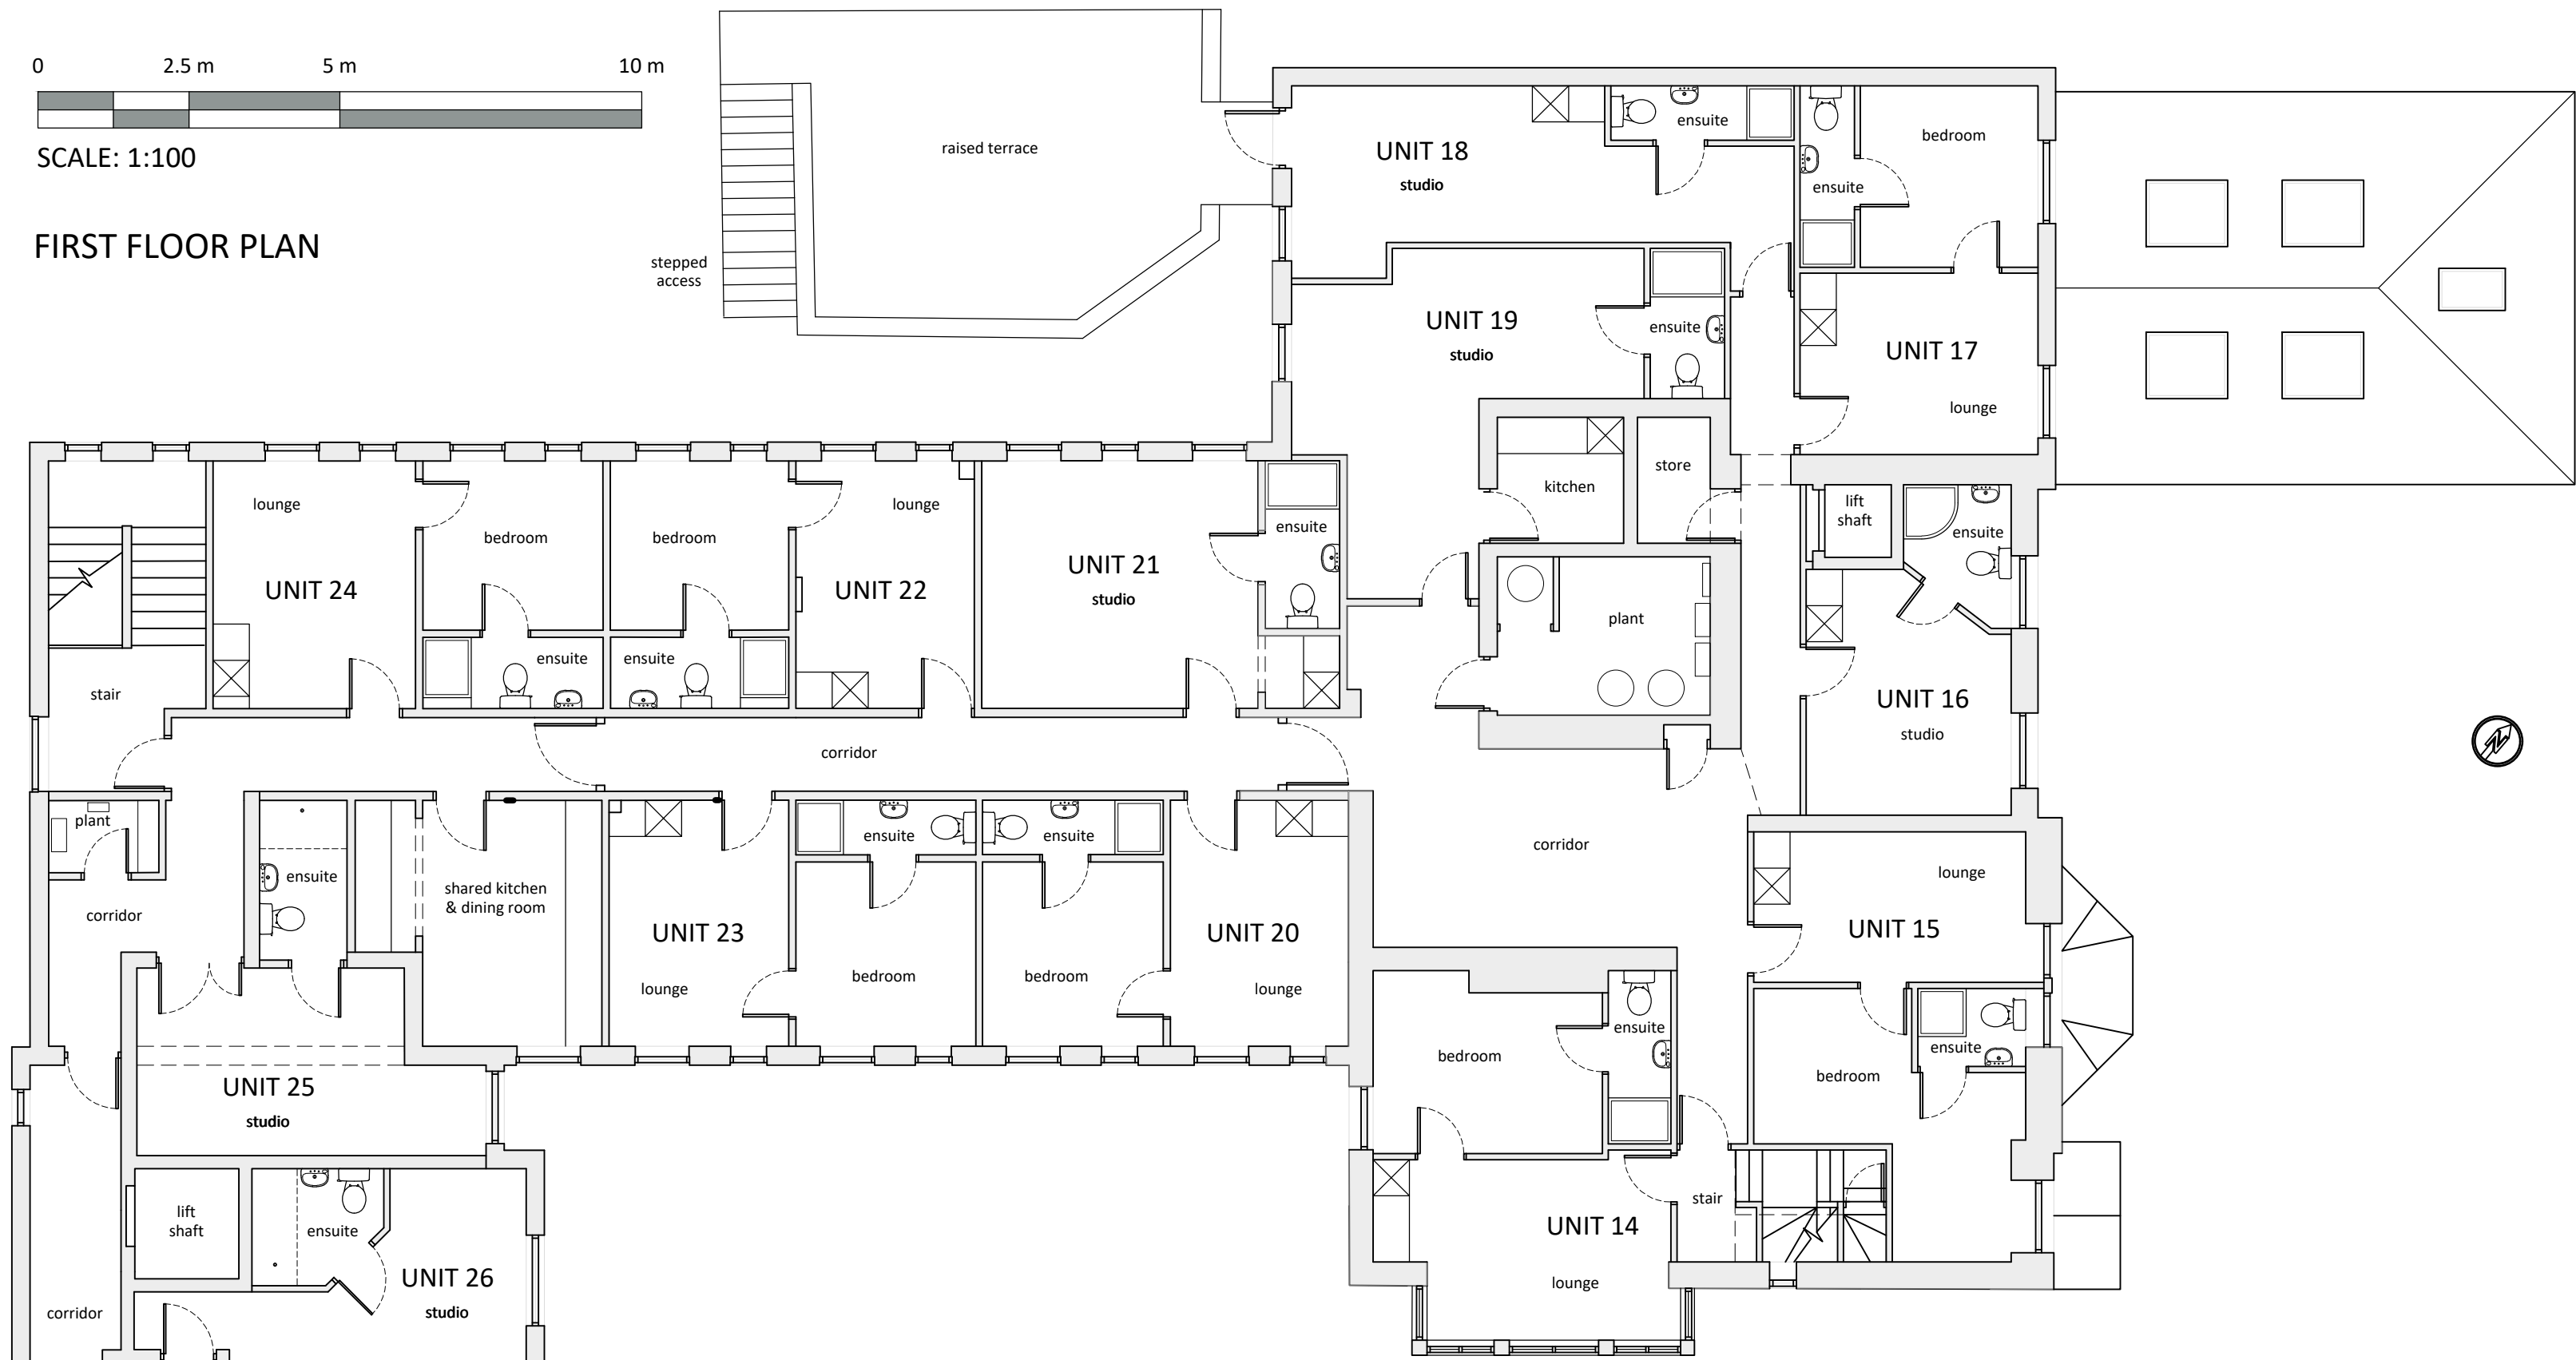

THE OLD POST OFFICE, 20B ROPERGATE,
PONTEFRAC, WF8 1LY
Tel: 01924 899749

E-mail: mail@dmsarchitecture.co.uk www.dmsarchitecture.co.uk

PROJECT
THE BEACON
60 STILE COMMON ROAD
HUDDERSFIELD
HD4 6DE

TITLE
**FIRST FLOOR PLAN, ATTIC PLAN &
ROOF PLAN**

STAGE
3 - SPATIAL CO-ORDINATION

PROJECT No. 1850	DRAWING No. A(30)002	REV. A
SCALE 1:100 & 1:200 @ A1	DATE NOVEMBER 2023	
DRAWN MS	CHECKED --	