


NOTES:


1. CONTRACTORS AND SUB-CONTRACTORS MUST CHECK AND AGREE ALL DIMENSIONS BEFORE PREPARING SHOP DRAWINGS OR COMMENCING WORK ON SITE.
2. CONTRACTORS ARE RESPONSIBLE FOR INFORMING THE DESIGNER OF ANY DISCREPANCY DISCOVERED ON THIS DRAWING OR BETWEEN THIS DRAWING AND ANY OTHER RELATED DOCUMENTS WORK TO BE CARRIED OUT AS SHOWN ON THIS DRAWING.
3. WRITTEN DIMENSIONS ONLY ARE TO BE USED FROM THIS DRAWING-IF ANY DOUBTS EXIST-ASK FOR CLARIFICATION.

THIS DRAWING AND THE COPYRIGHTS AND PATENTS THEREIN ARE THE DESIGNERS PROPERTY AND MAY BE USED OR REPRODUCED ONLY UNDER CONTRACT.

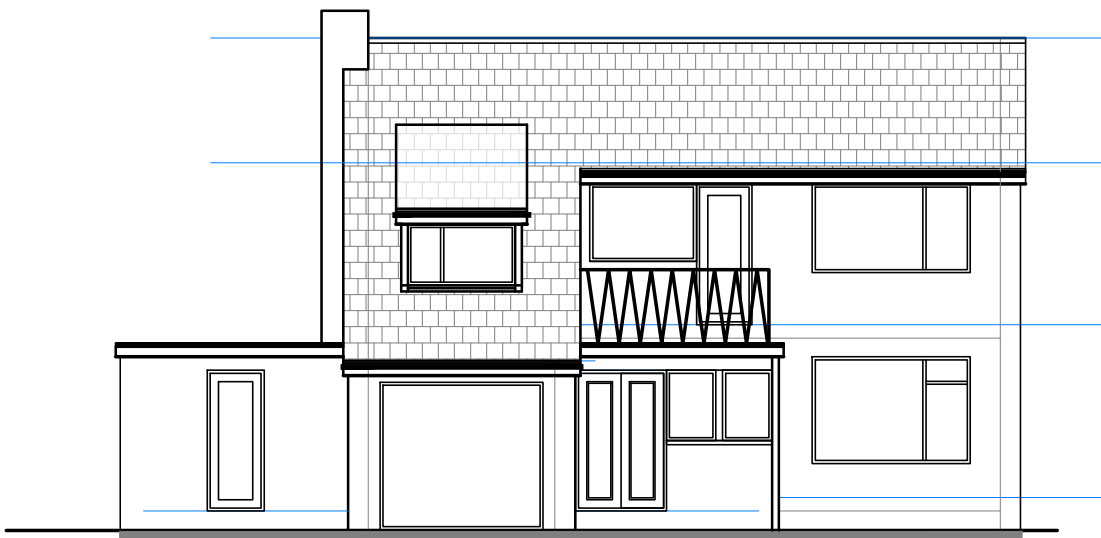


EXISTING FRONT ELEVATION

Scale 1: 100

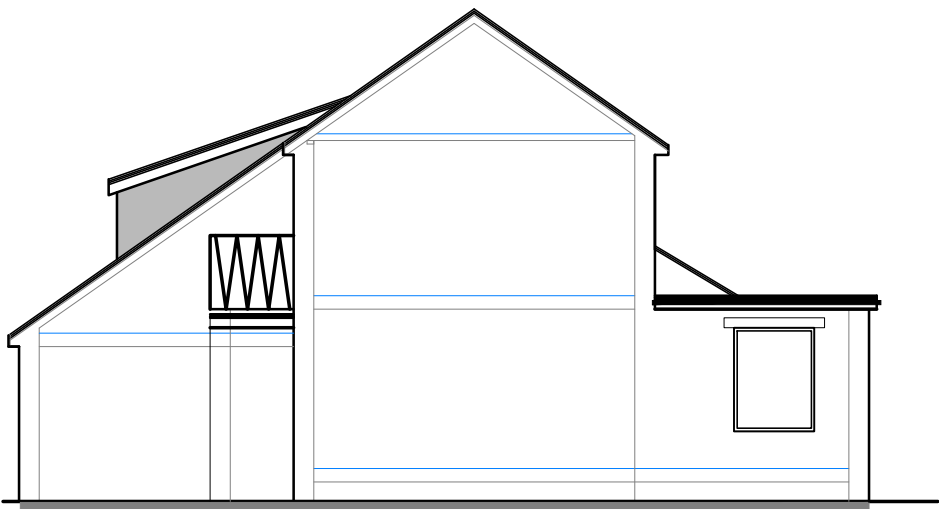


EXISTING SIDE ELEVATION

Scale 1: 100

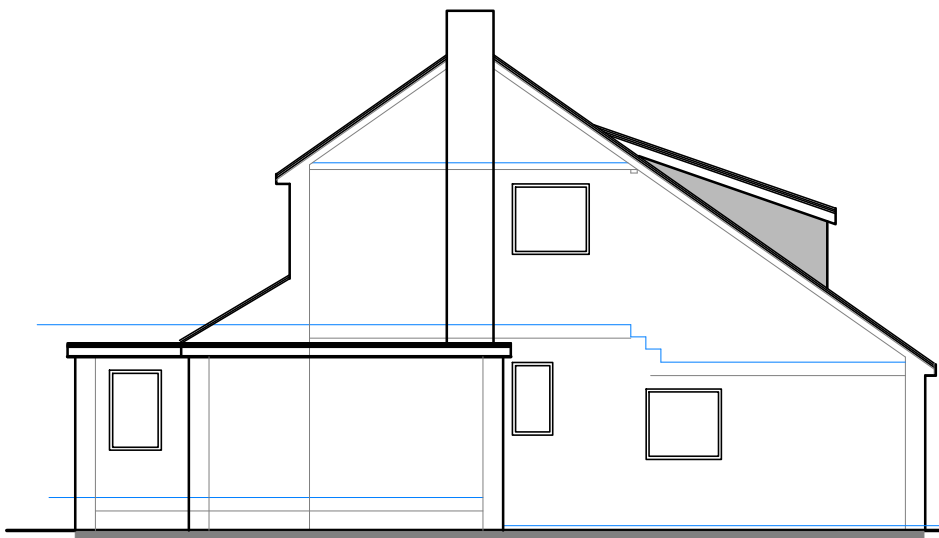


EXISTING SIDE ELEVATION

Scale 1: 100

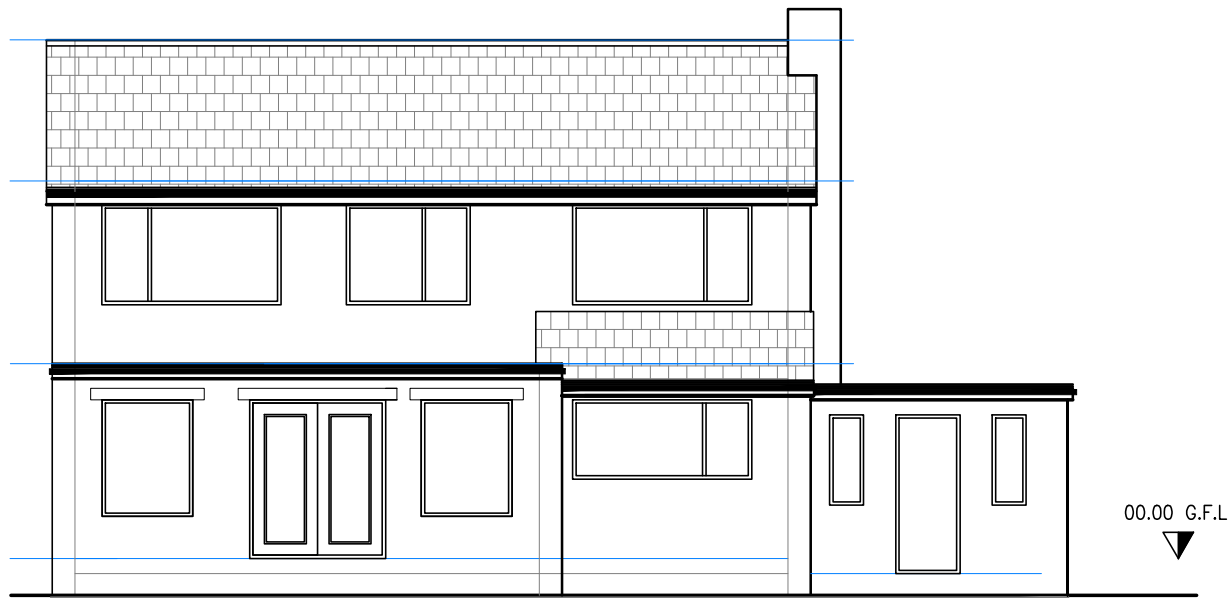


EXISTING REAR ELEVATION


Scale 1: 100

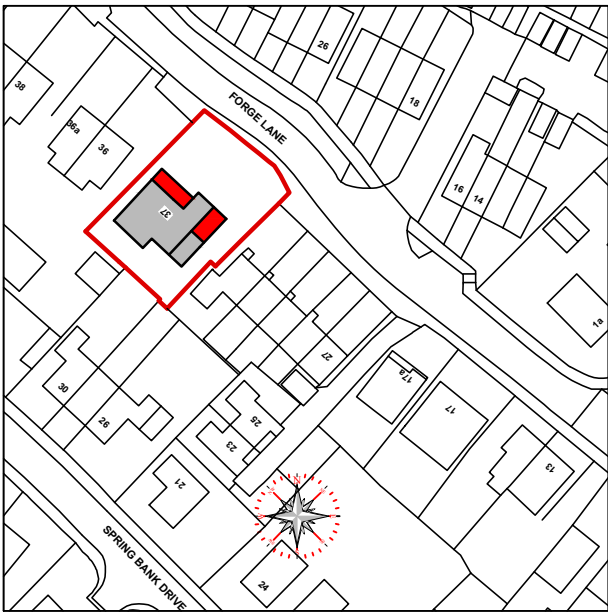

LOCATION PLAN SCALE 1:1250

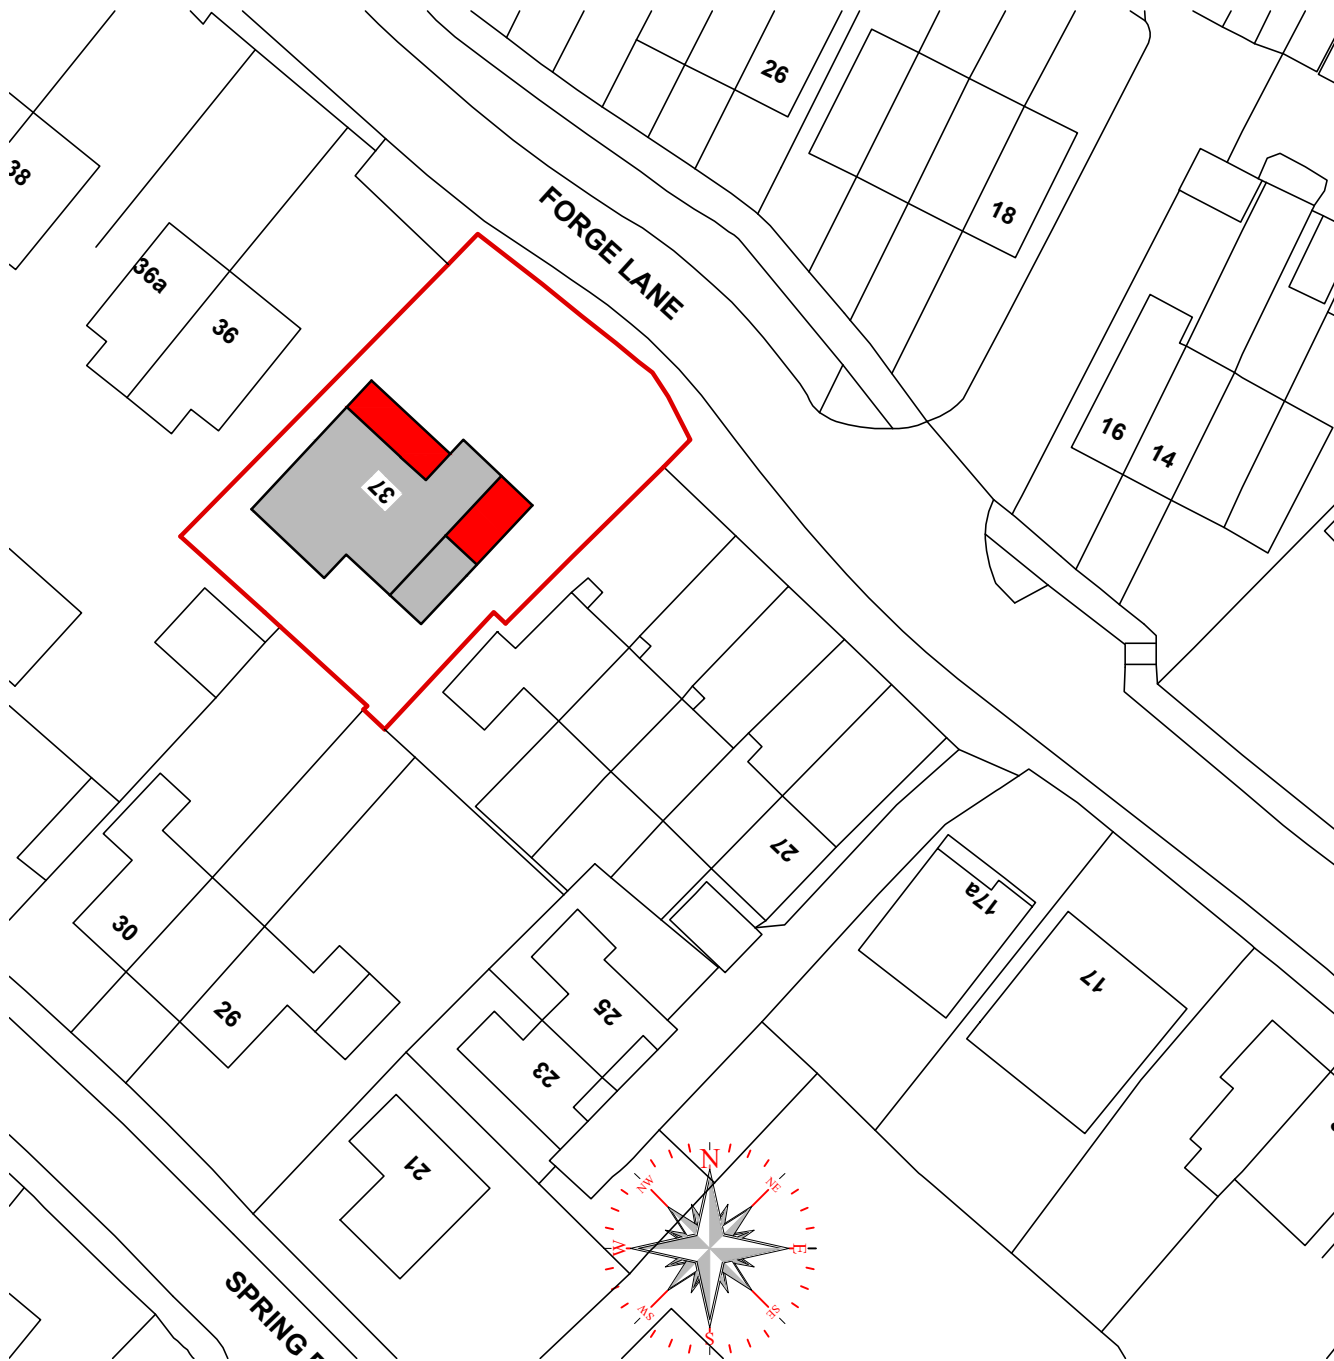


SITE PLAN SCALE 1: 500

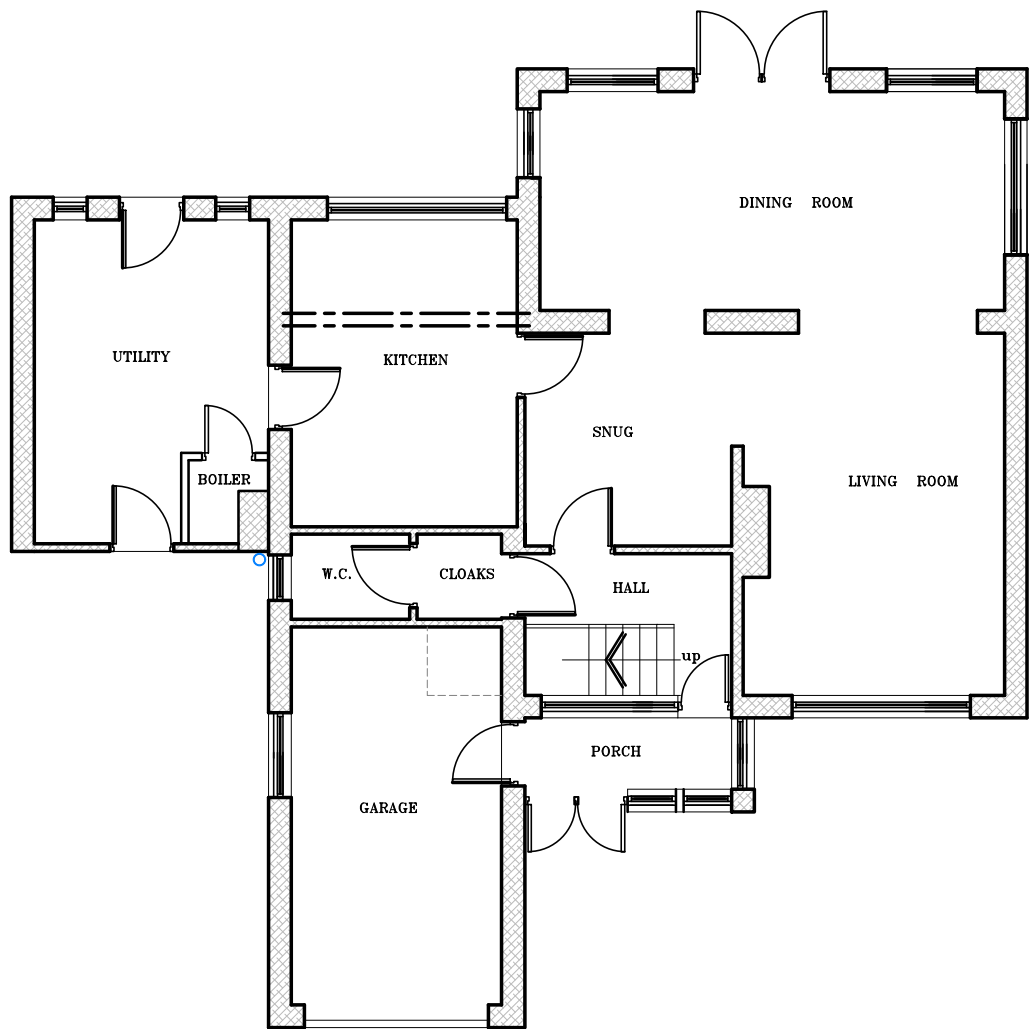

EXISTING GROUND FLOOR PLAN

Scale 1:100

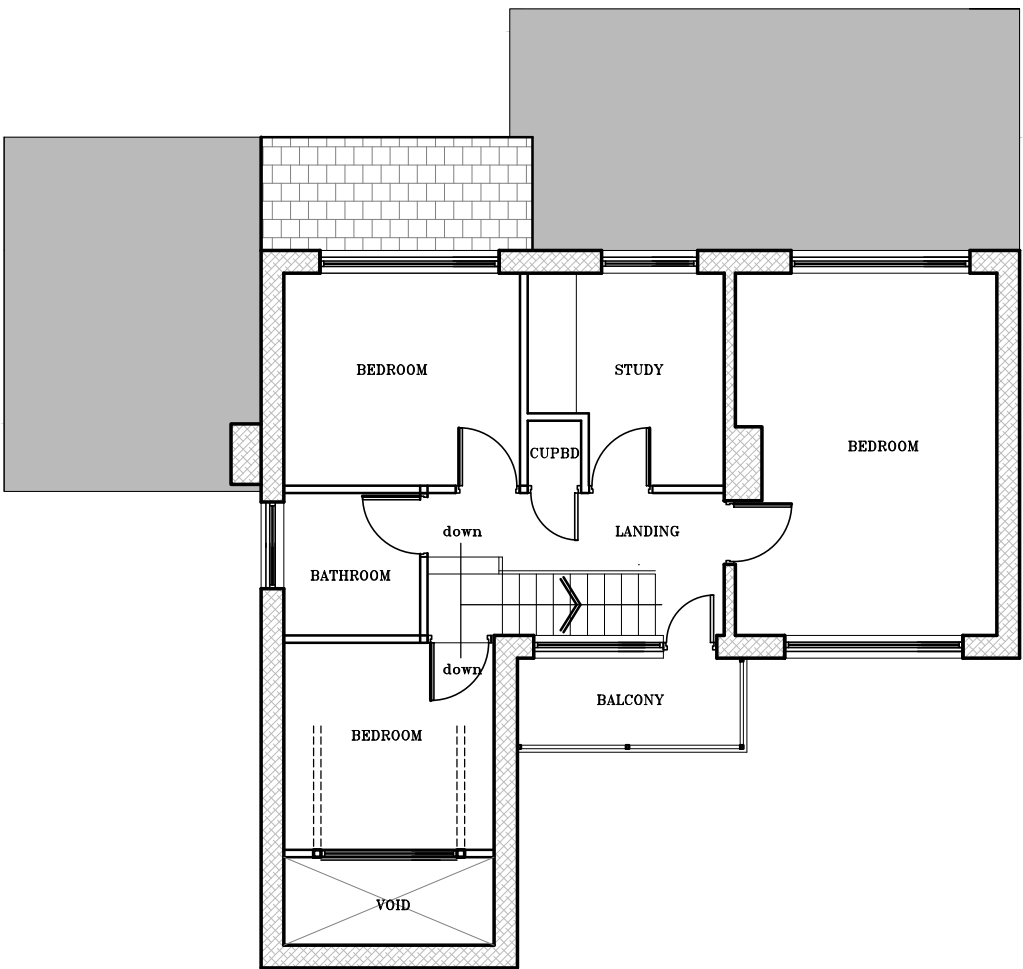

EXISTING FIRST FLOOR PLAN

Scale 1:100

P.D ARCHITECTURAL SERVICES

Plans drawn for local authority approval

- Domestic Extensions
- Loft Conversions
- New garages / Conservatories
- New Homes

Tel: 07867784564

Free Consultation / Survey

Title: EXISTING PLANS

Project: PROPOSED EXTENSIONS TO FRONT SIDE AND REAR AND ROOF AMENDMENT AT 37 FORGE LANE LIVERSEDGE WF15 7AU

Client: DR SHAHID HANIF

Scale: 1:50 & 1:100

Drawn: P.M

Rev

Date: SEPT 23

23-117-002.

A