


Notes_

PLANNING


0 500 1000 1500 2000 2500mm
SCALE 1:50

0 1000 2000 3000 4000 5000mm
SCALE 1:100

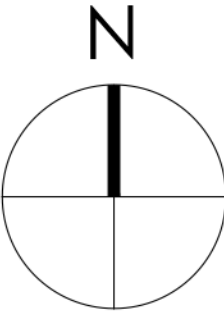


Note:
Surrounding contextual buildings and information are based on received ordinance survey drawings and are shown for illustrative purposes only. assumed site boundary is subject to confirmation to legal confirmation.


Note:
Information is based on OS map and received information and is subject to full topographical survey. Assumed site boundary and site constraints subject to legal confirmation. All Legal easements and extent of existing underground services locations are subject to confirmation.

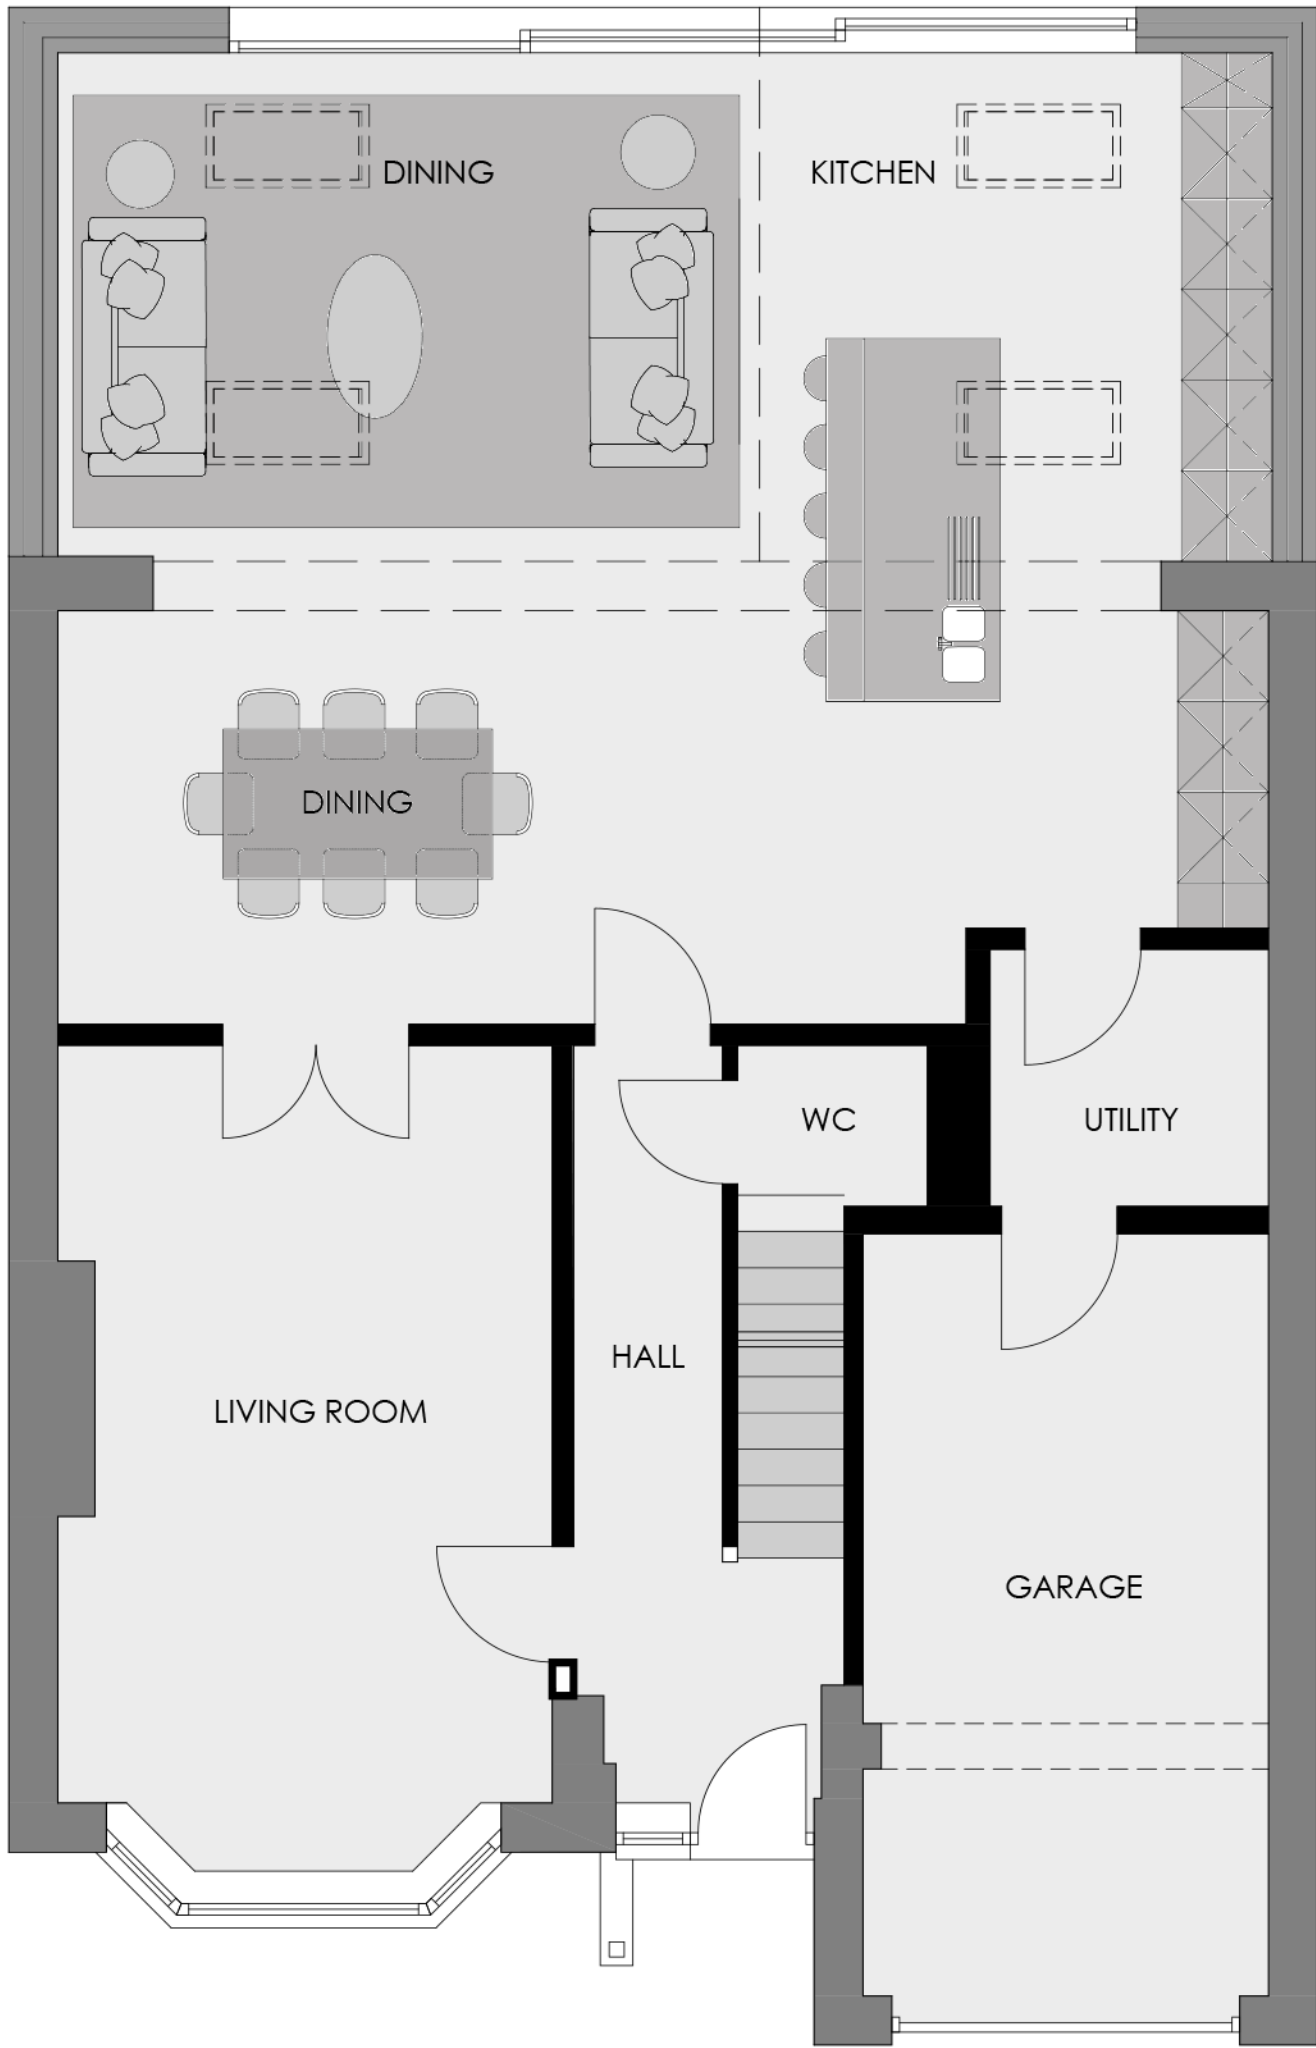

GROUND FLOOR PLAN_
AS PROPOSED
Scale 1.50

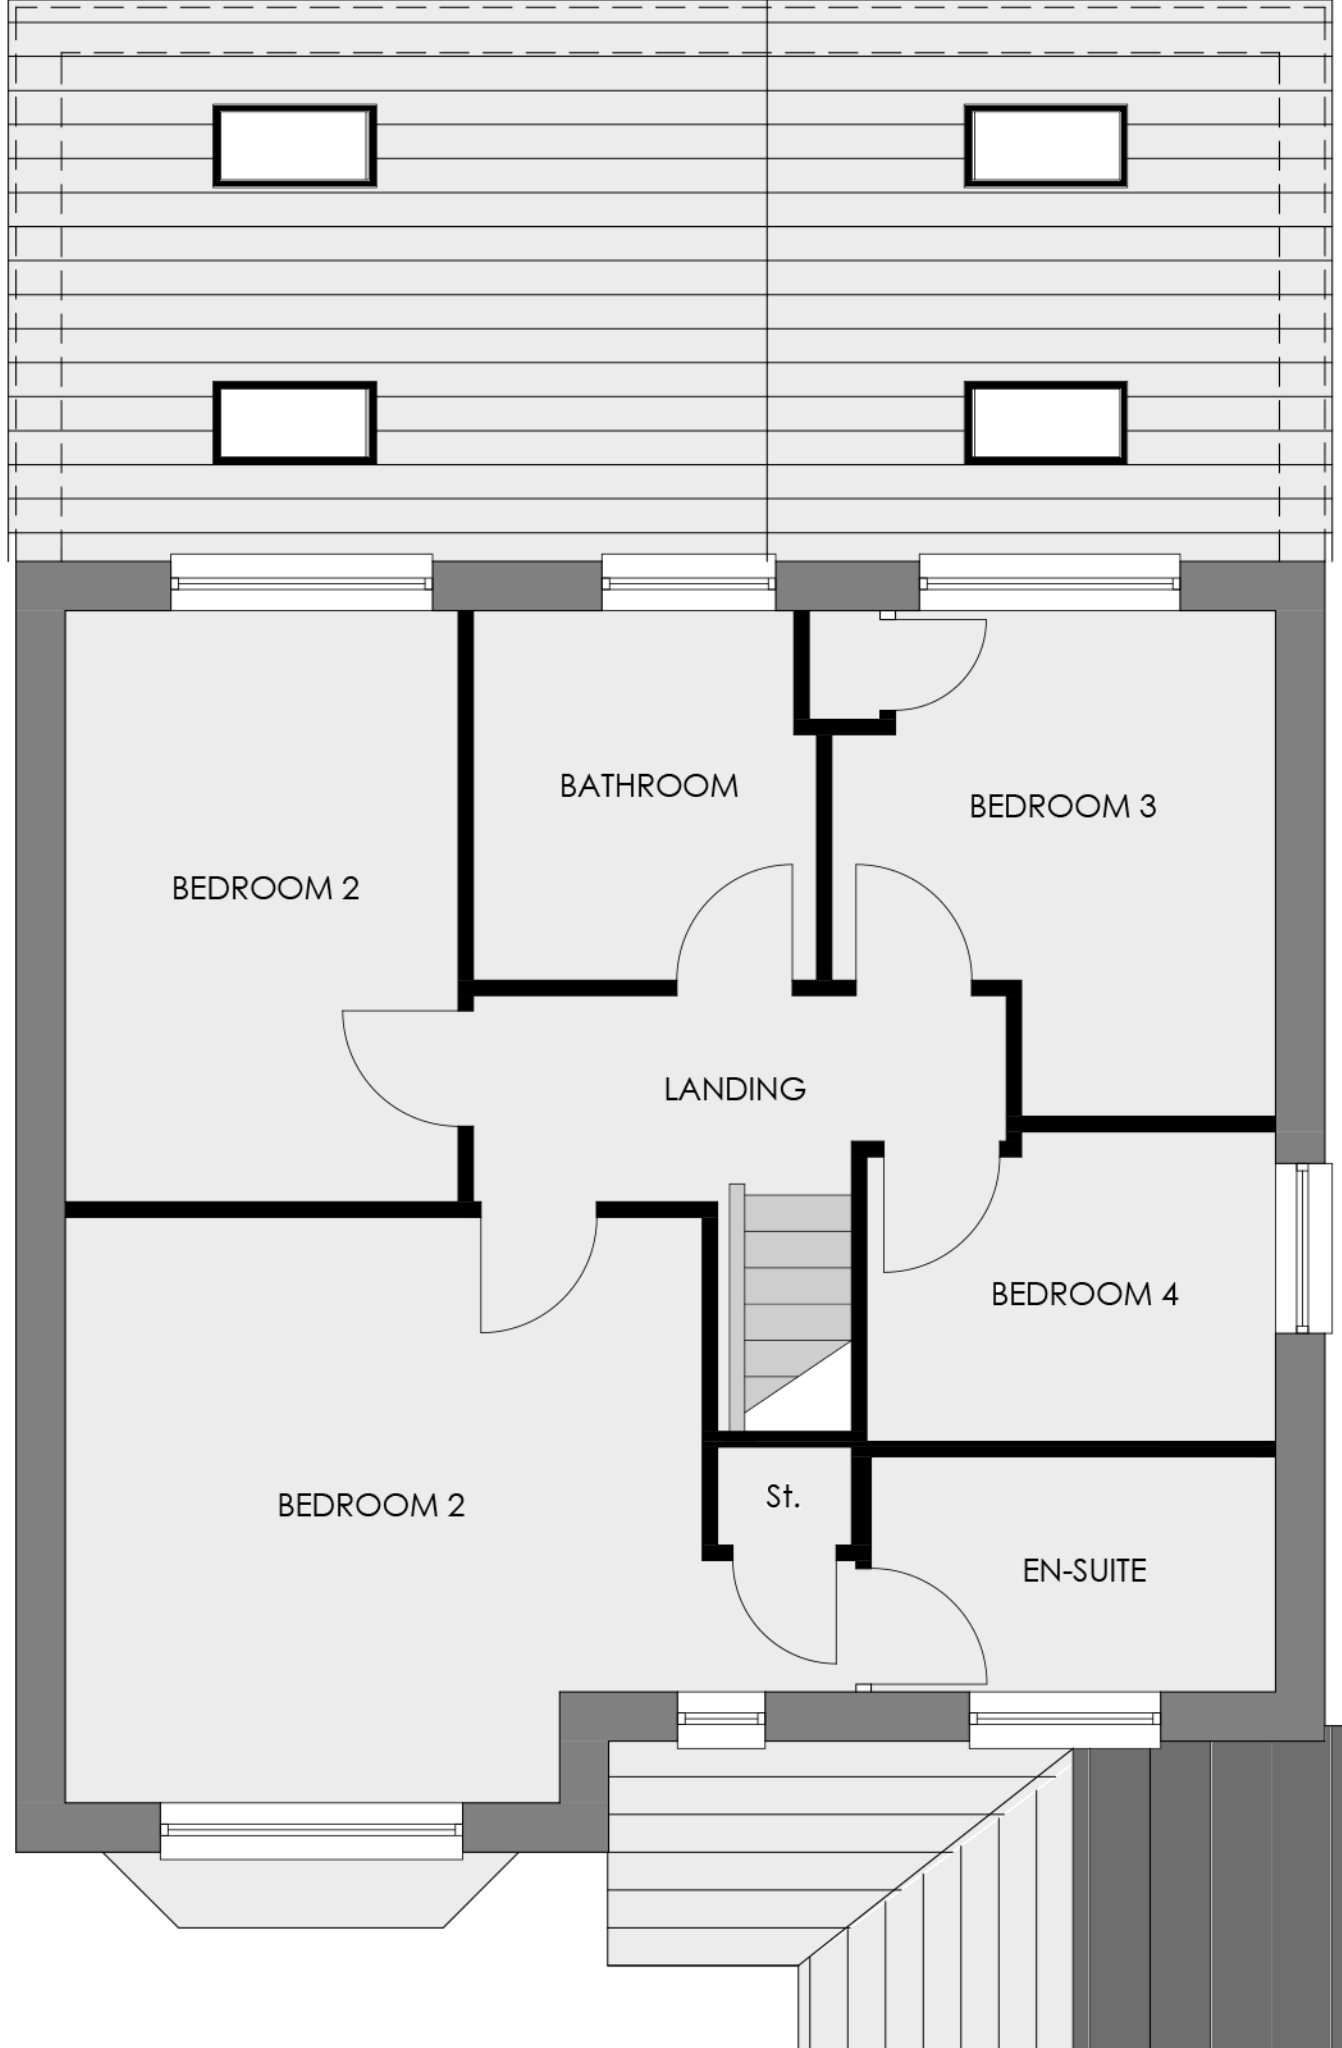

FIRST FLOOR PLAN_
AS PROPOSED
Scale 1.50

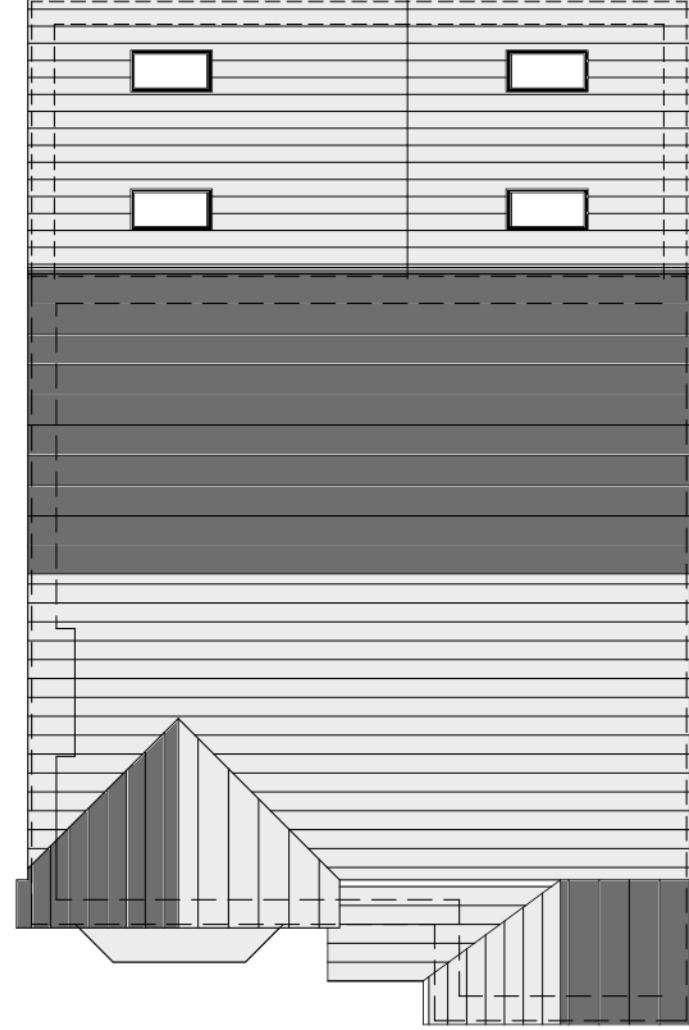

ROOF PLAN_
AS PROPOSED
Scale 1.100

A_	14/02/24	Stone added to proposals	Jal.	Jal.
Rev_	Date_	Amendments_	By_	App'd_

Eight_ OneTwo Architects

Tel_ +44 [0]7761 570735
Email_ mail@eightonetwo.co.uk
www.eightonetwo.co.uk
Studio A5, Brooke's Mill, Armitage Bridge, Huddersfield, HD4 7NR

Drawing Status_
PLANNING

Client_
MR + MRS GERAGHTY

Project_
50A HAWTHORNE WAY_ SHELLEY_ HUDDERSFIELD

Drawing Title_
AS PROPOSED_ FLOOR PLAN + ELEVATIONS

Drawing Scale_ 1:50 1:100
Drawn By_ JAL
Checked By_ JAL

Paper Size_ A1
Drawn Date_ APRIL 2023
Checked Date_ OCT 2023

Drawing Number_
23_895 101 A



FRONT ELEVATION [FACING EAST]_
AS PROPOSED
Scale 1.100



REAR ELEVATION [FACING WEST]_
AS PROPOSED
Scale 1.100



SIDE ELEVATION [FACING NORTH]_
AS PROPOSED
Scale 1.100



SIDE ELEVATION [FACING SOUTH]_
AS PROPOSED
Scale 1.100