
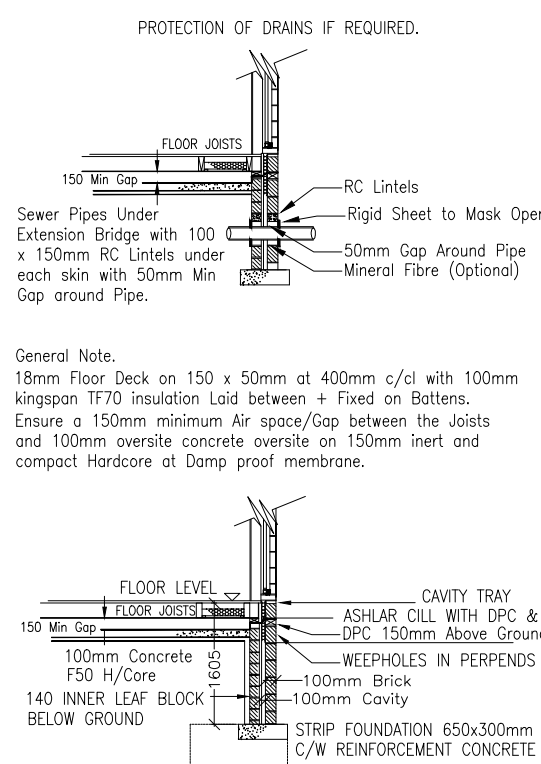
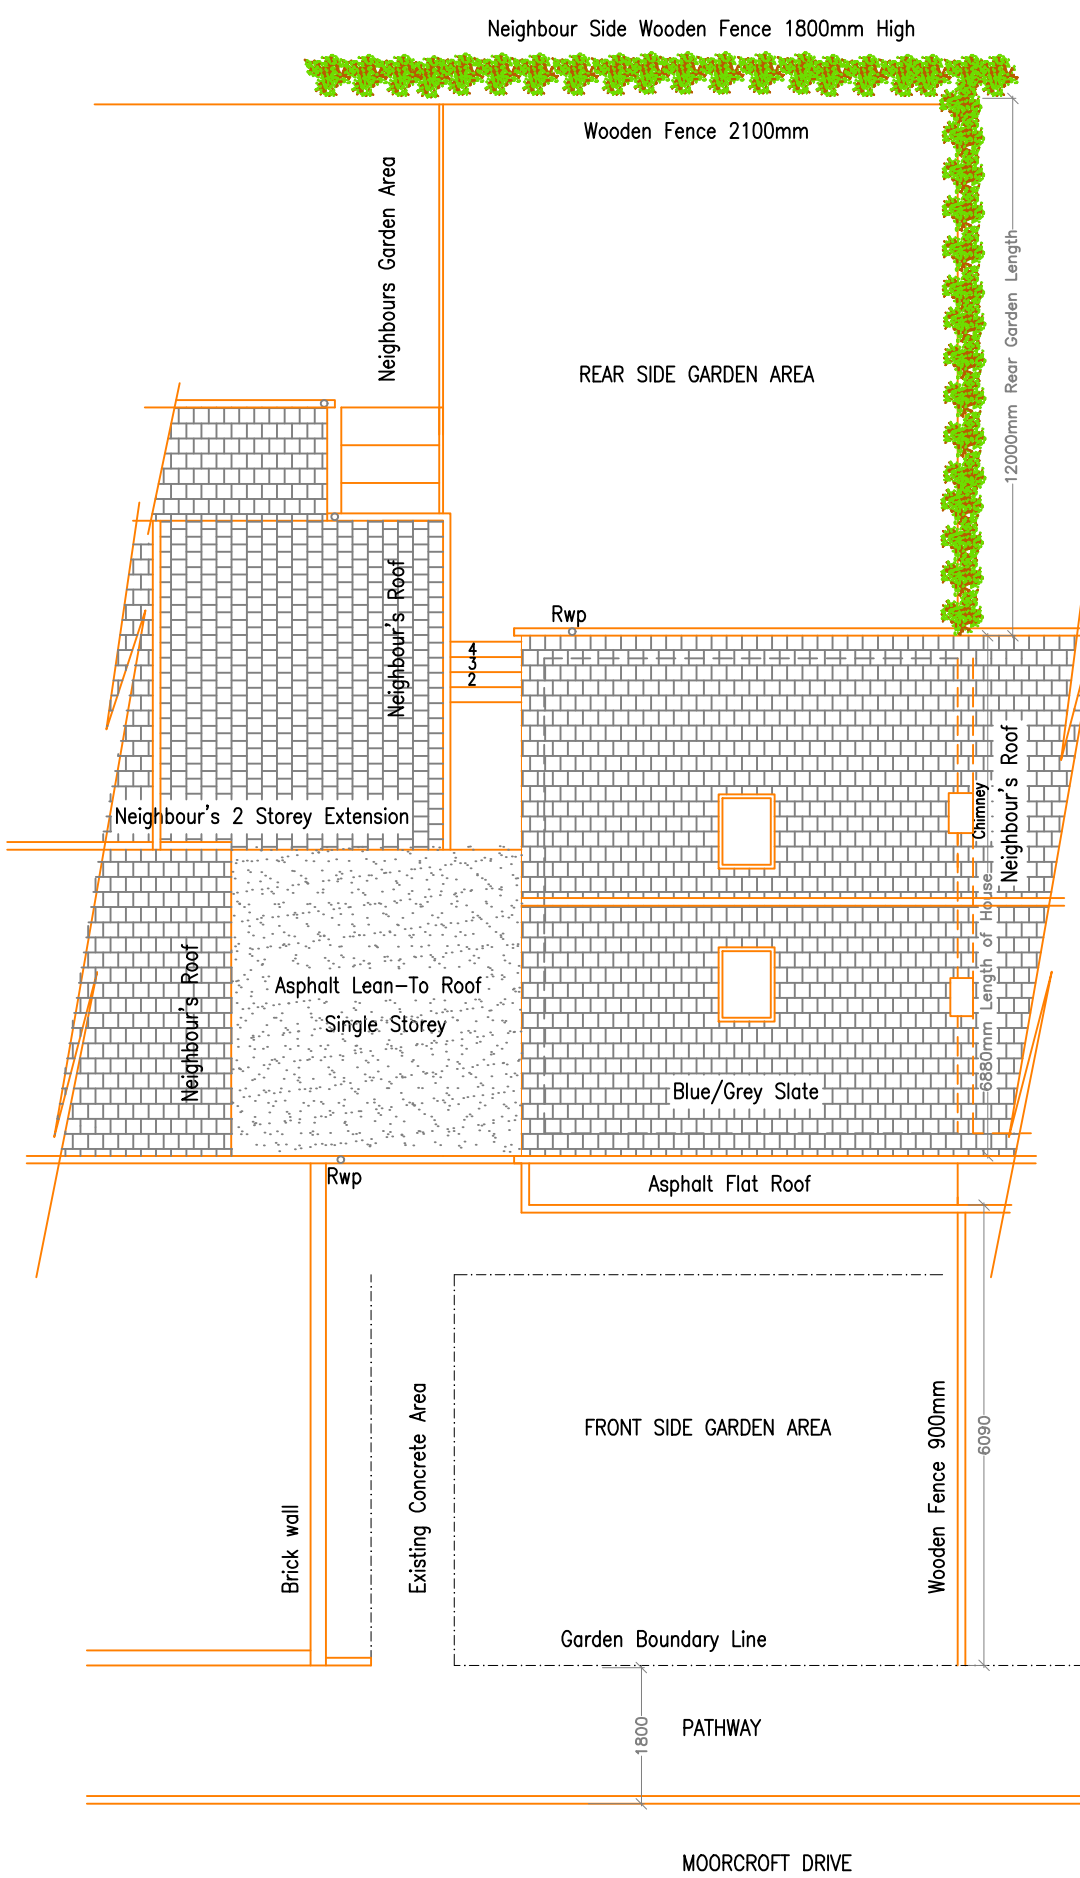
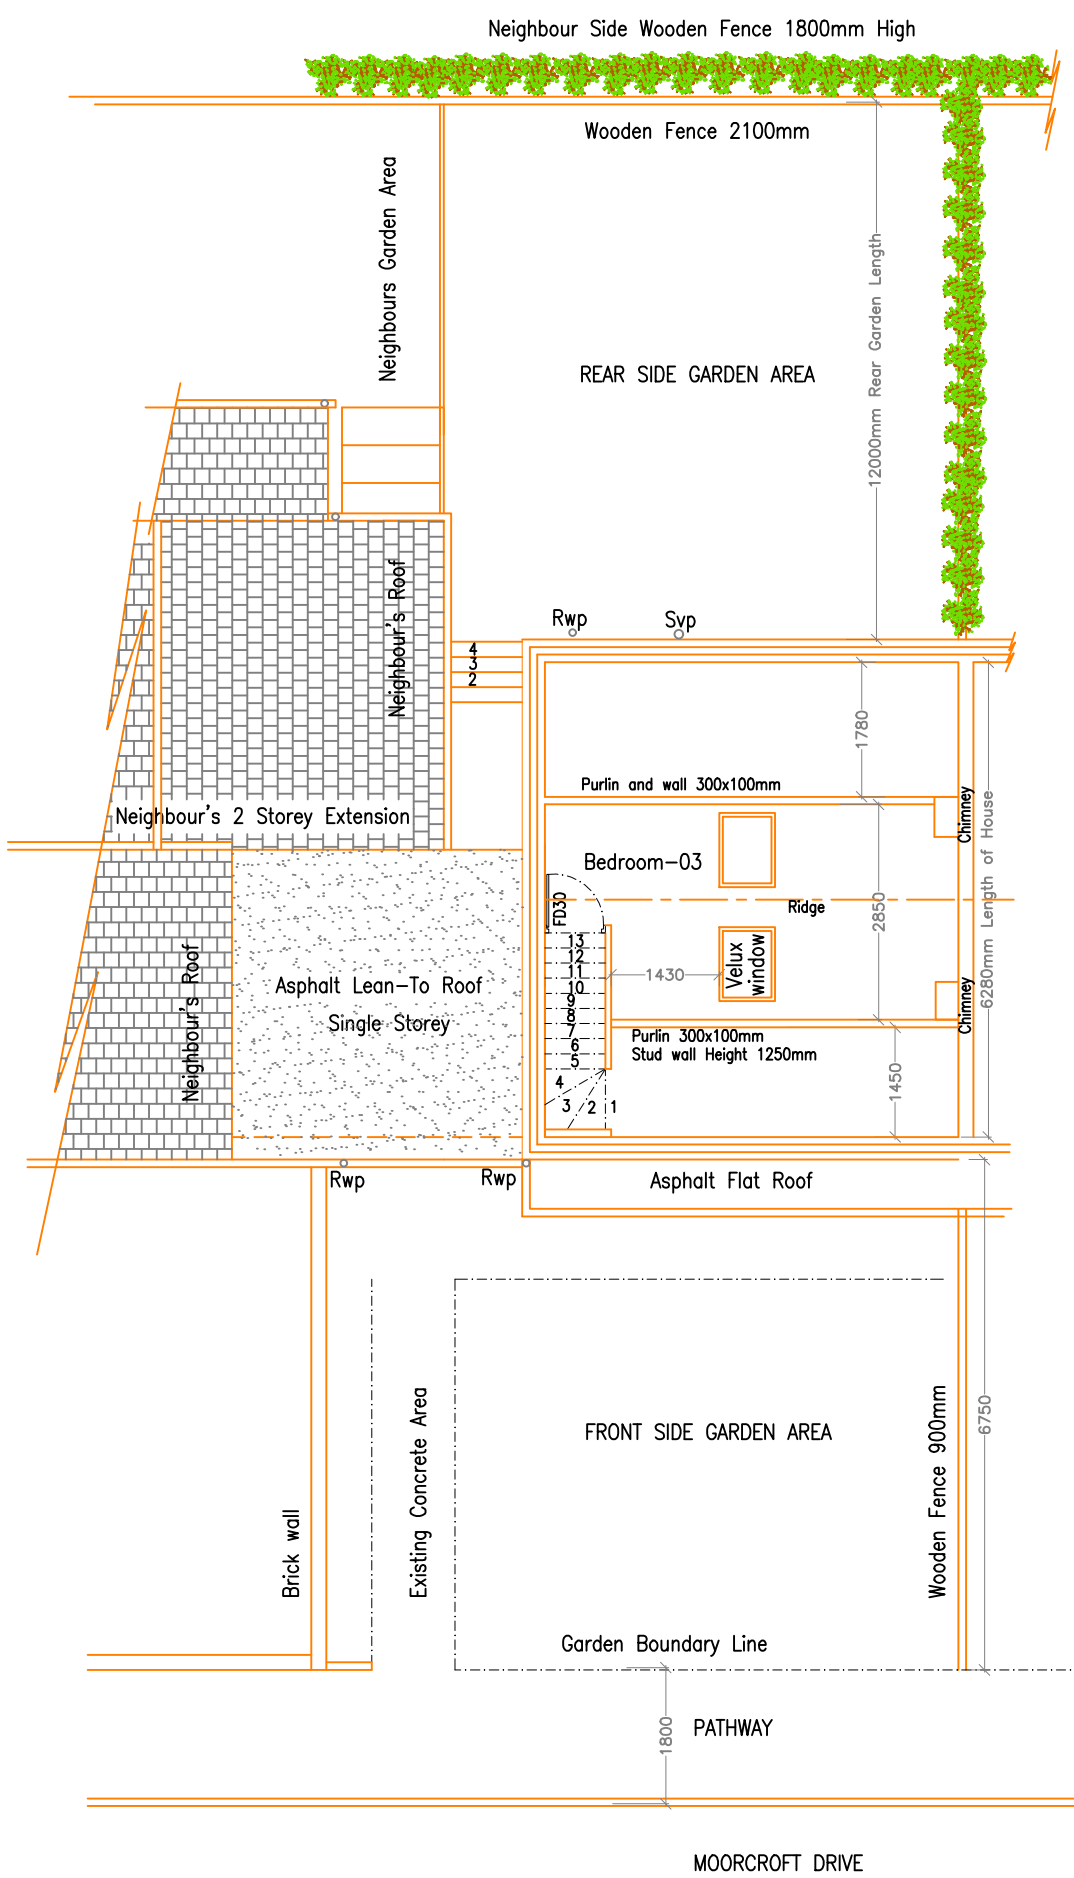
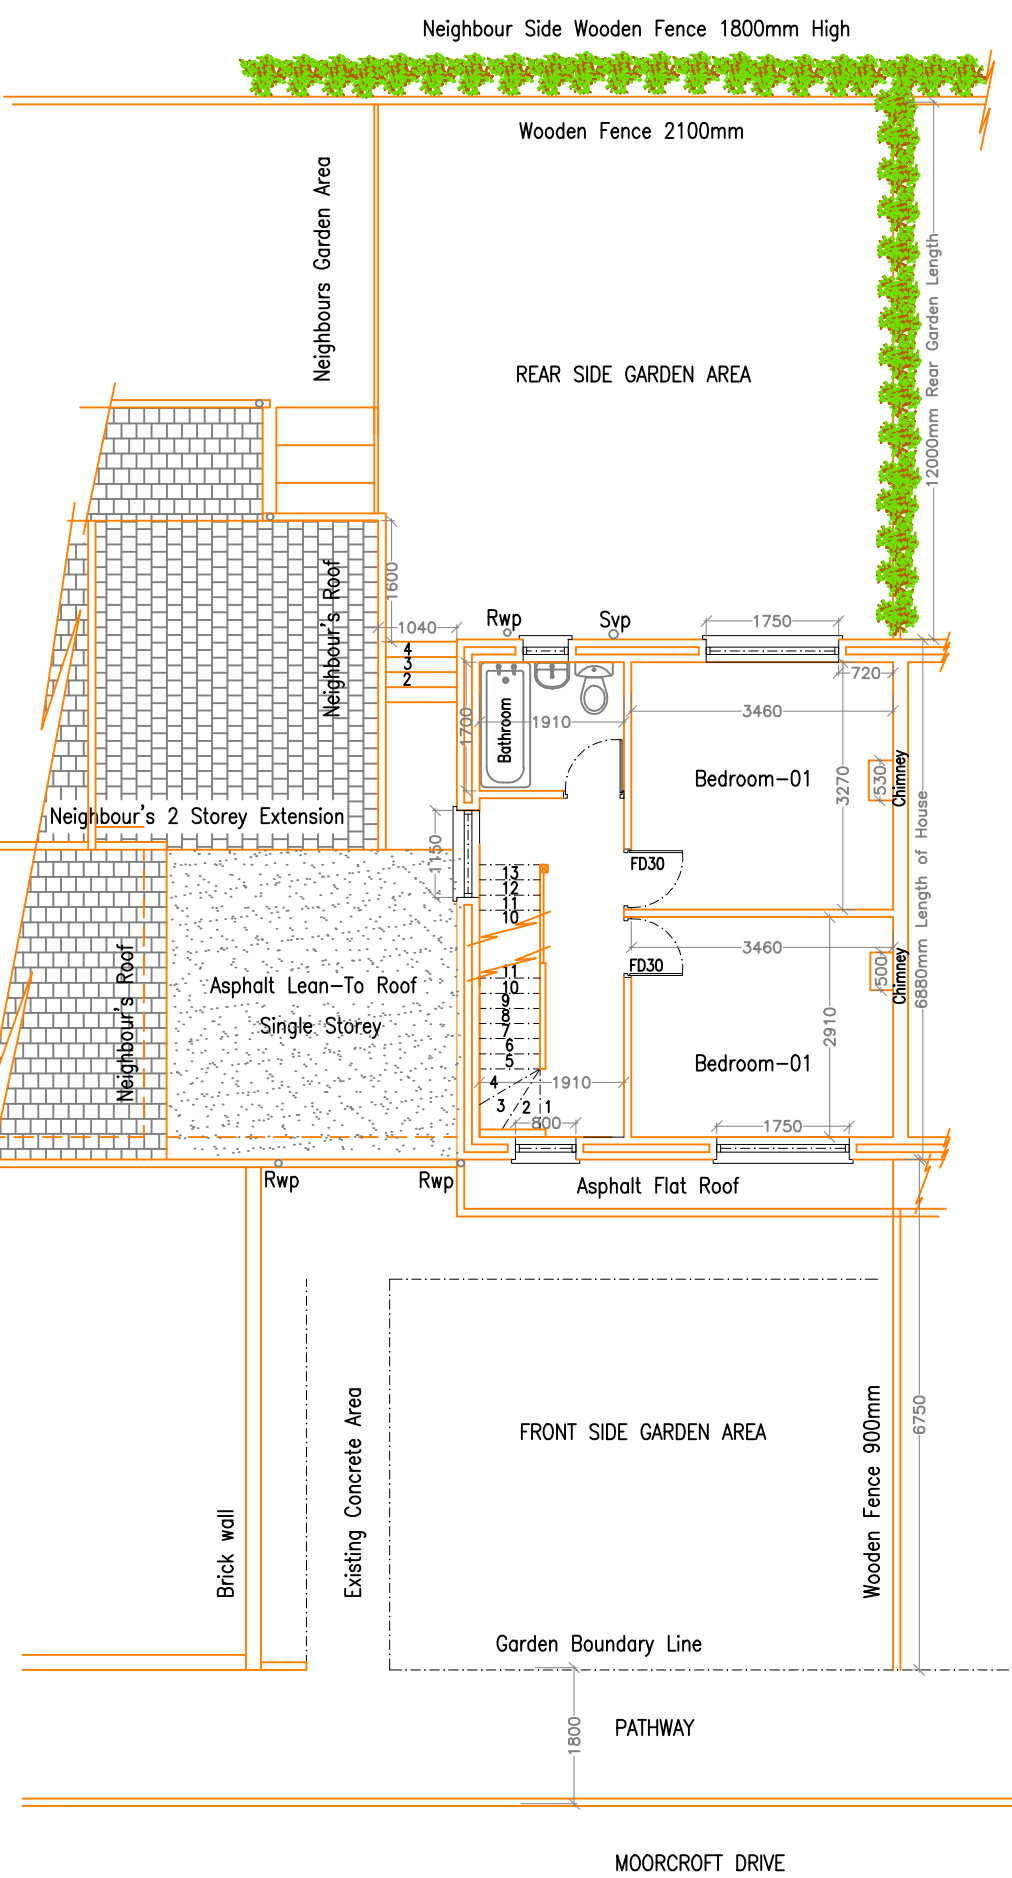
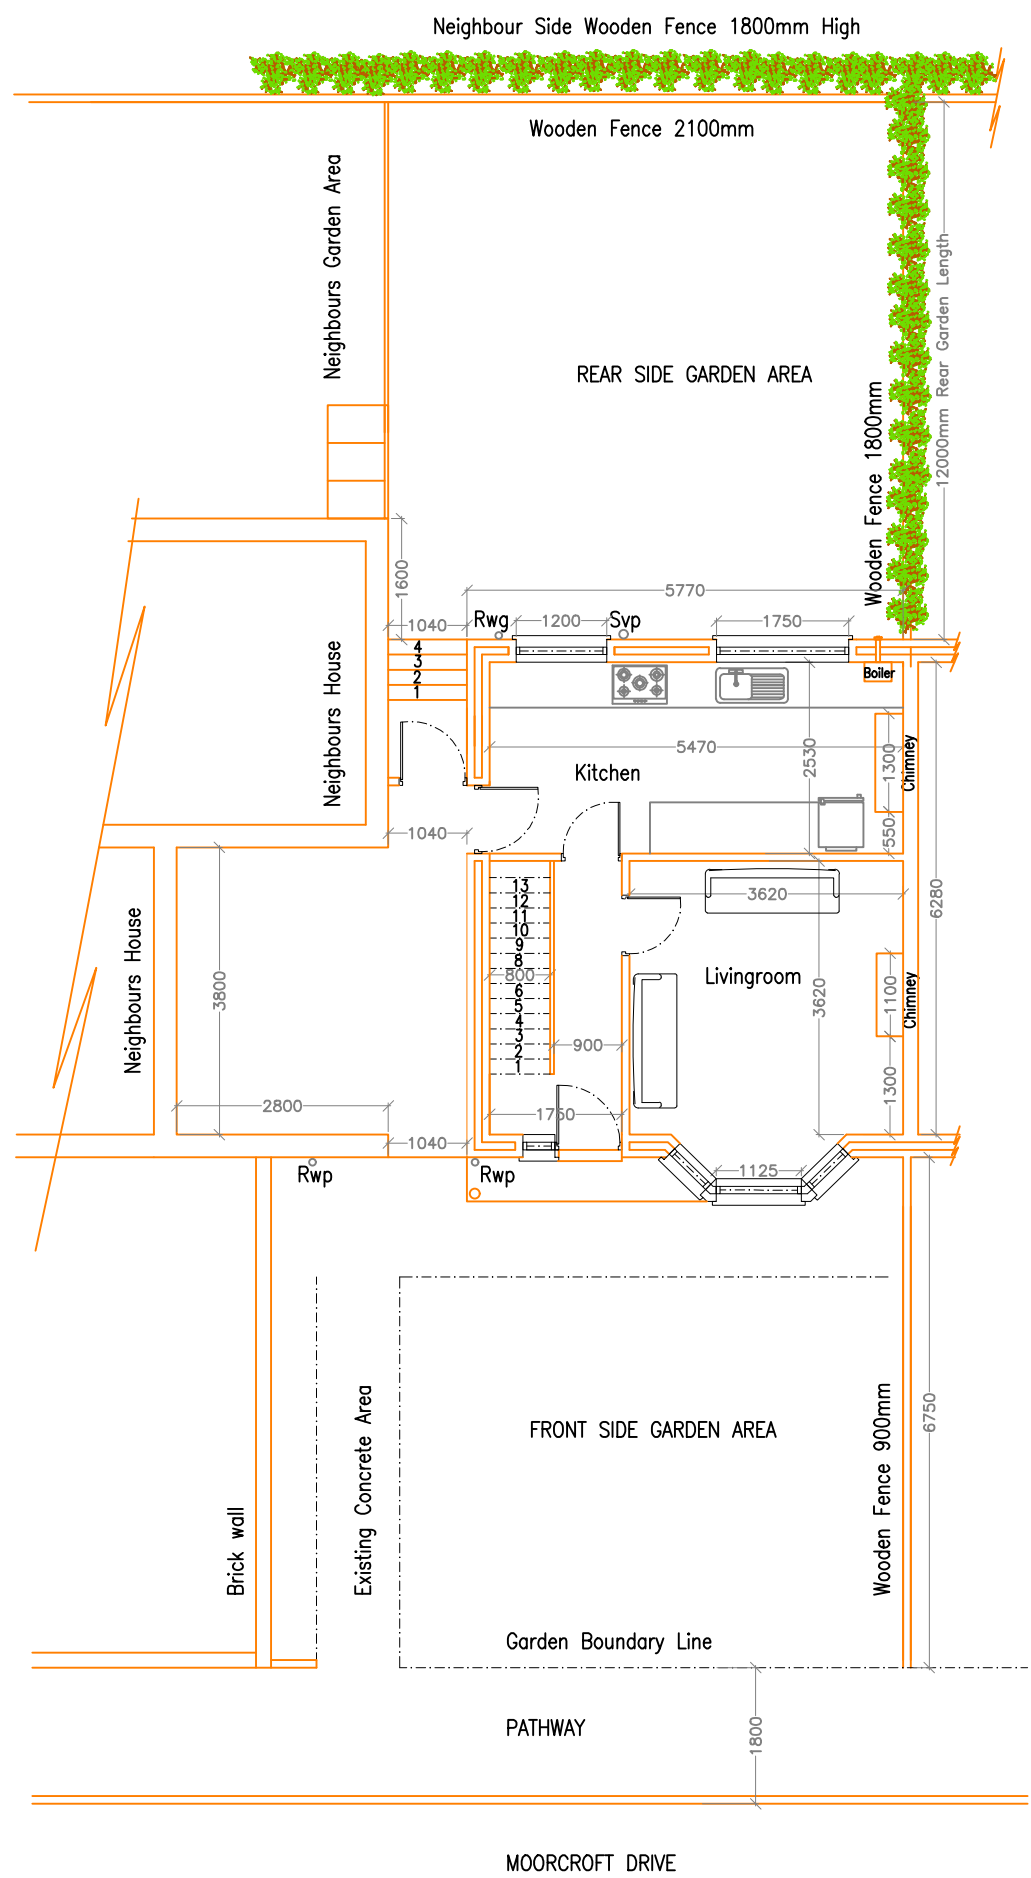
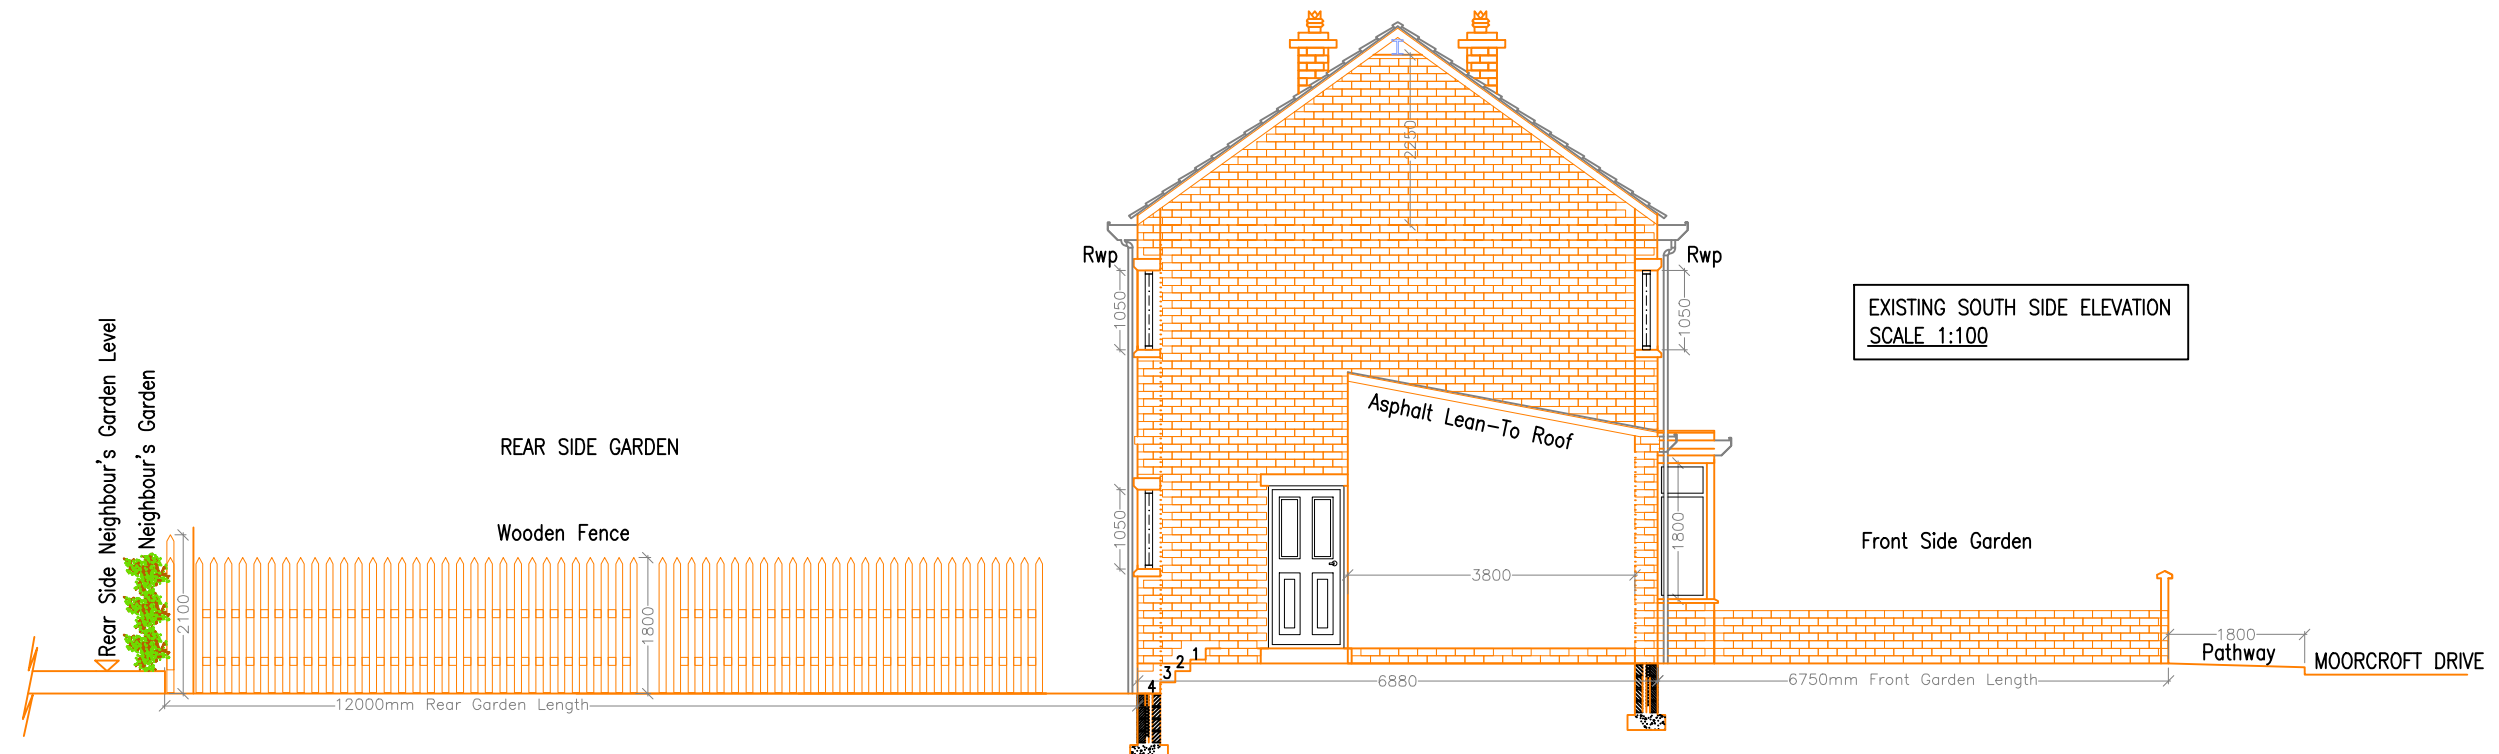
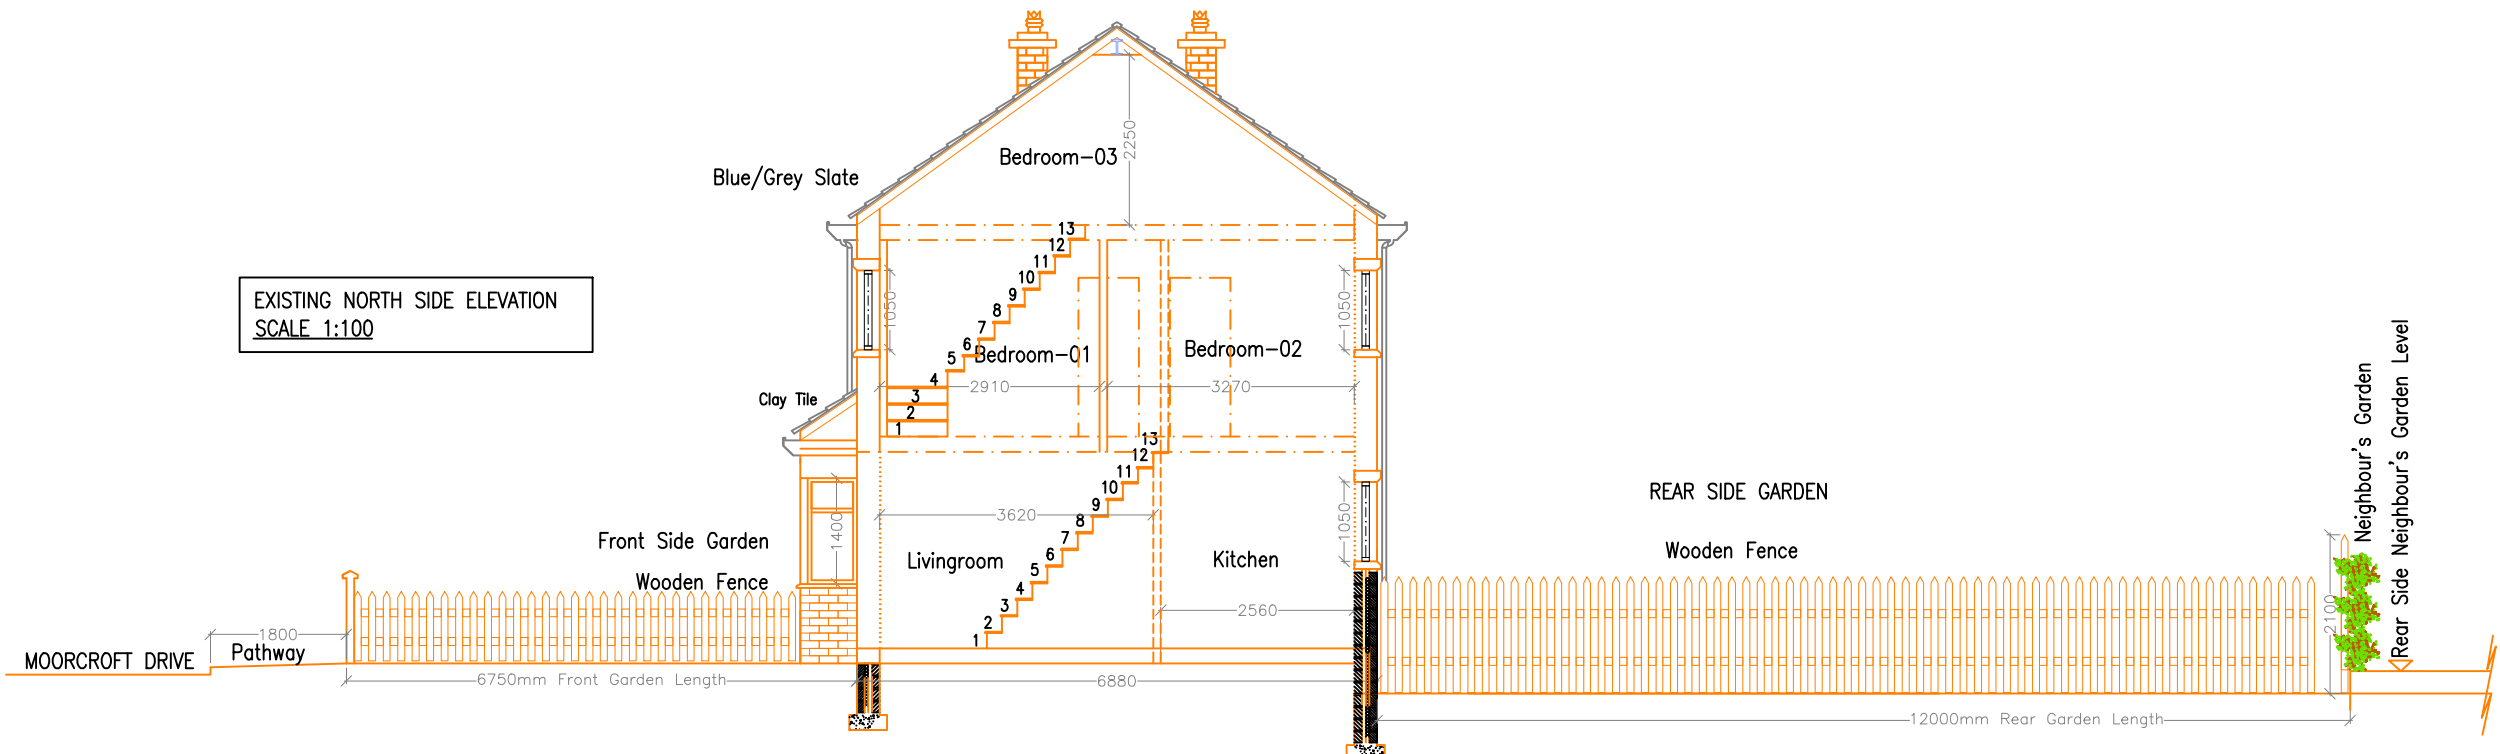


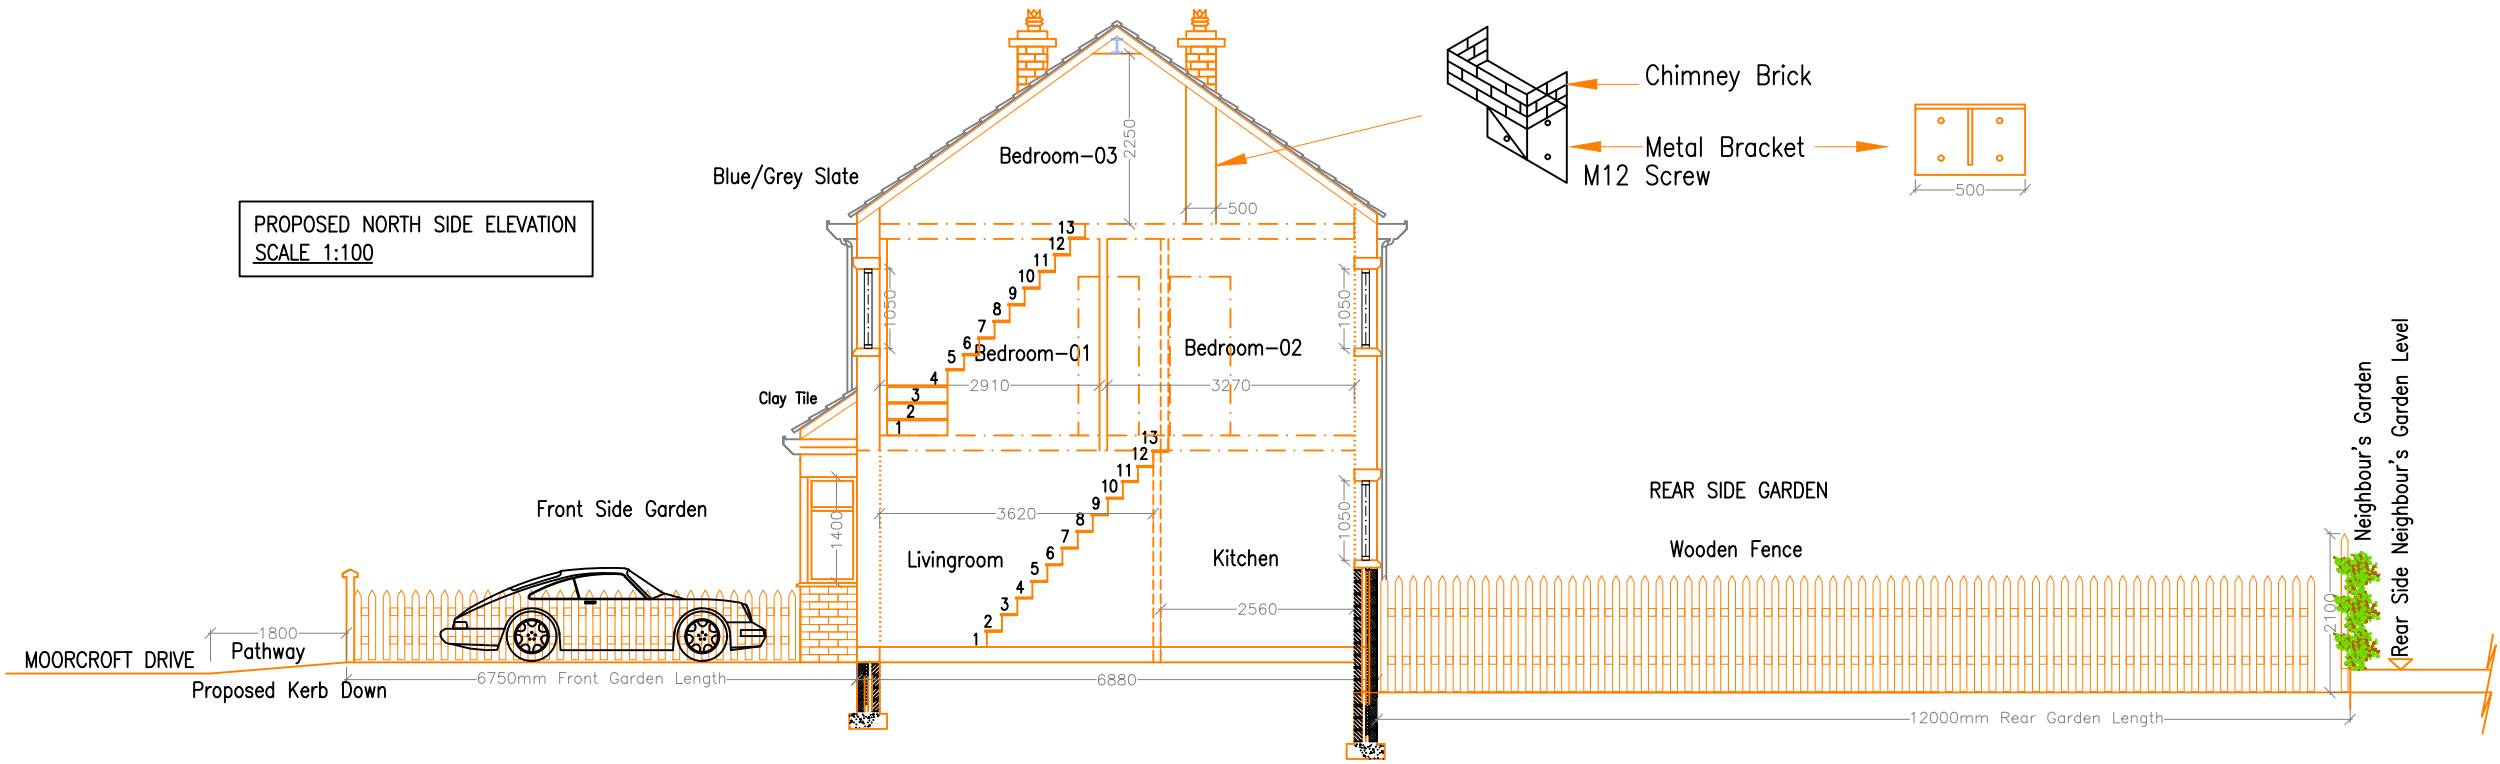

Proposed Construction of Ground Floor Bedroom
and Dropped Kerb Vehicular Crossover Verge

AI_CAD_DESIGN

BRADFORD WEST YORKSHIRE

CONSTRUCTION CONSULTANTS AND
BUILDING SURVEYORS
582 GREAT HORTON ROAD
BRADFORD BD7 3EU
TEL (01274) 447699 MOBILE : 07727182285
E-mail : amjudm130@gmail.com

CLIENT/PROJECT
Mr ABU BAKR RAFIQ
80 MOORCROFT DRIVE, DEWSBURY MOOR
DEWSBURY, WF13 4DY

TITLE
EXISTING GROUND, FIRST FLOOR PLAN
EXISTING ROOF PLAN
NORTH AND SOUTH SIDE ELEVATION LAYOUT

DRAWING STATUS
FOR REGULATION
DRAWN M.AMID
DATE 30/11/2023
SCALE 1:100 @ A1

DRAWING No
A1-CAD/02
Sheet 2 of 2
REVISION