




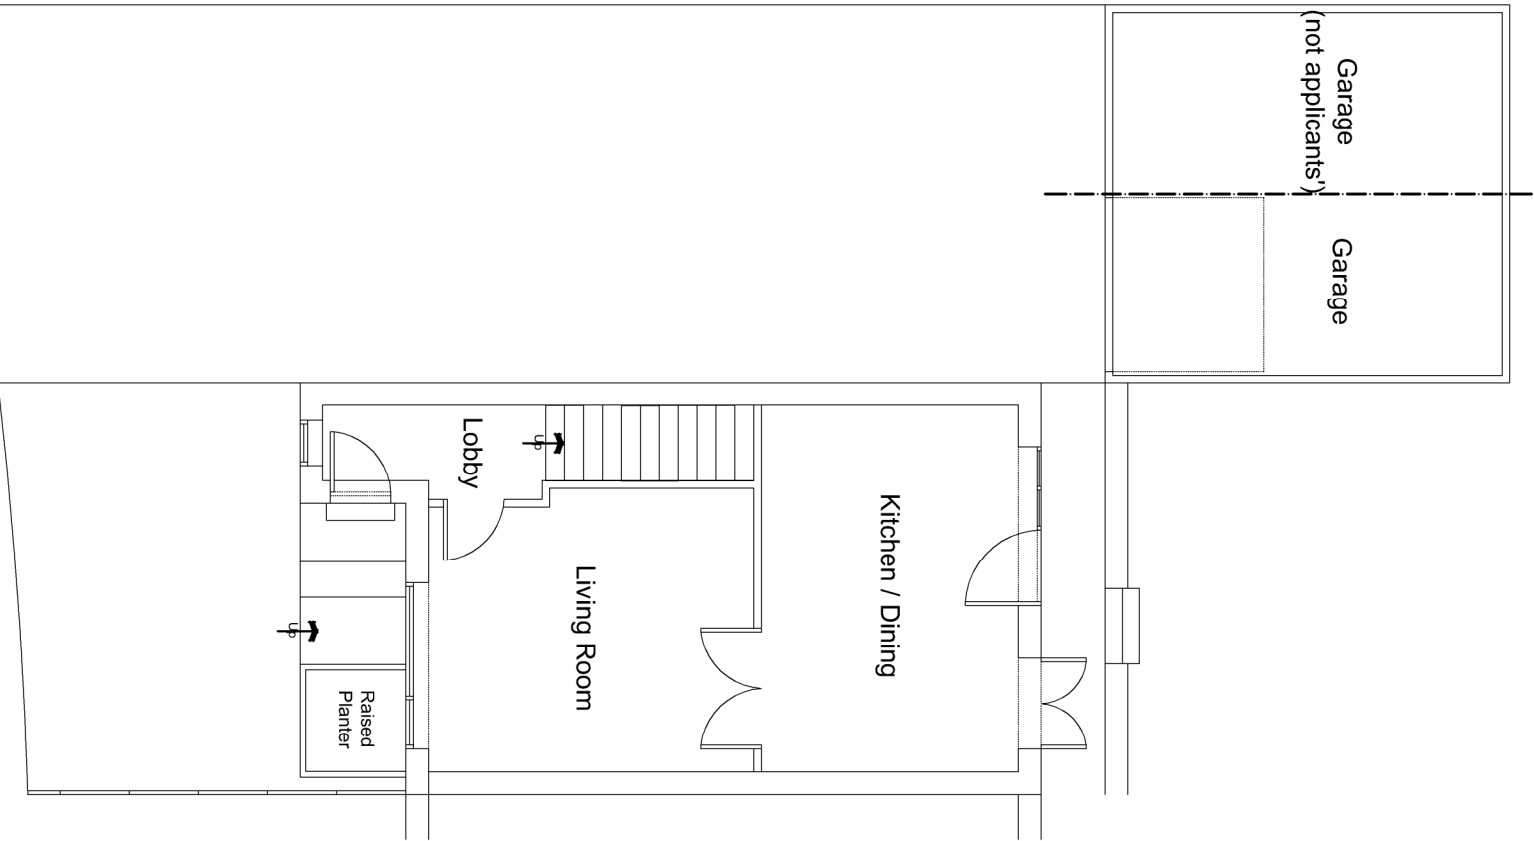


Ground Floor Plan

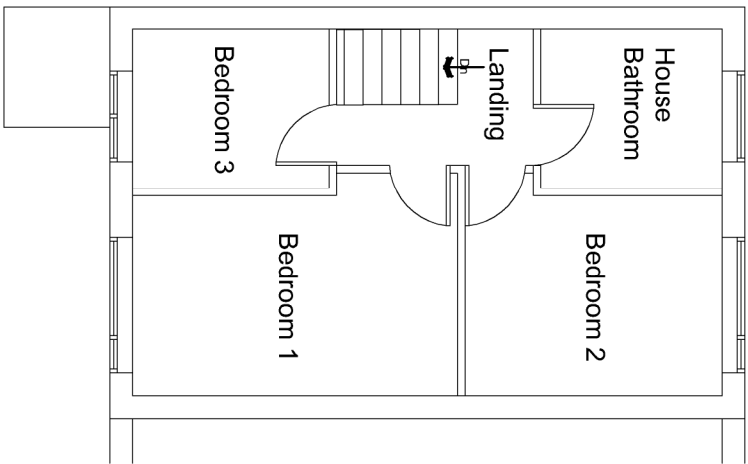


First Floor Plan

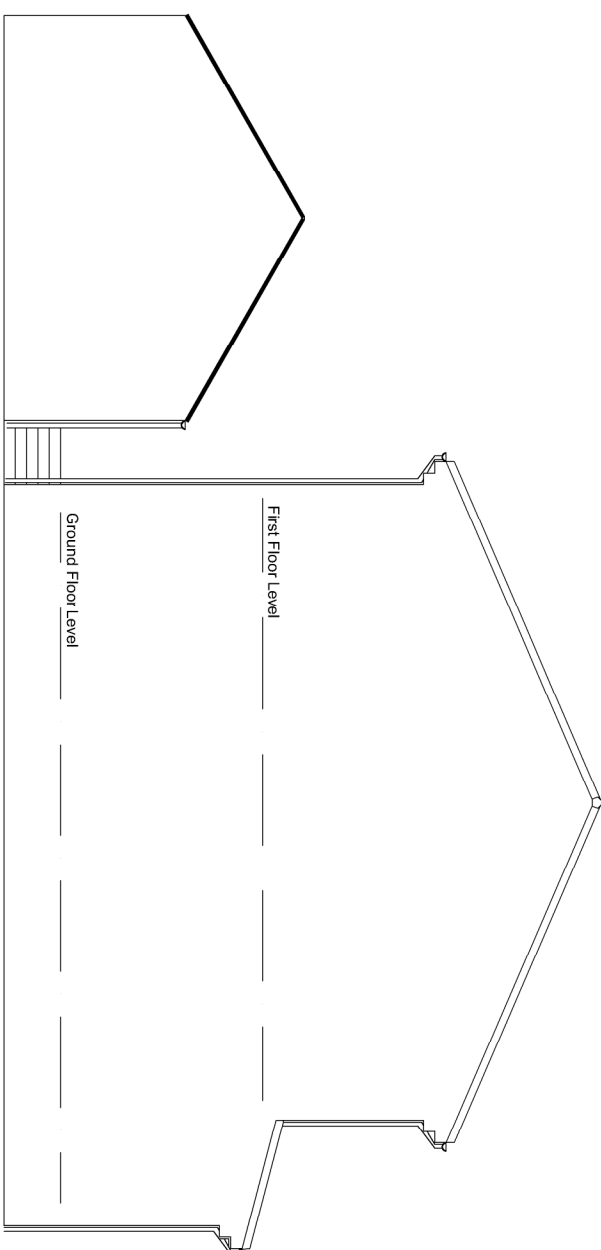

South Elevation

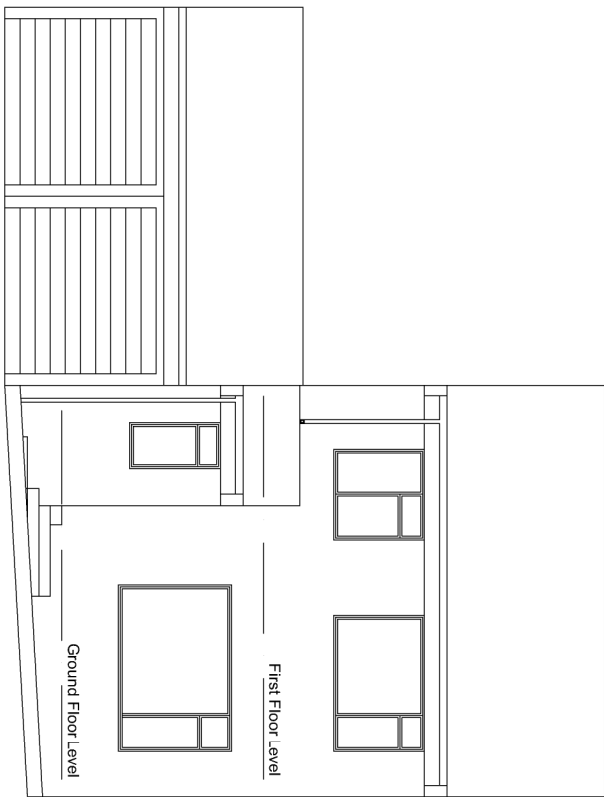

East Elevation

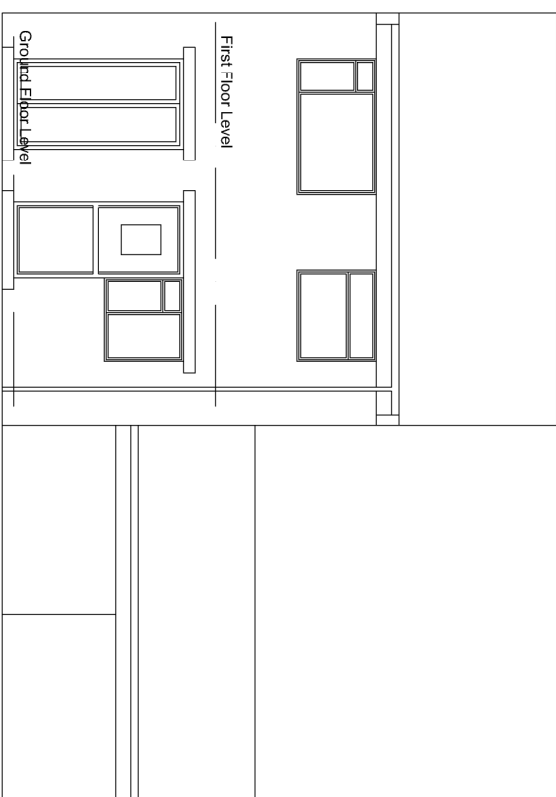

West Elevation

ARCHITECTURE | PLANNING | DESIGN

Maikin Farm
Brow Lane
Holmfirth
HD9 2RU
07946872499
paul@paulmatthewsarchitectural.co.uk
www.paulmatthewsarchitectural.co.uk

Company Registration Number: 09898149 – Company
Registered in England and Wales


Project
Demolition of Existing Garage and Erection of Two
Storey Side Extension with Associated External
Alterations at, 25 Greenlaws Close, Uppertong,
Holmfirth, HD9 3HN
Client

Mr Ross Barber

Drawing Title/Issue

General Arrangement as Existing

scale date sheet size dwg. no.
1:100 02/2024 A2 24/979/03

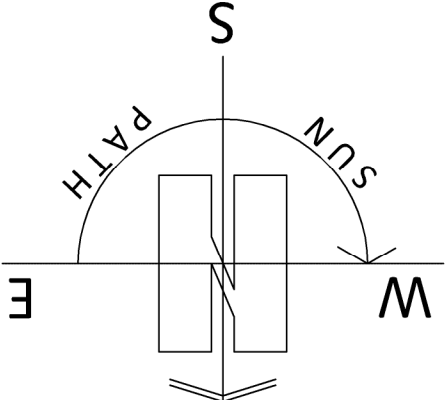

1:100

