




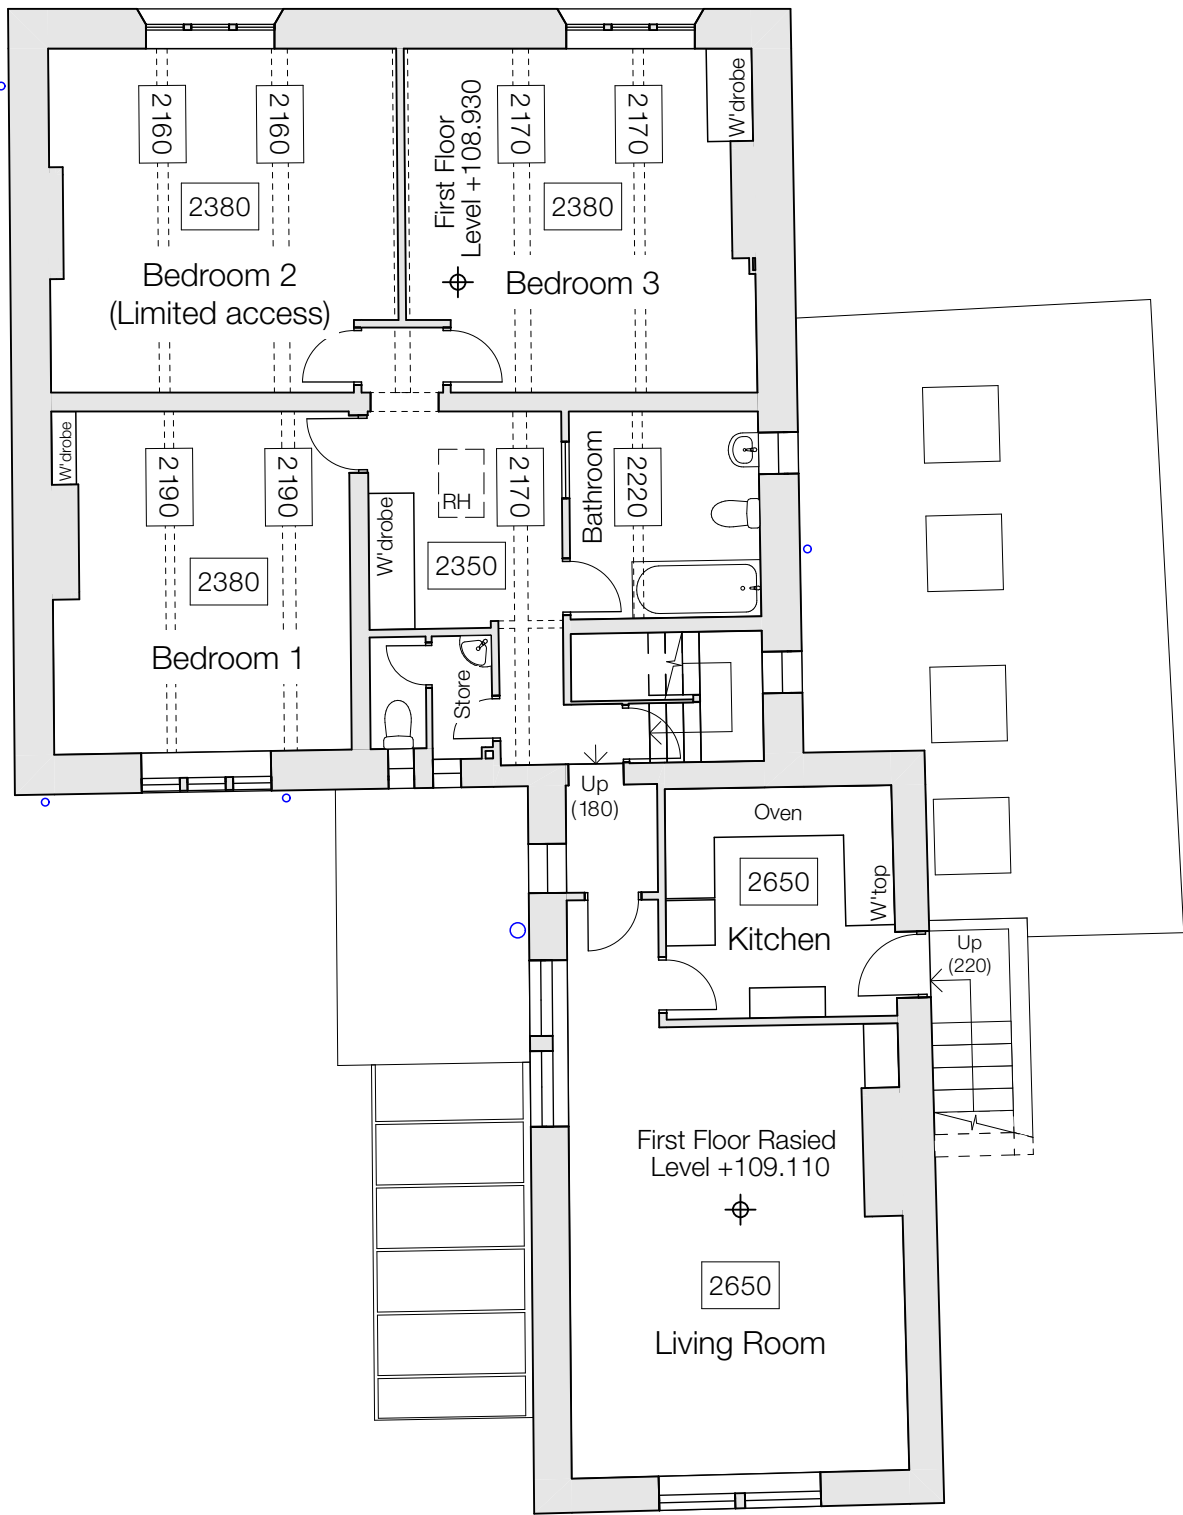

Existing First Floor Plan - 1:100

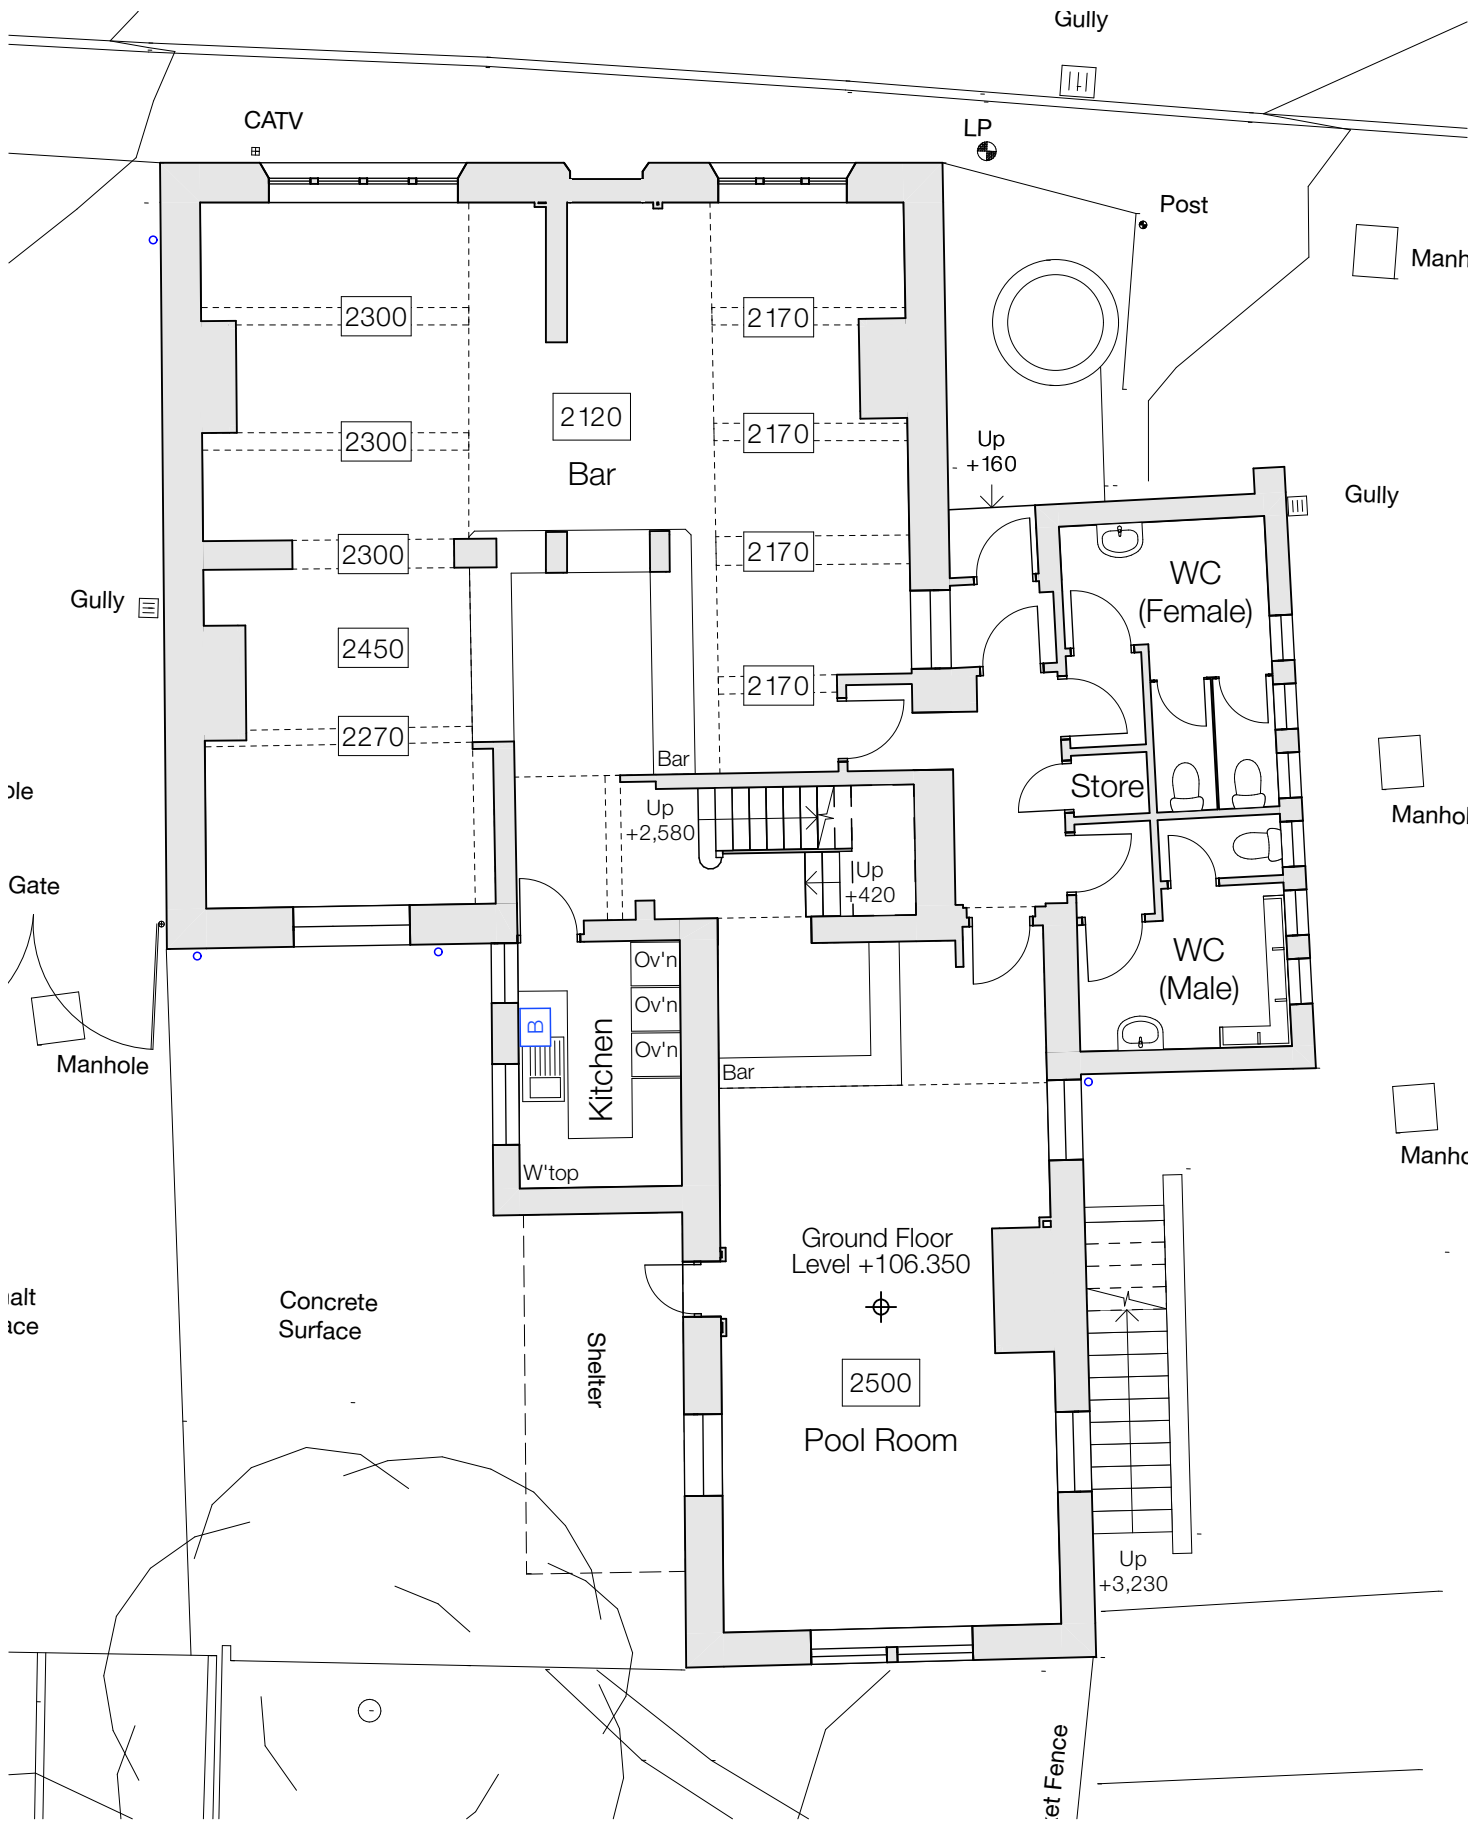


Existing Ground Floor Plan - 1:100

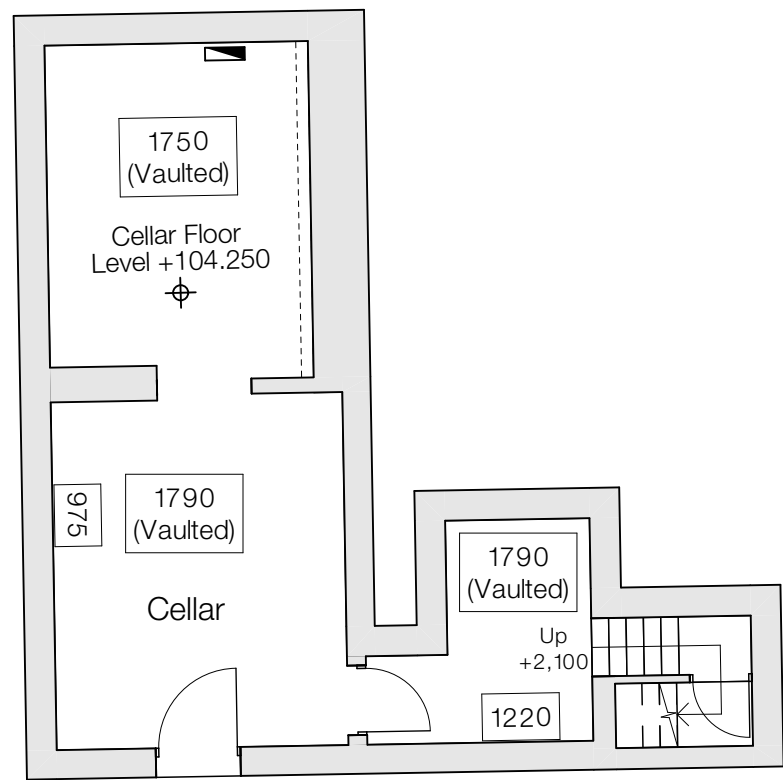

Existing Cellar Floor Plan - 1:100




Existing North Elevation - 1:100

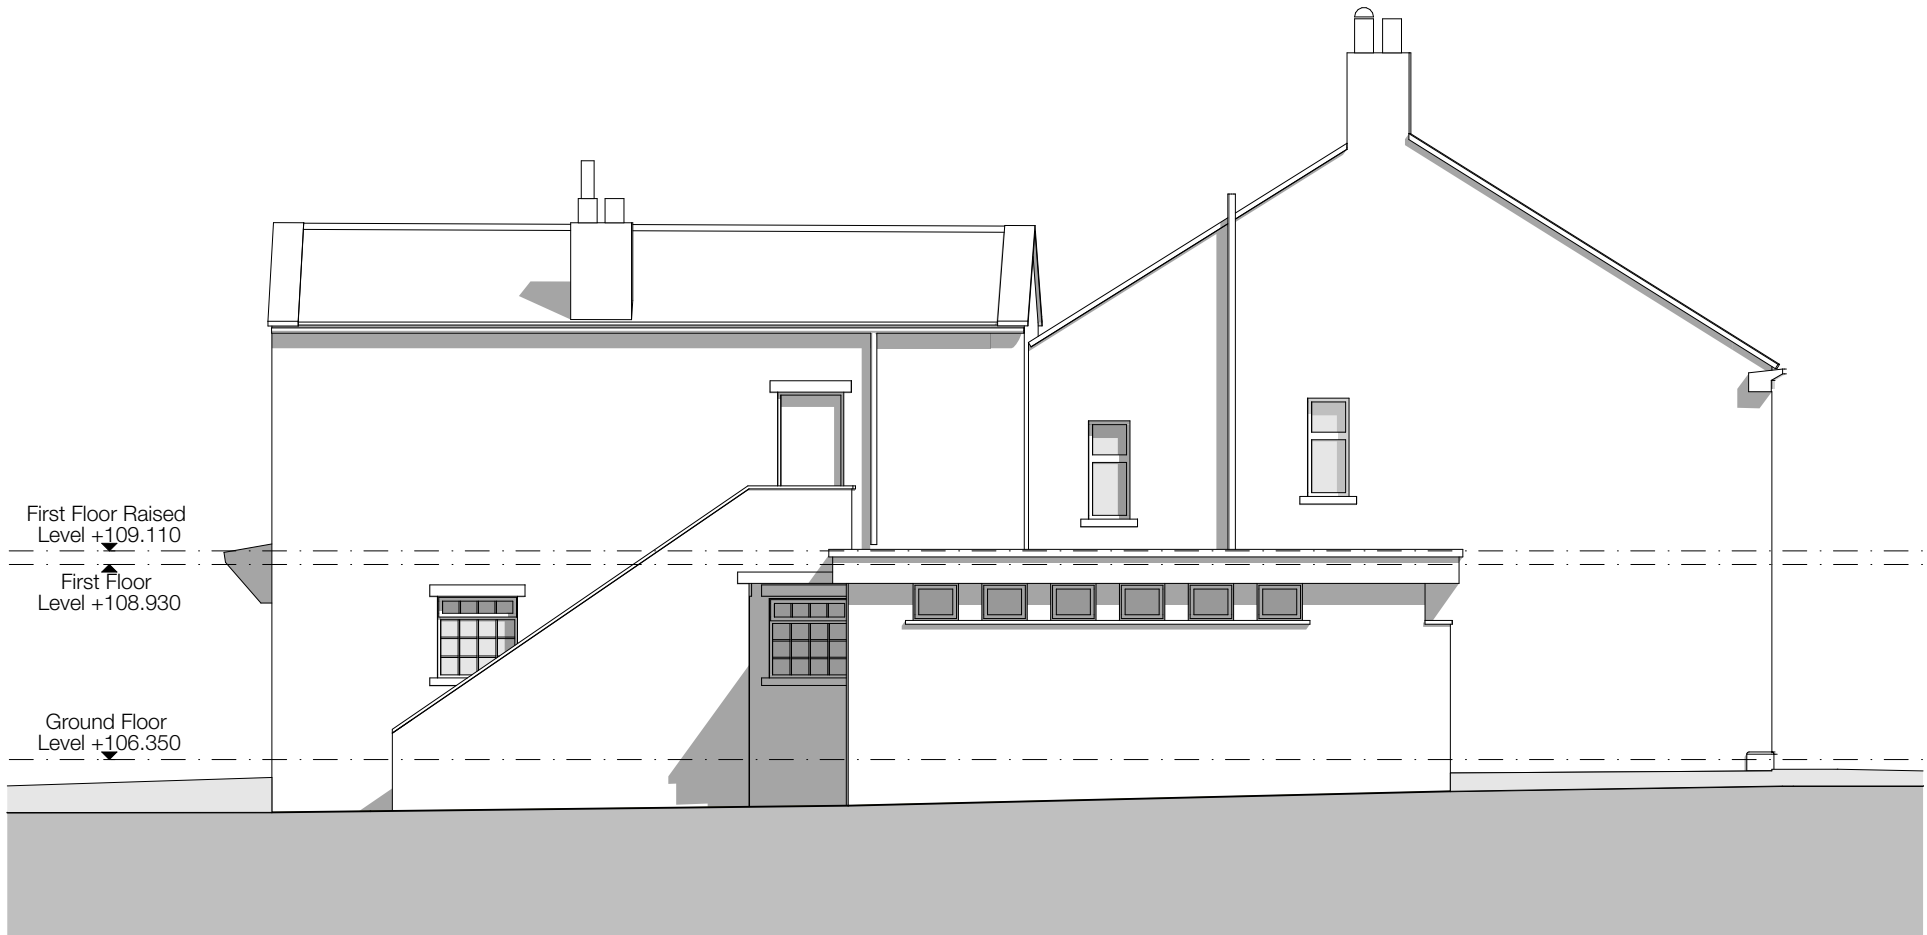

Existing East Elevation - 1:100



Existing South Elevation - 1:100

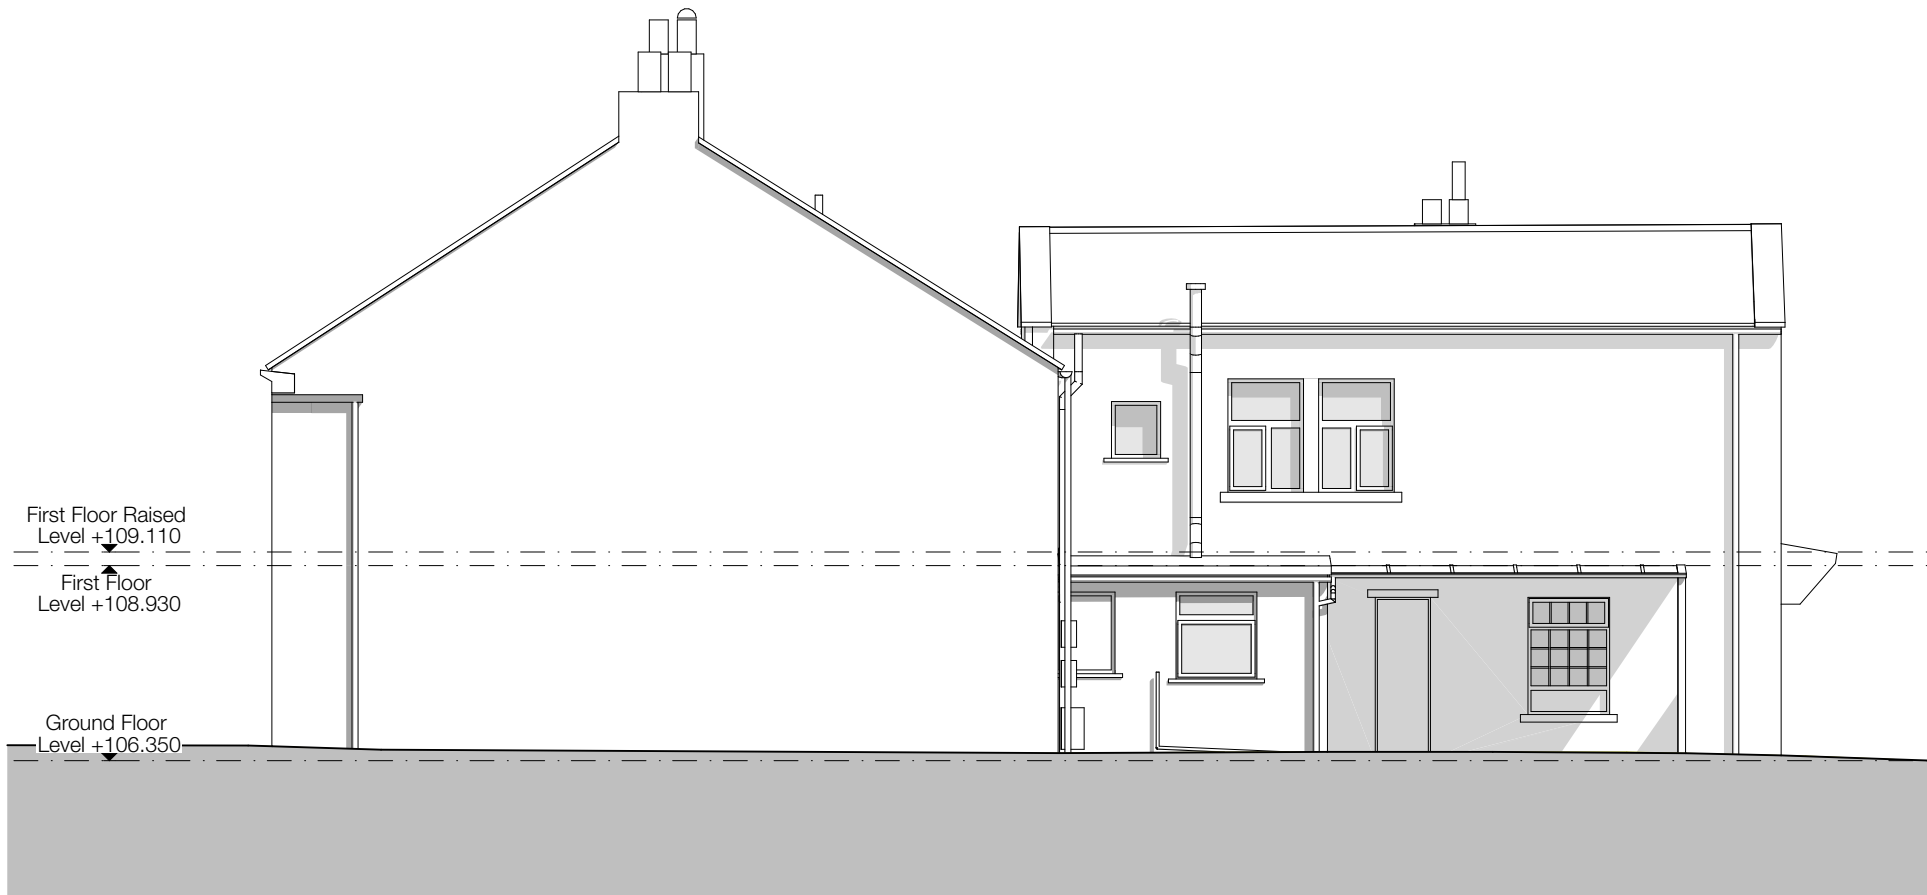


Existing West Elevation - 1:100

Notes

Do not scale from drawing, use figured dimensions only.
All dimensions must be checked and verified on site prior to commencement of work and Architect to be notified of any discrepancies.
This drawing is intended to permit overall scheme proposals only and cannot be used for construction purposes without further information.

Rev	Description	Drawn	Date
•	Drawing created. Information based on Holden Survey Ltd drawing 117AD_01_Shears Inn.	JPH	04.08.23

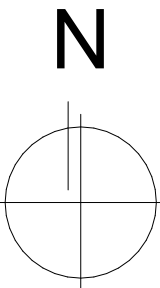

Scale 1:100
0 3000 6000mm

Client
ANDREW MITCHELL T/A
THE SHEARS INN

Site Address
The Shears Inn, Halifax Road,
Liversedge, WF15 6NR

Project Description
Internal Reconfiguration

Status
Preliminary

Date
August 2023

Drawn
JPH

Checked
•

Drawing
The Shears Inn - Existing Plans
& Elevations

Scale @ A1
1:100

Drawing No.
3571 (0-) 01

Revision
•

ONE17
DESIGN

THE DYEHOUSE, ARMITAGE BRIDGE
HUDDERSFIELD, WEST YORKS HD4 7PD
T 01484 668000 E SOLUTIONS@ONE17DESIGN.COM

ONE17DESIGN.COM