




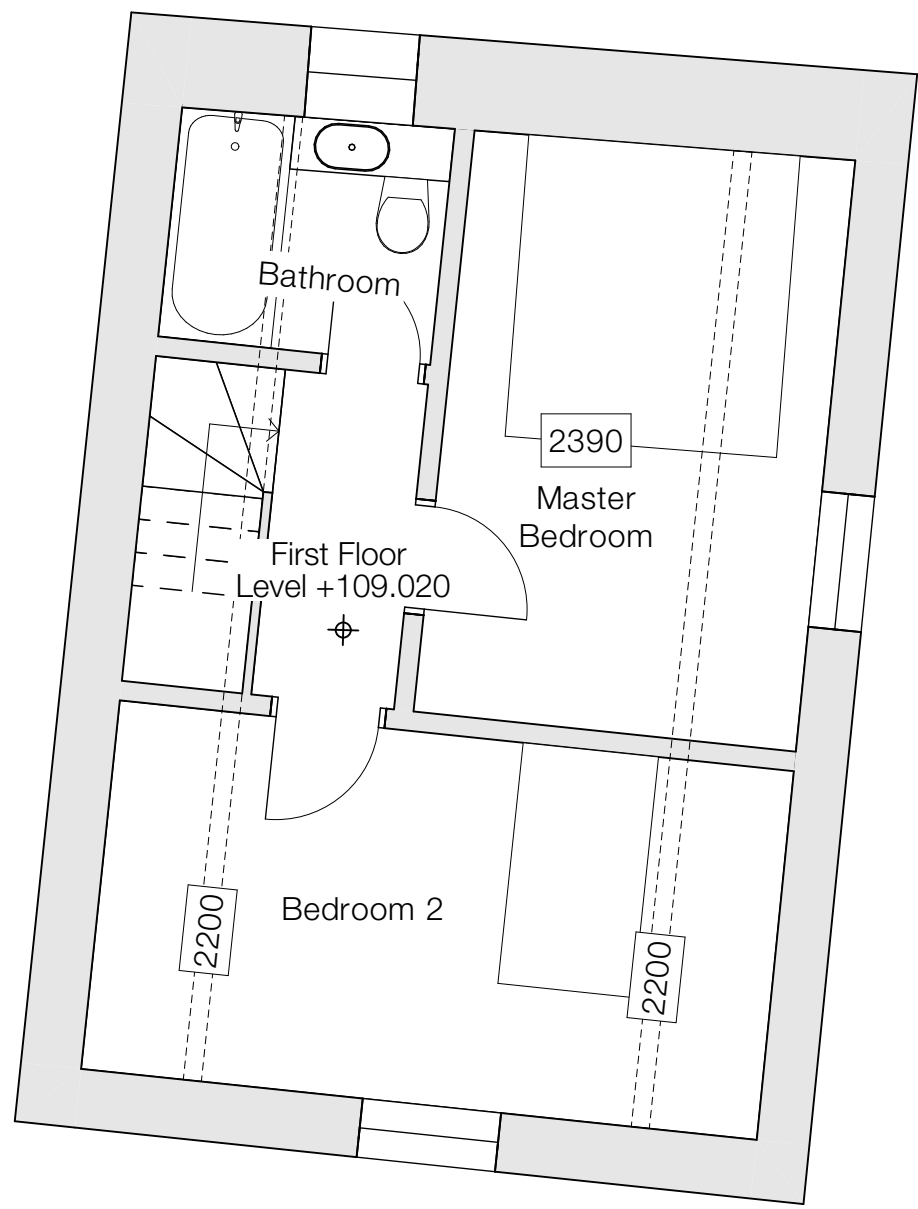


Existing First Floor Plan - 1:50

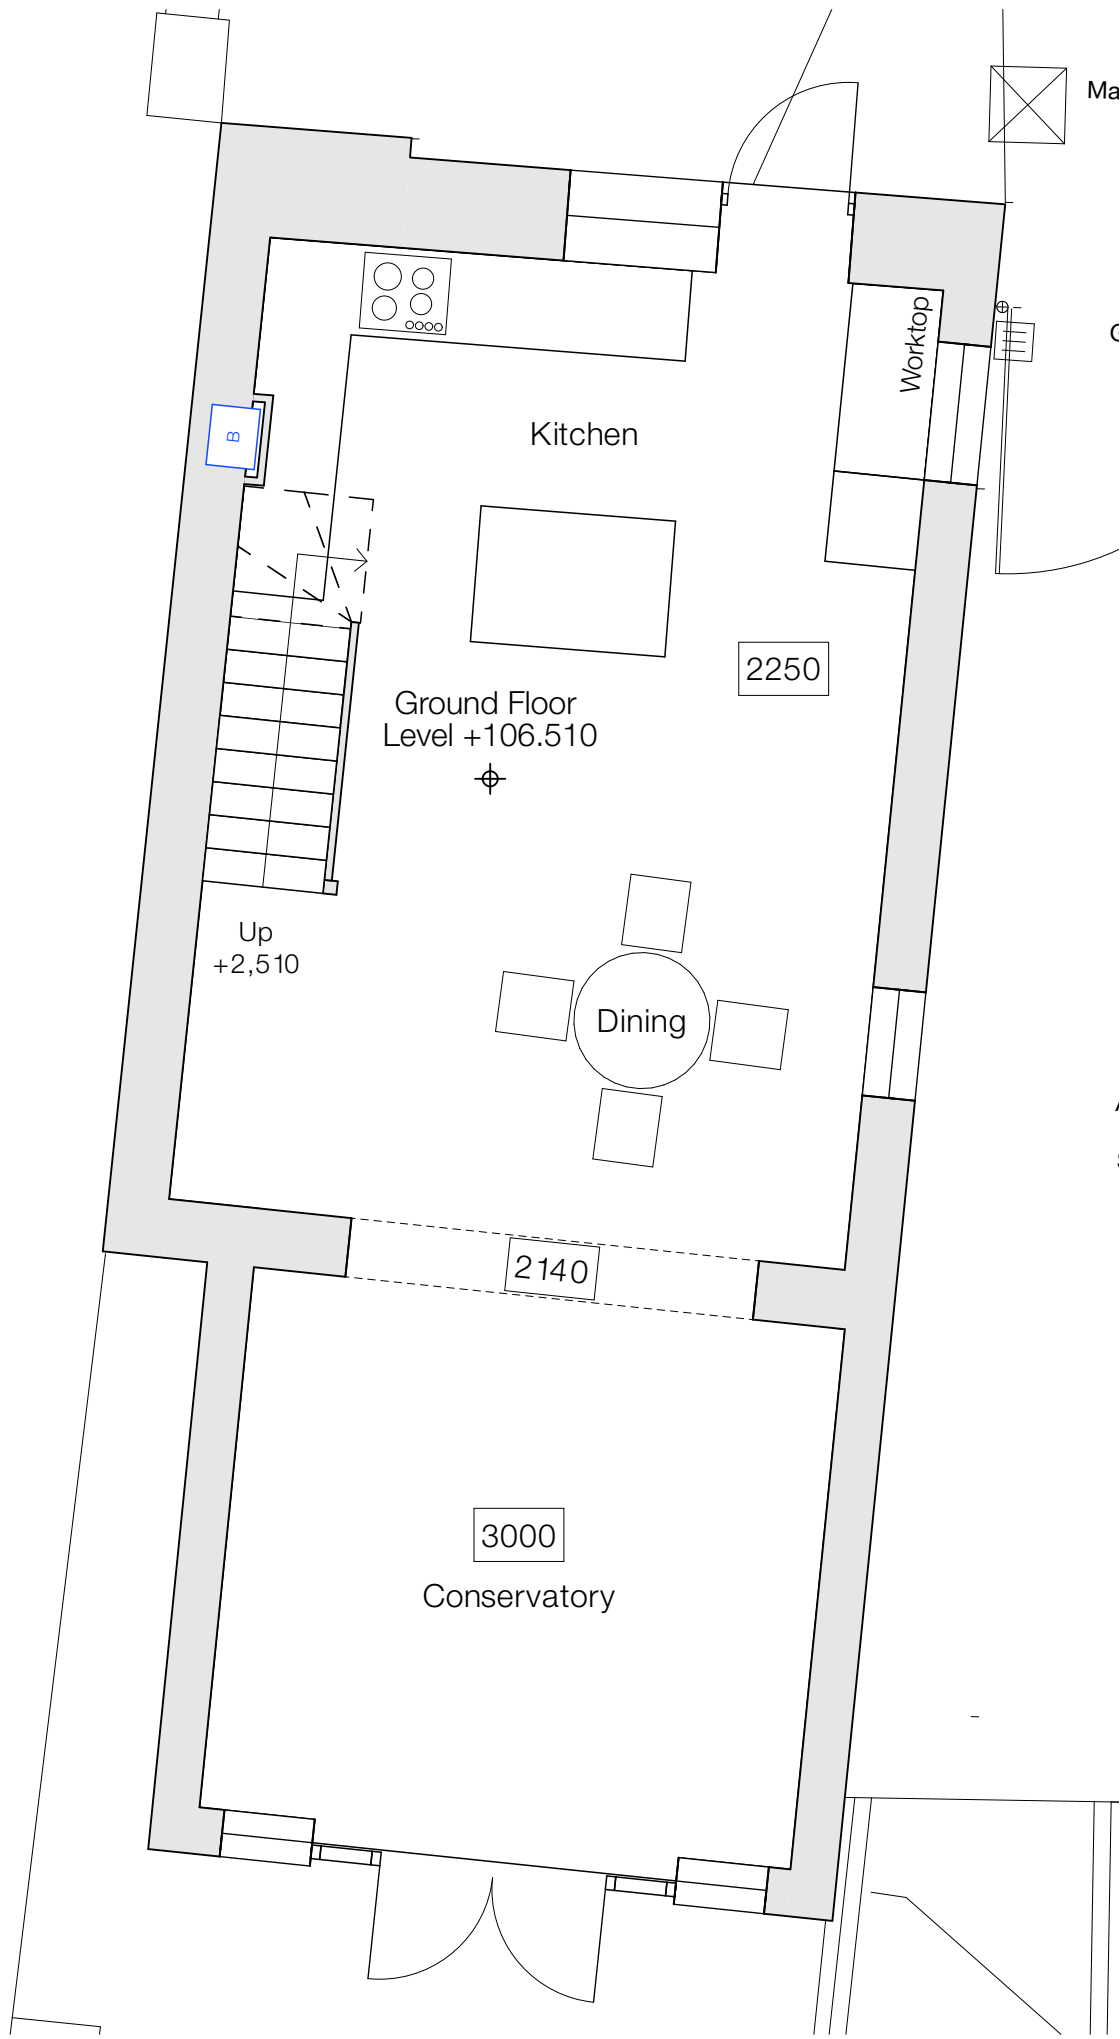


Existing Ground Floor Plan - 1:50

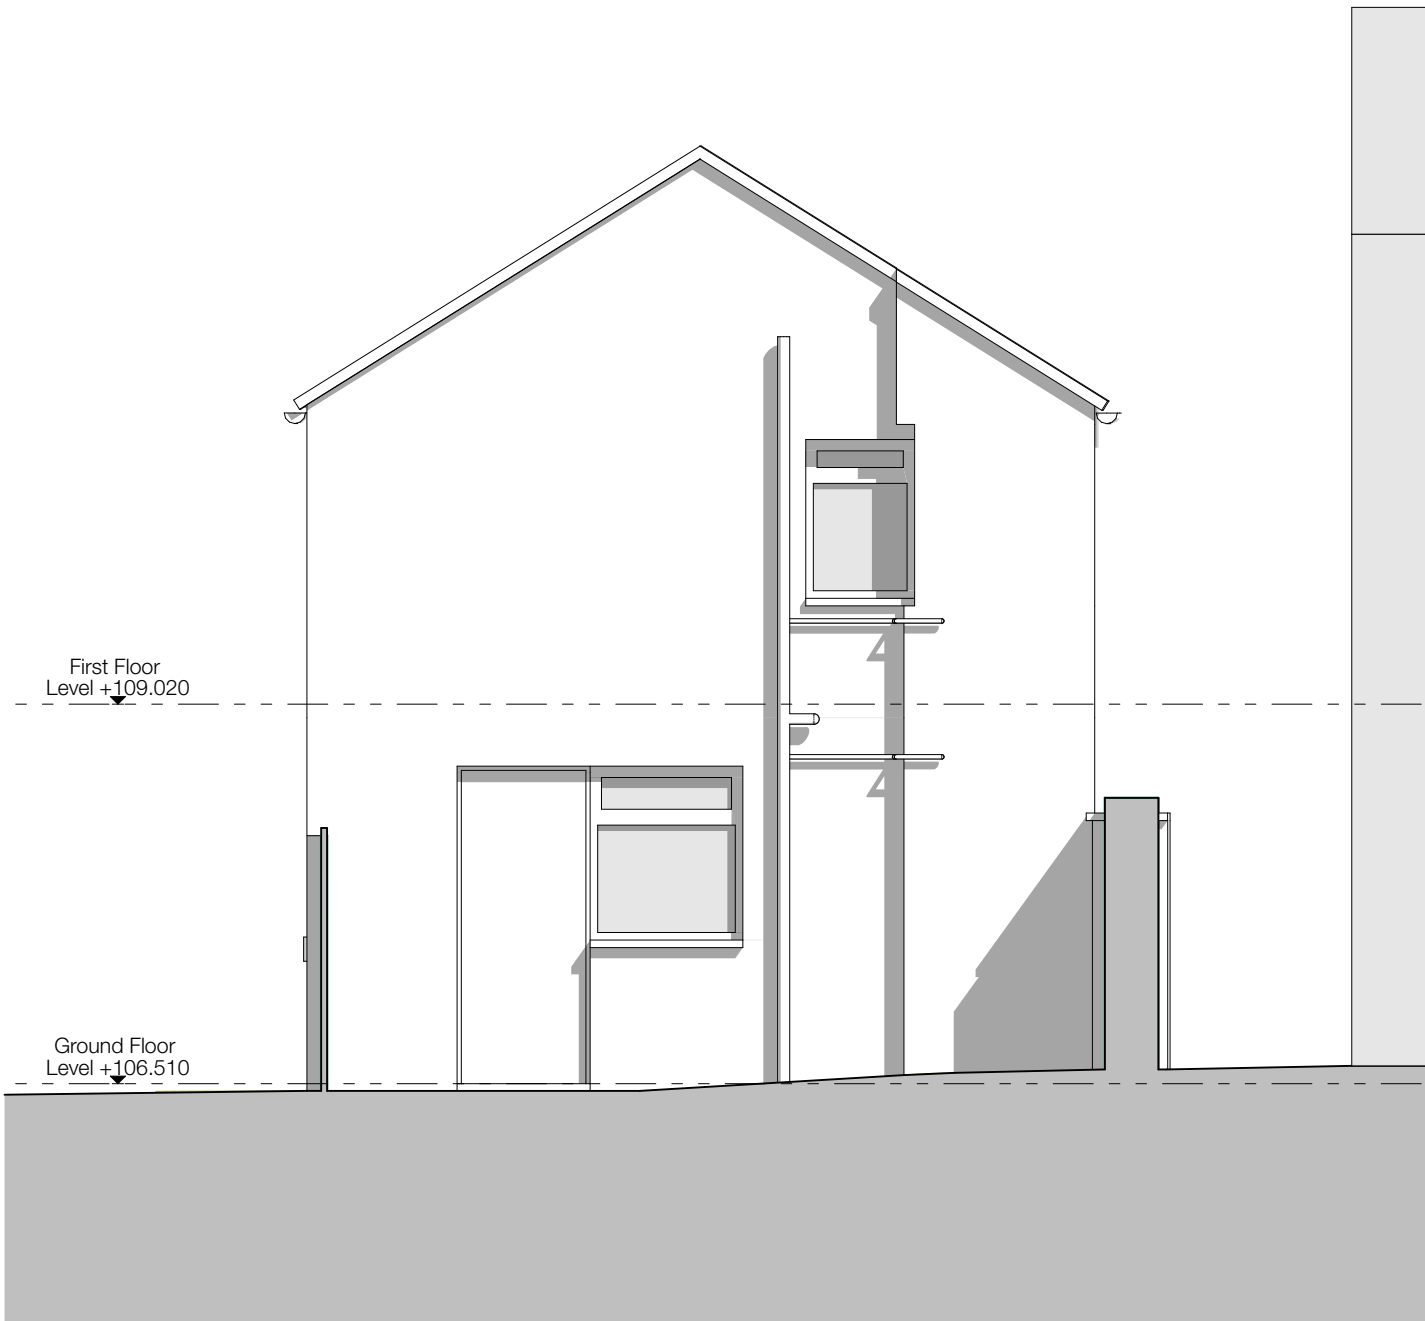


Existing North Elevation (201a) - 1:50

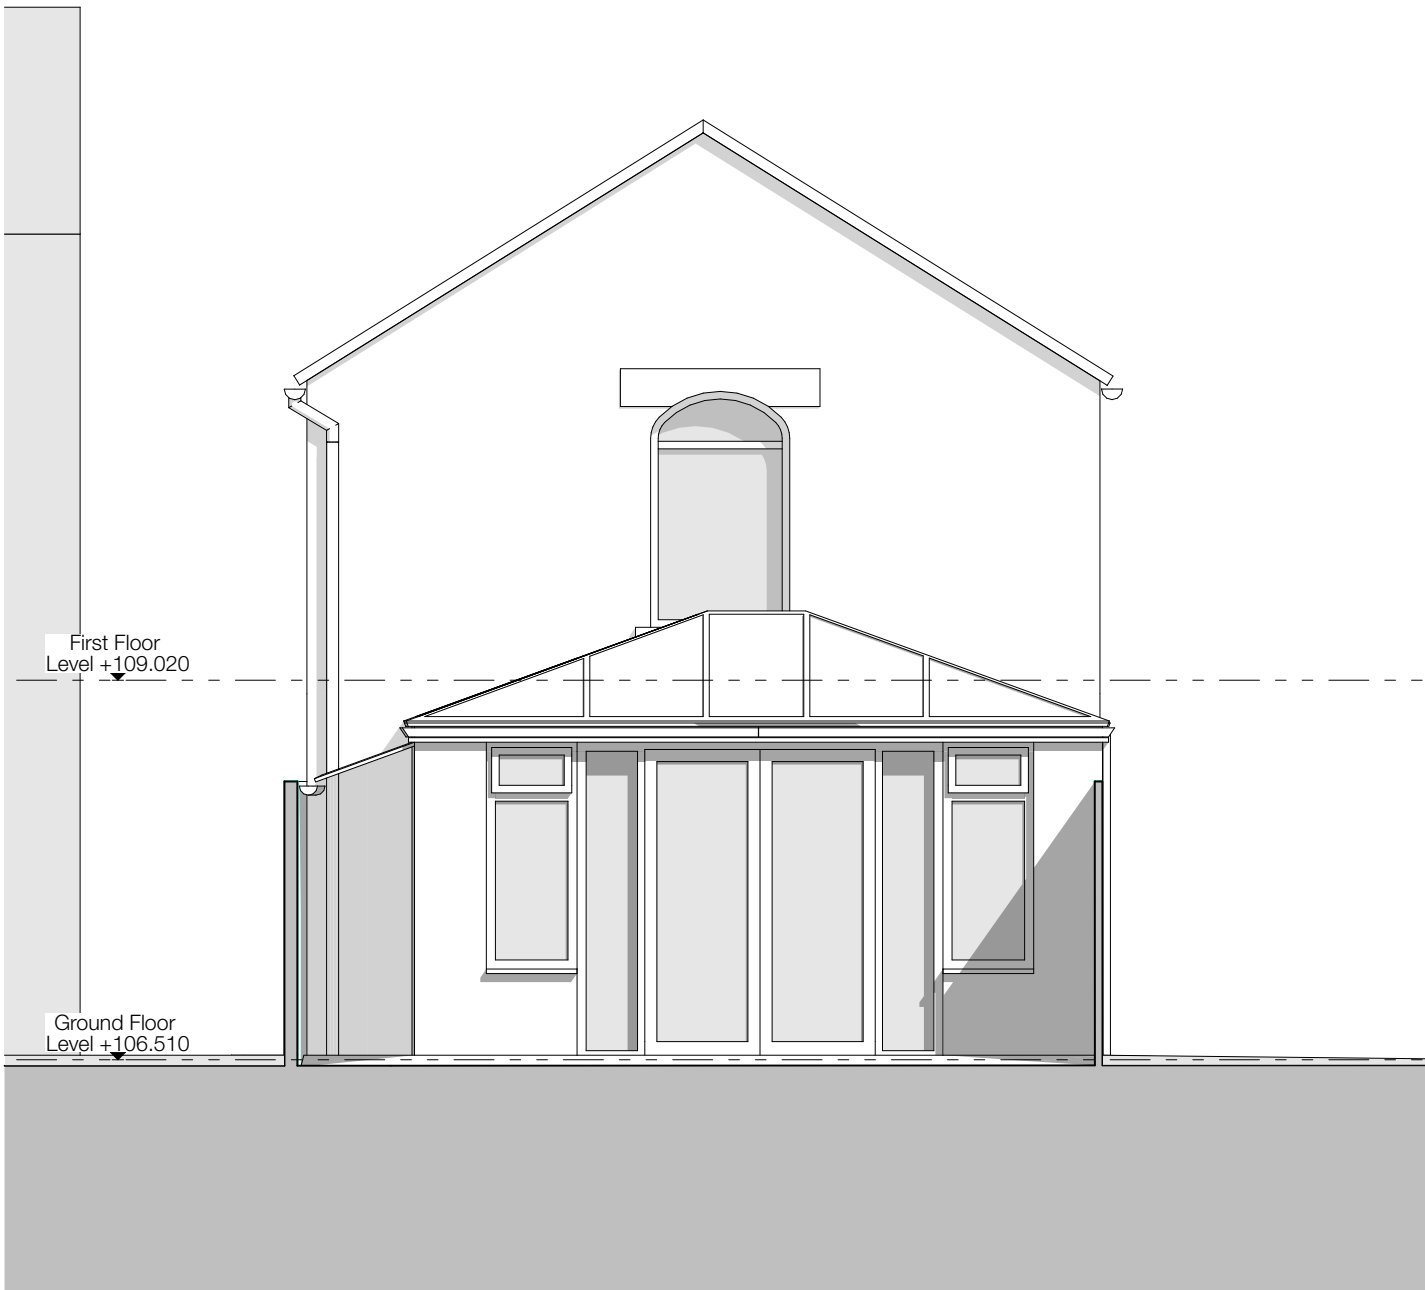

Existing South Elevation (201a) - 1:50

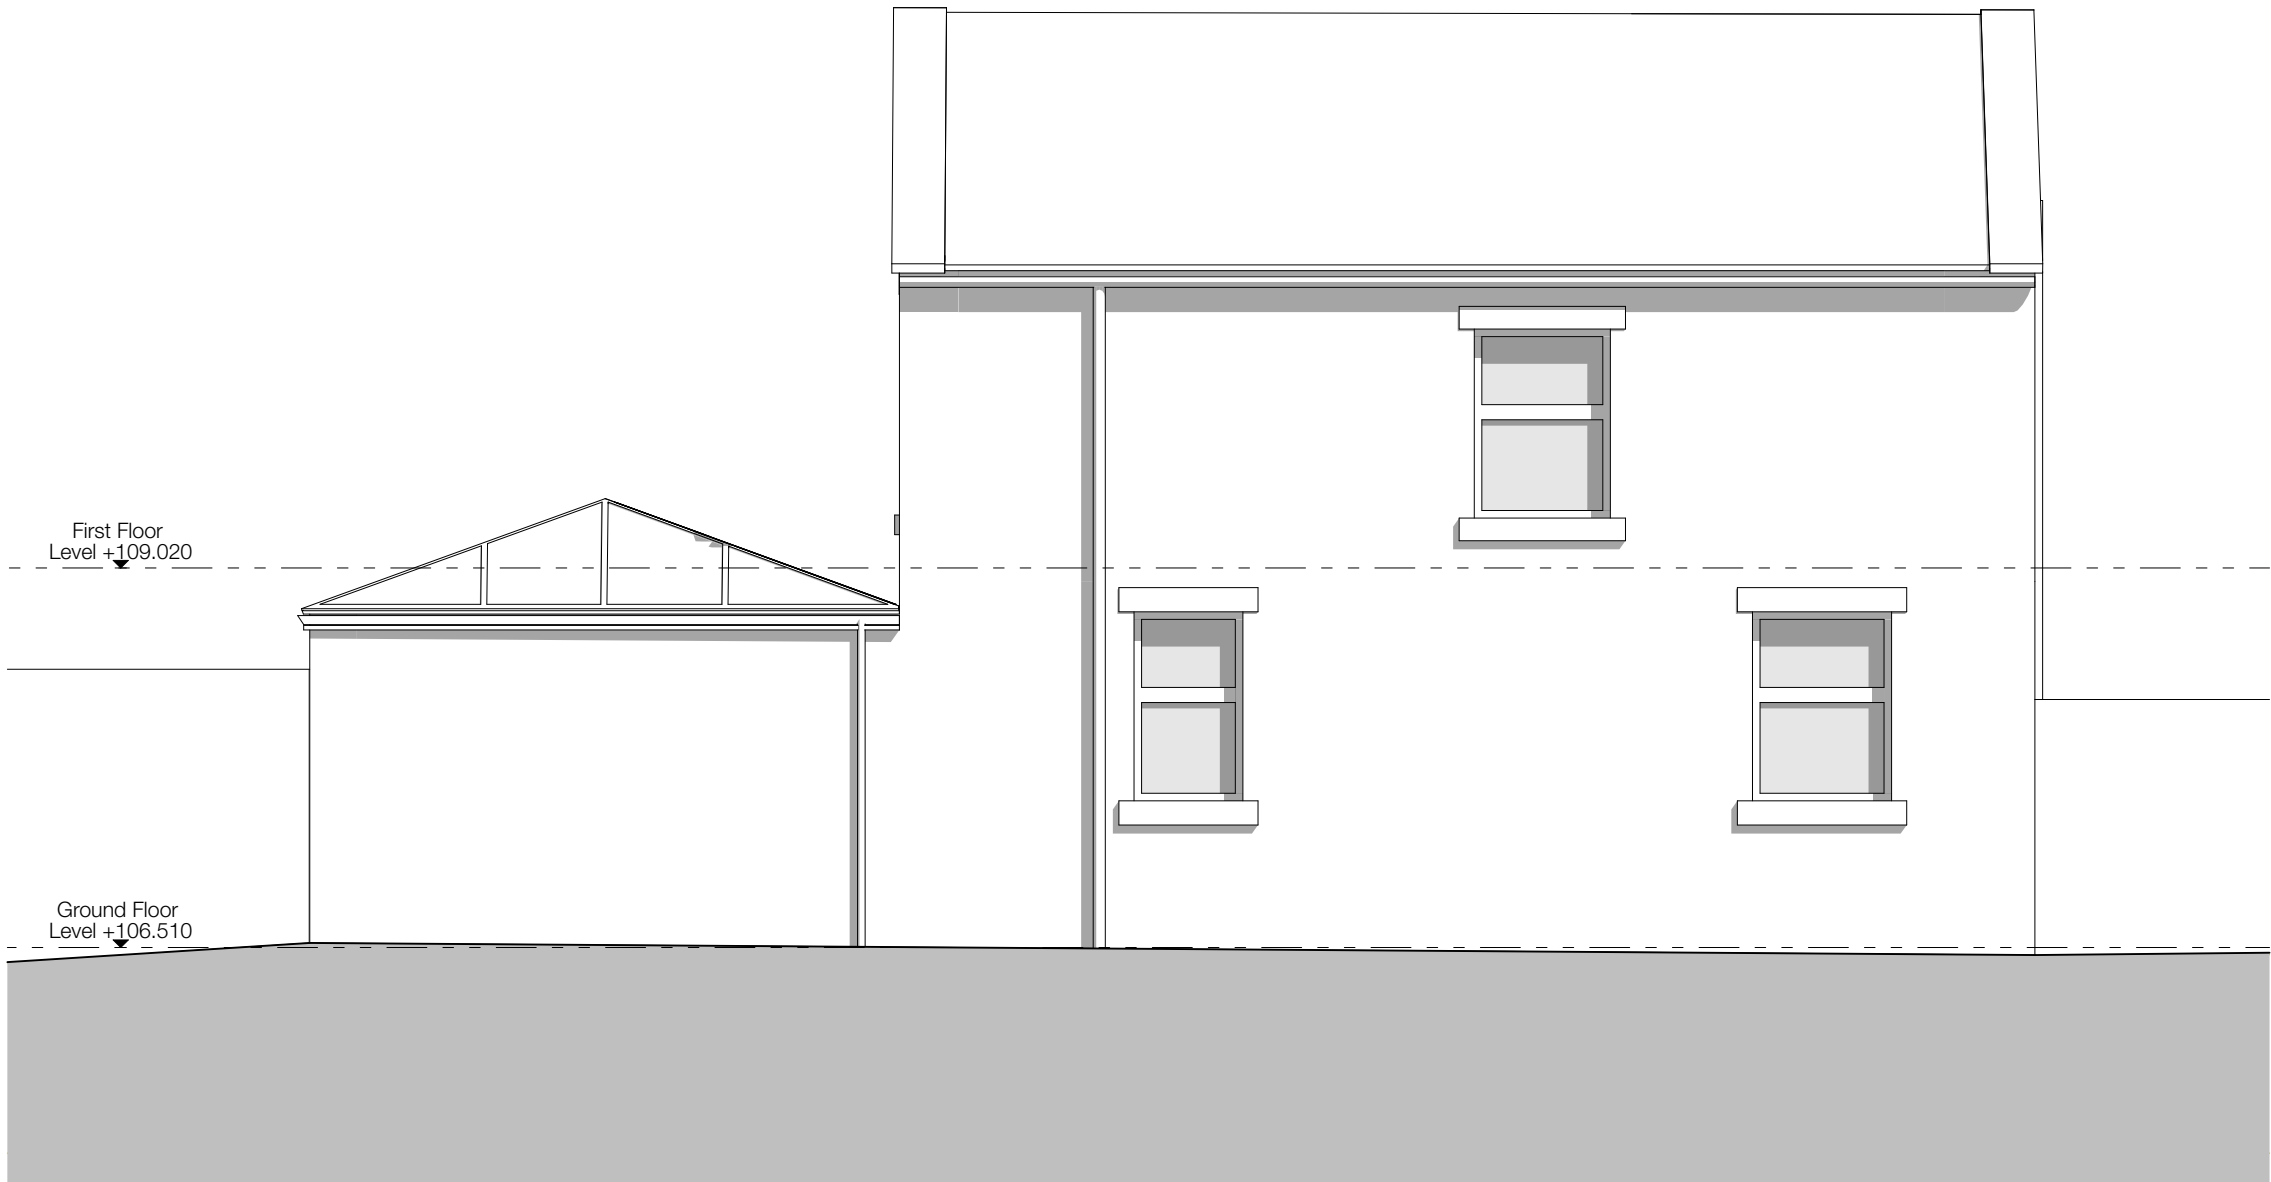

Existing East Elevation (201a) - 1:50

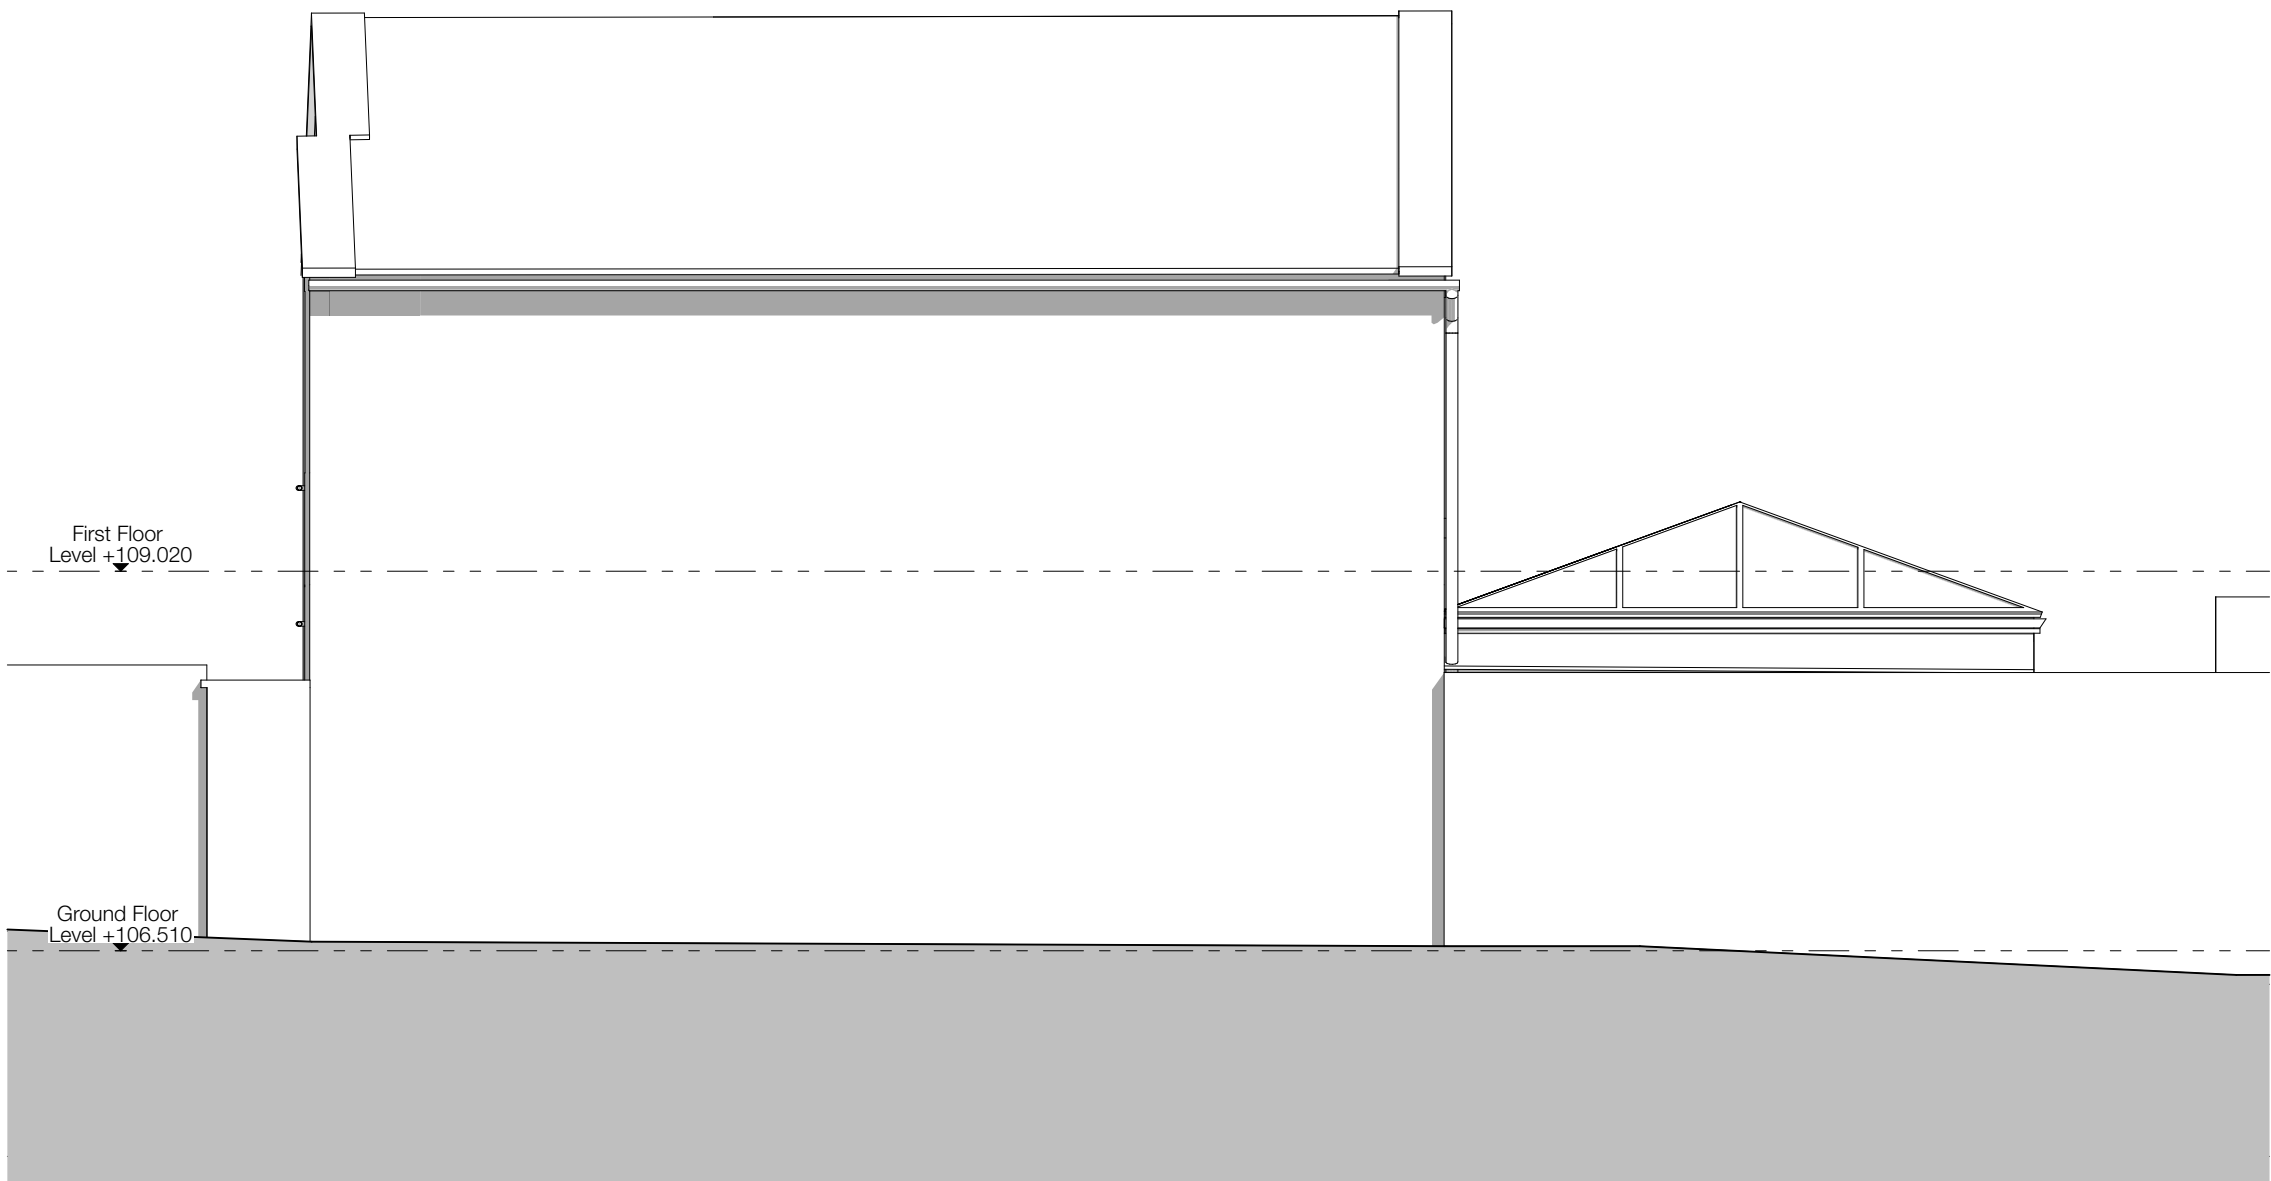


Existing West Elevation (201a) - 1:50

Notes

Do not scale from drawing, use figured dimensions only.
All dimensions must be checked and verified on site prior to commencement of work and Architect to be notified of any discrepancies.
This drawing is intended to permit overall scheme proposals only and cannot be used for construction purposes without further information.

Rev	Description	Drawn	Date
•	Drawing created.	JPH	05.09.23

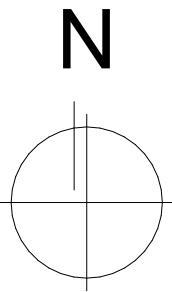

Scale 1:50
0 1500 3000mm

Client ANDREW MITCHELL T/A THE SHEARS INN			
Site Address The Shears Inn, Halifax Road, Liversedge, WF15 6NR			
Project Description Internal Reconfiguration			
Status Preliminary			
Date September 2023	Drawn JPH	Checked •	
Drawing 201a Halifax Road - Existing Plans & Elevations (1:50)			Scale @ A1 1:50
Drawing No. 3571 (0-) 07			Revision •

ONE17

DESIGN

THE DYEHOUSE, ARMITAGE BRIDGE
HUDDERSFIELD, WEST YORKS HD4 7PD
T 01484 668000 E SOLUTIONS@ONE17DESIGN.COM

ONE17DESIGN.COM