




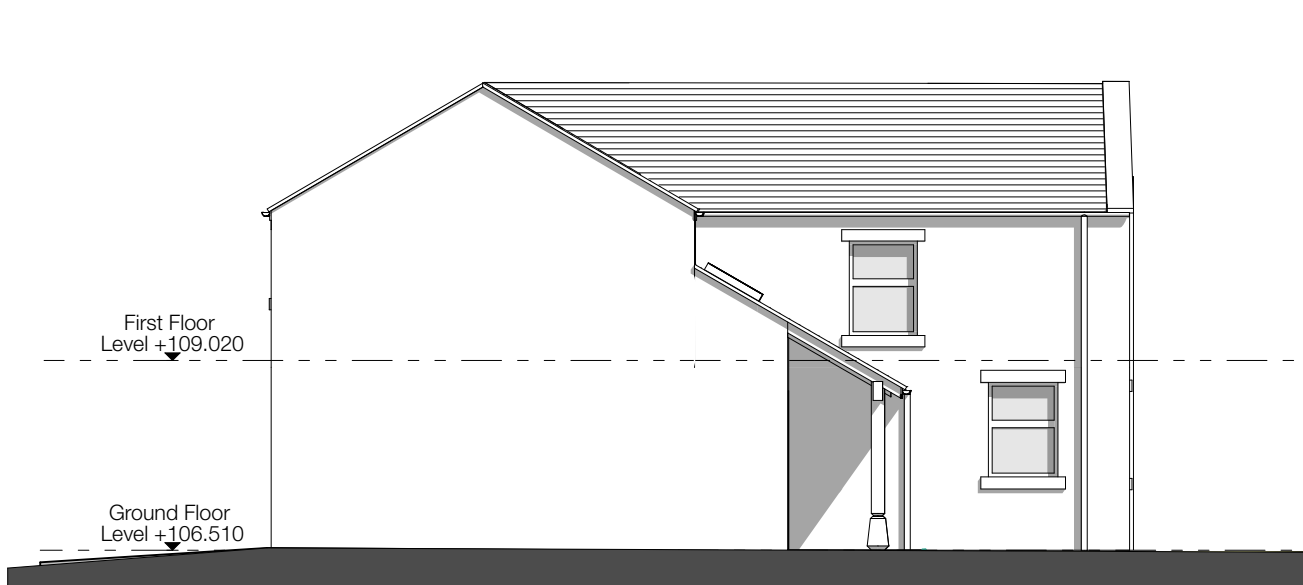


Proposed East Elevation - 1:100

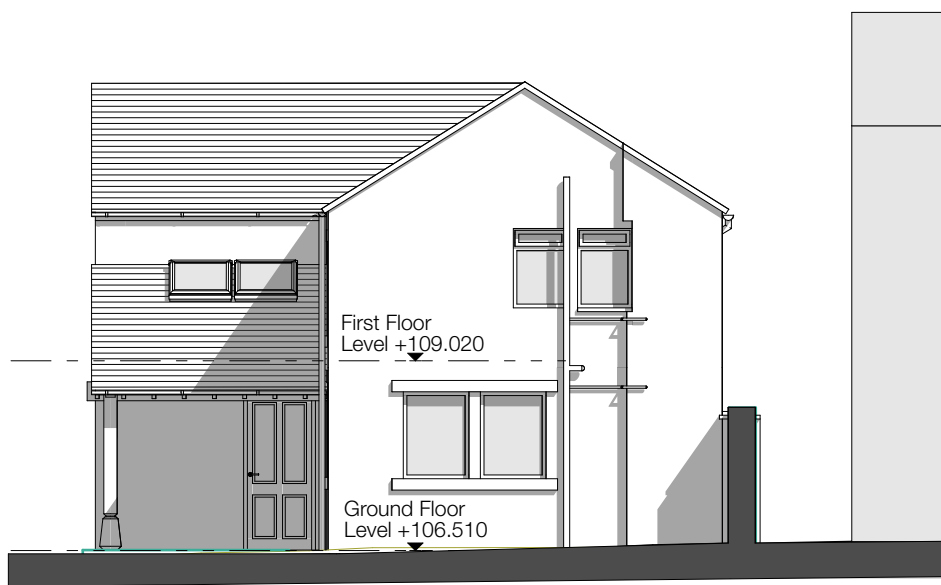

Proposed North Elevation - 1:100

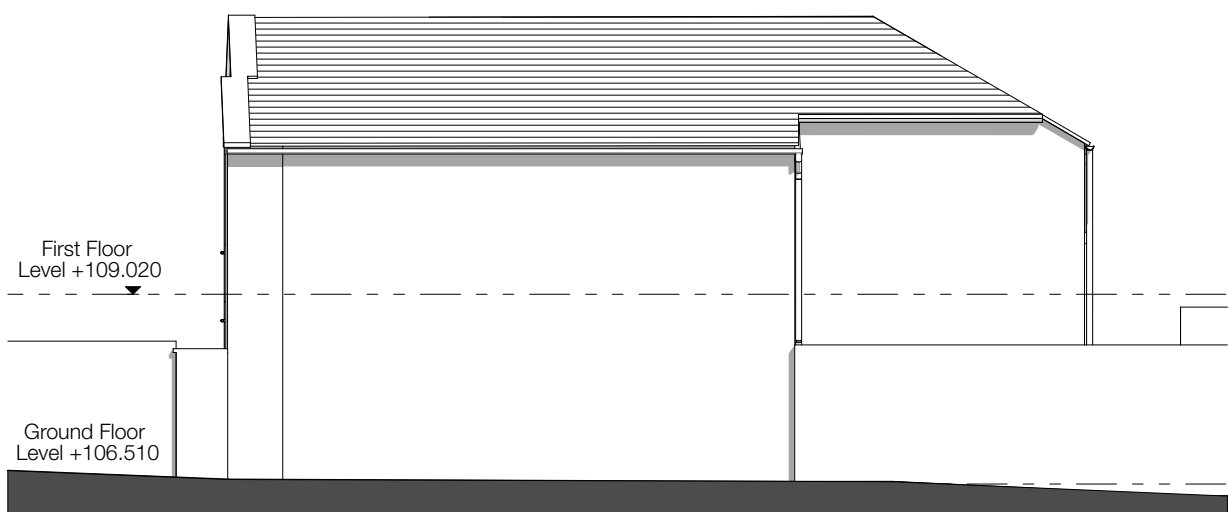


Proposed West Elevation - 1:100

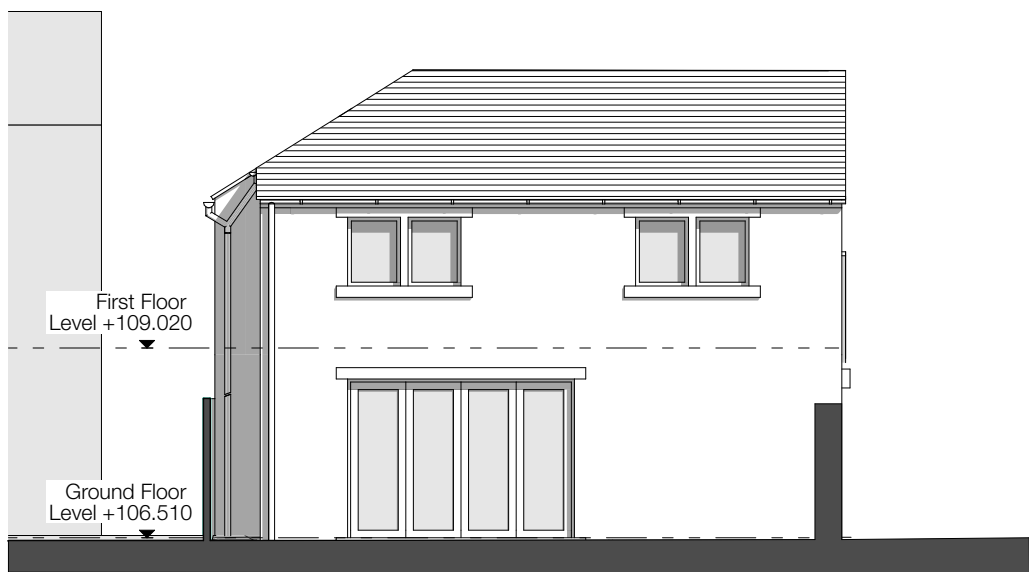


Proposed South Elevation - 1:100


Notes				
Do not scale from drawing, use figured dimensions only.				
All dimensions must be checked and verified on site prior to commencement of work and Architect to be notified of any discrepancies.				
This drawing is intended to permit overall scheme proposals only and cannot be used for construction purposes without further information.				
Rev	Description	Drawn	Date	
A	Site plan updated. Former Shears Inn Drive entrance widened.	MJN	16.04.24	

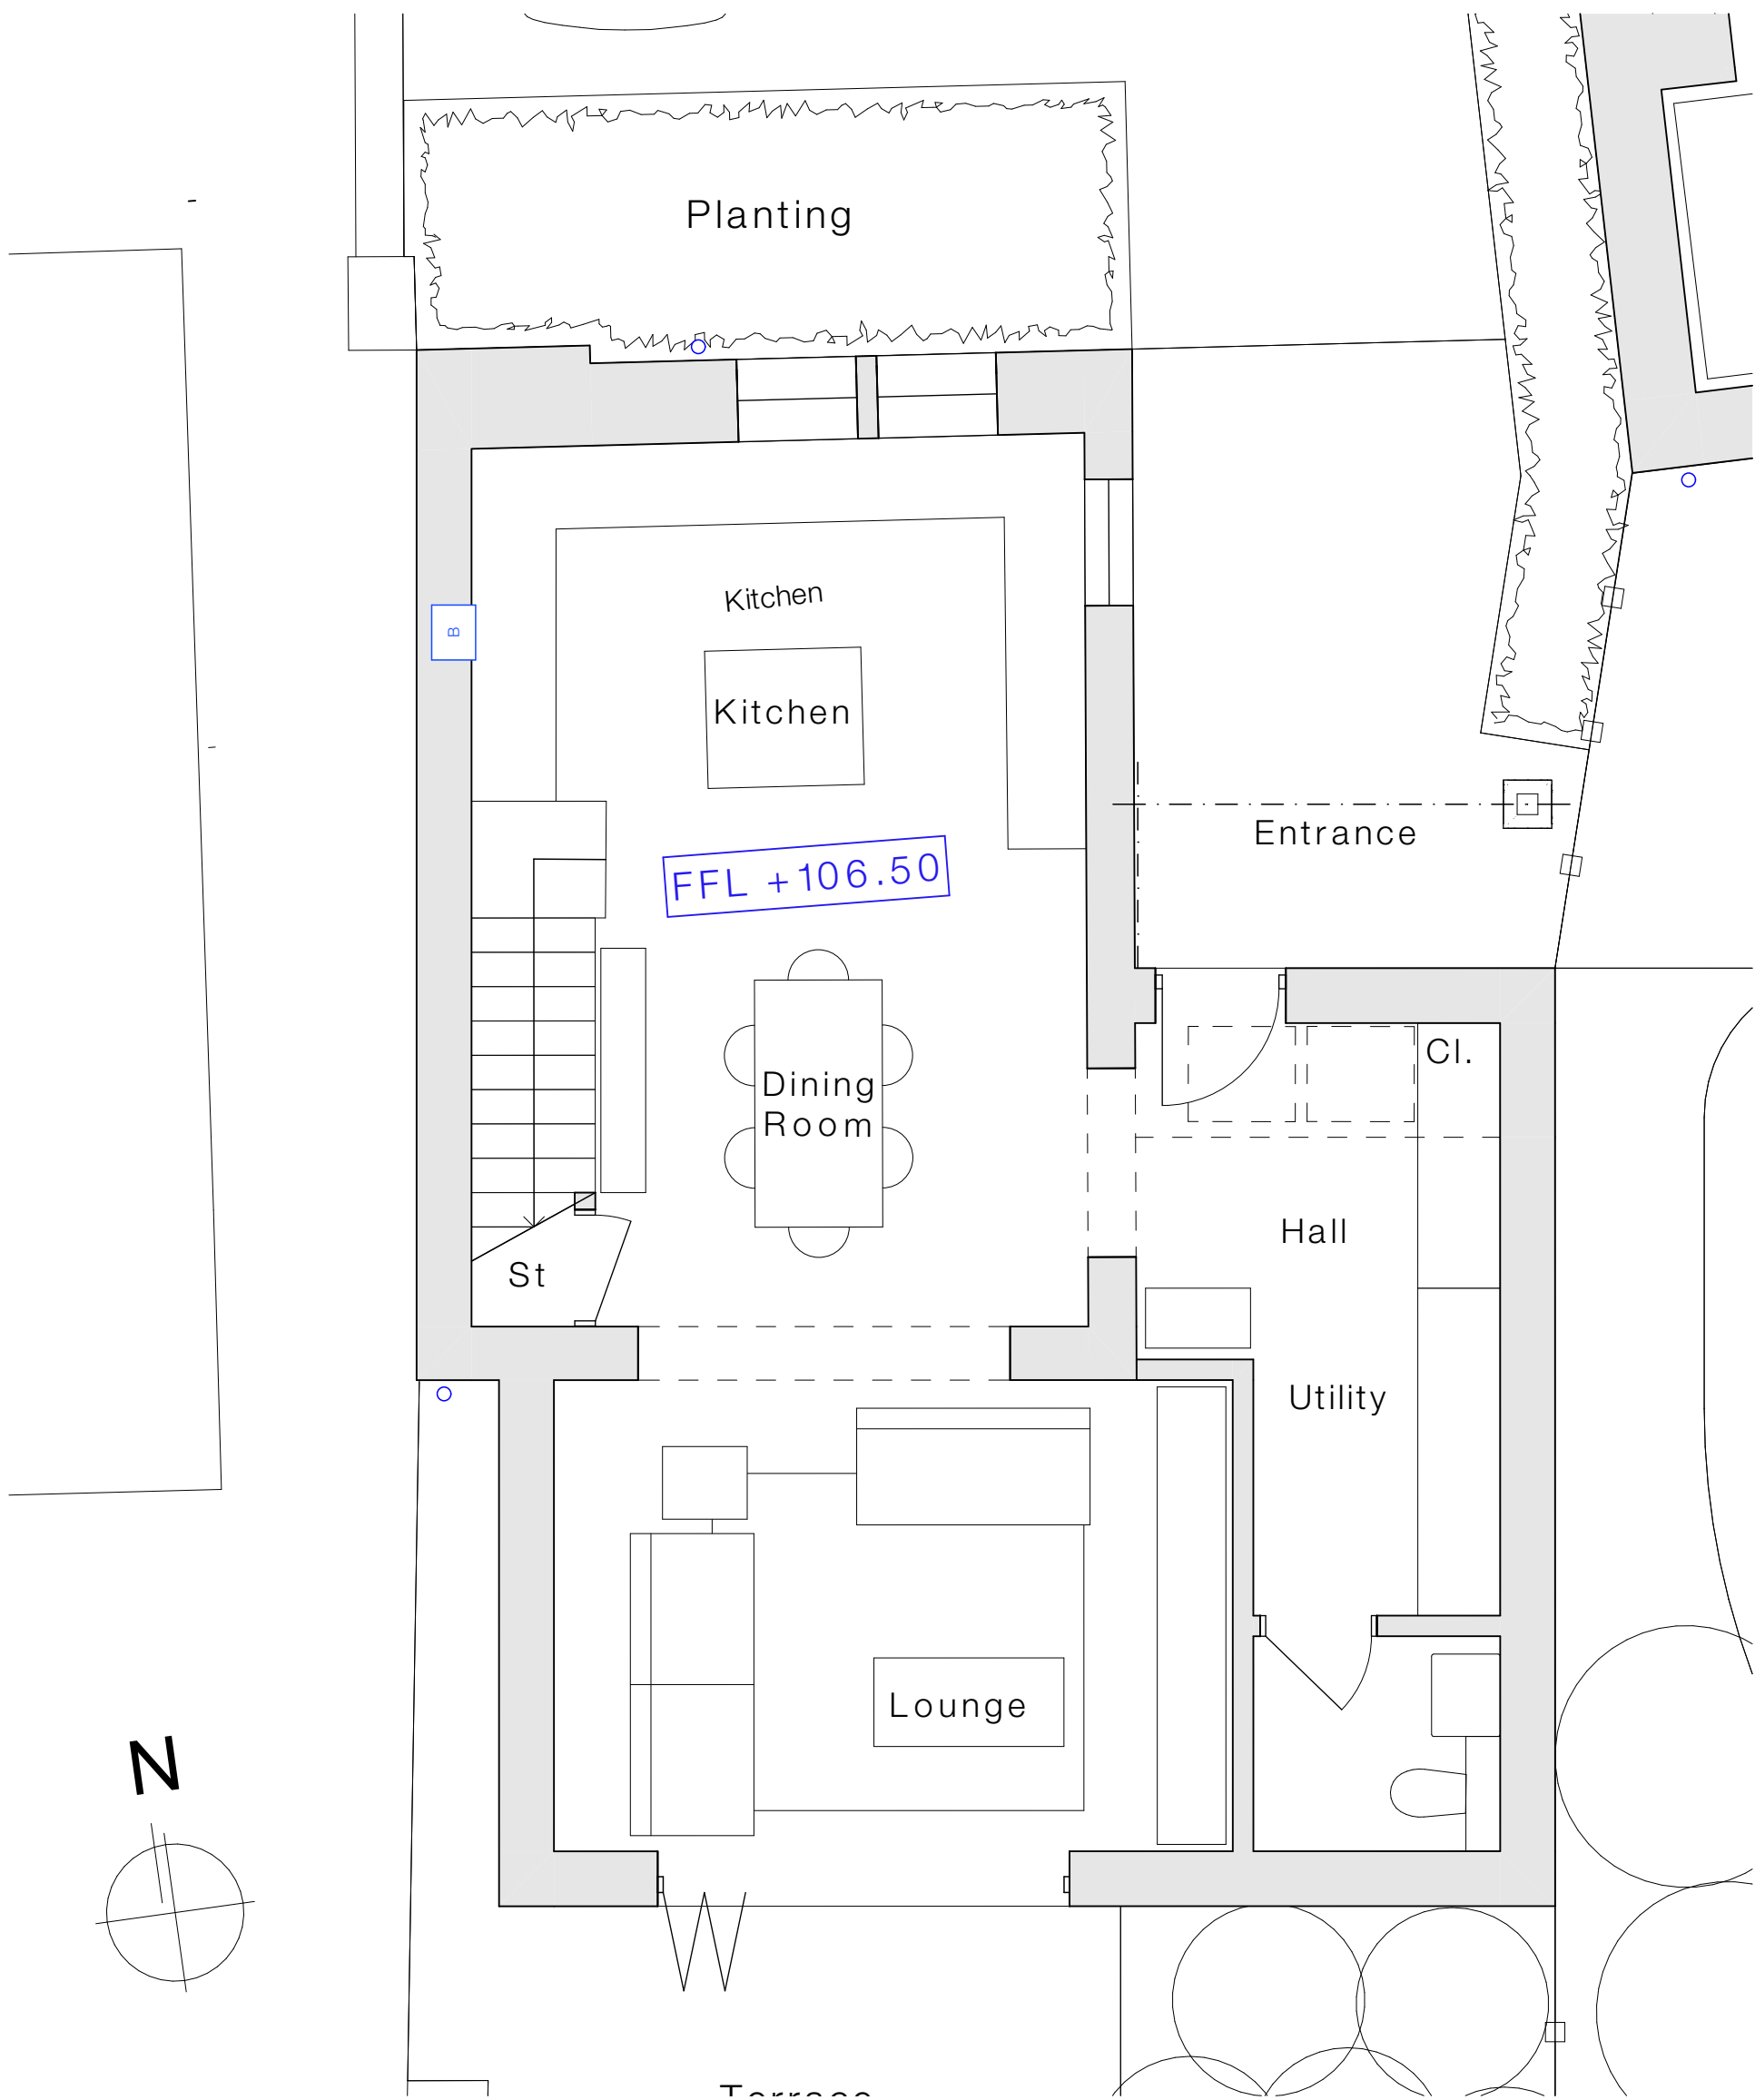

Proposed Ground Floor - 1:50

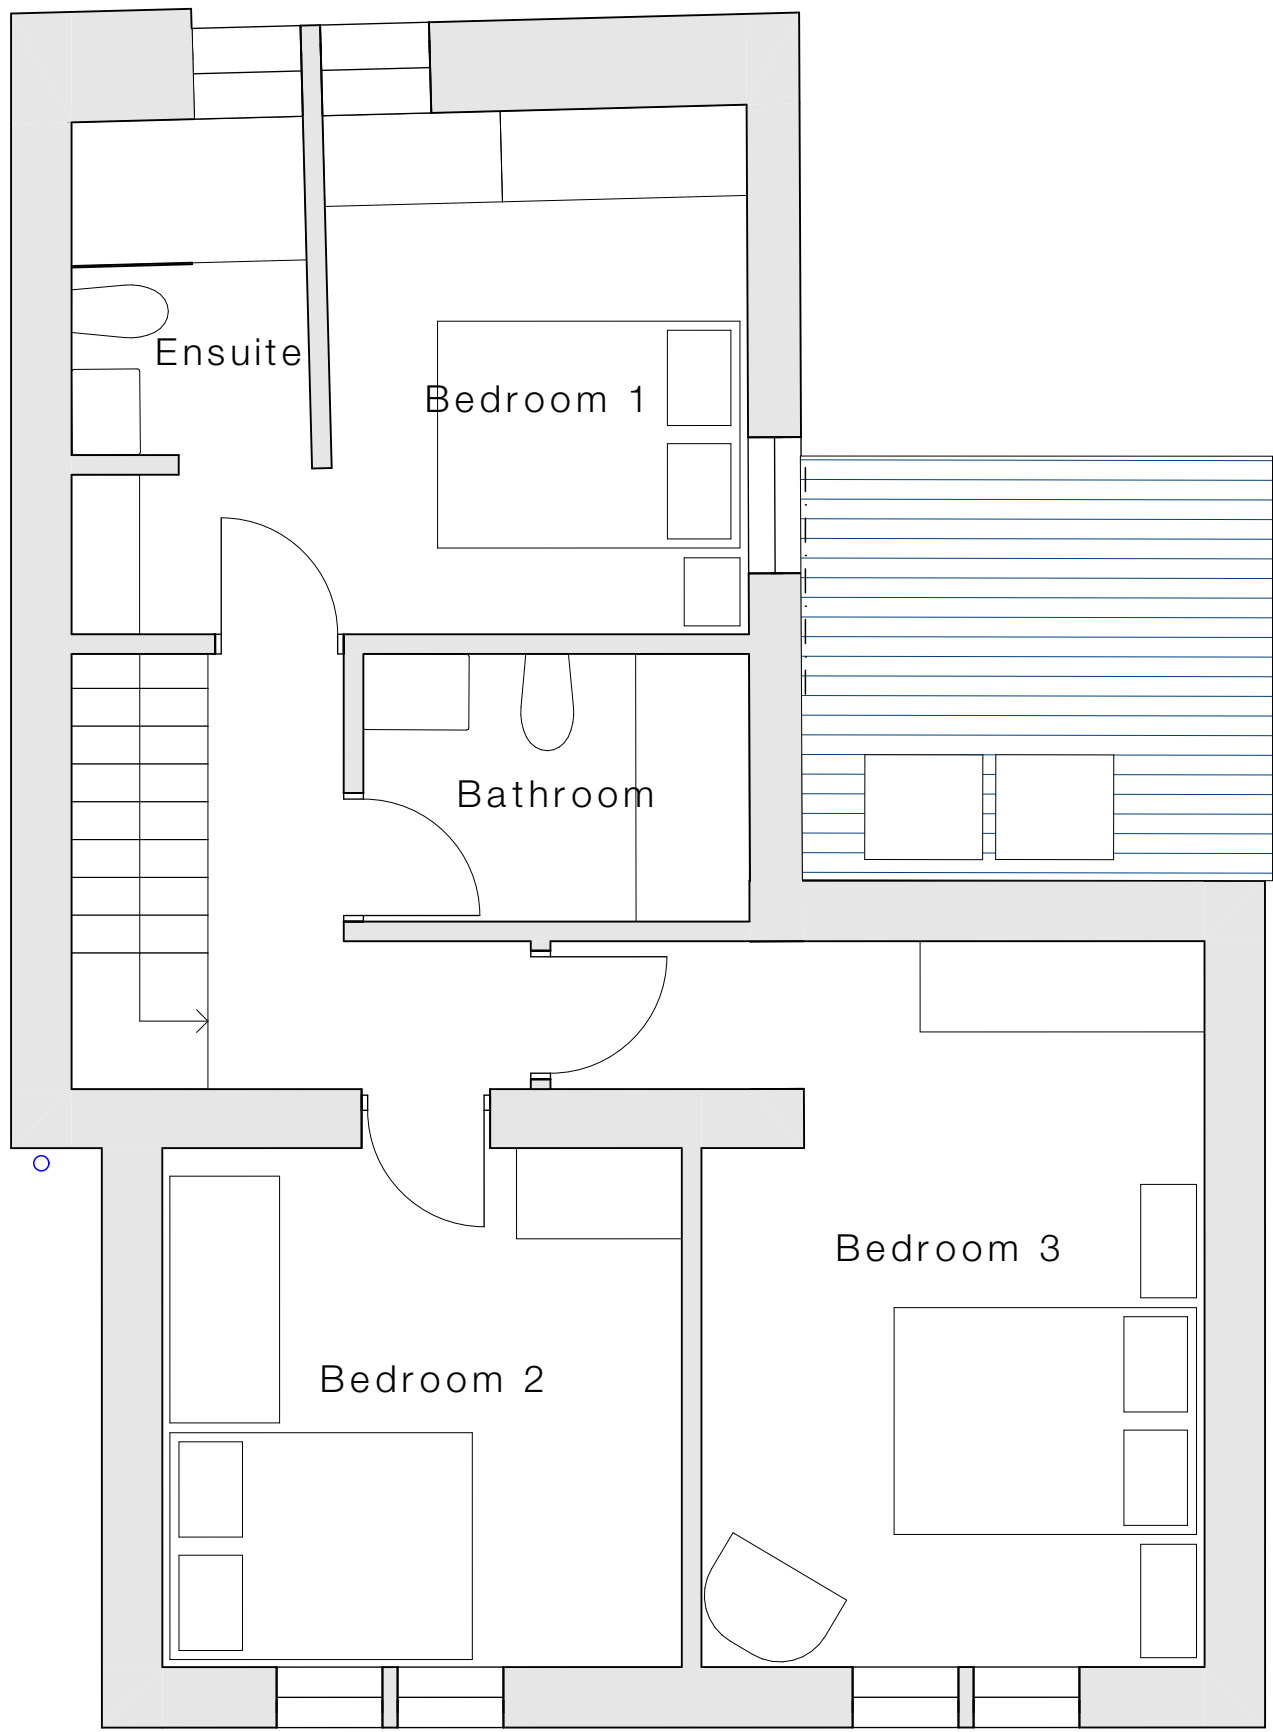

Proposed First Floor - 1:50

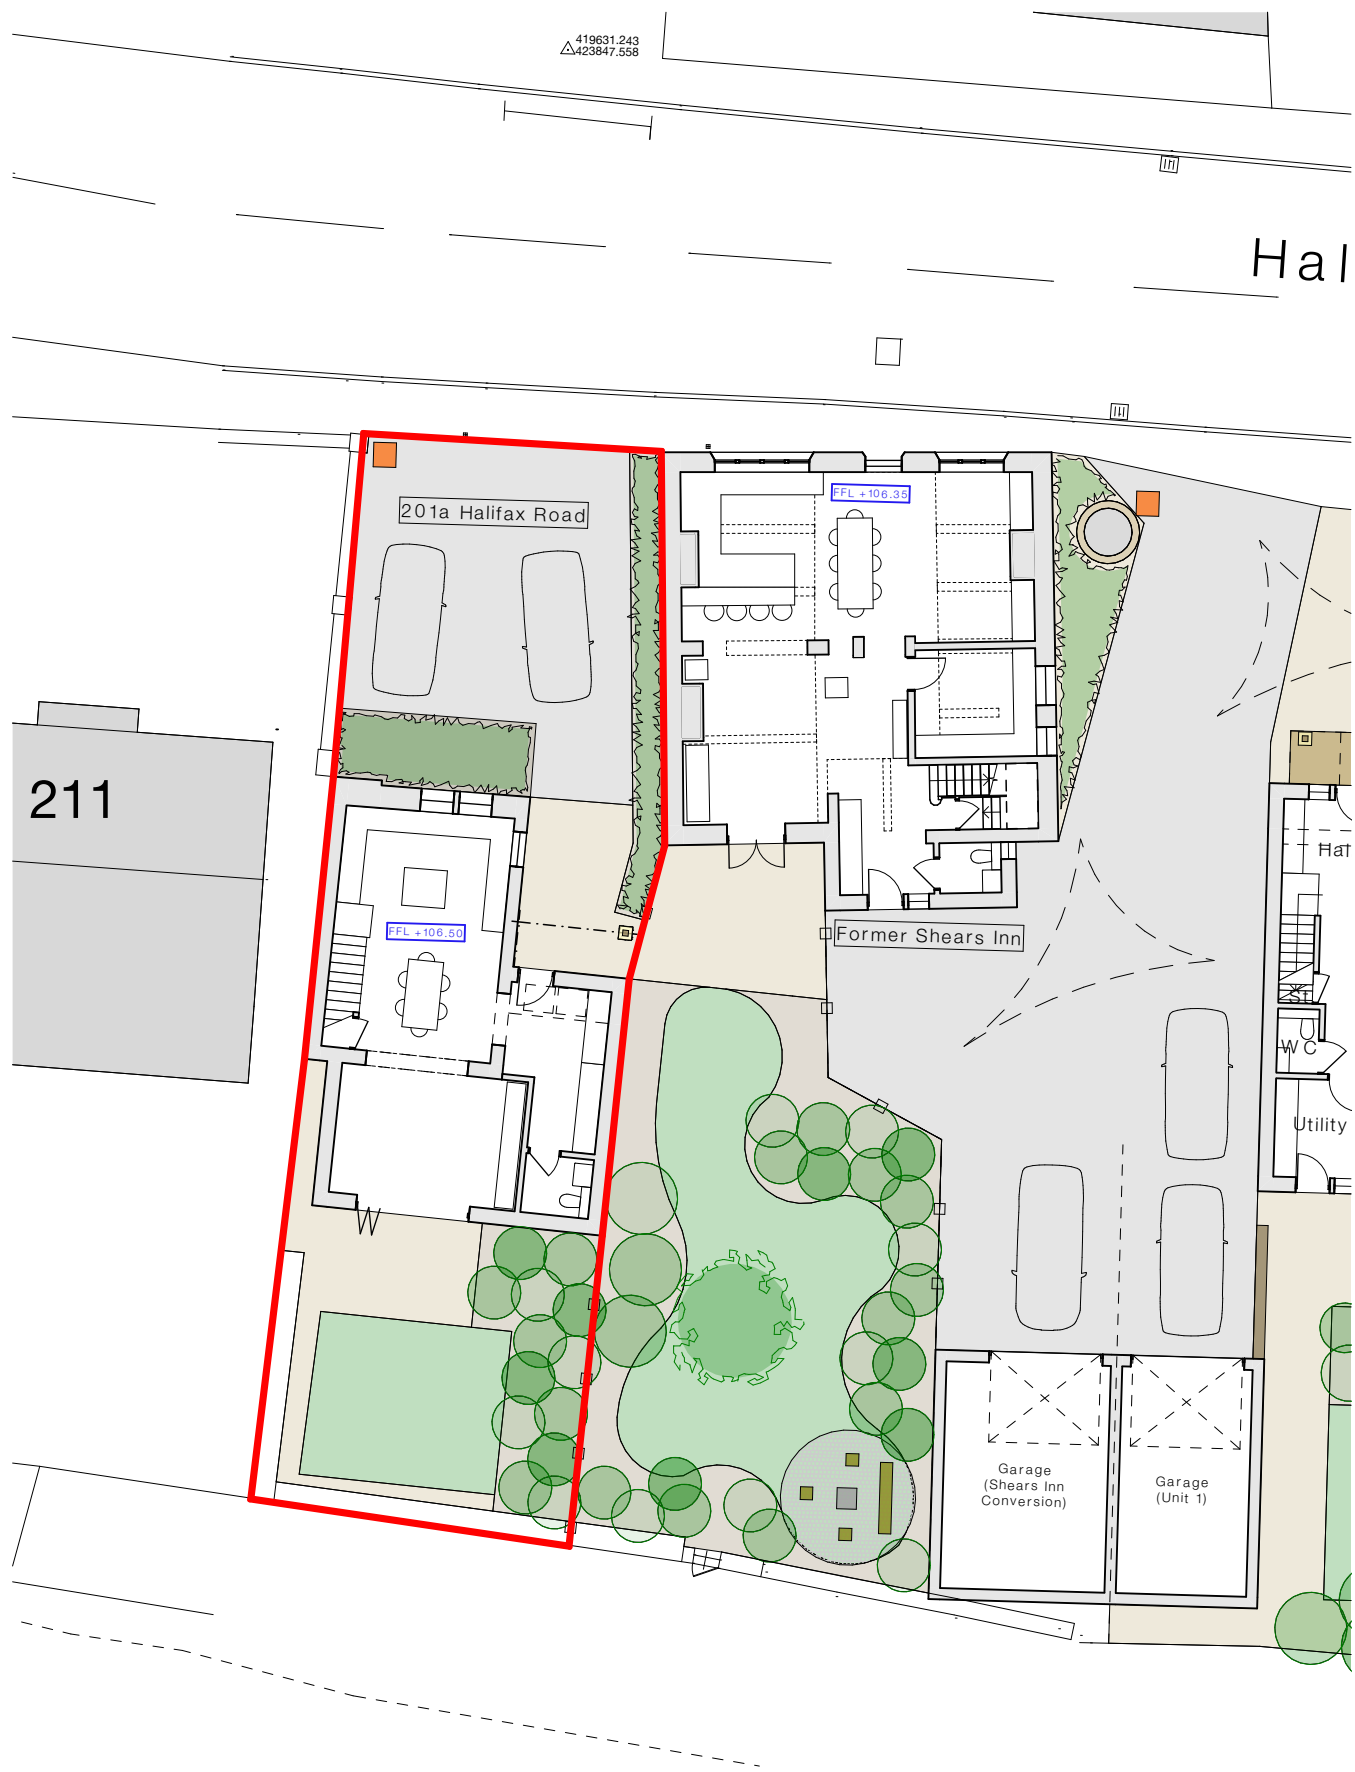

Proposed Site Plan - 1:200

Client ANDREW MITCHELL T/A THE SHEARS INN		
Site Address The Shears Inn, Halifax Road, Liversedge, WF15 6NR		
Project Description Internal Reconfiguration		
Status Planning		
Date November 2023	Drawn MJN	Checked MAL
Drawing 201a Halifax Road - Proposed Plans & Elevations		Scale @ A1 1:50, 1:100, 1:200
Drawing No. 3571 (0-) 12		Revision A

ONE17
DESIGN

THE DYEHOUSE, ARMITAGE BRIDGE
HUDDERSFIELD, WEST YORKS HD4 7PD
T 01484 668000 E SOLUTIONS@ONE17DESIGN.COM

ONE17DESIGN.COM